
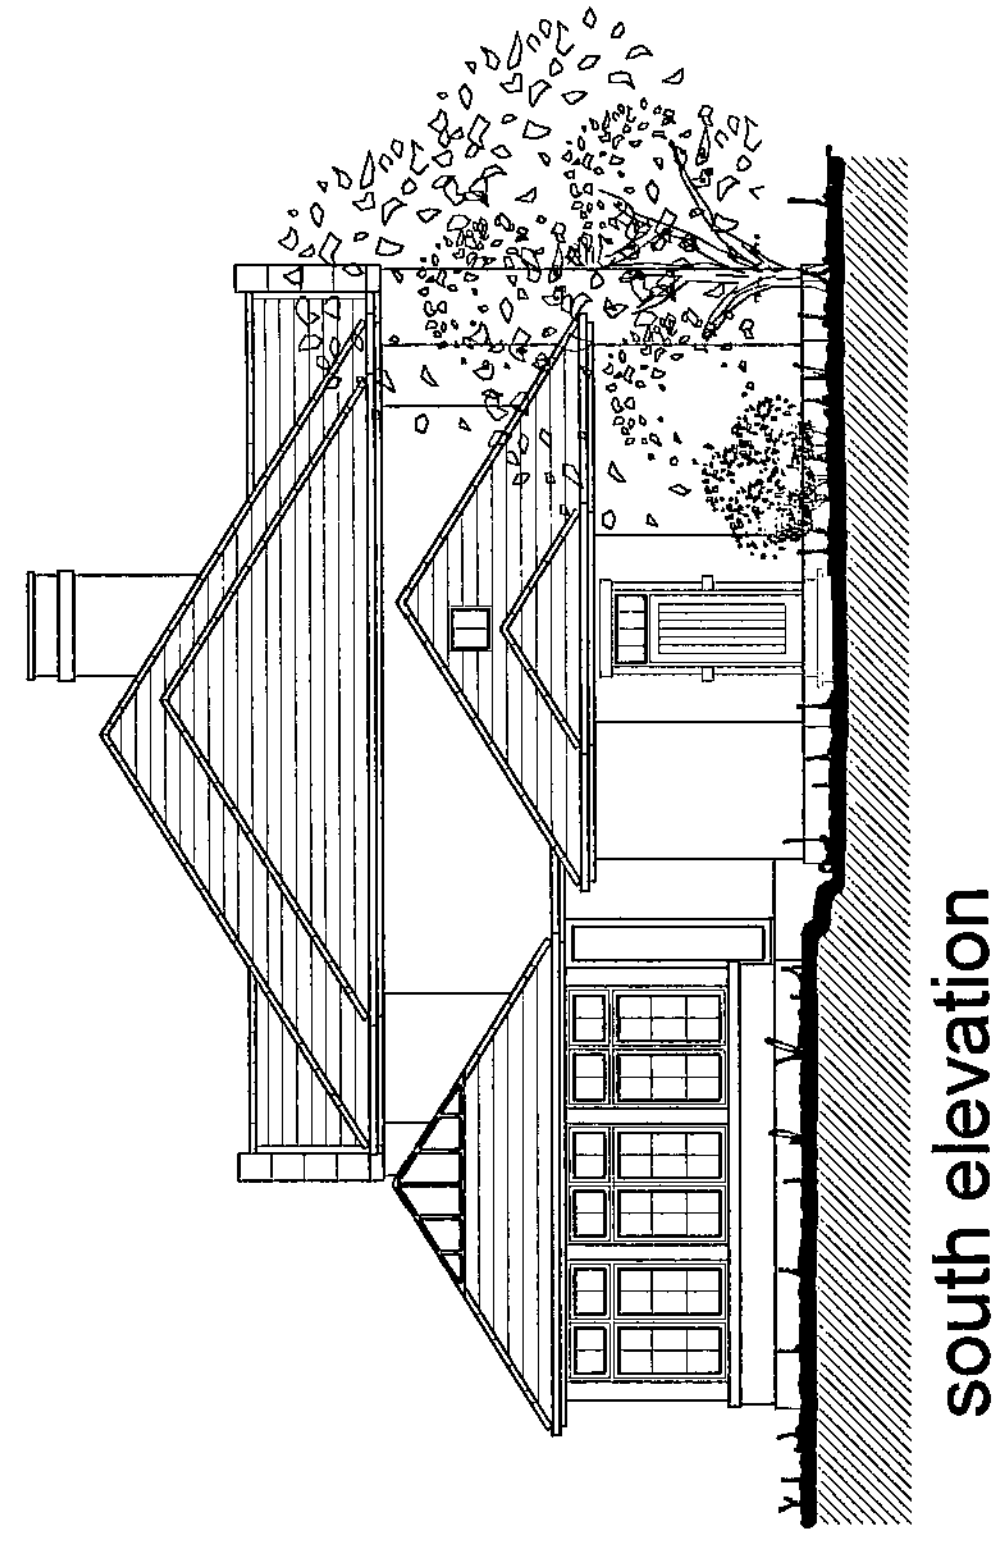
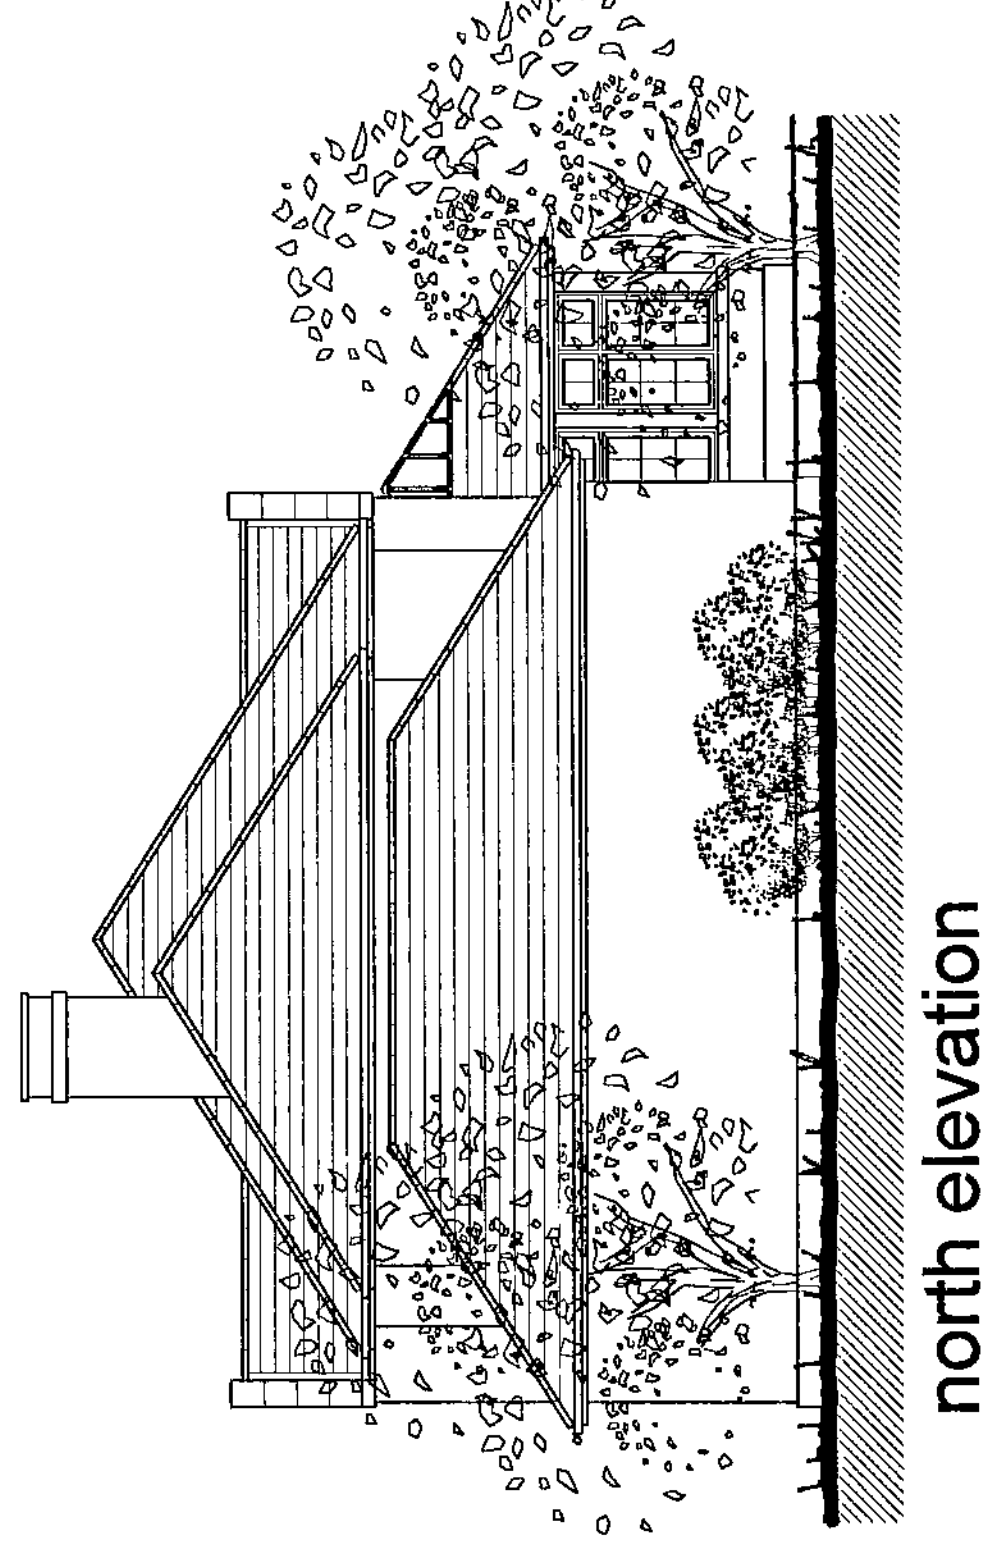
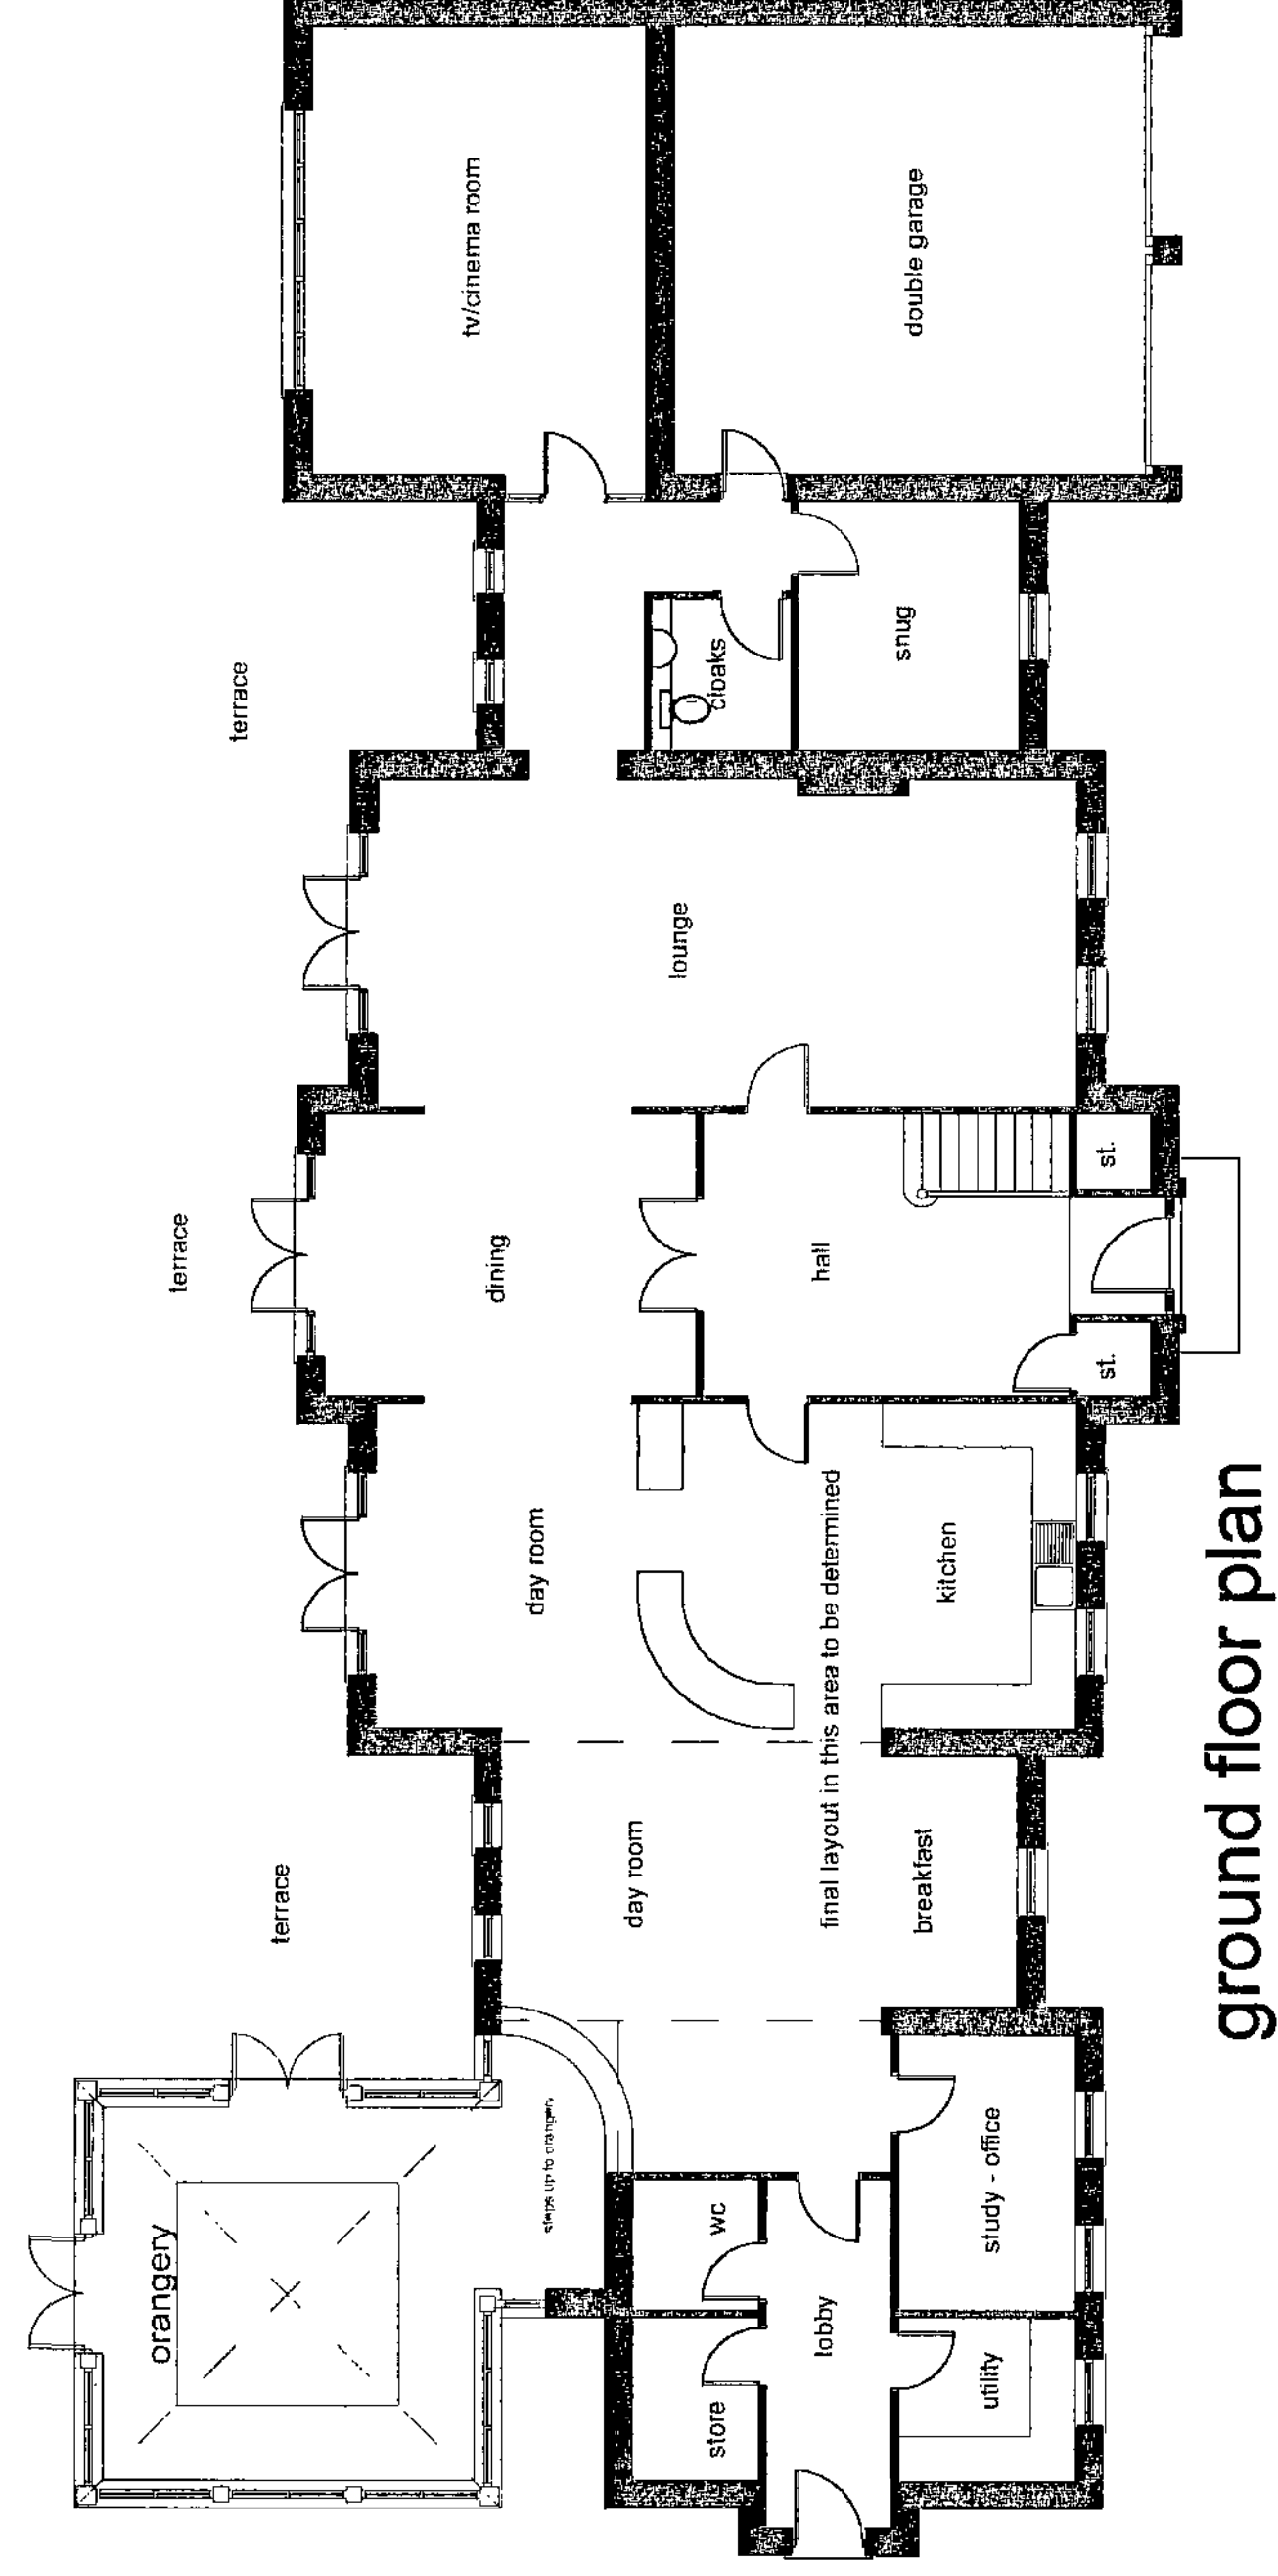
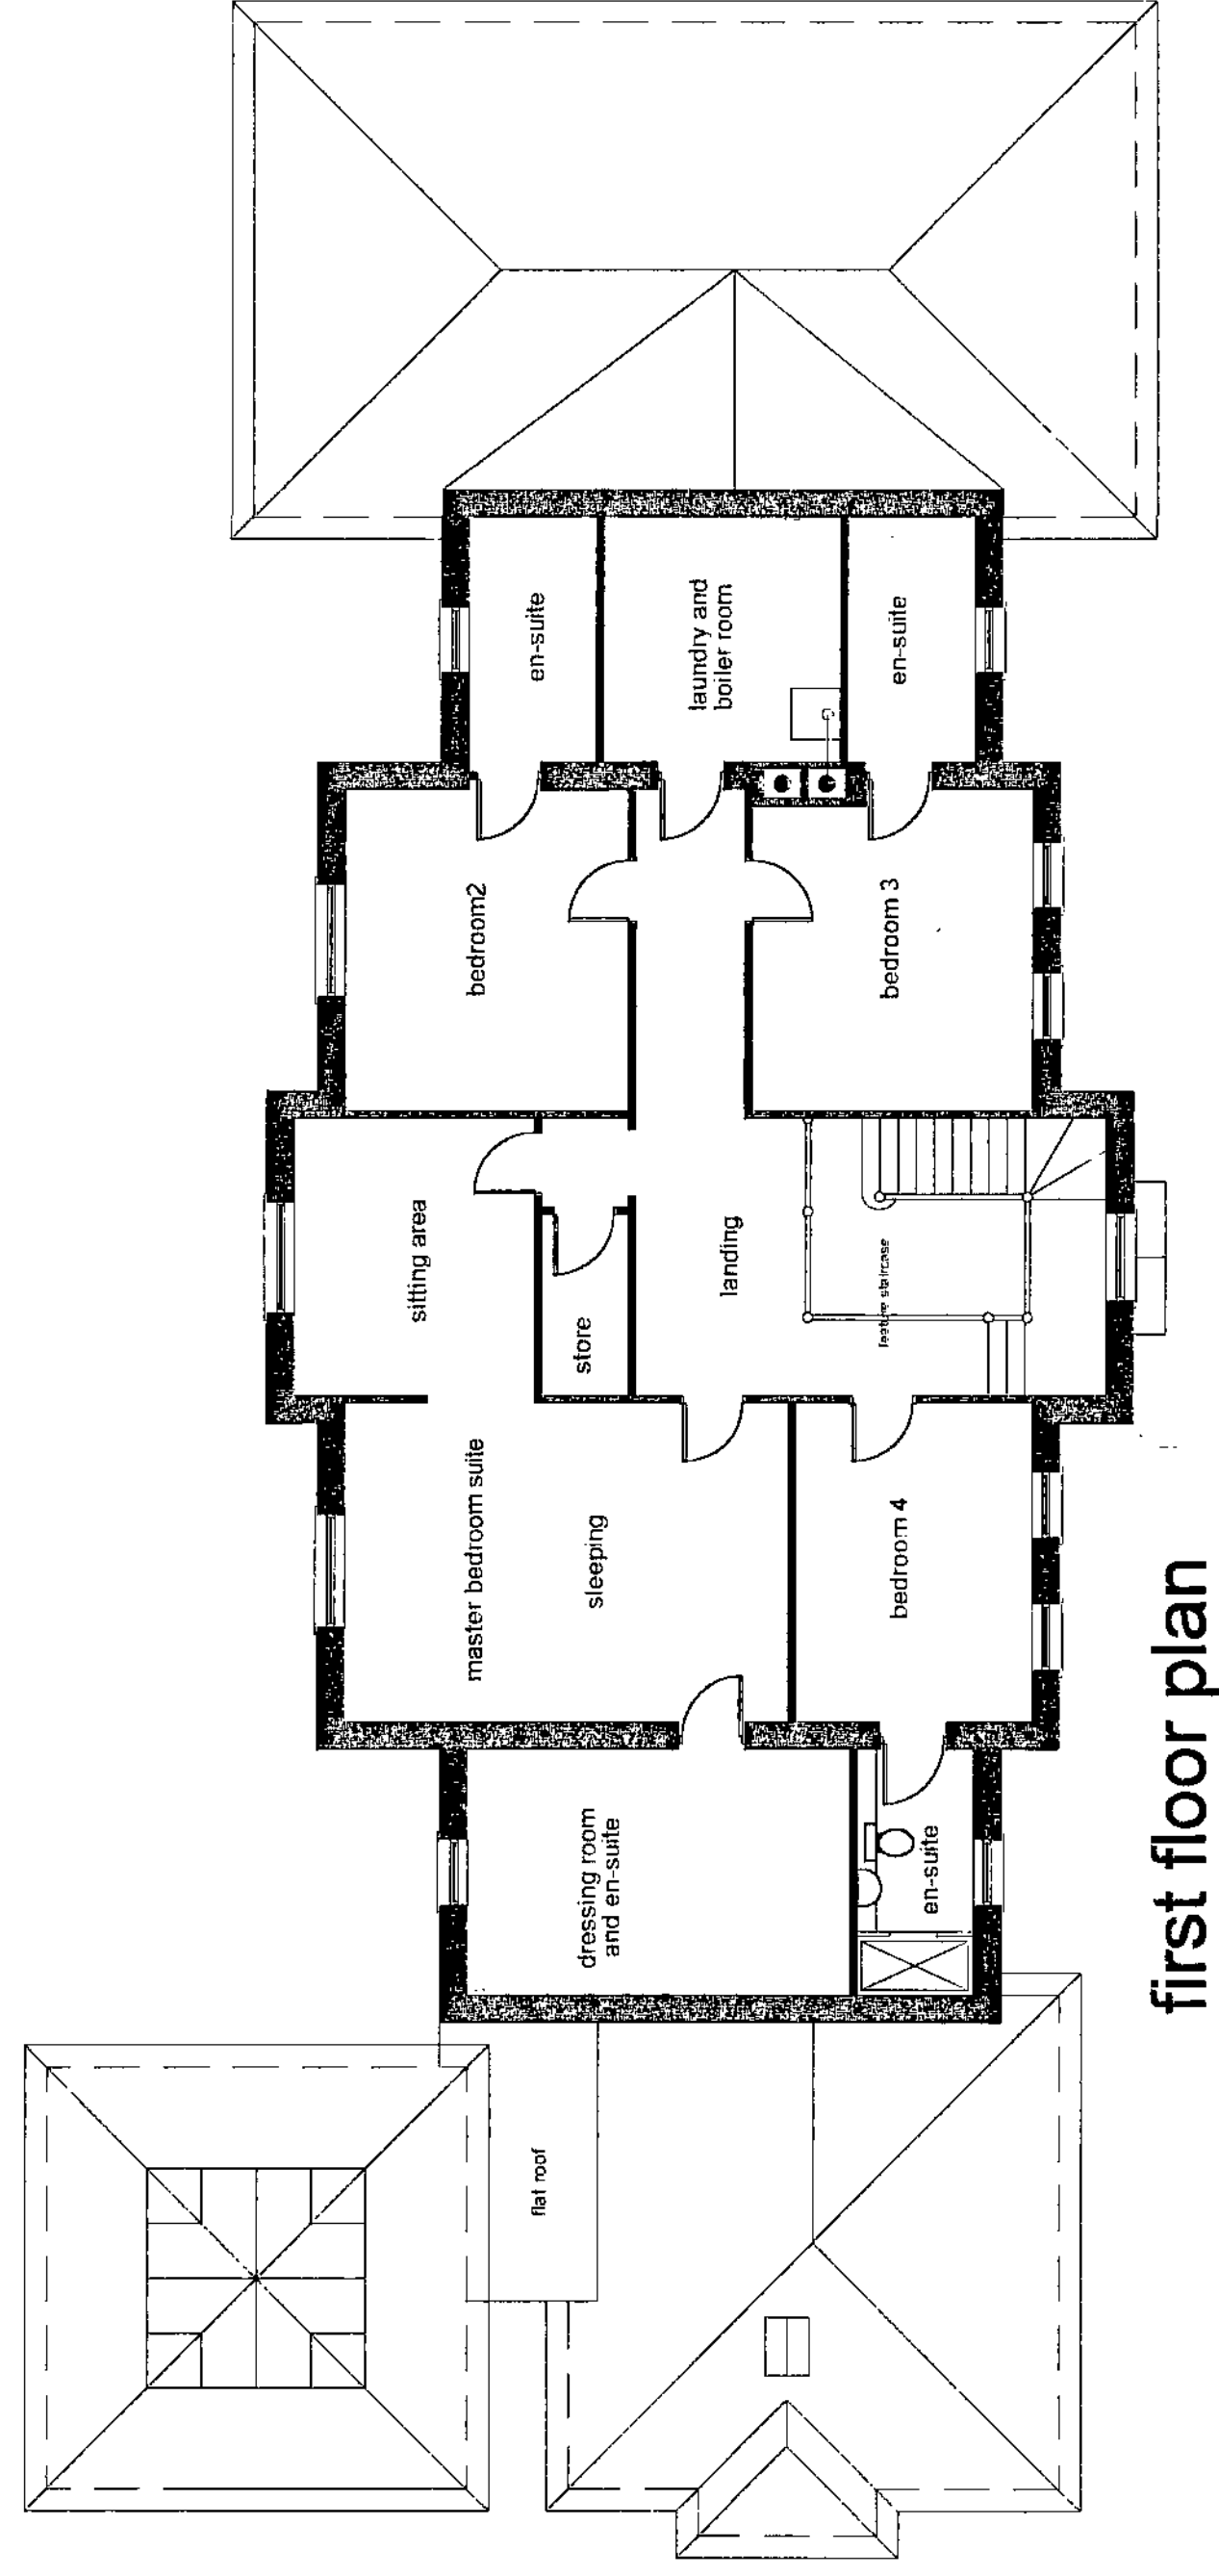



- 1) This drawing and the design and details described therein are the property of Peter Dimberline Chartered Architect.
- 2) All dimensions on this drawing are to be checked by the Contractor and any discrepancies are to be reported to the Architect.
- 3) The Contractor shall be responsible for obtaining all necessary Planning and Building Regulations in relation to this project will be complied with.
- 4) Contractor to ensure that all Health & Safety requirements (CDM Regulations) in relation to this project will be complied with.

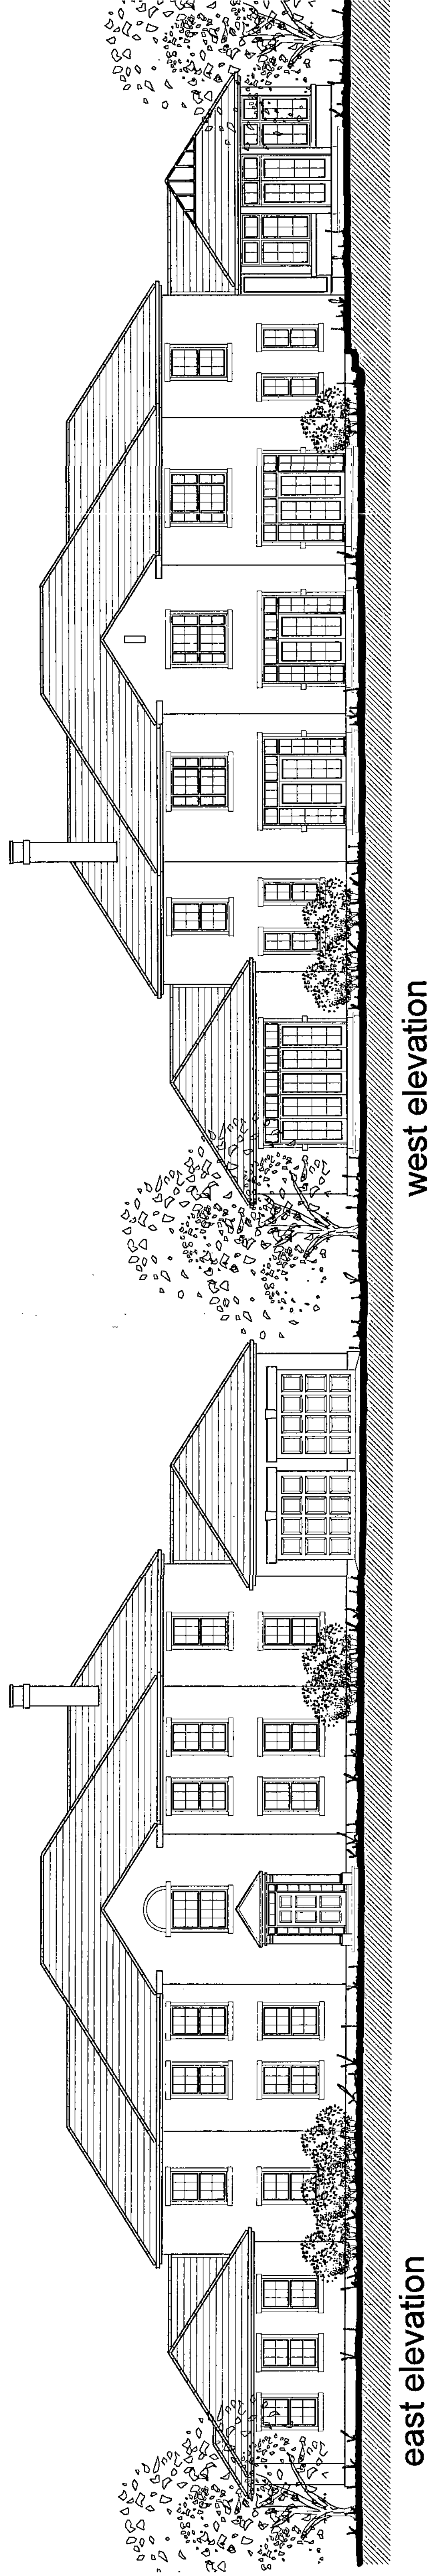


#### REVISIONS

|                                                                      |                                                         |
|----------------------------------------------------------------------|---------------------------------------------------------|
| <b>PETER DIMBERLINE</b> Dip Arch, RIBA<br><b>CHARTERED ARCHITECT</b> |                                                         |
| <b>2 TIPSEY COURT, STAINCROSS</b><br><b>BARNSELEY, S75 6FZ</b>       |                                                         |
| tel/fax ( 01226 ) 390947                                             |                                                         |
| email: pdimberline@tiscali.co.uk                                     |                                                         |
| CLIENT                                                               | Mr and Mrs Knutt                                        |
| PROJECT                                                              | Proposed extension and alterations to existing dwelling |
| LOCATION                                                             | Windmill Hill<br>12 Silkstone Lane, Cawthorne           |
| DRAWING                                                              | Proposed plans and elevations                           |
| SCALES                                                               | 1:100                                                   |
| DATE                                                                 | June '10                                                |
| DRAWN BY                                                             | PD                                                      |
| REV. 3                                                               |                                                         |


1) This drawing and the design and details depicted herein are the copyright of Peter Dimberline Chartered Architect.  
2) No part of this drawing is to be copied or reproduced without the written permission of the Architect.  
3) Do not scale critical dimensions of this drawing.  
4) Contractor to ensure that all health & safety requirements (CMA Registered) in relation to this project will be complied with.

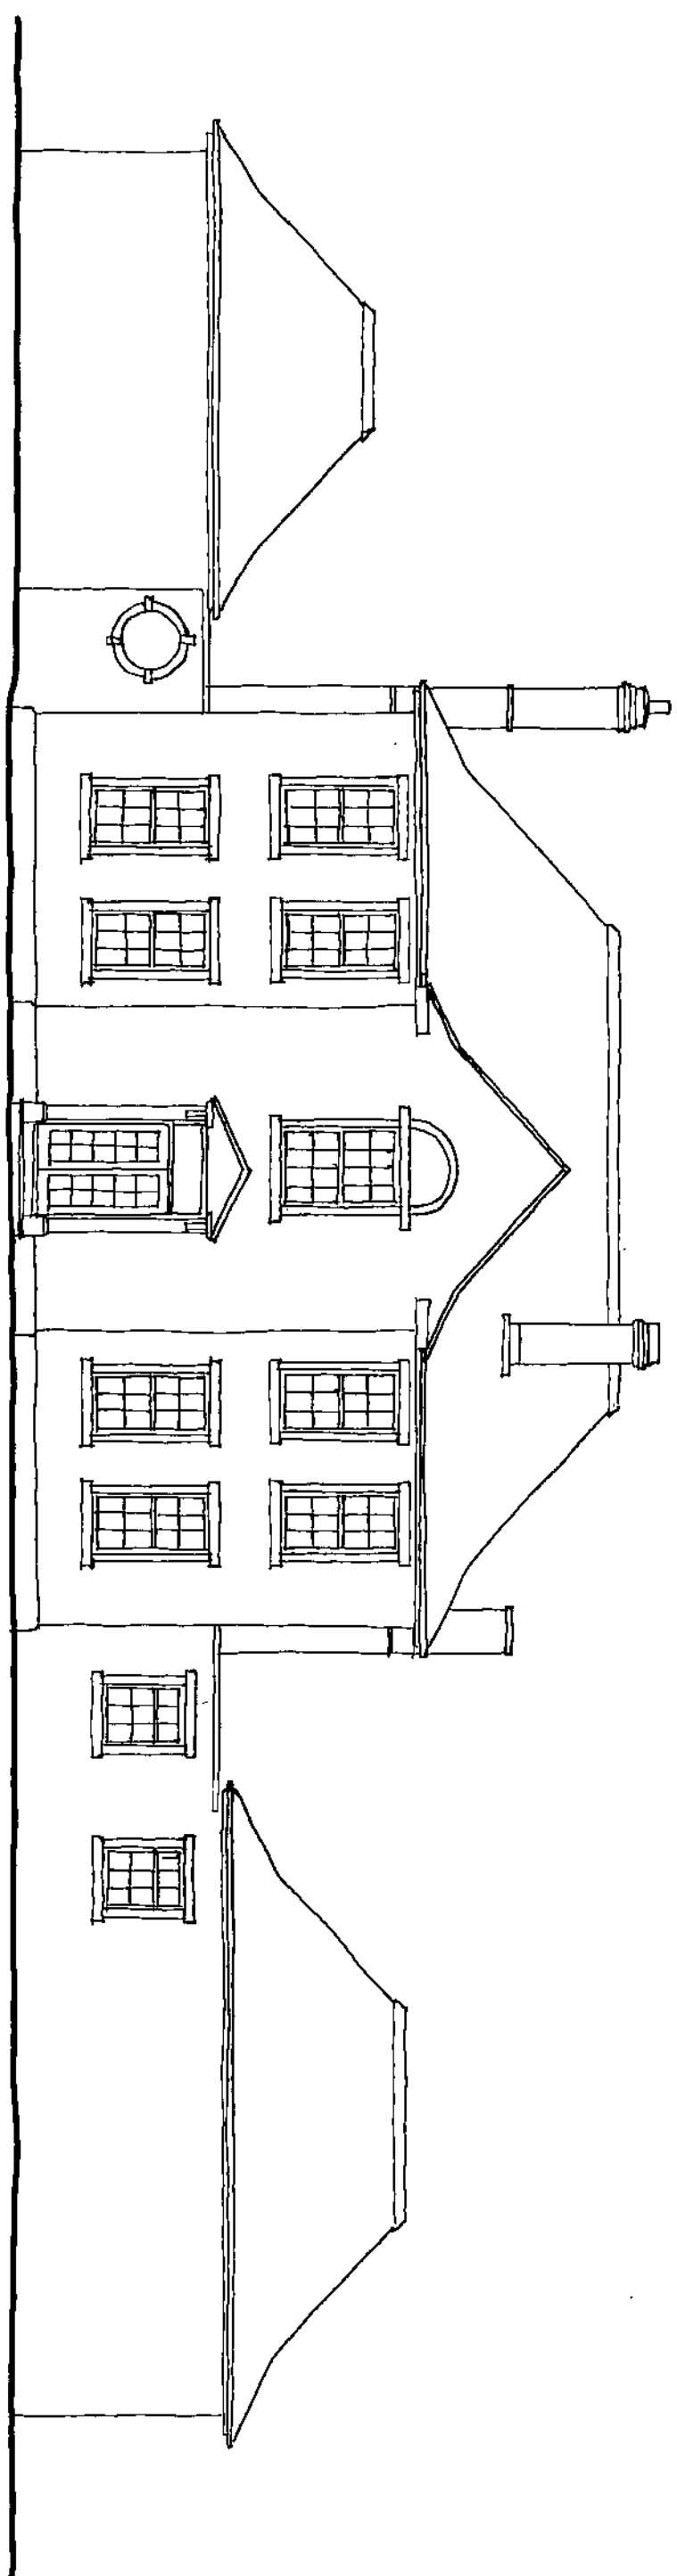


east elevation

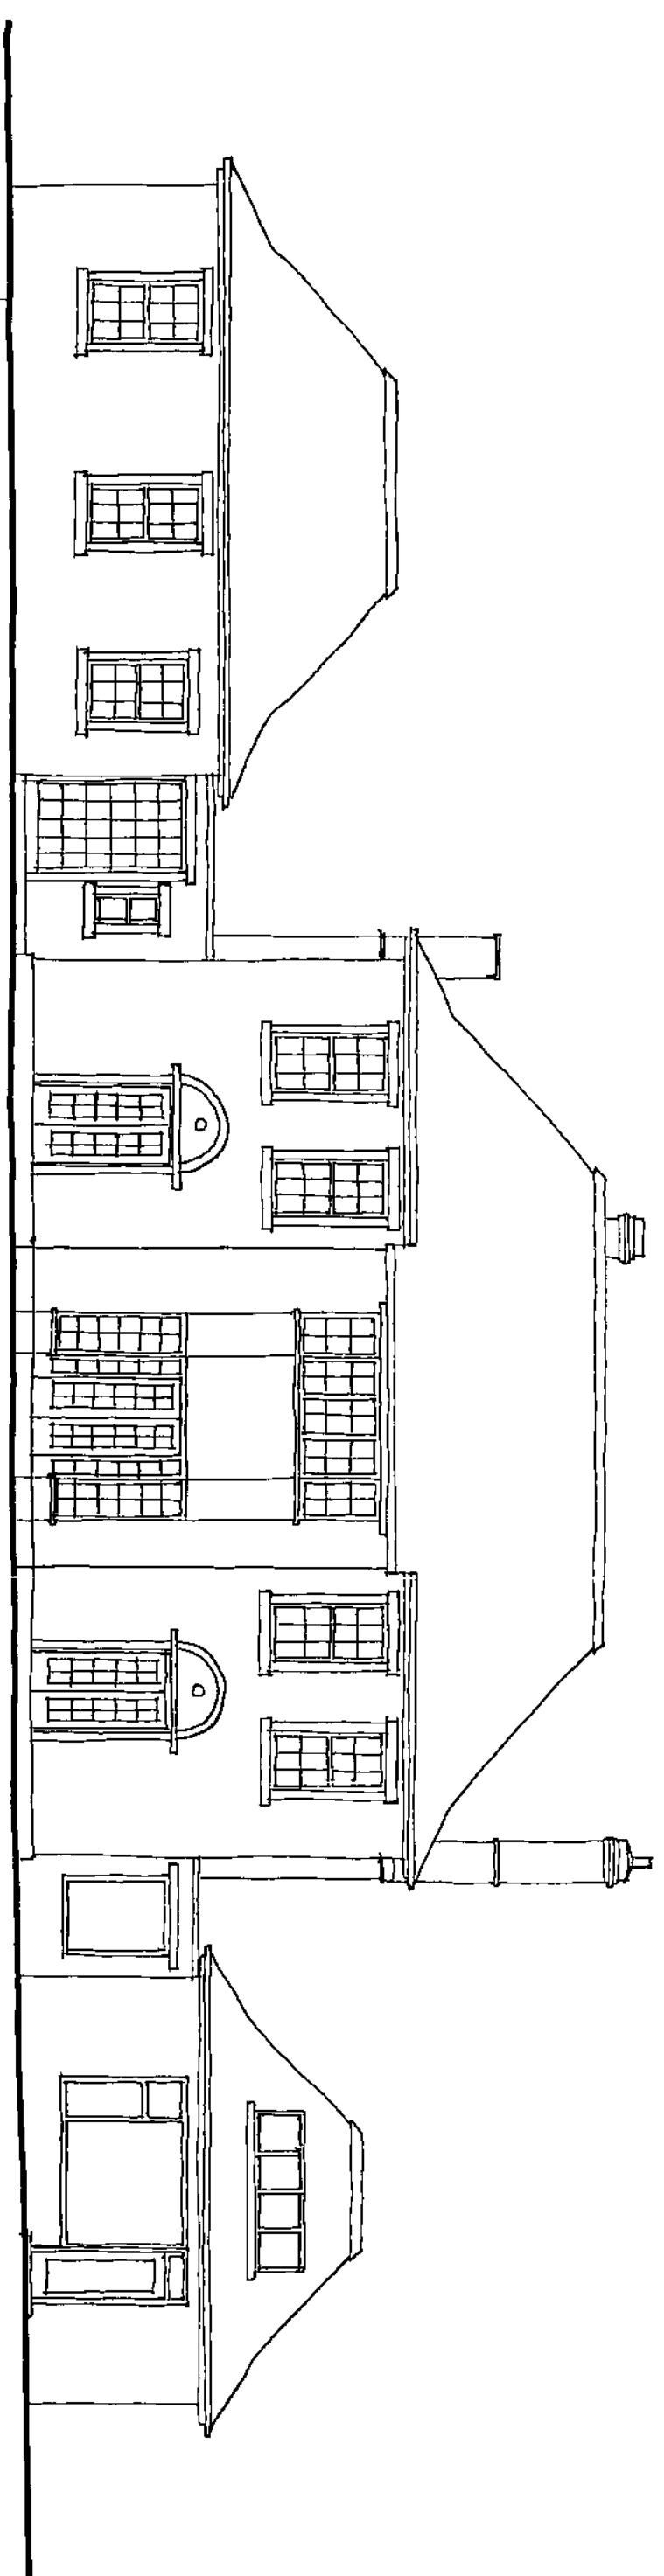


west elevation

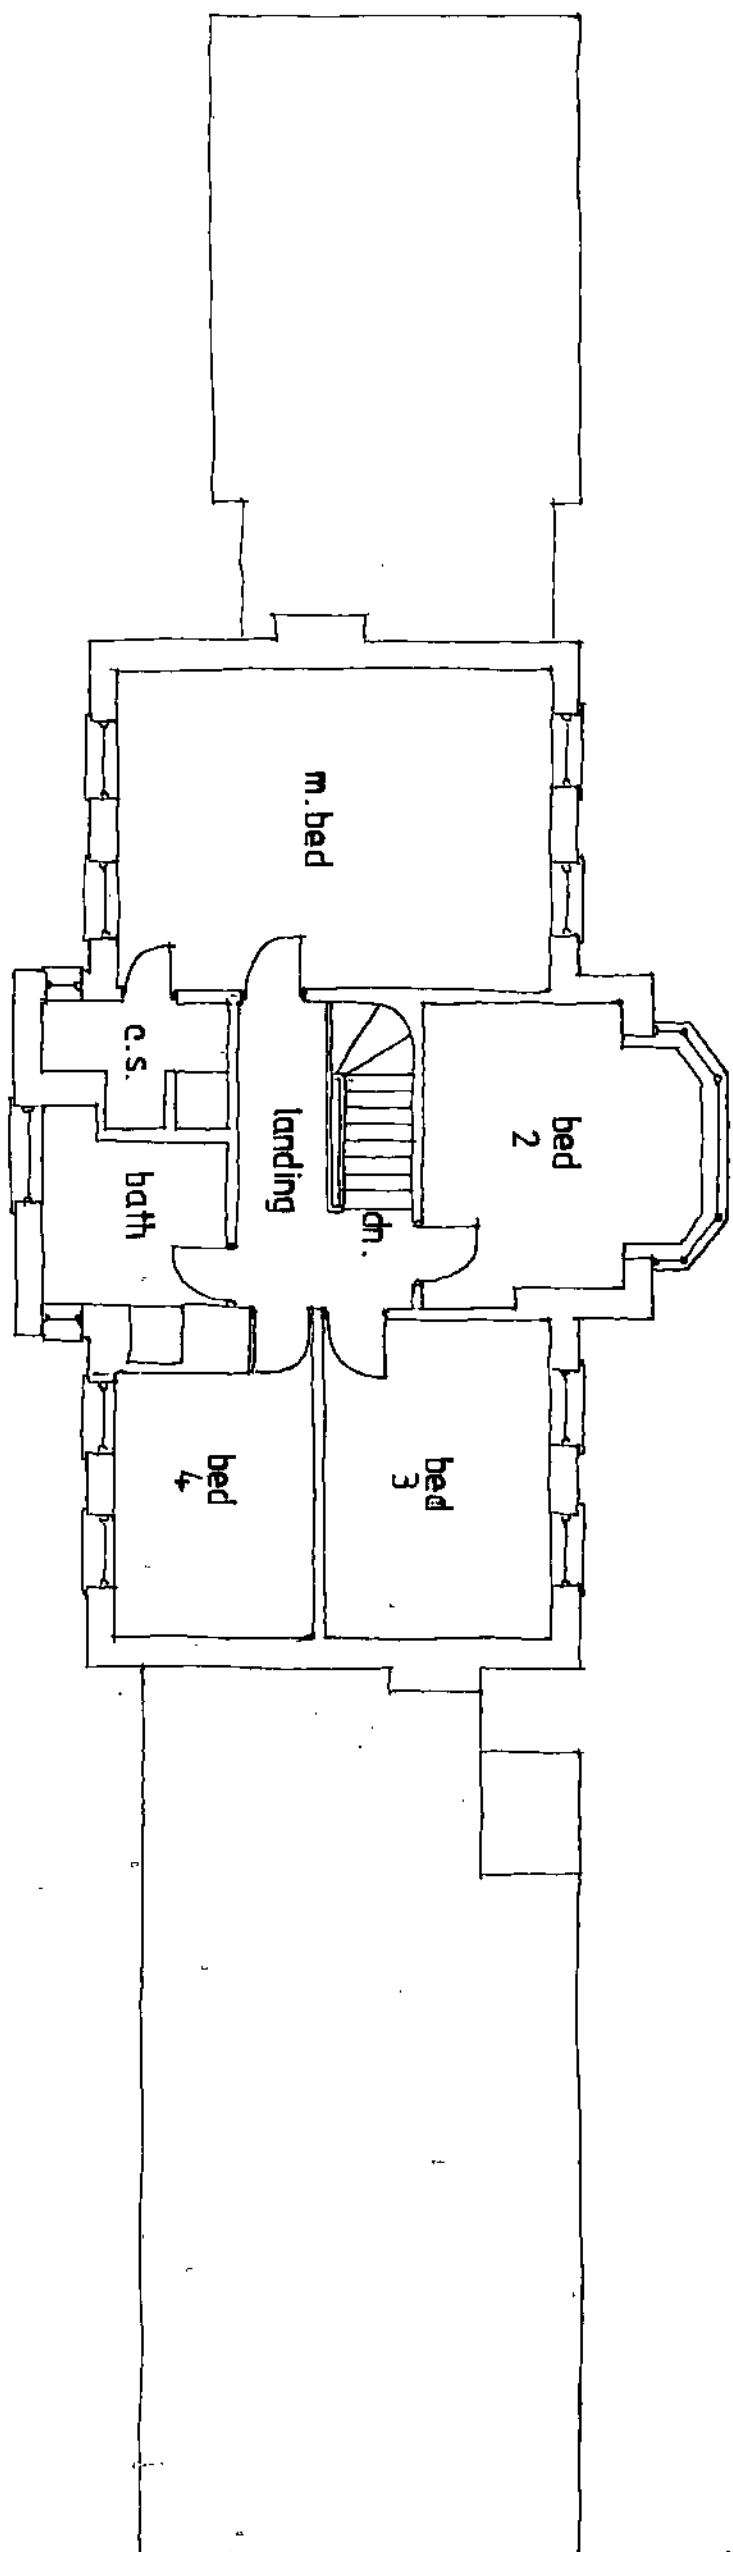


first floor plan

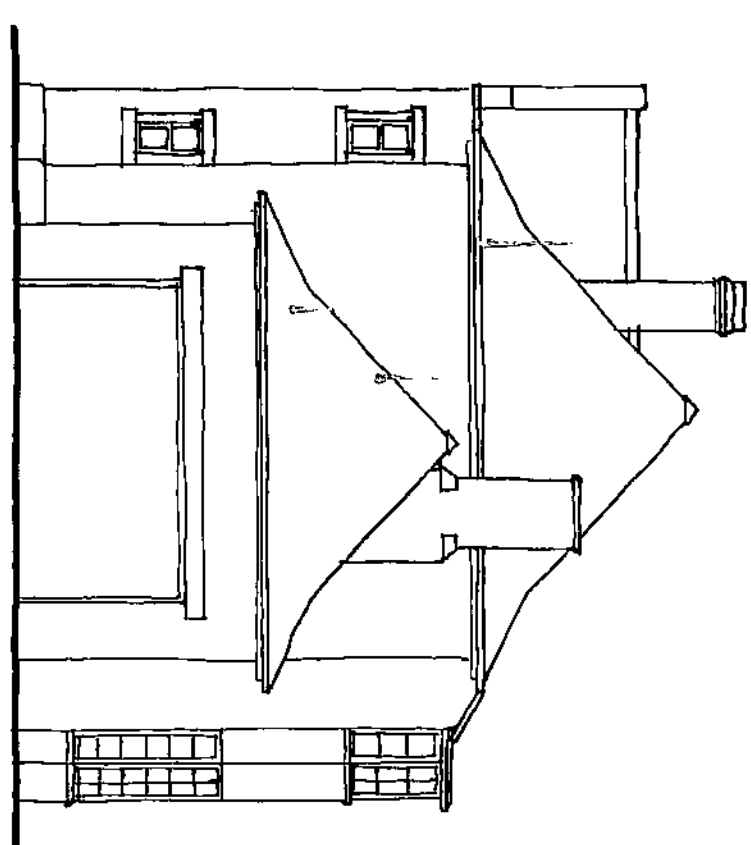

north elevation

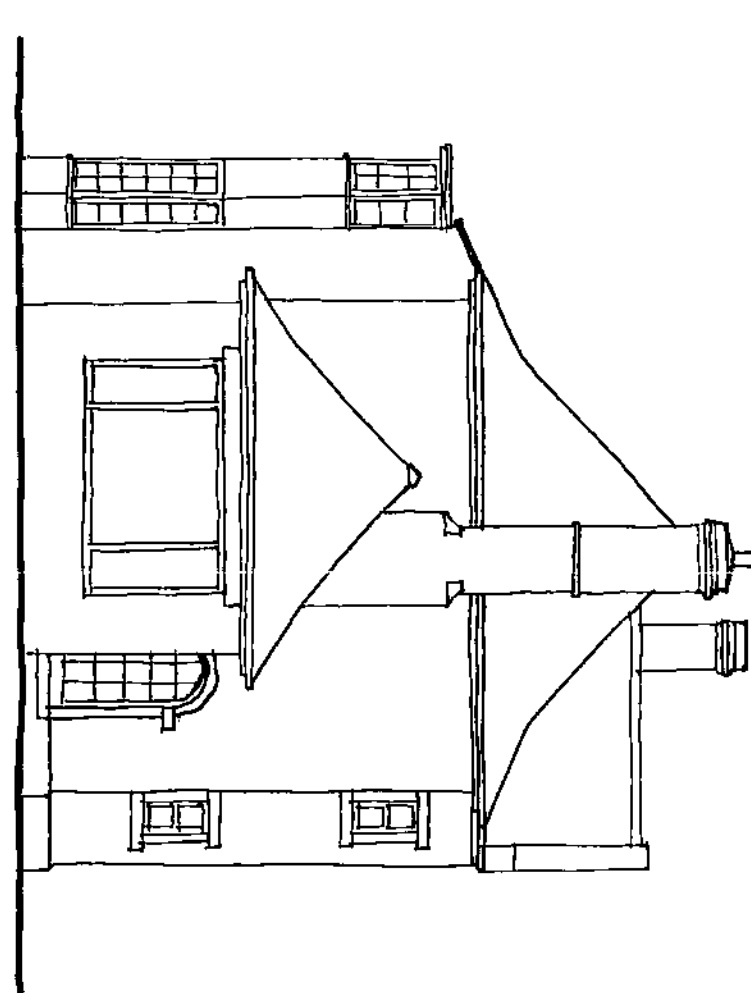

south elevation

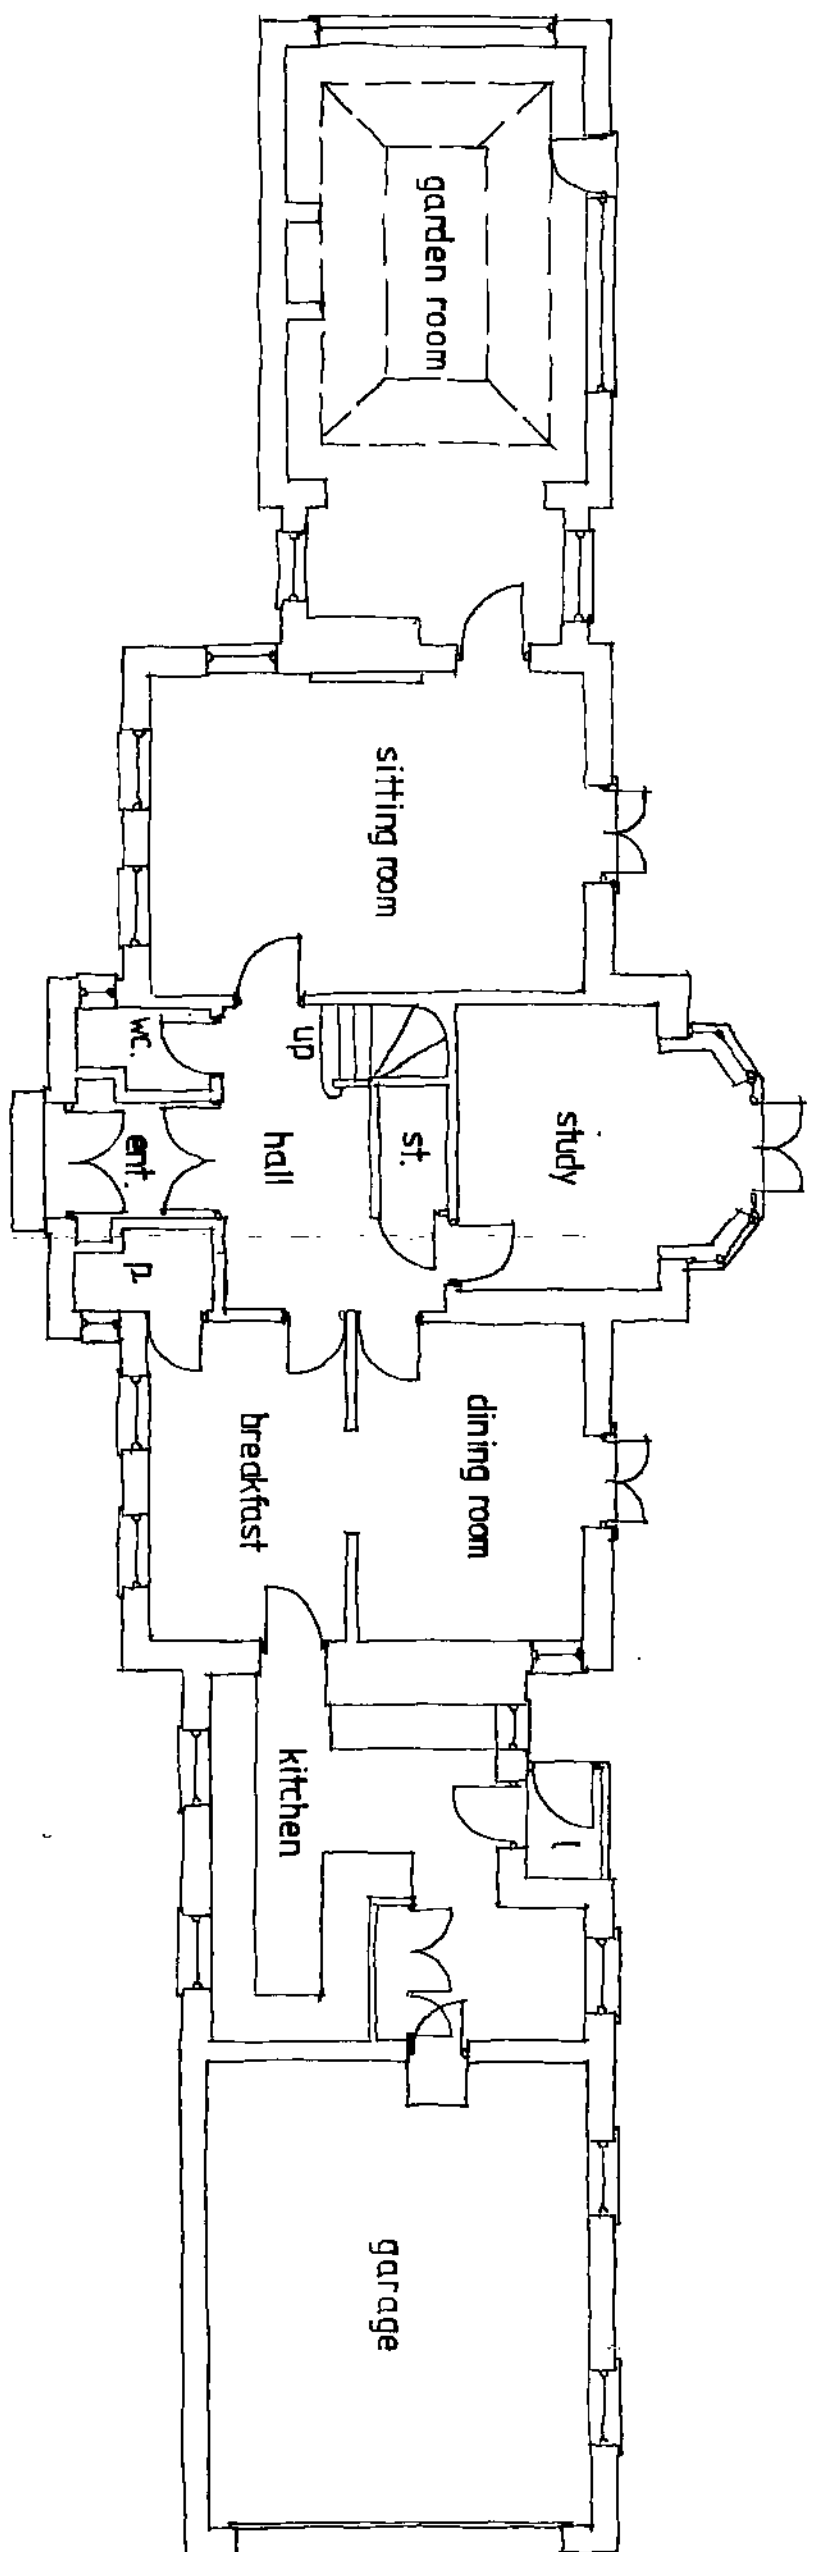

ground floor plan

REVISIONS

RECEIVED  
2009/10/23  
10:10 AM

**PETER DIMBERLINE**  
CHARTERED ARCHITECT

2 TIPSEY COURT  
WAKEFIELD ROAD  
STAIN CROSS  
BARNSELEY S75 4FZ  
TEL/FAX (01226) 390647



CLIENT  
Mr and Mrs Knutt

PROJECT  
Proposed extension and alterations  
to existing dwelling



LOCATION  
Windmill Hill,  
12 Silkstone Lane, Cawthorne

DRAWING  
Existing plans and elevations.

SCALE 1:100, DATE Oct '10

DRAWING 2009/023/01 DRAWN BY PD, REV

1) This drawing and the design and details depicted herein are the copyright of Peter Dimberline Chartered Architect.  
2) All dimensions are to be taken from the drawing and any discrepancy is to be reported to the Architect.  
3) Do not scale critical dimensions off this drawing.  
4) Contractor to ensure that all Health & Safety requirements (CDM Regulations) in relation to this project will be complied with.

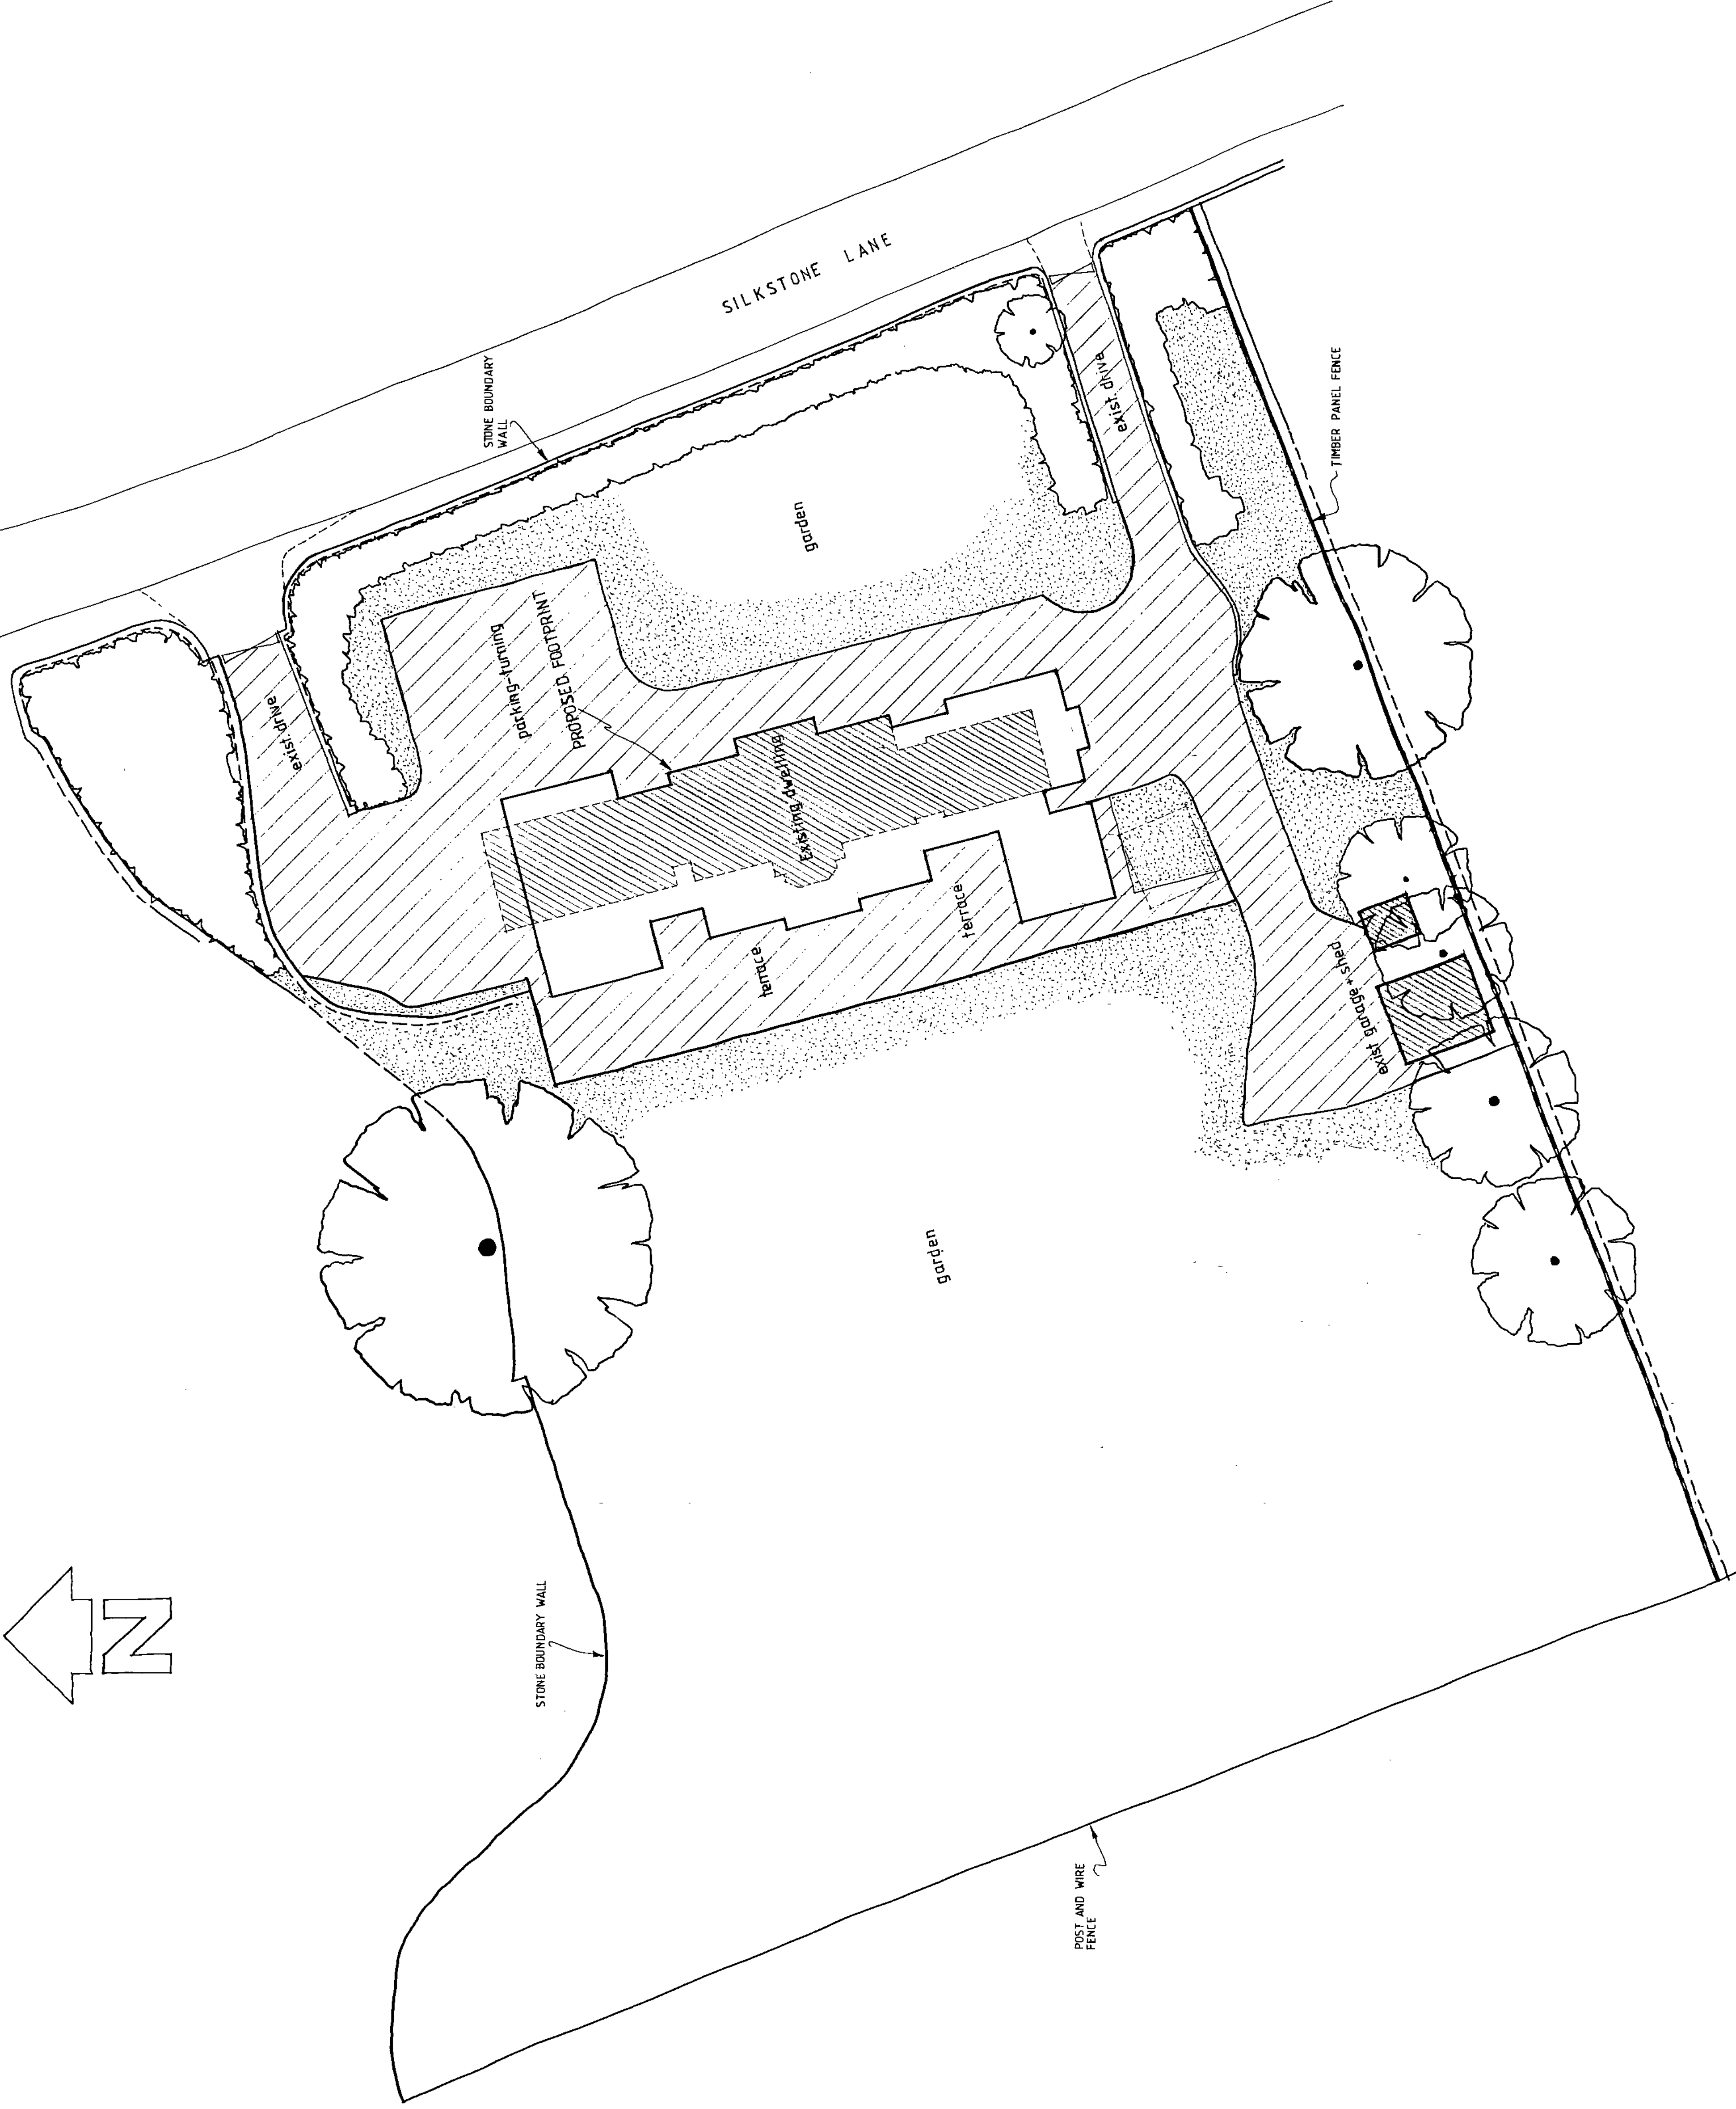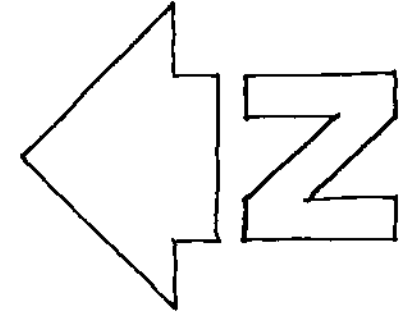

RECEIVED  
FEB 10  
CORPORATE  
ALL ROADS

REVISIONS

|   |
|---|
| <b>PETER DIMBERLINE</b><br>CHARTERED ARCHITECT<br> |
| 2 TIPSEY COURT<br>WAKEFIELD ROAD<br>STAIN CROSS<br>BARNESLEY S75 6FZ<br>TEL/FAX (01226) 390947                                       |
| CLIENT<br>Mr and Mrs Knutt   |
| PROJECT<br>Proposed extension and<br>alterations to existing dwelling                                                                |
| LOCATION<br>'Windmill Hill'<br>12 Silkstone Lane, Cawthorne                                                                          |
| DRAWING<br>Proposed site plan   |
| SCALE<br>1:200   |
| DATE<br>Oct '10   |
| DRAWN BY<br>PD   |
| REV   |