




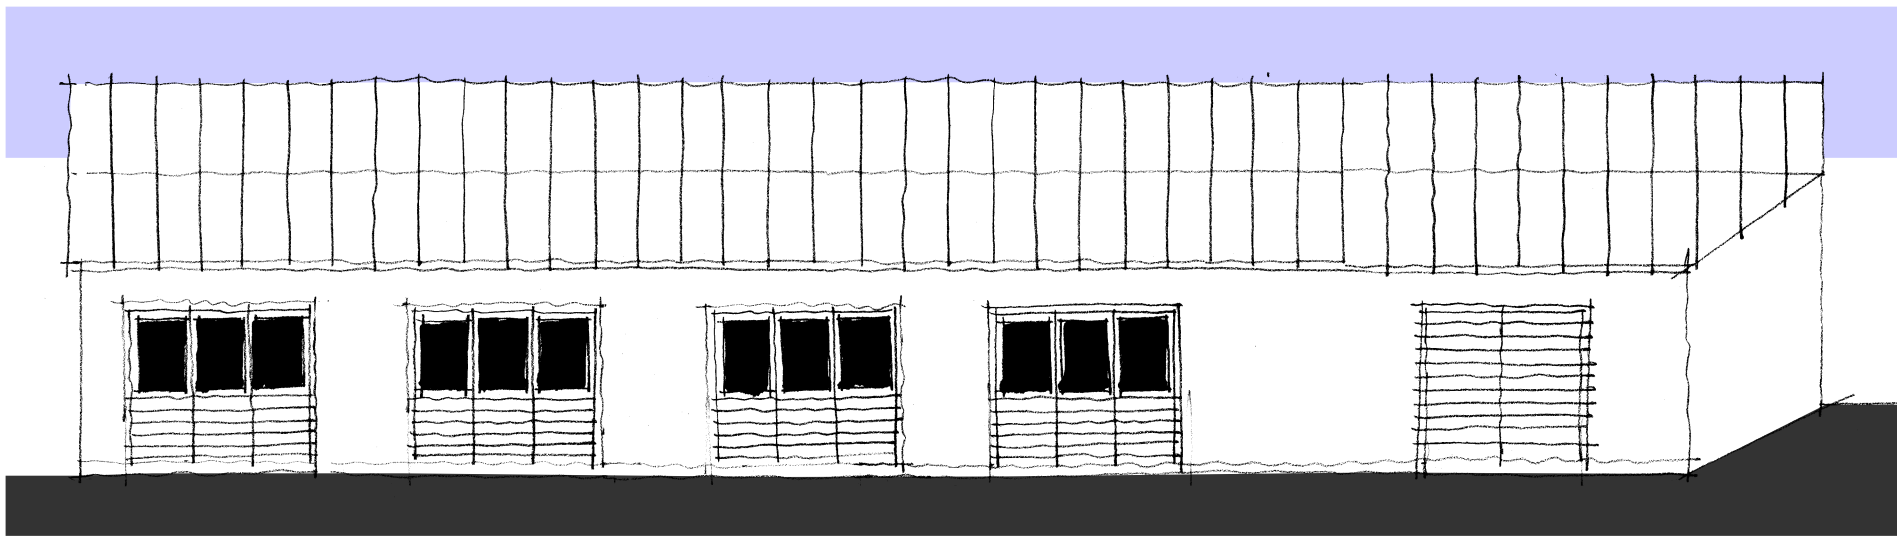


NORTH EAST ELEVATION - 1:100

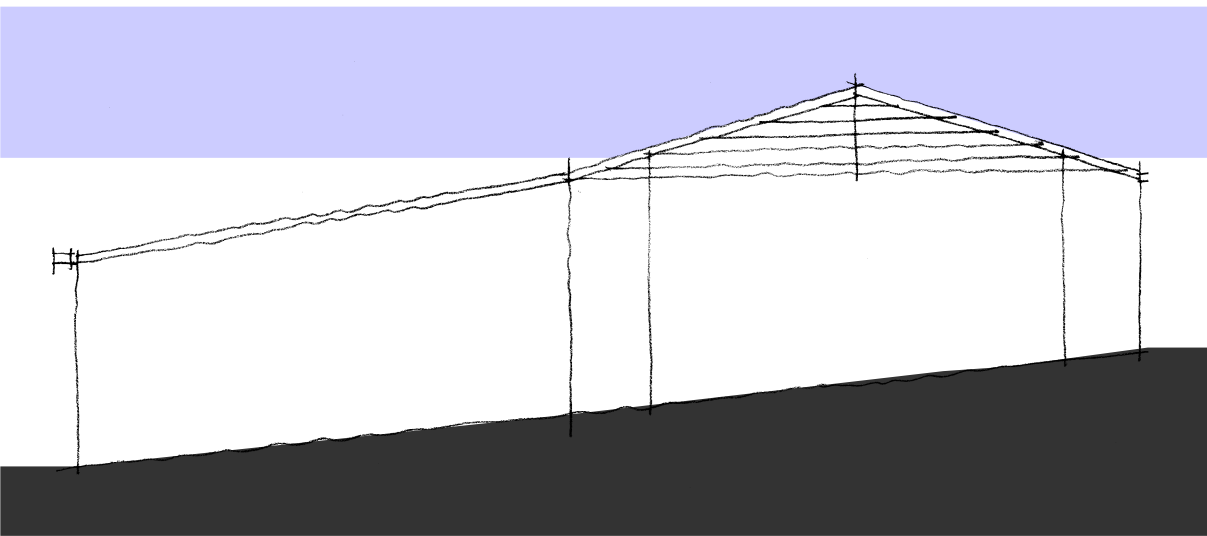


NORTH WEST ELEVATION - 1:100

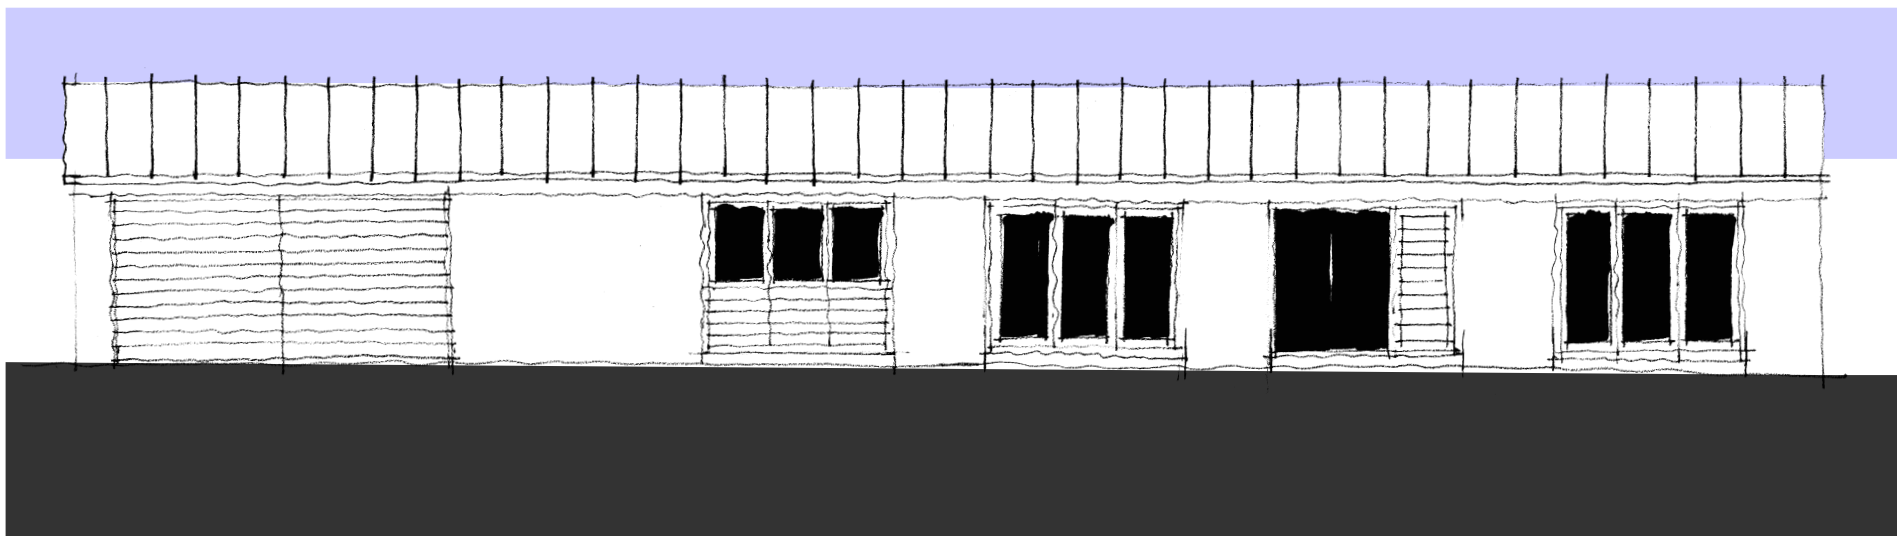



SOUTH WEST ELEVATION - 1:100

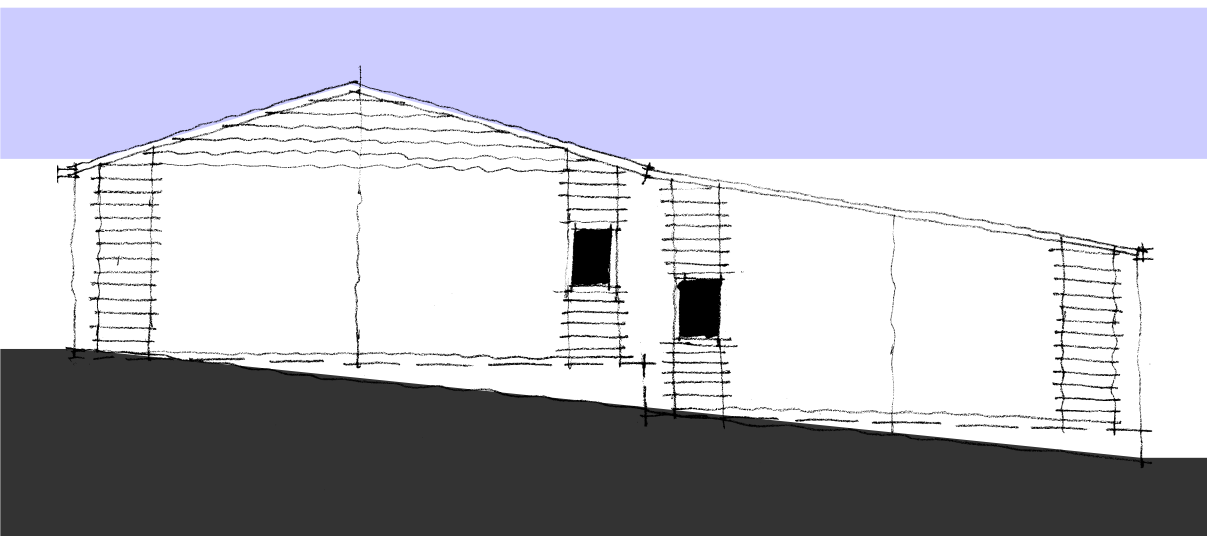

SOUTH EAST ELEVATION - 1:100

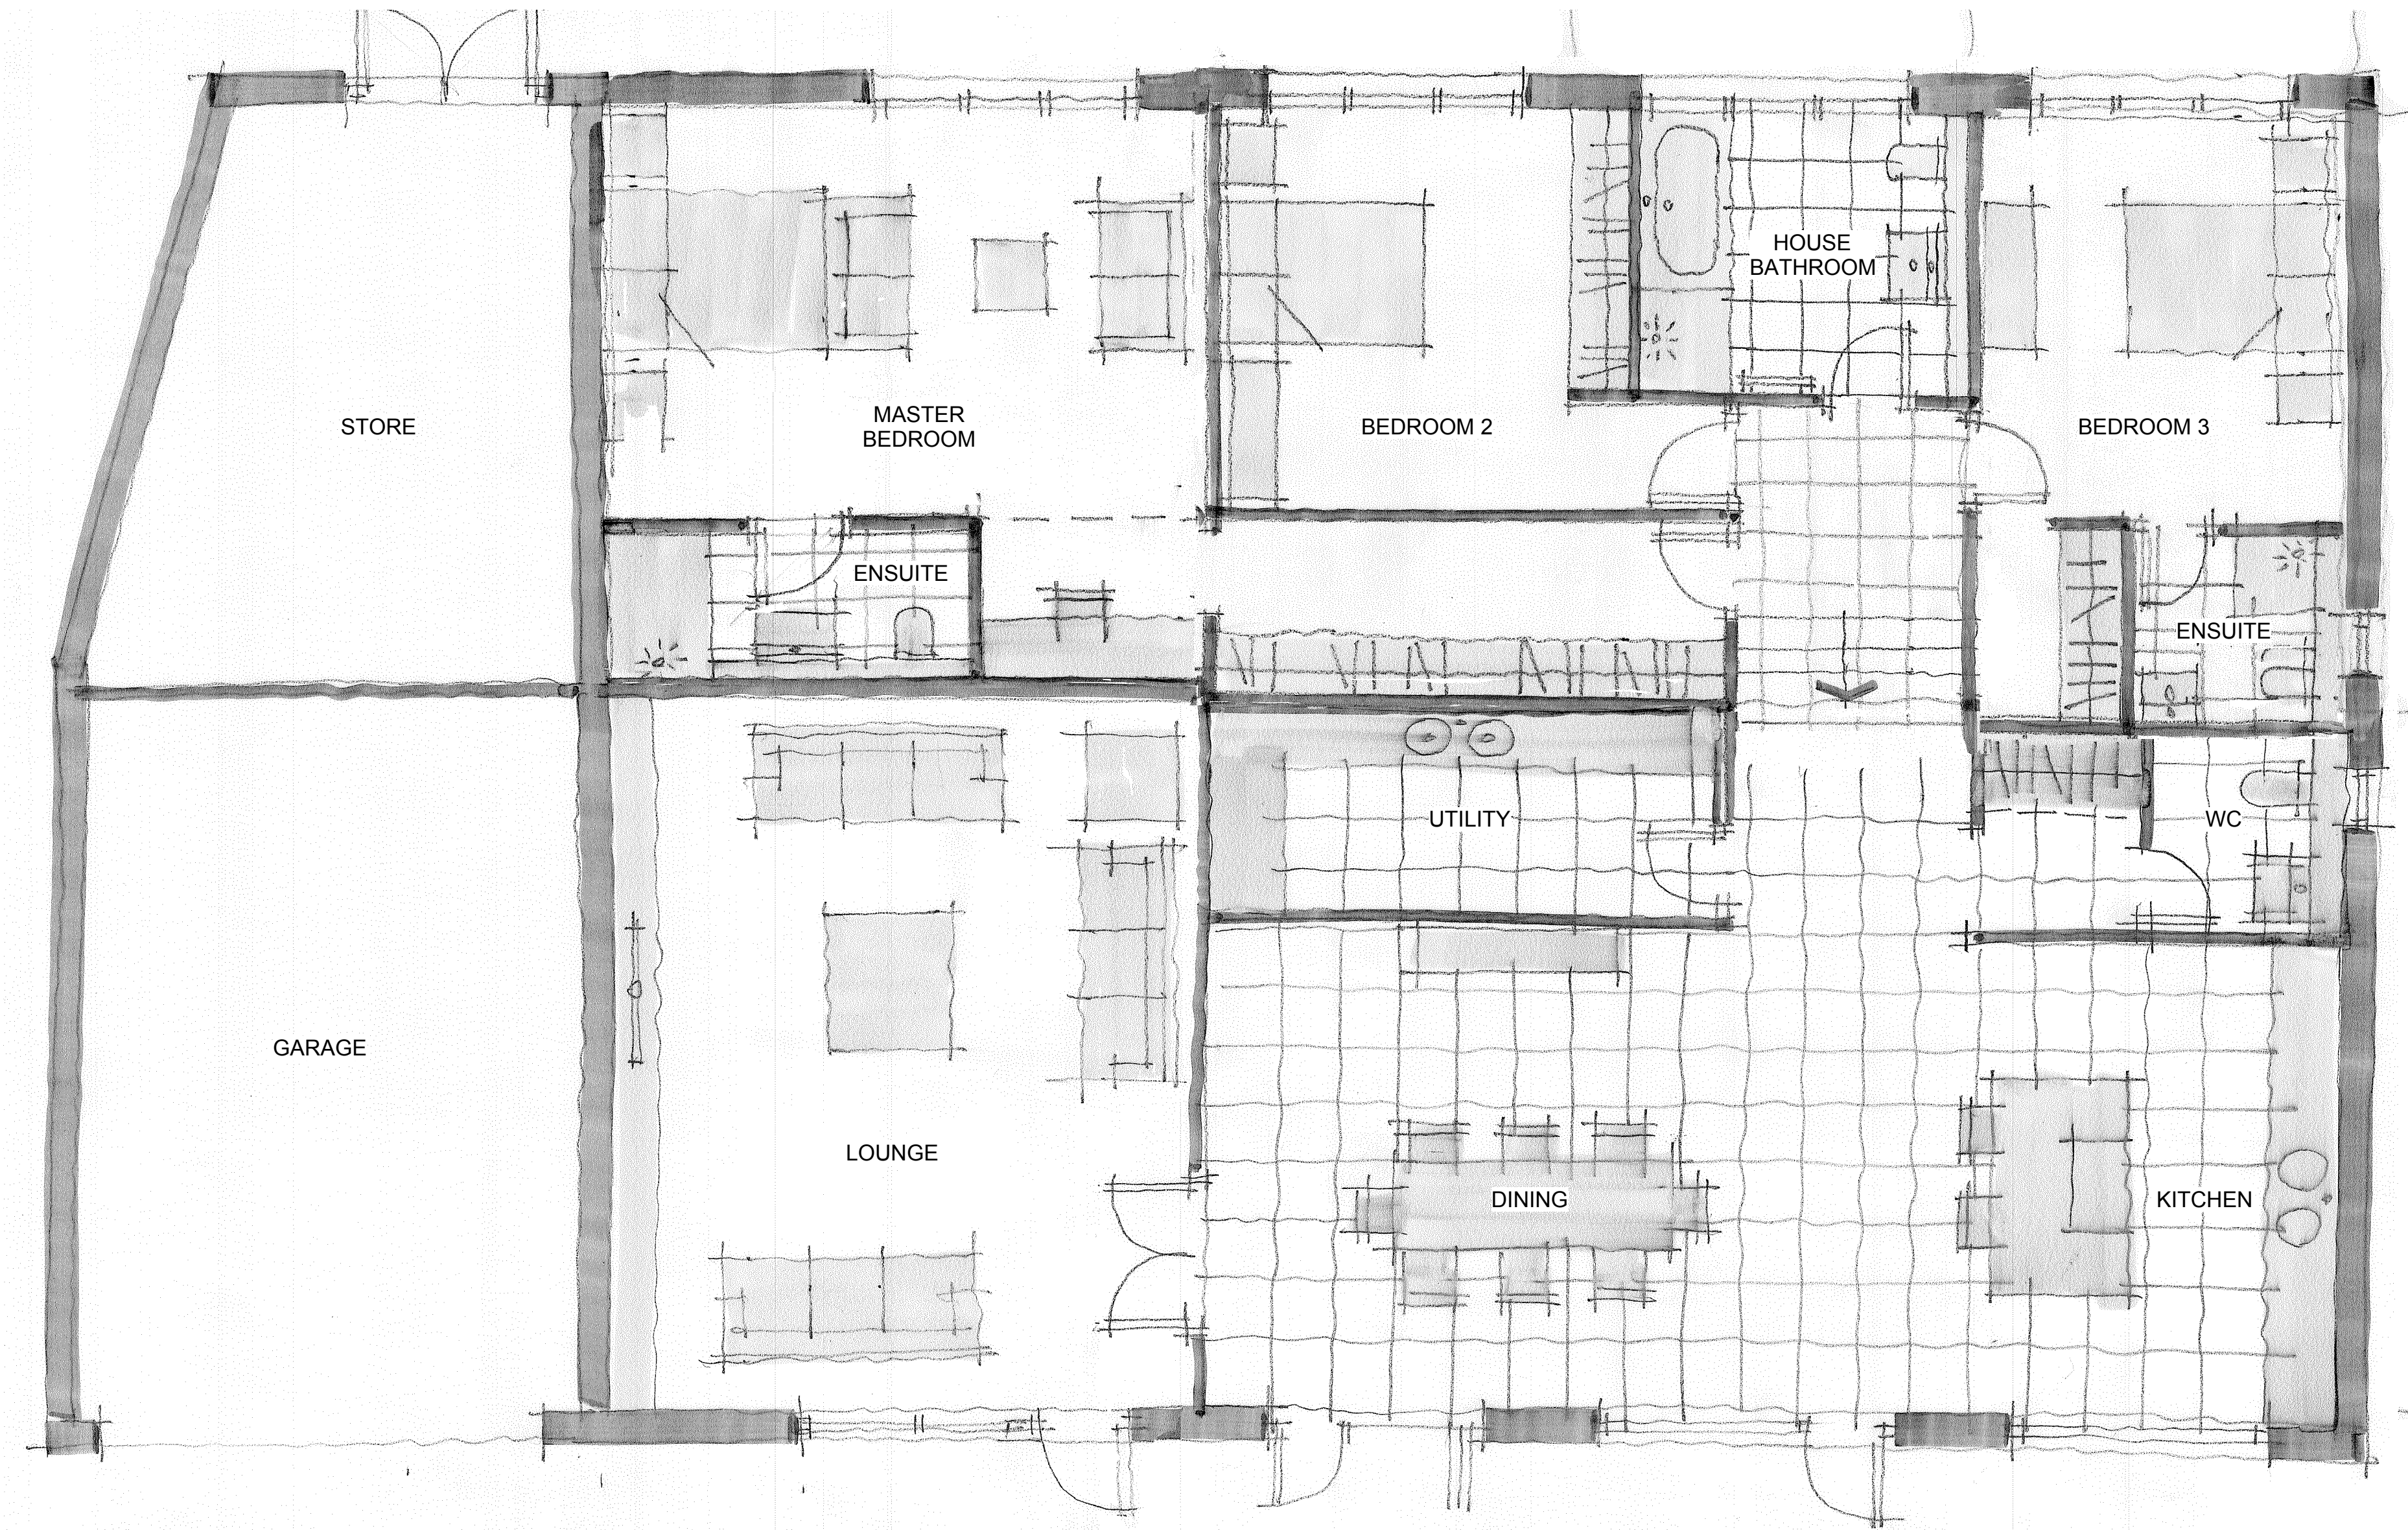

FLOOR PLAN - 1:50

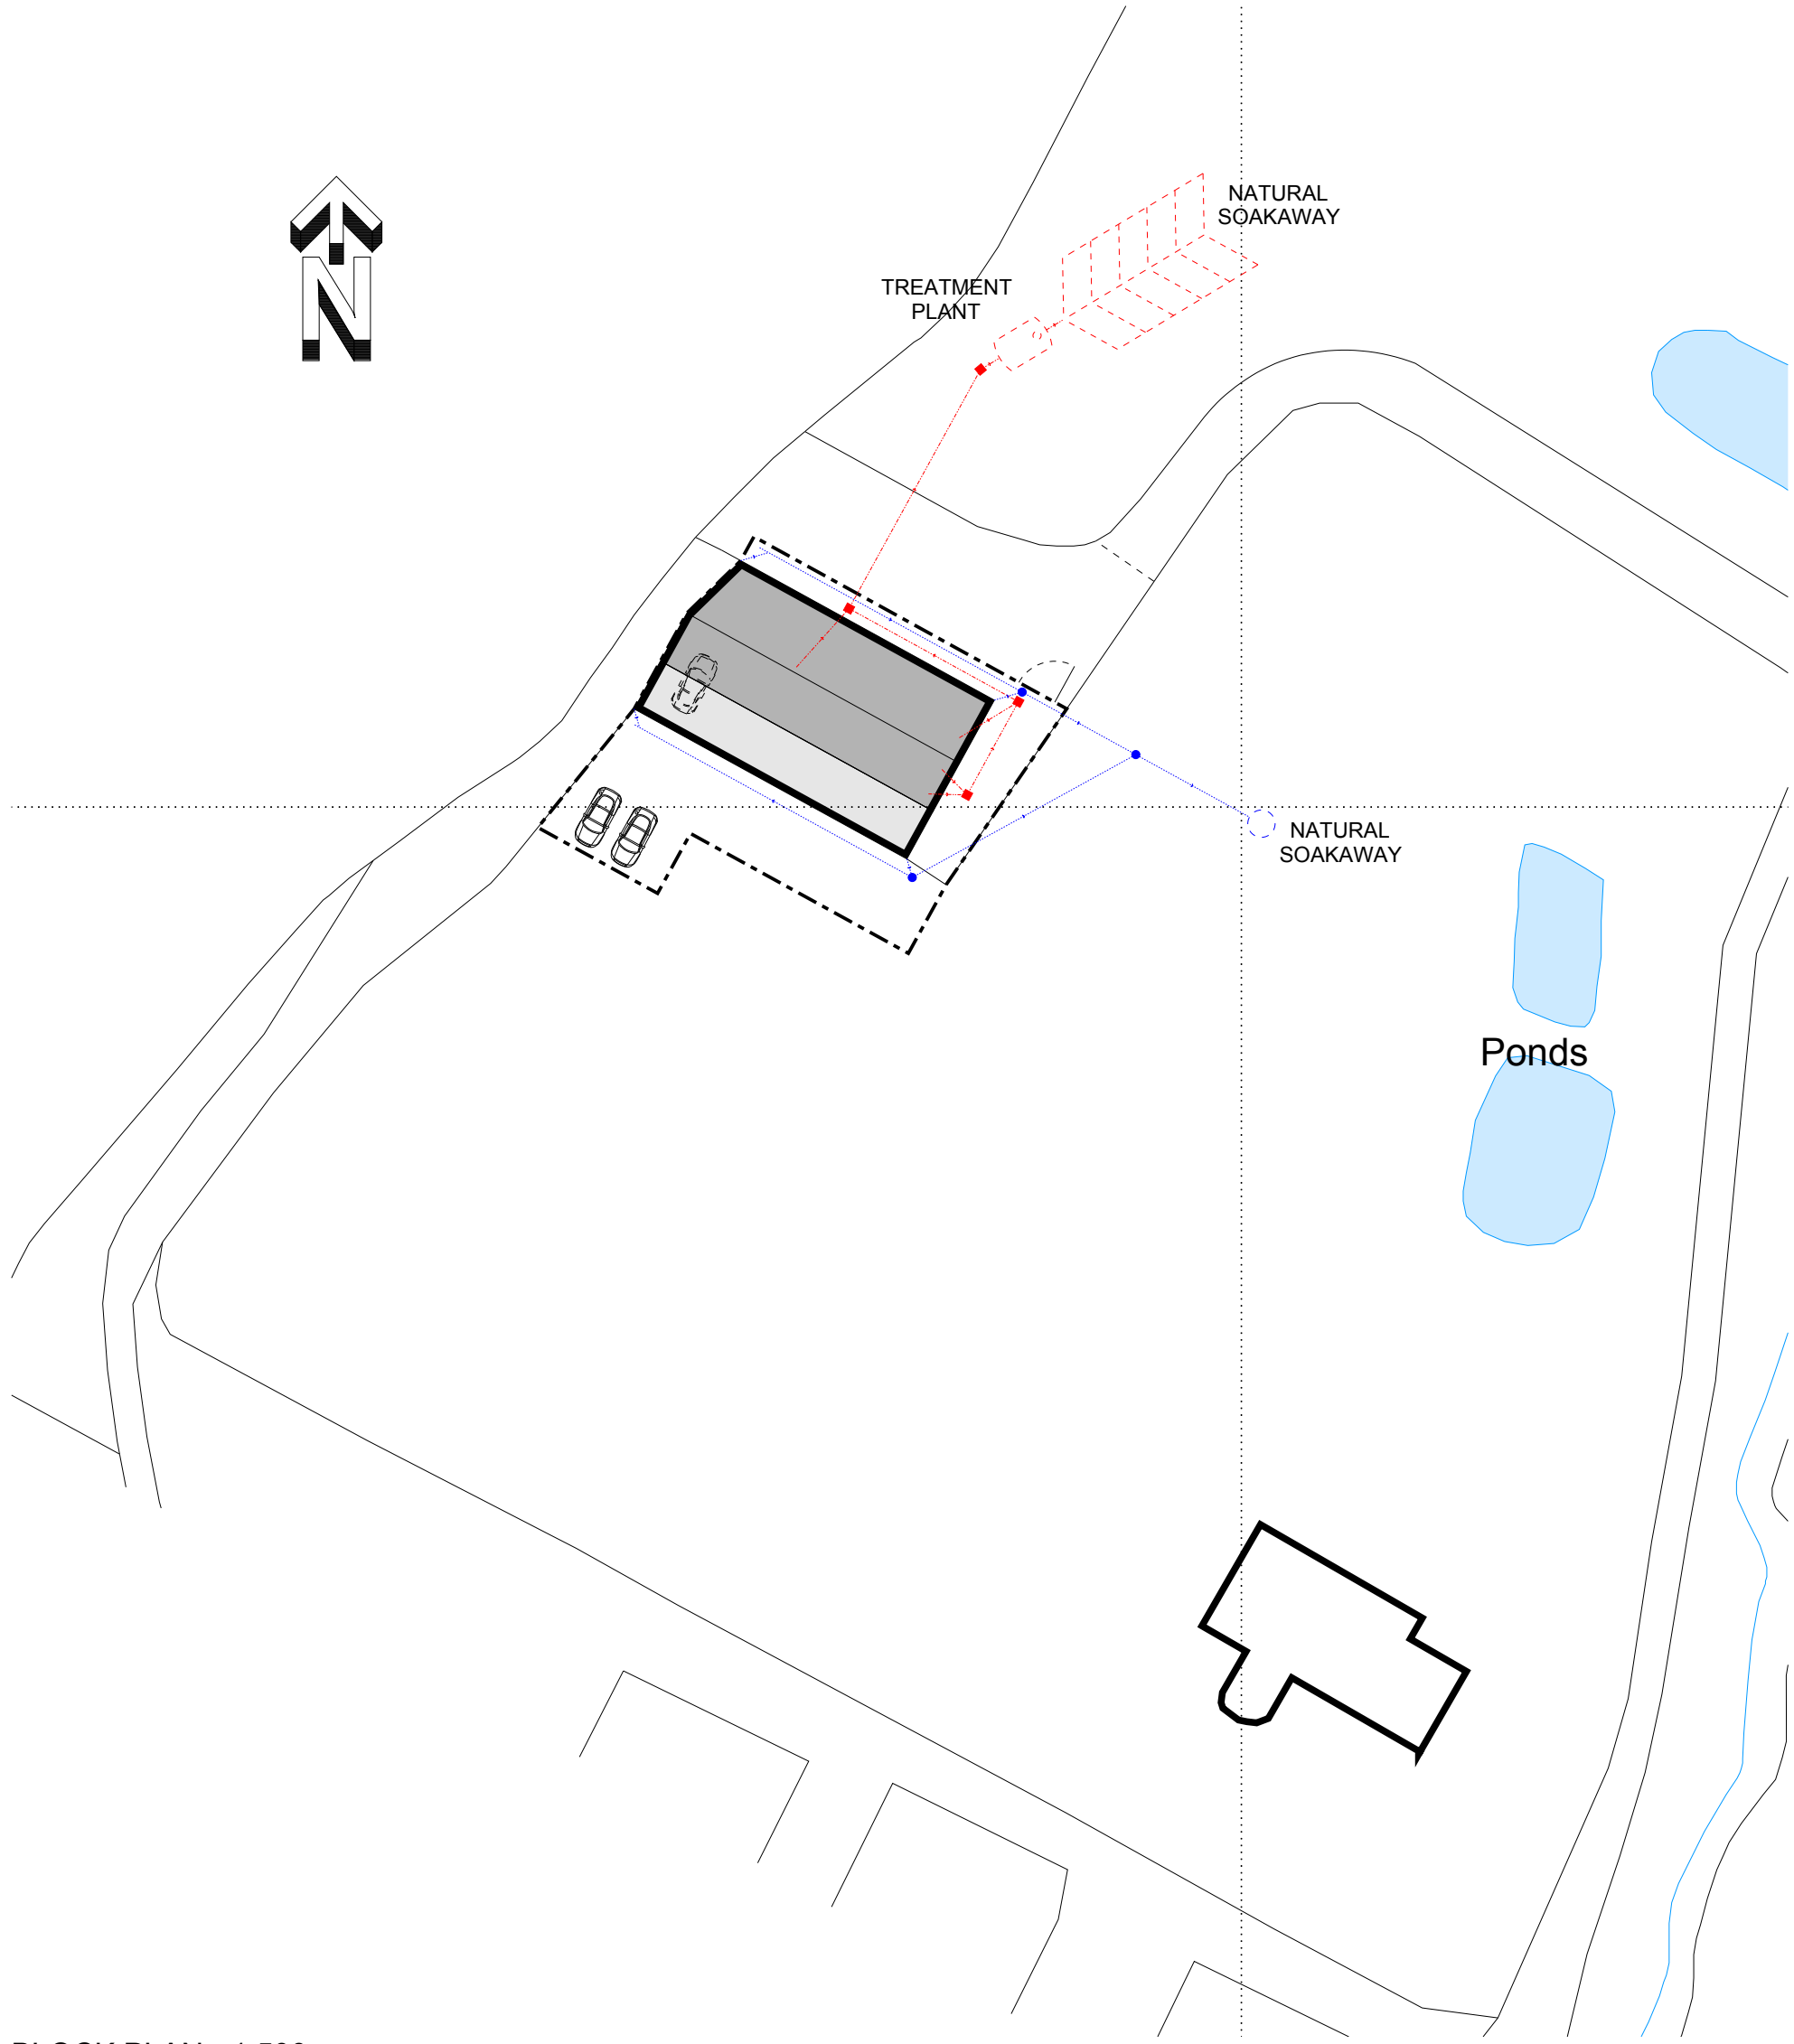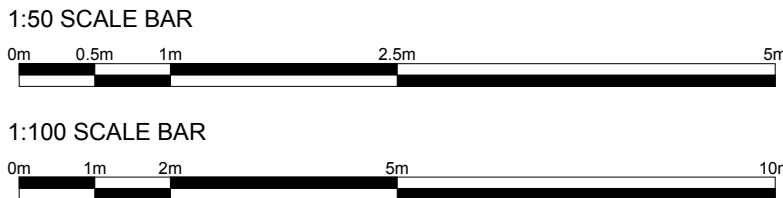

BLOCK PLAN - 1:500



CLIENT
MR S WILLOUGHBY

PROJECT
MYSTERY WOOD FARM, HOYLANDSWAINE

DRAWING TITLE
GENERAL ARRANGEMENT - PROPOSED

JOB NO	DRG NO	REV	SCALE @ A1	DATE
3988	03	-	AS	29 03 18

This drawing is the property and copyright of WHP Residential Ltd, Shepley, Huddersfield
tel: 01484 602377, fax: 01484 602323, email: enquiries@wiltonhorncastle.co.uk
and must not be amended or reproduced without written consent.
Do not scale. Use only figured dimensions, and report any anomalies.