


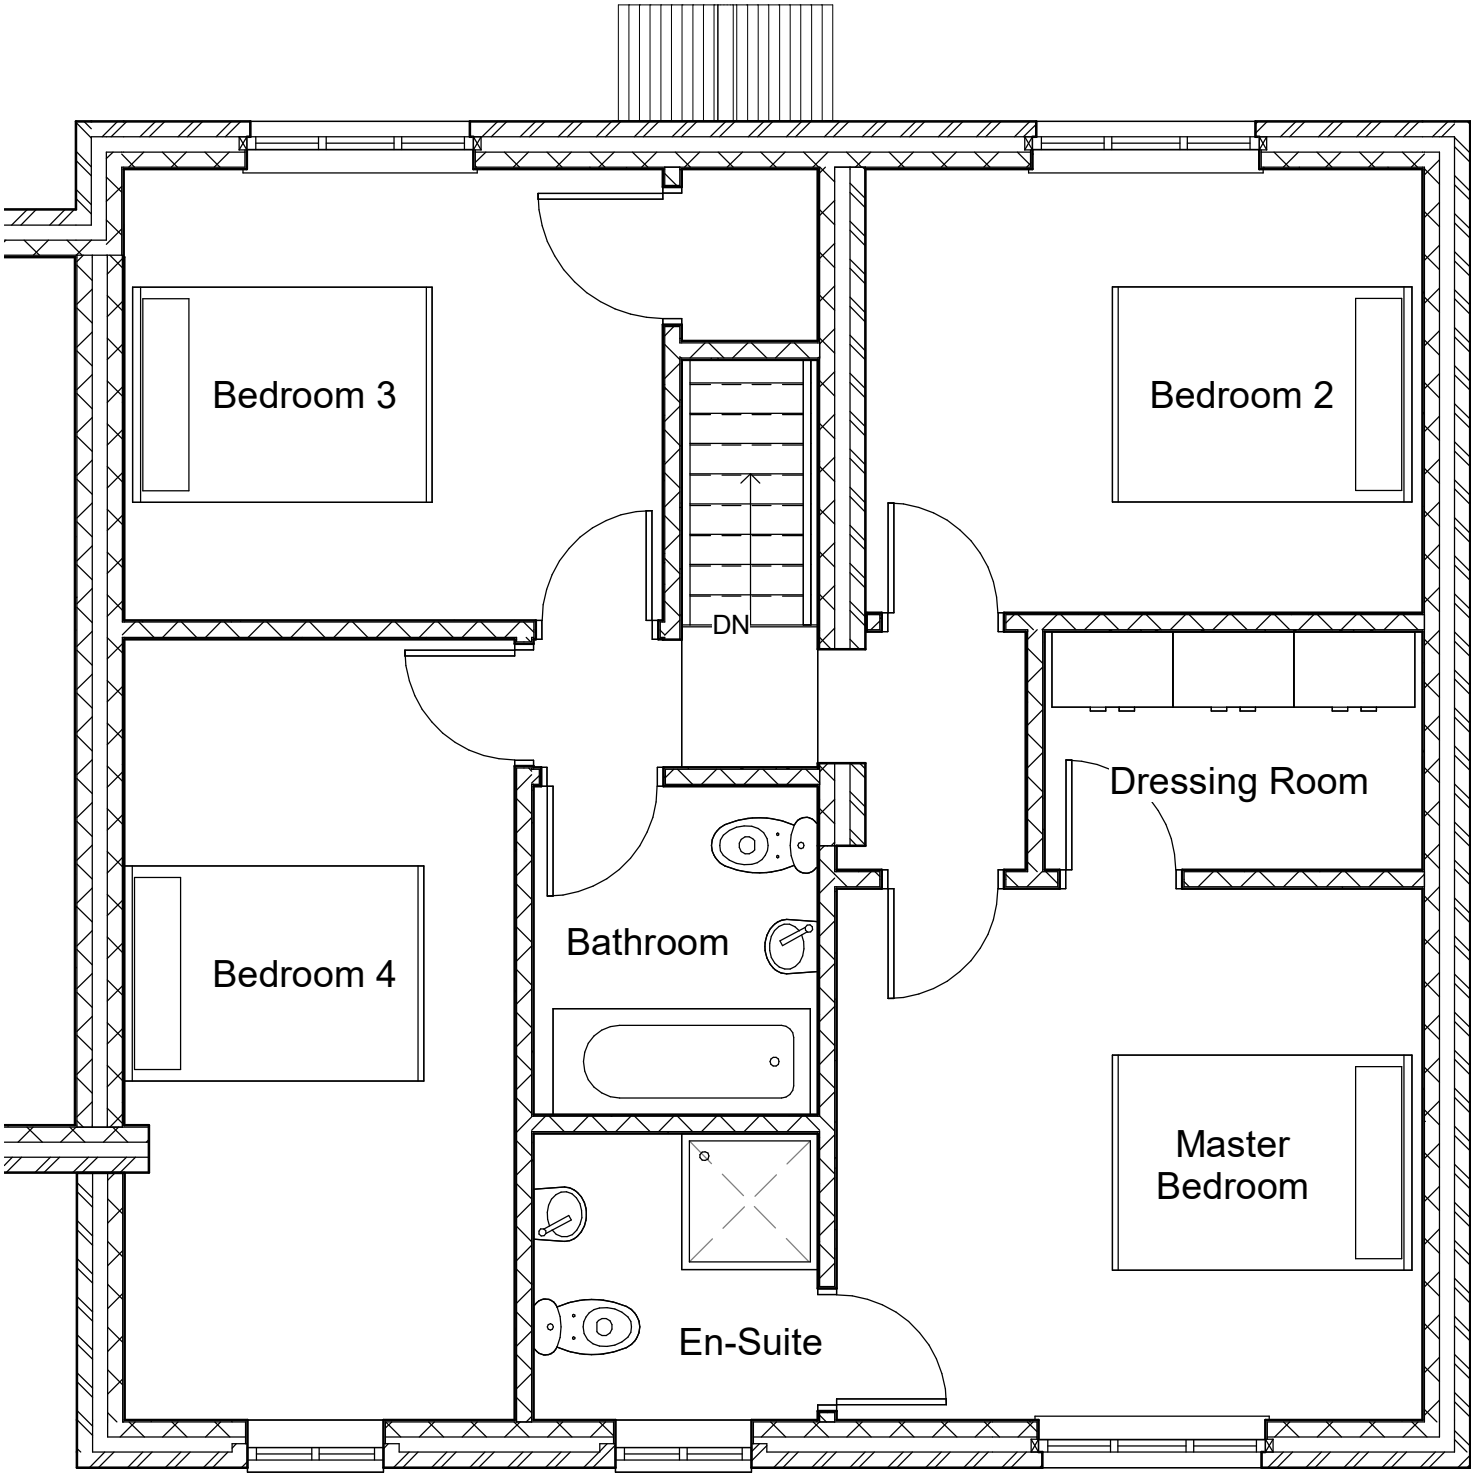

1

PROPOSED FIRST FLOOR
1 : 50

						Client Jackie Downing	Job Title Proposed Side and Rear Extension with Double Detached Garage to No. 2 Park Ave, Barnsley.	 E2A Designs 5 Woodroyd Gardens Barnsley, S. Yorks, S73 0HB 0789 406 5744	Drawing Title Proposed First Floor Plan																	
									Drawing Status PLANNING																	
	Job No 426		Drawing No P-05		Issue -																					
<table><tr><td>-</td><td>18/10/21</td><td>CY</td><td>CY</td><td>CY</td></tr><tr><td colspan="5">Planning Issue</td></tr><tr><td>Issue</td><td>Date</td><td>By</td><td>Chkd</td><td>Appd</td></tr></table>					-	18/10/21	CY	CY	CY	Planning Issue					Issue	Date	By	Chkd	Appd						Scale at A3 AS SHOWN	
-	18/10/21	CY	CY	CY																						
Planning Issue																										
Issue	Date	By	Chkd	Appd																						