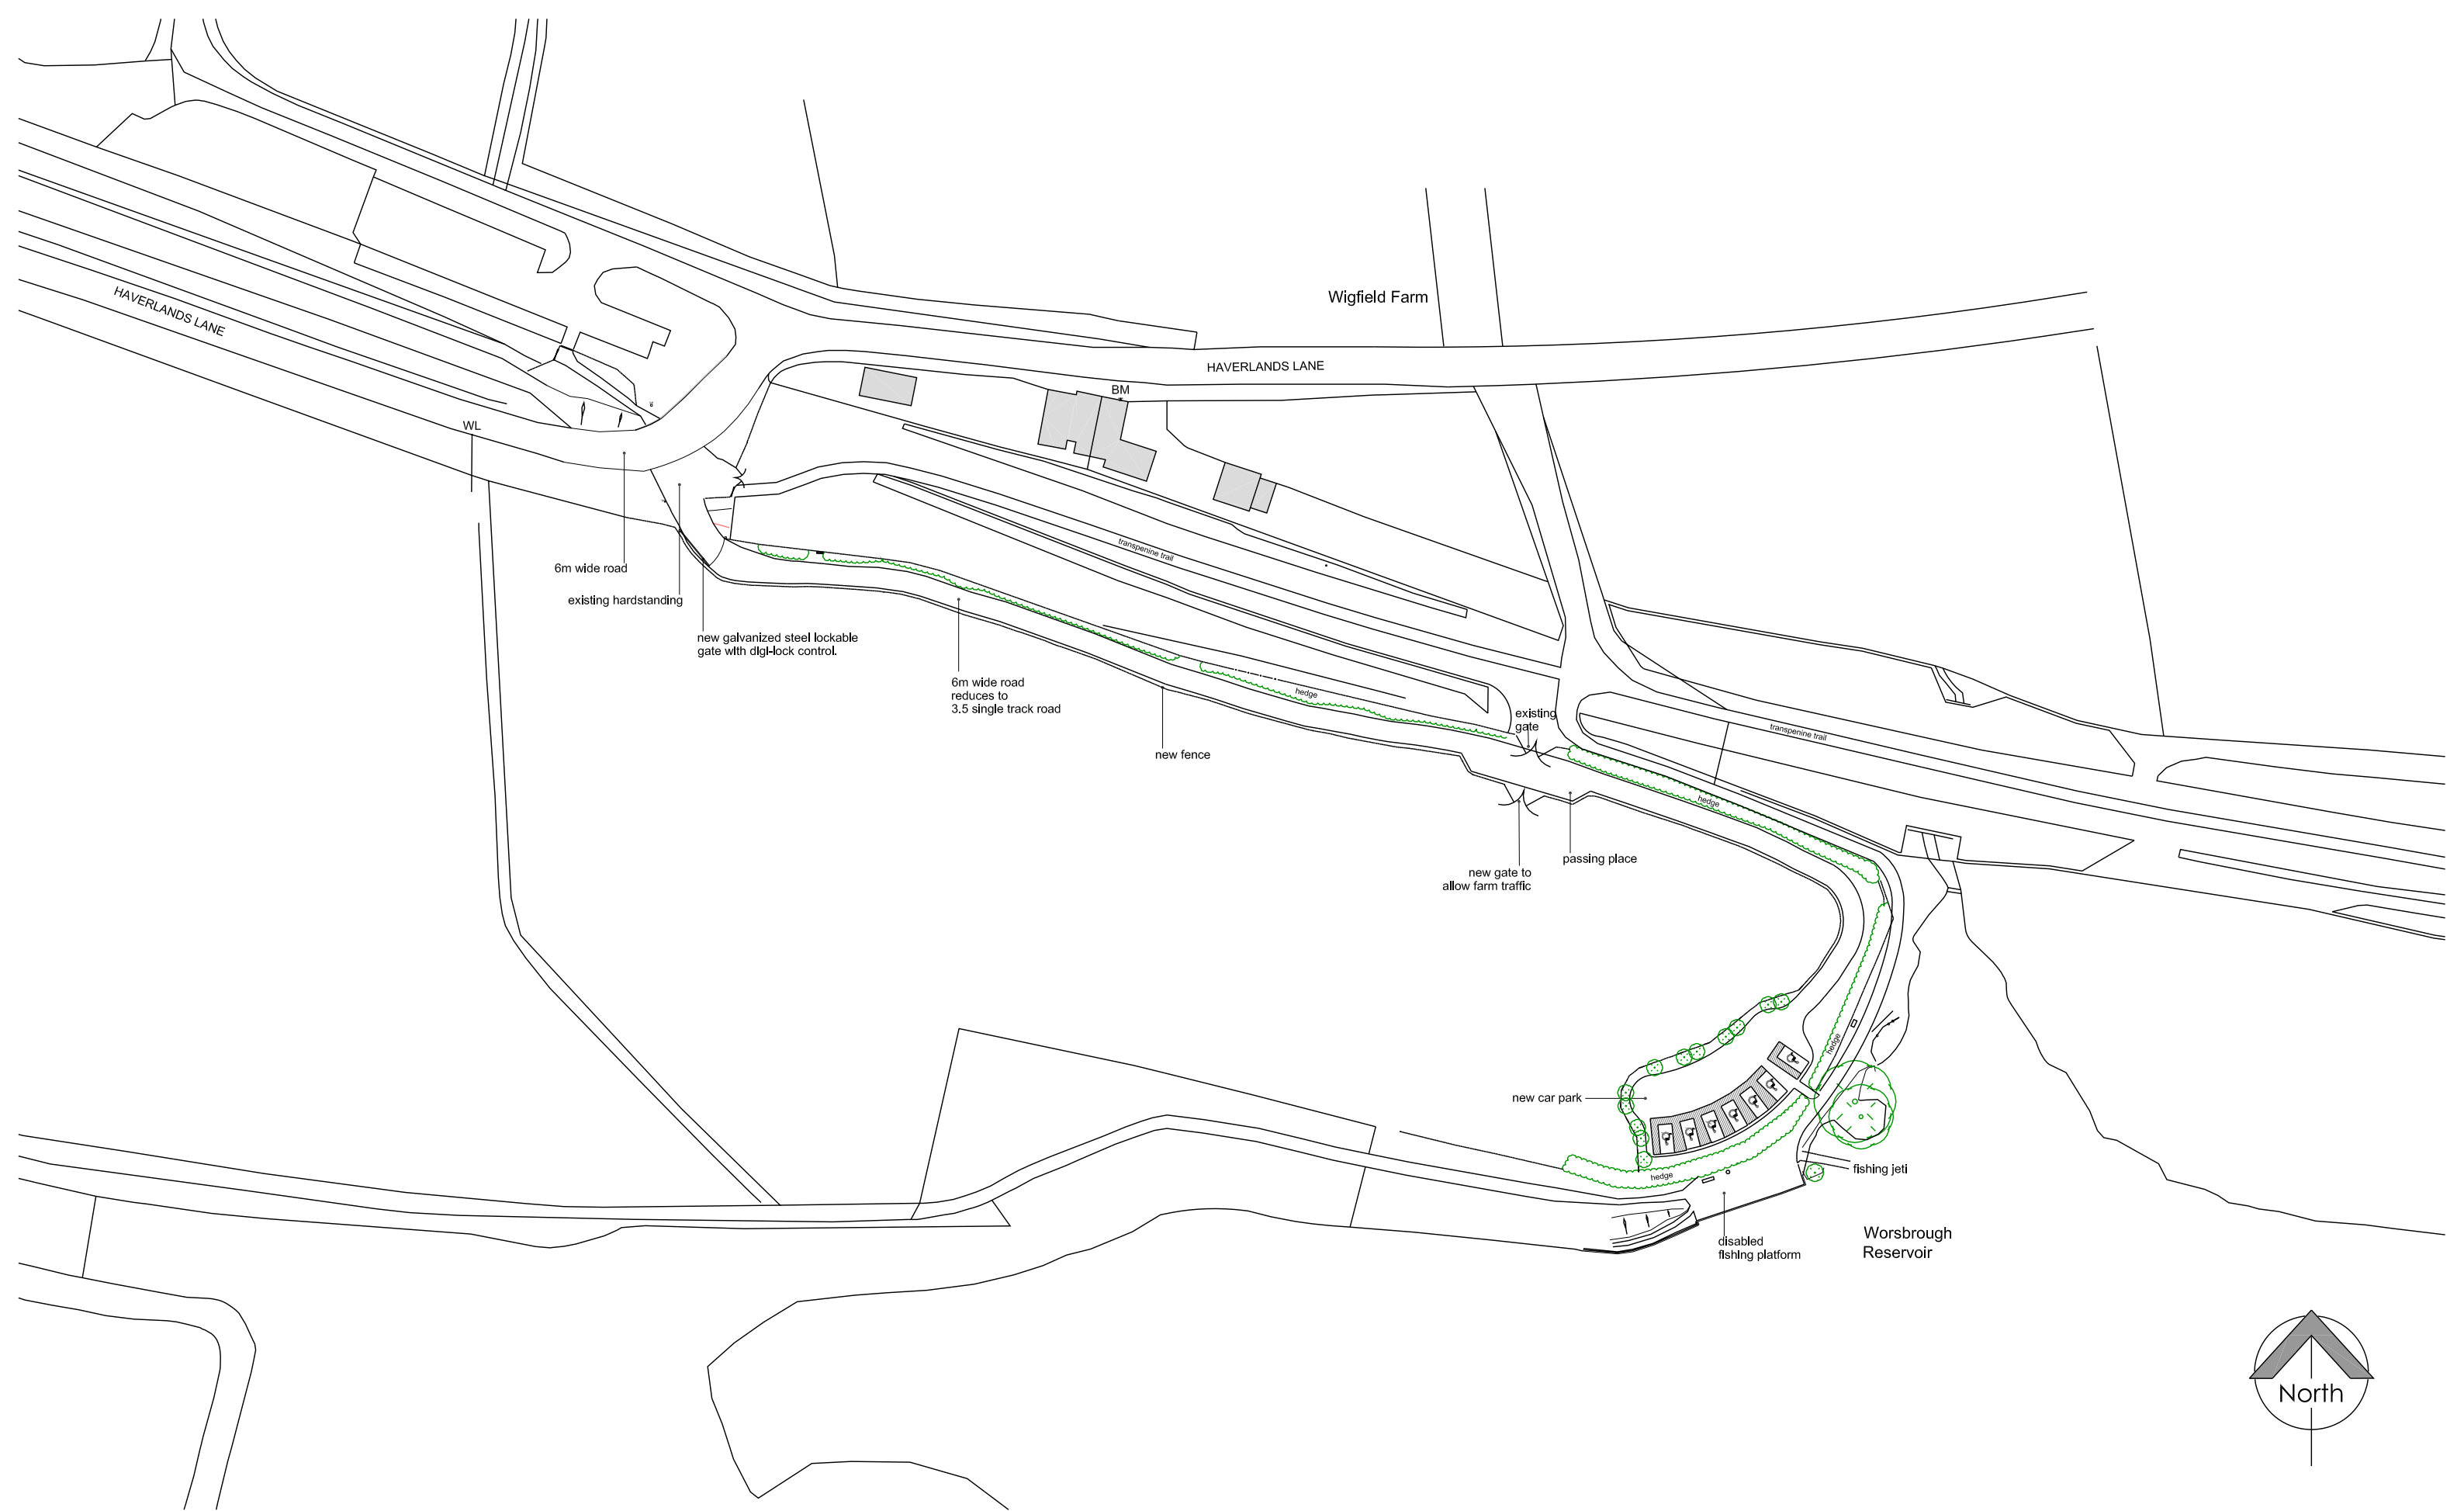


Copyright Notice:
This drawing is the copyright of Steve Wells Associates Ltd,
and shall not be reproduced without permission. © 2019

Dwg. Purpose **Planning**

Project		
New Accessible Car Parking Spaces at Worsbrough Reservoir Haverlands Lane Barnsley, S70 5ND		
A	Car park layout amended	11/19
No.	Revision / Issue	Date

Client

Barnsley & District Amalgamated
Angling Society

Dwg. Title

Proposed Site Plan

Steve Wells Associates logo and contact information:

Churchill House, Mill Hill, Pontefract, West Yorkshire,
WF8 4HY t : 01977 797258 e: mail@stevewells-associates.com



Dwg. No.		Rev.
205-051-1003		A
Scale	Date	
1:500 @ A3	September 2019	
Drawn by	Checked	
SO	DKW	