



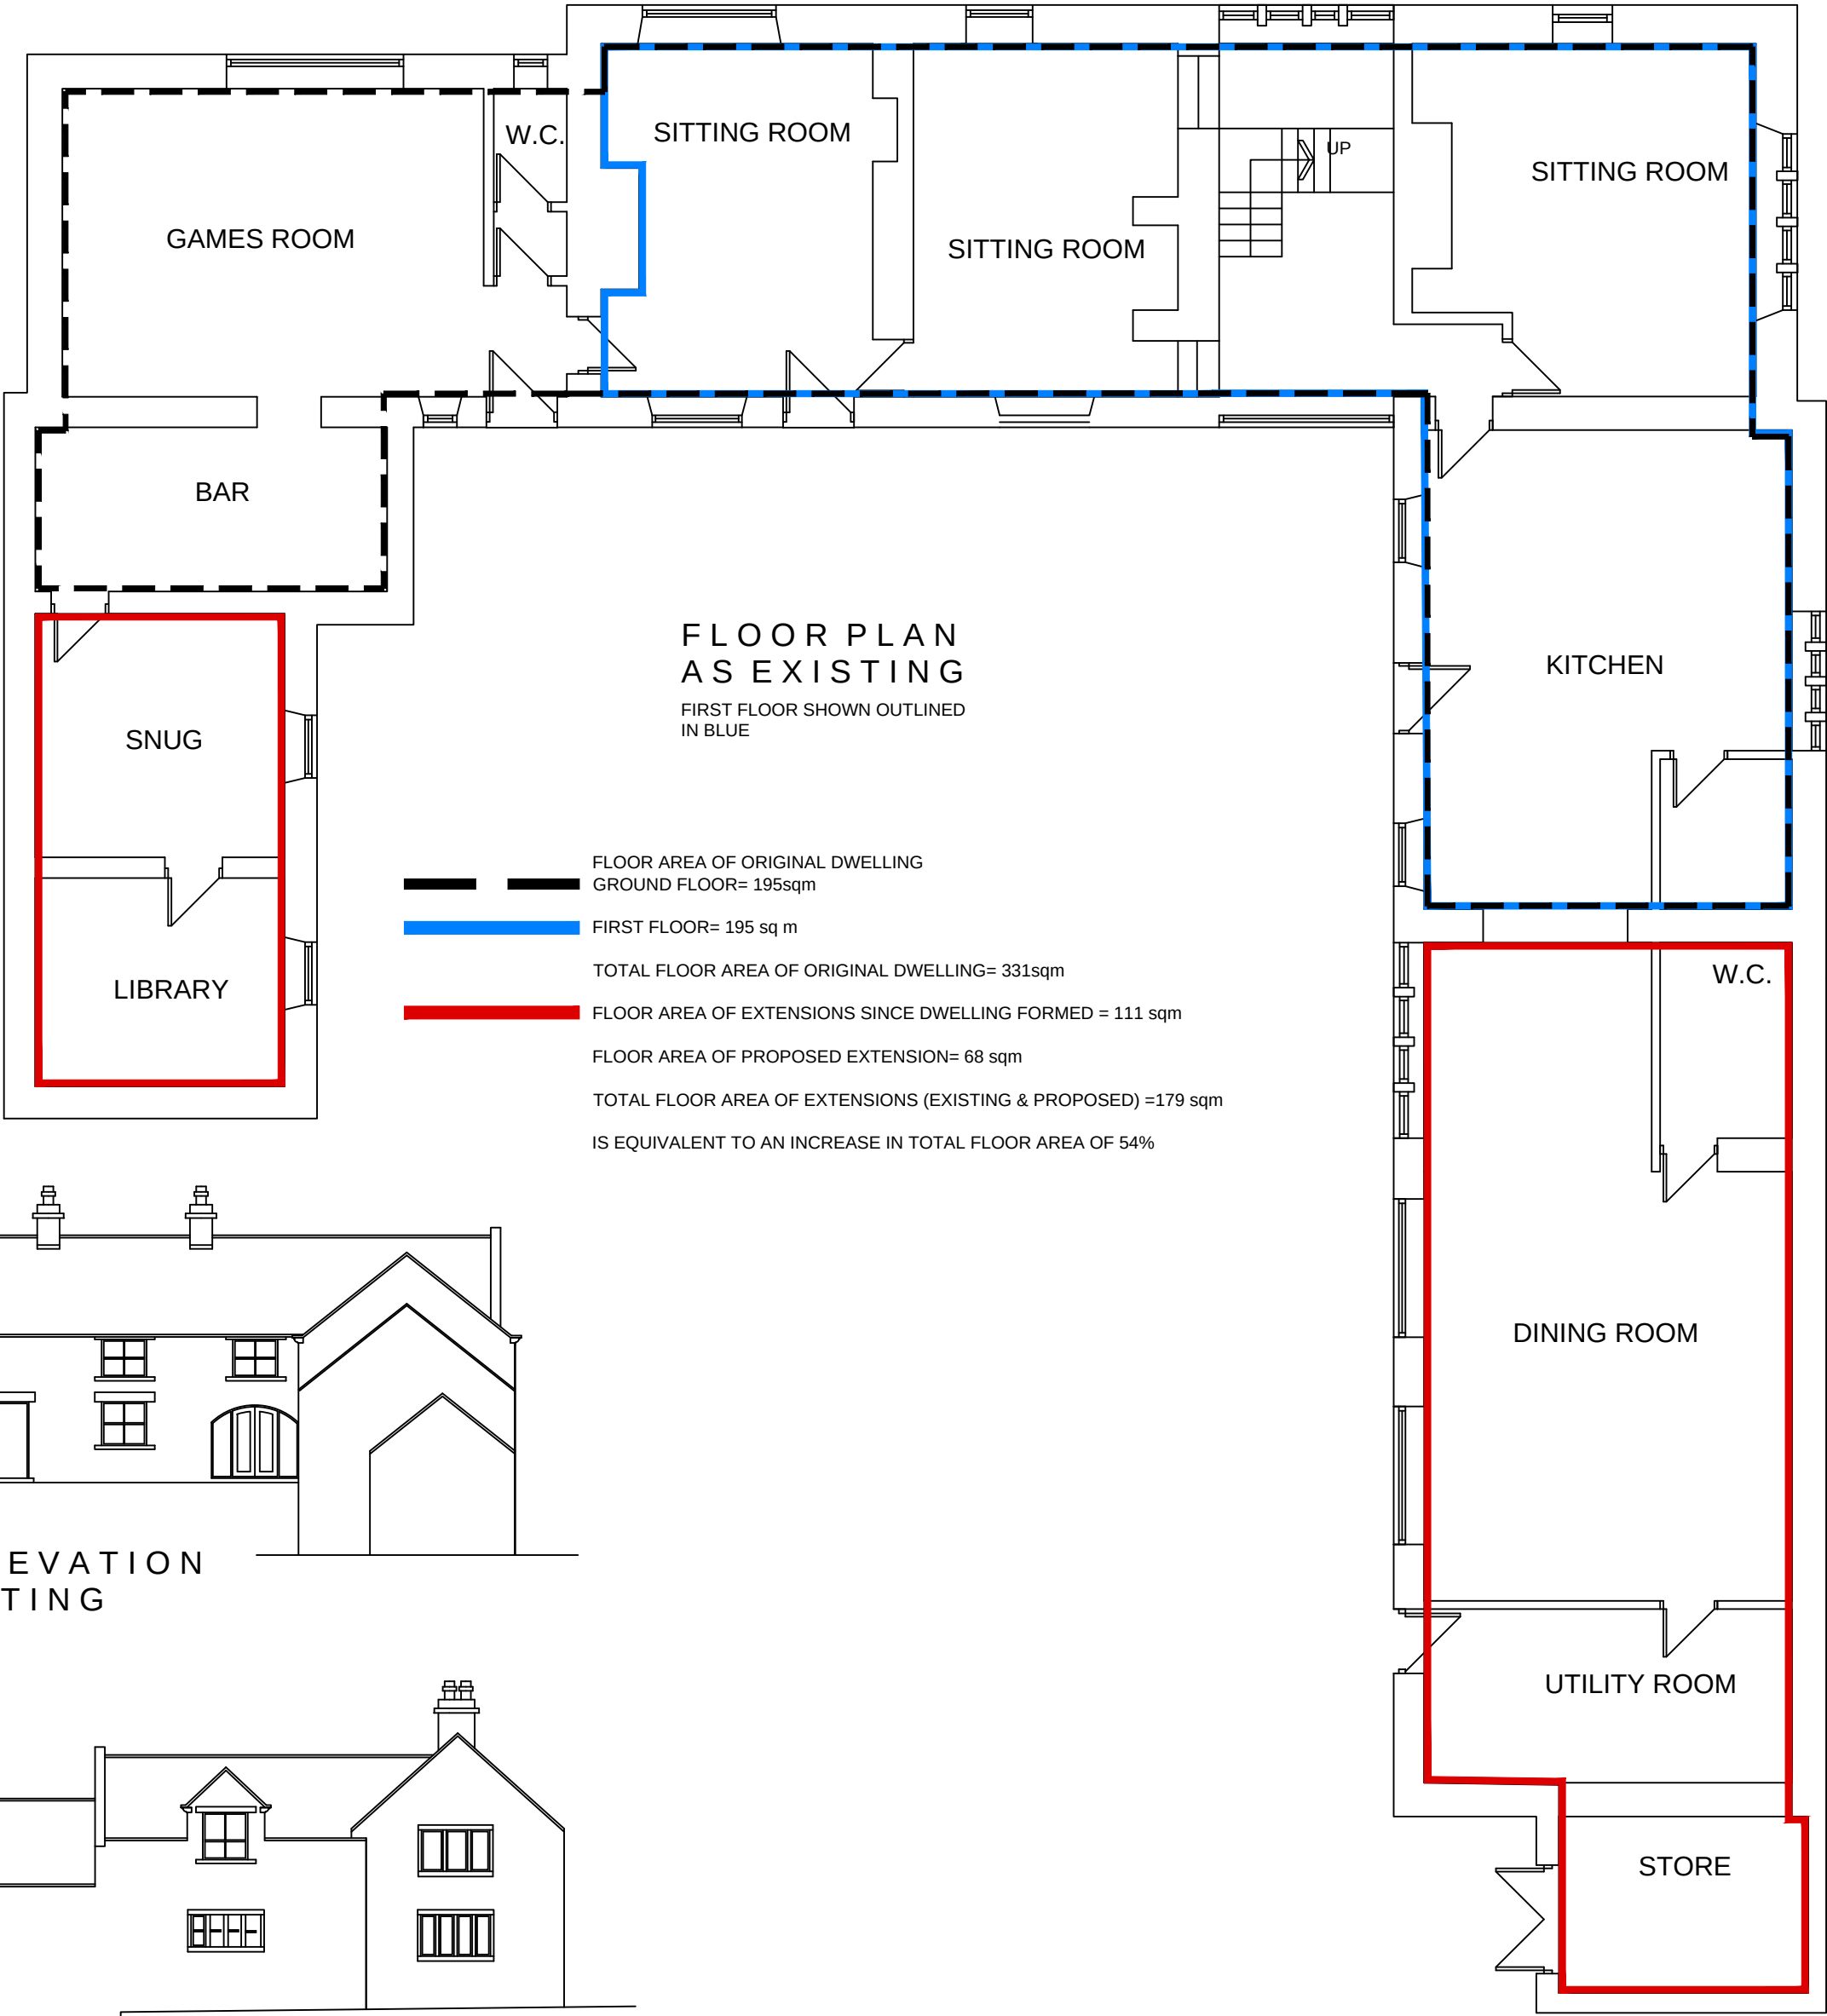

EAST ELEVATION
AS EXISTING

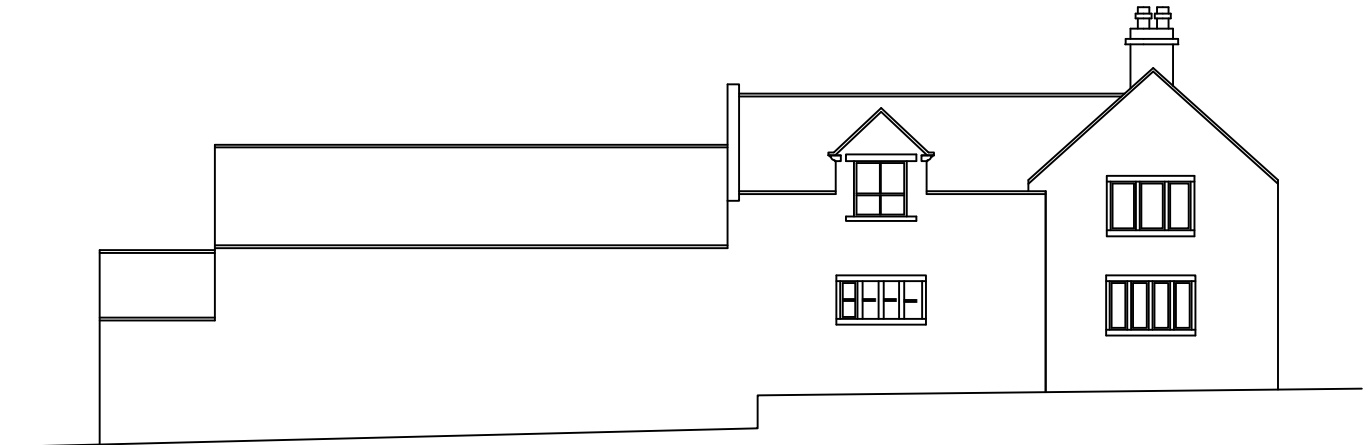

NORTH ELEVATION
AS EXISTING

 White Agus PARTNERSHIP			8 MORSTON BUSINESS PARK, WHALEY ROAD, BARUGH GREEN, BARNLEY. S75 1HQ			Phone: 01226 208482 Fax: 01226 283030		
ARCHITECTURAL SERVICES AND SURVEYORS						Email: info@whiteaguspартnership.co.uk Web: www.whiteaguspартnership.co.uk		
Project. PROPOSED EXTENSION AT ROGER ROYD FARM, WHINMOOR LANE SILKSTONE, BARNLEY. S75 4NL					Client. MR J. LOGAN			
Drawing Title. PLANS AND ELEVATIONS AS EXISTING					Date. MAY 2014		Scale. 1:100 & 1:200 @ A2	
					Ref. 14-010		Dwg. No. 01	
					Rev.			
Date			Suffix			Description		