


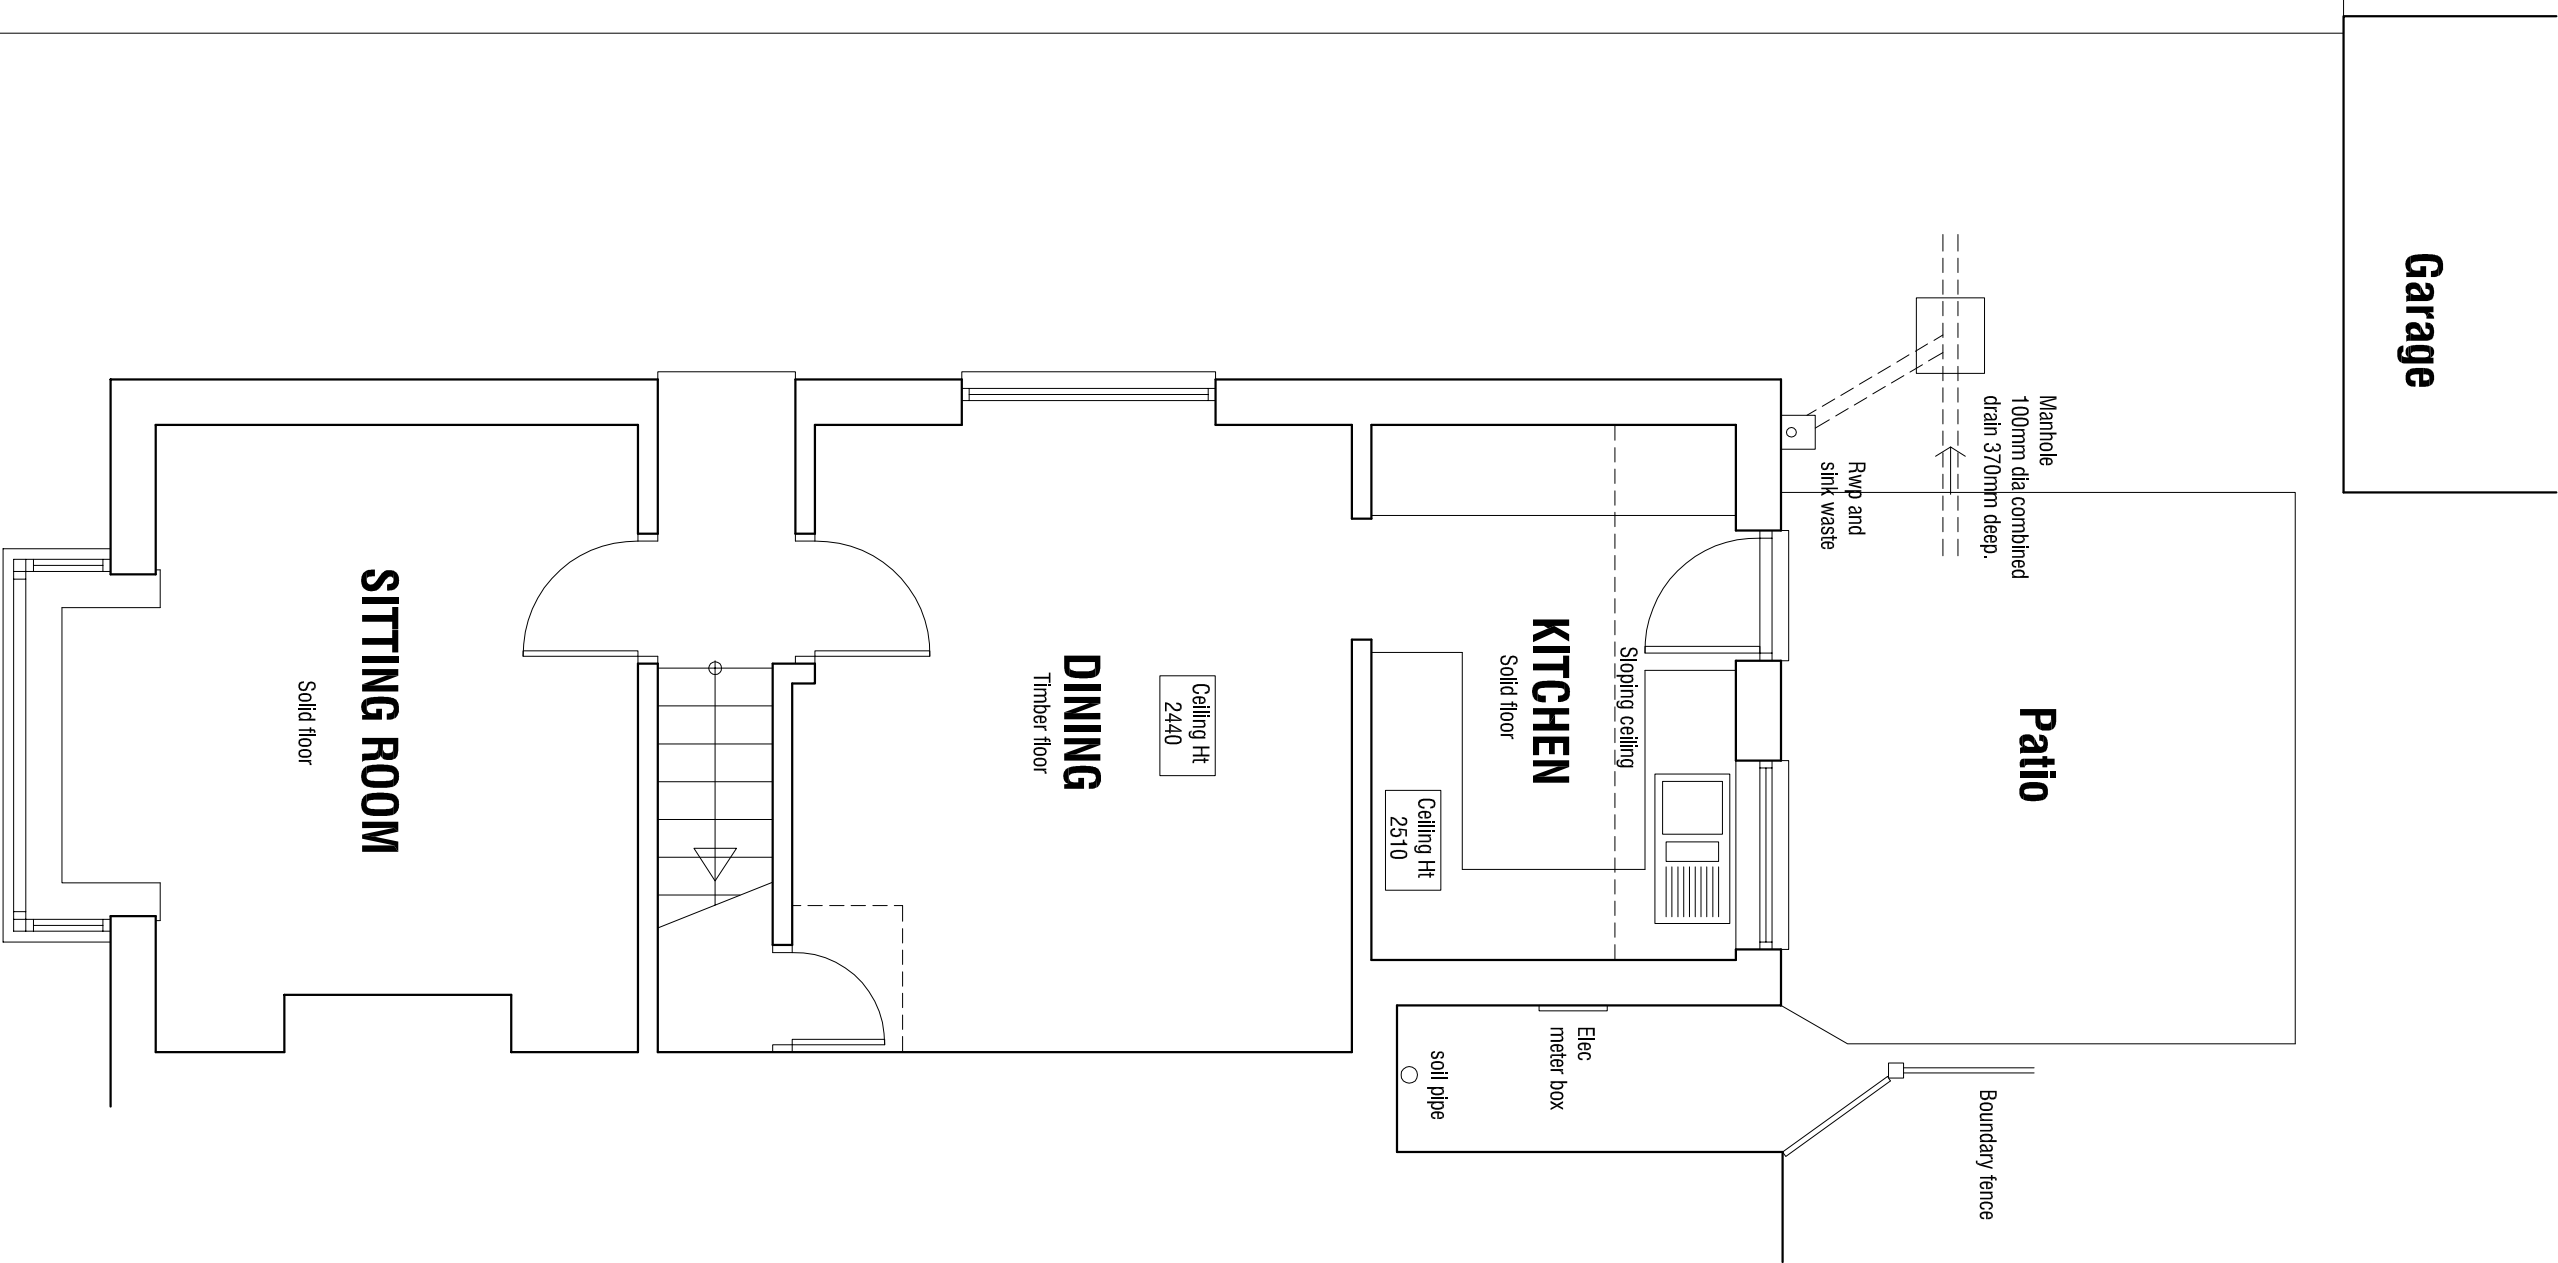


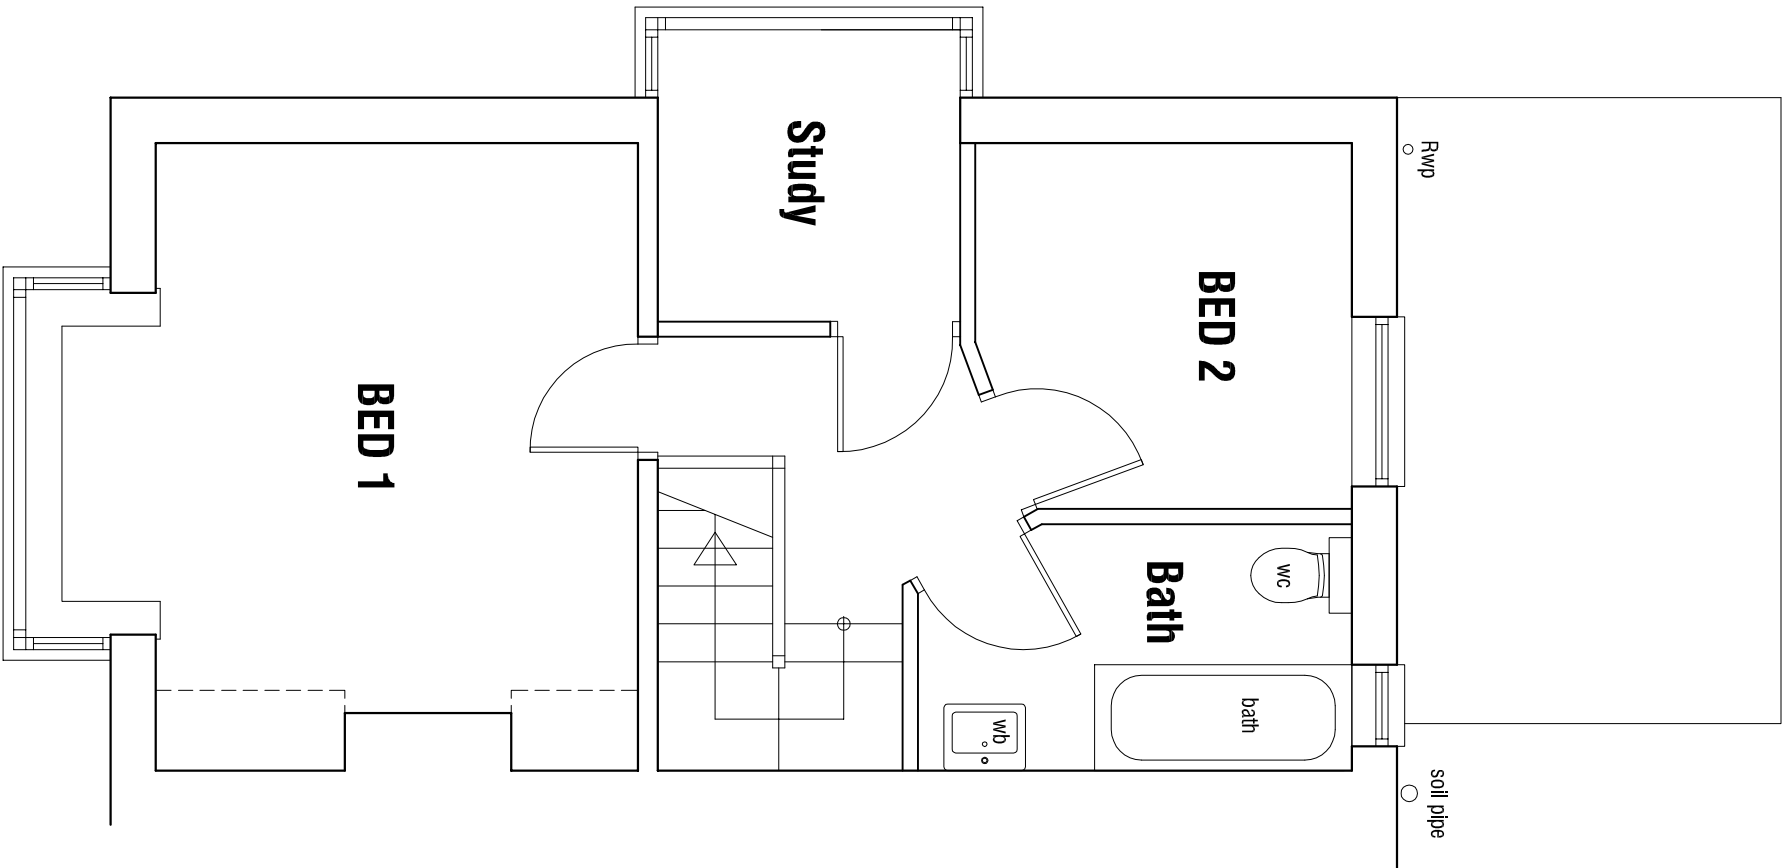

GROUND FLOOR PLAN 1:50

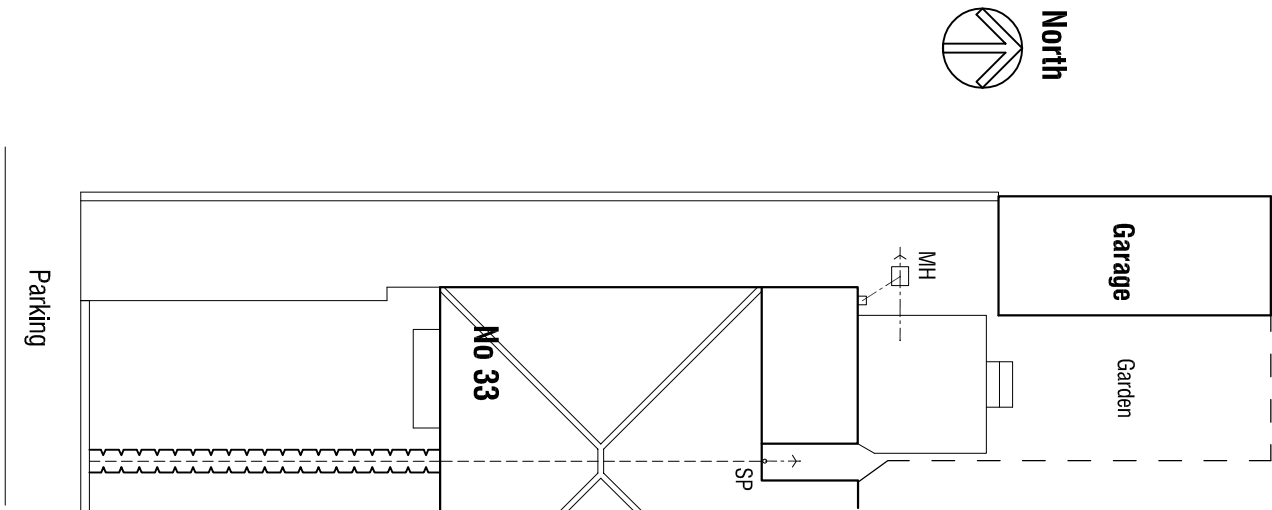

FIRST FLOOR PLAN 1:50

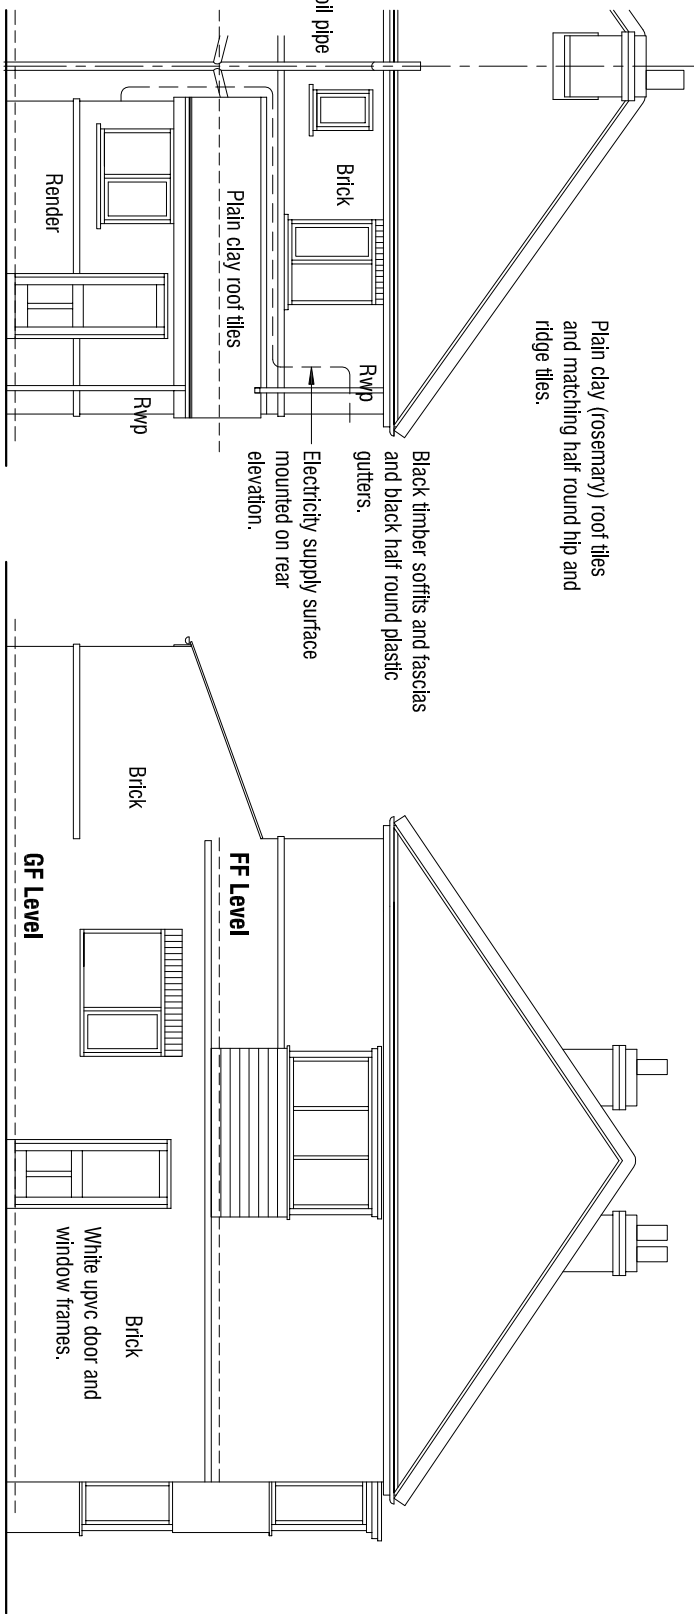

Site Plan 1:200

43 ARNCLIFFE ROAD
HARROGATE

SURVEY

☐ ☐ **mboothdesign**
architectural design and building consultants

Fairfield House
Barnesall Close Bamsley
S70 2FL
T: 01226 286256
M: 07881898300
E: mboothdesign@btconnect.com

Scale 1:50 1:100 1:200 @ A2 Drawn MJB
Date JAN 2014 Ref. 13.35

Dwg No. S1 Rev.

0mm 20m 40m 60m
Copyright mboothdesign. All dimensions in millimetres unless otherwise stated.
Dimensions for setting out in existing buildings are to be checked and verified on site.
to be checked on site.