


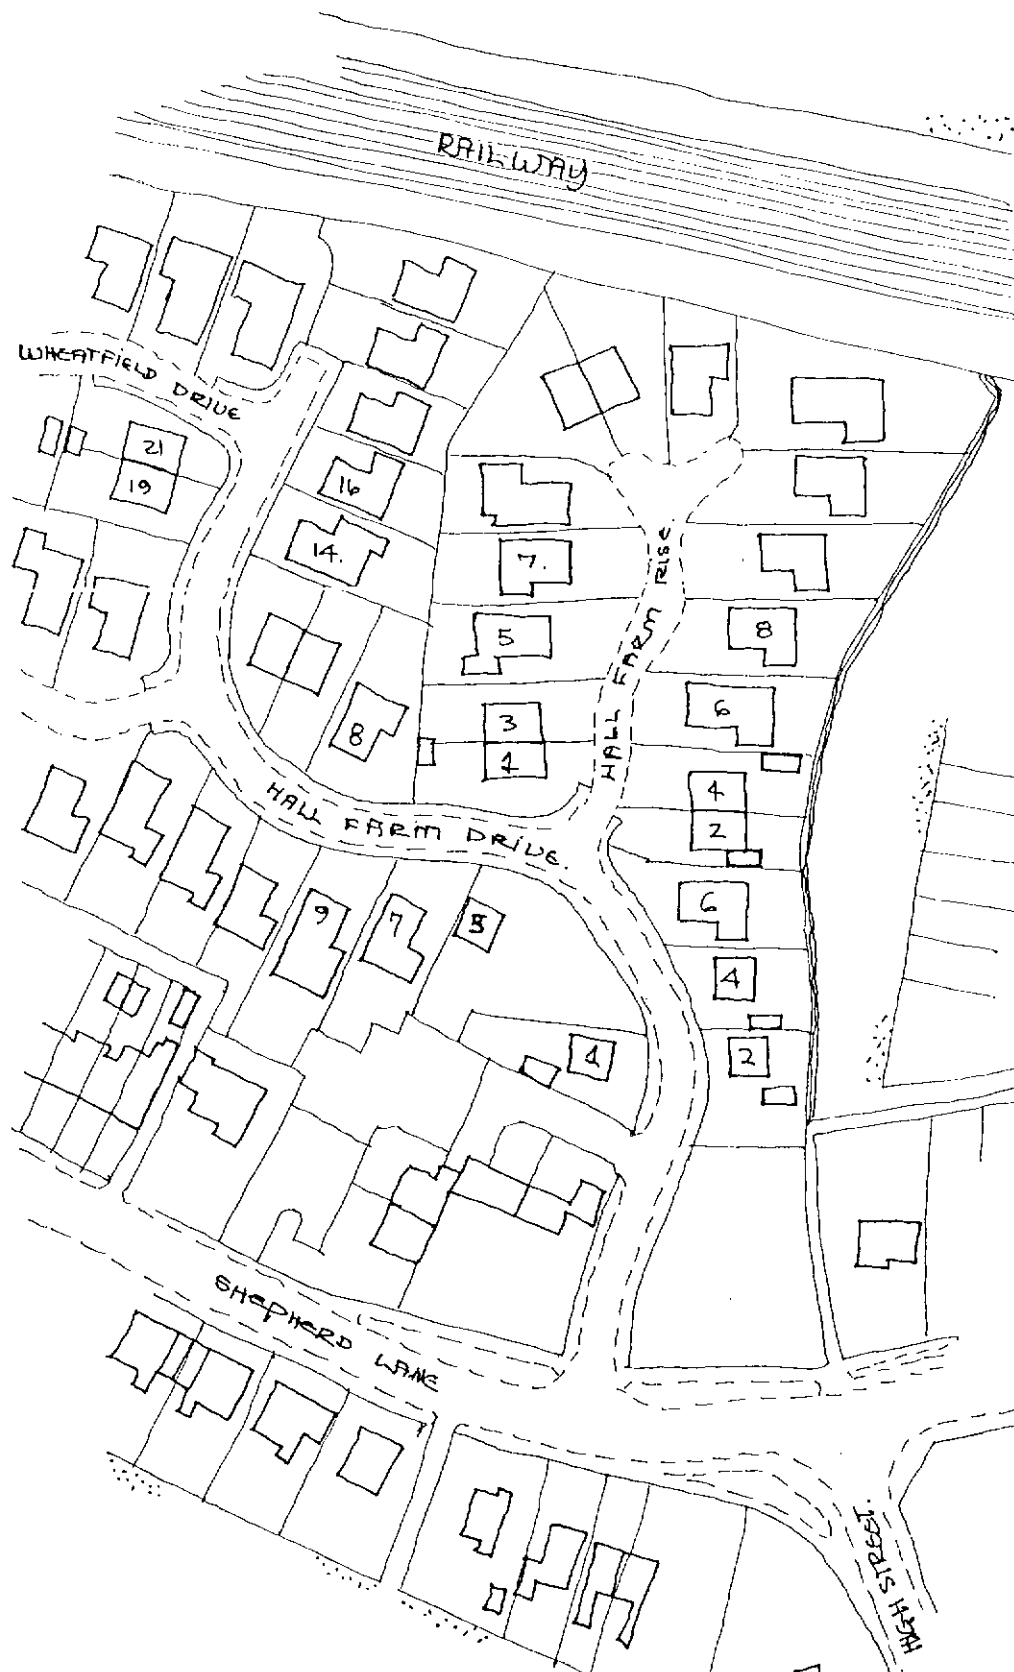


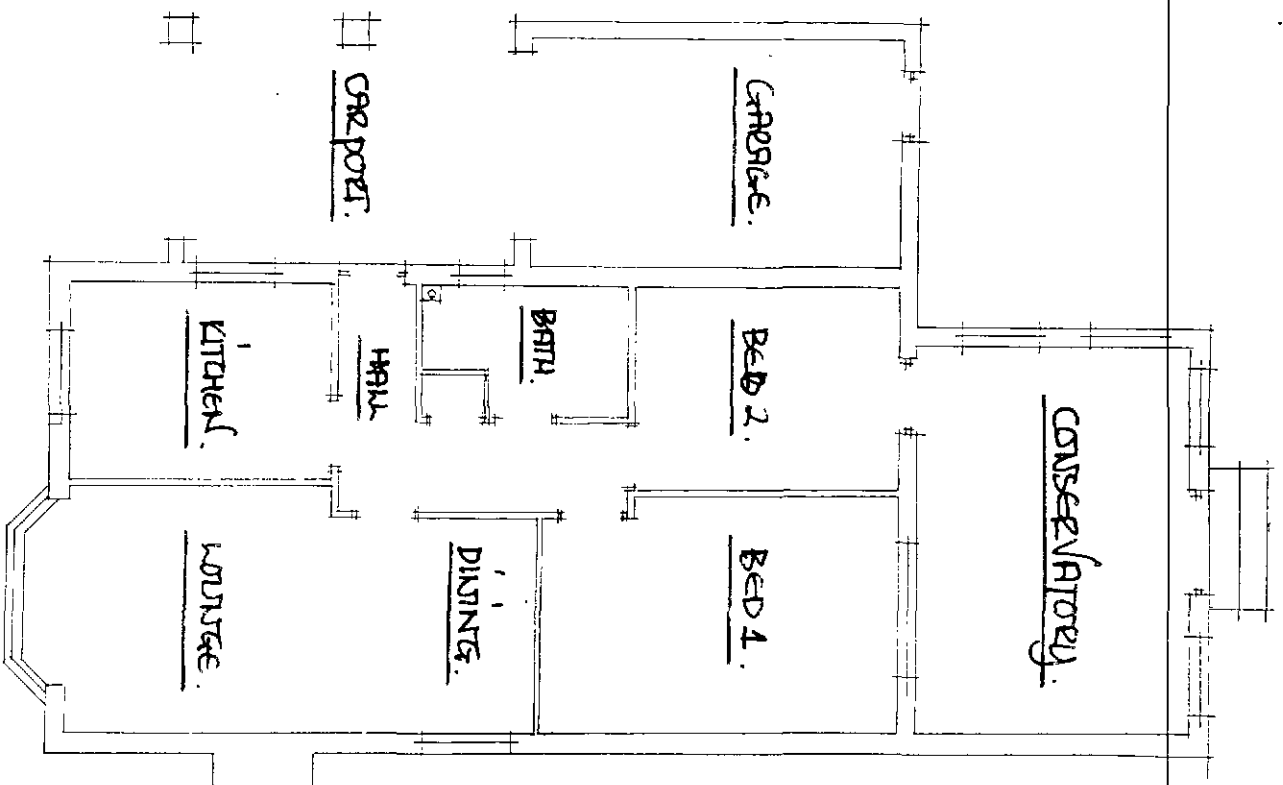


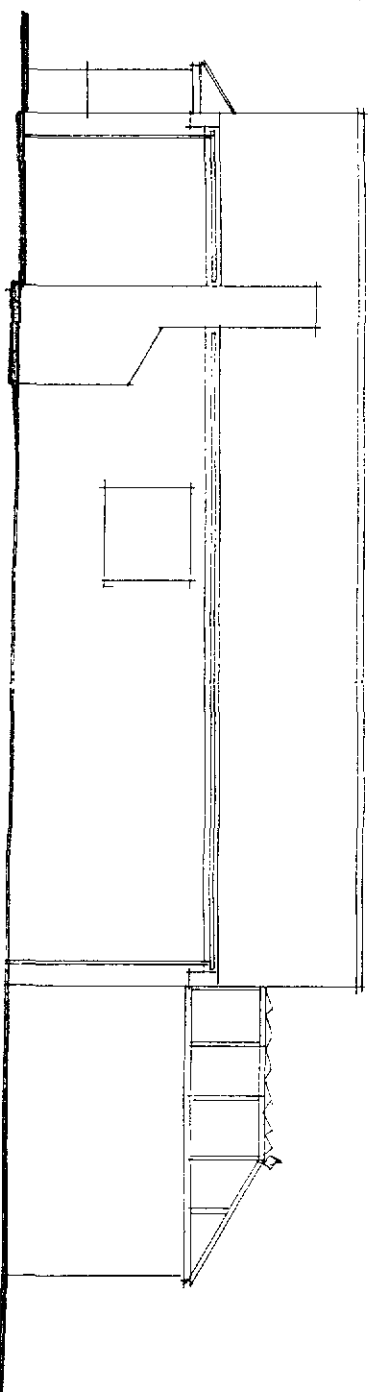

FRONT VIEW.

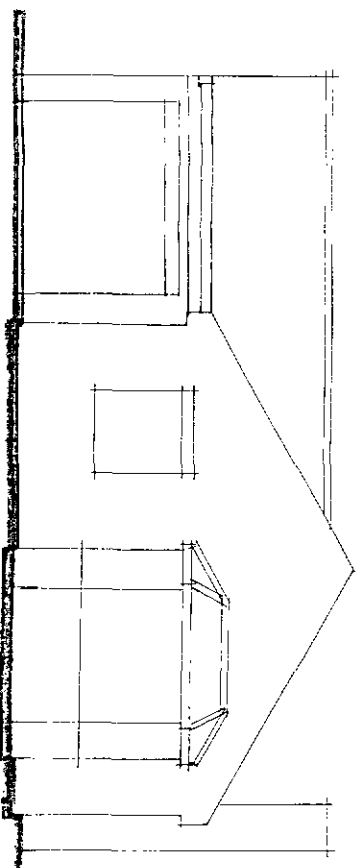


SIDE VIEW FROM NO. 9.

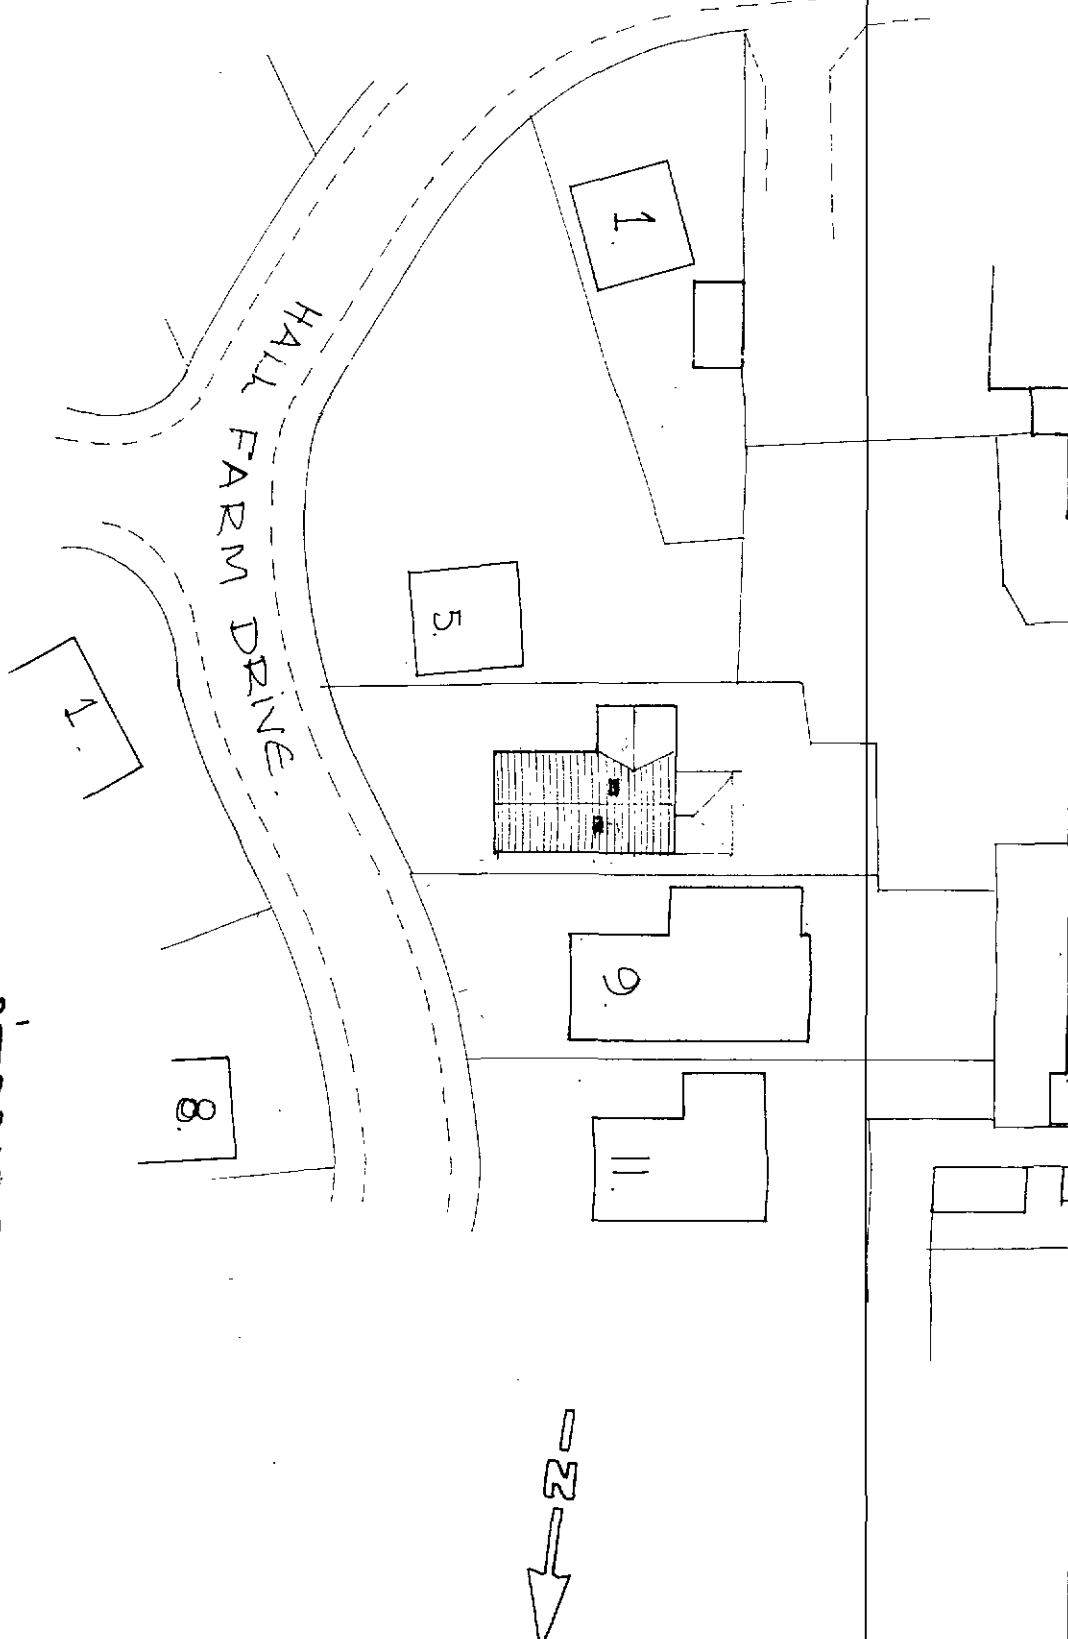


SITE PLAN SCALE 1:500m.


SIDE VIEW FROM NO. 5.

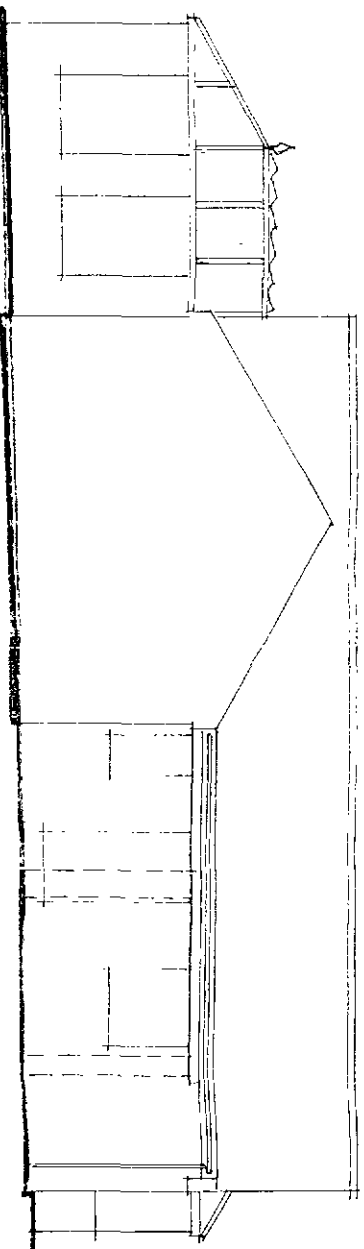

REAR VIEW.

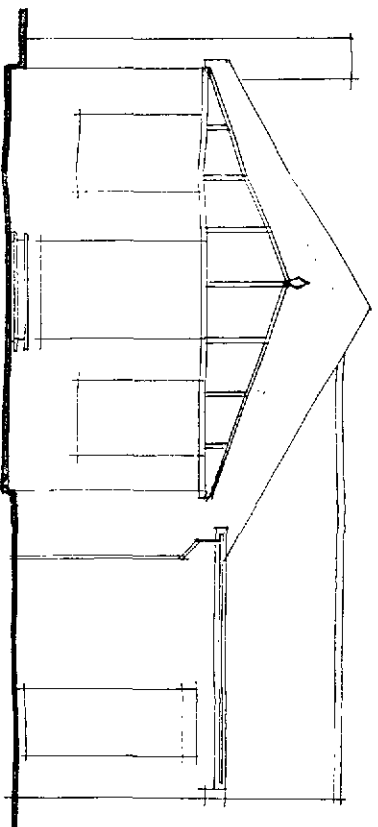

SURVEYED FROM.

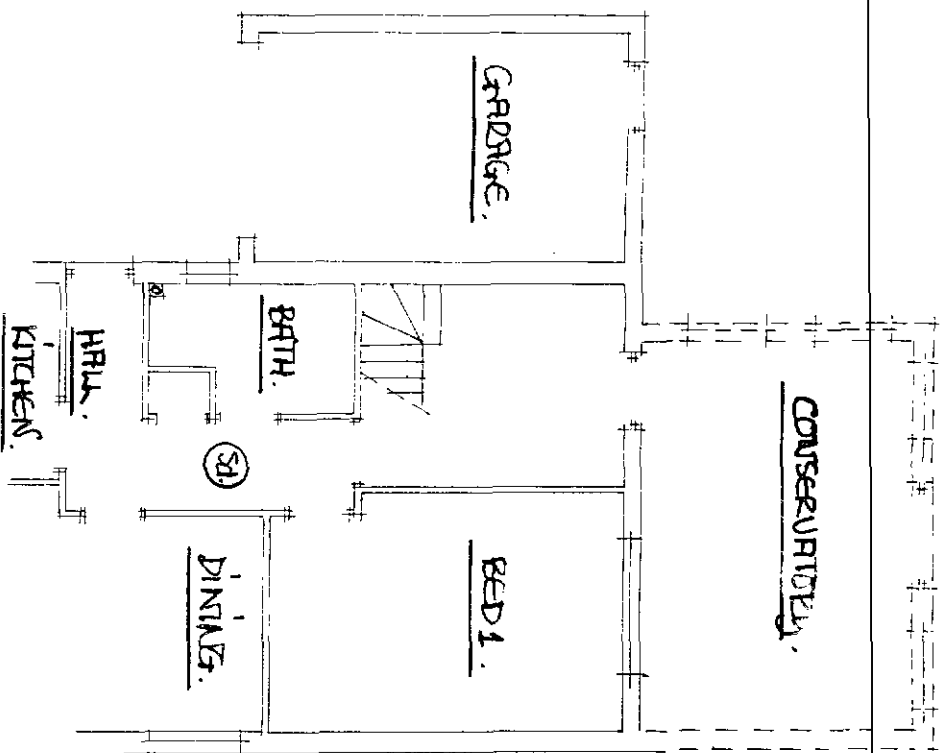

CONSERVATORY.

GARAGE.

BED1.

DINING.

BATH.

HALL.

KITCHEN.

⑧ SHEDS CEILING MOUNTED SMOKE DETECTORS WIRE BACK TO FUSE BOARD + INTERLINKED WITH

BATTERY BACK UP - FIXED 300MM FROM WALL JUNCTIONS + LIGHT FITTINGS.

ES. SHED FIRE ESCAPE SASH MIN 750MM X 450 WIDE - TO OPEN THRO 90° BOTTOM OF SASH BETWEEN

800/1100MM FROM FLOOR LEVEL.

* WINDOWS DOUBLE GLAZED 20MM PILES SPACE - SOFT CORNERED WOOD "U" VALVE 1.60 W/M² K.

5000MM² TRIPLE BACK GROUND VENTS TO BEDROOMS 2500MM² TO SHOWER ROOM.

* 35MM Ø SHOWER WASTE 32MM Ø WMB WASTE - RUSTIC TRAPS - 100MM Ø SUP TRAPED THRO

FLOOR DEPTH + JOINTED TO EX SUP. WHICH WILL REQUIRE EXTENDING + NEW CRACK TERN UP.

* ELECTRICAL CONDUIT MUST BE REGISTERED UNDER THE COMPETENT PERSONS SCHEME

+ MUST PROVIDE A COMPLETION CERTIFICATE FOR THE LOCAL BCD.

* ALL NEW LIGHT FITTINGS MUST BE COMPATIBLE FOR


LOW ENERGY BULBS.

* HEATING APPLIANCES MUST BE CHECKED + INSTALLED

BY A PERSON WHO IS A MEMBER OF THE GAS

SAFETY SCHEME - ALL NEW PIPE WORK TO BE

INSULATED WITH RIGID FOAM - FIX TAPS TO EADS.

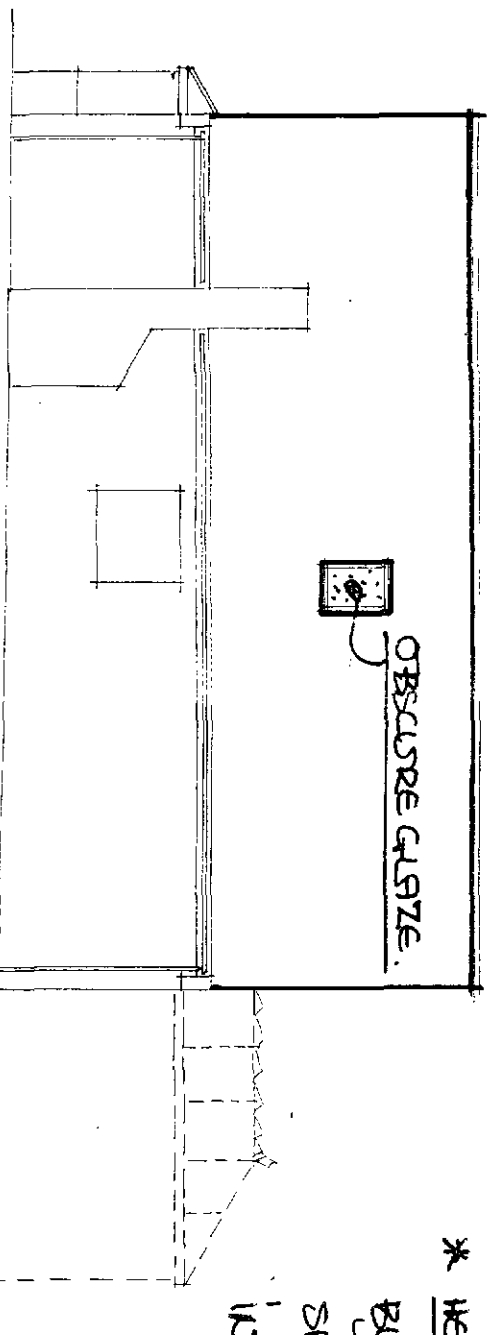


PROPOSED SIDE VIEW FROM NO 9.


PROPOSED SIDE VIEW FROM NDS.

SCALE 1:100M.

PROPOSED REAR VIEW.

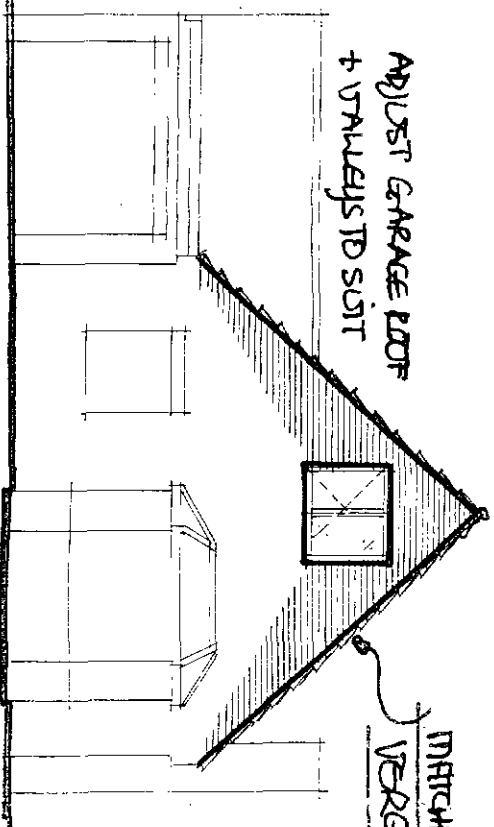


PROPOSED FRONT VIEW.

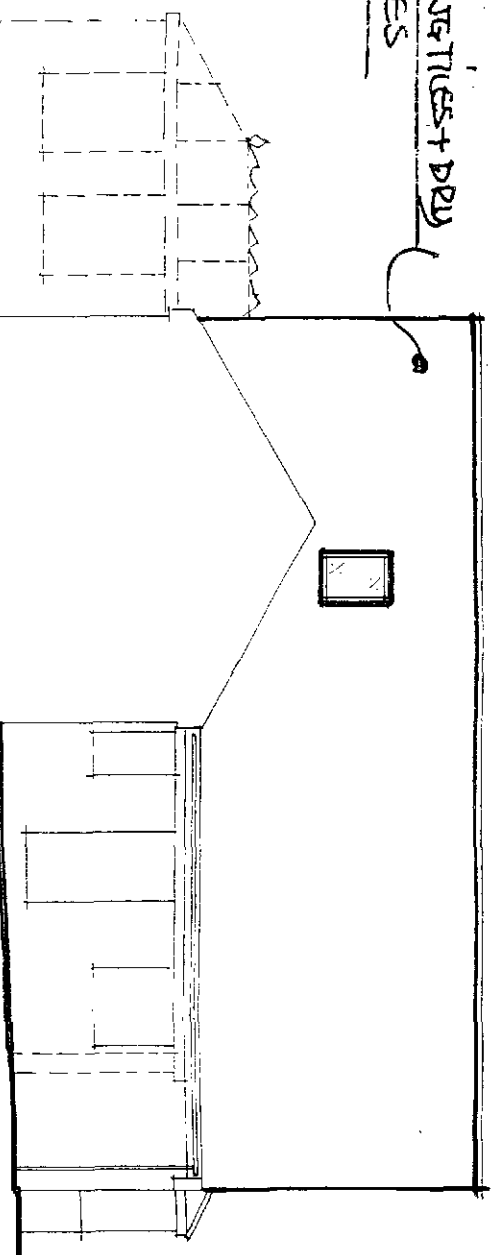

PROPOSED SIDE VIEW FROM NDS.

SCALE 1:100M.

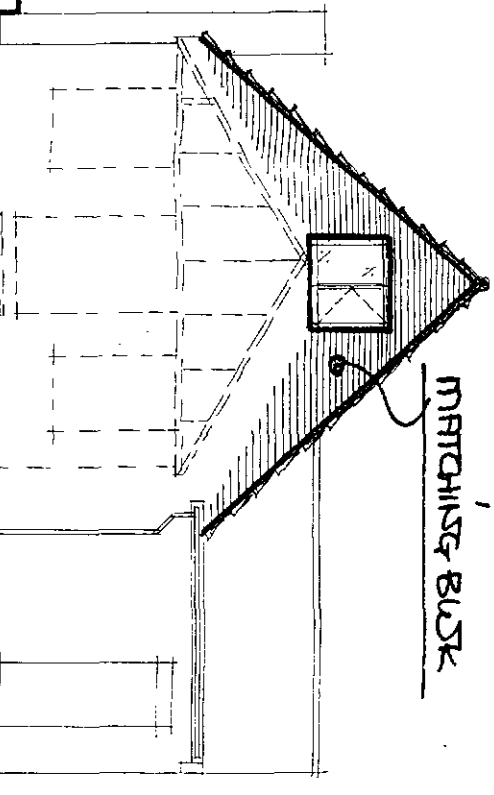

PROPOSED REAR VIEW.

INTERMEDIATE LEVEL CHILDREN AND ADULTS TO MANAGE AND OPERATE OTHER TRANSFORMED UNIT AND ENGINE AND NON-REACTOR UNIT TRANSFORMER IO BS 5268 - CALCULATED TO BE ADDED TO THE BASE LOAD AND AUTOMATIC - 30X OF ALL INTERMEDIATE SPRINGS ON MAX OF 10 PER OTHER AND TRANSFORMER NOTES.

LINE BEDDING ATTITUDE IN 2.5MM KINSHIP AND
LITH BD + USE MATCHING PAINTS - COORD
CARRY BD - DETRIMENTAL B.O. OF SLOPE 10/100
TRUCK + TRUCK
EVERY ROW DATA
YE REVEALS.

90MM ANZEPAN
KODITHSEM U RENZEN
247500 + 350MM
LUNZEPAN KODITHSEM
HEAUBOS PAGE

(SEE ATT. SECTIONS)

ALL ACTIVITIES + FITMENTS TO CLIENTS CAPTIVE + POSSESSIONING

Bedroom:

STORE.
DROPS TO CLIENTS

675022R

SHO 75K
RCOM

GLBT BID

②

ABU STAR & CO. LTD.
129 GILFILLANE

220.5 RISERS- TO BE INSTALLED
1. WHEN FLOOR IS IN PLACE.

2M HEPES

HANDRAIL 900 ABOVE RITCH
99MM MAX GAPS TO BALUSTERS
SCOTCHBRIE AND GORDON TO 1015MM

REMOVE EX DOOR + USE ROOM AS
AN EXTENSION TO THE HALLWAY.

SCALE 1:50m.