



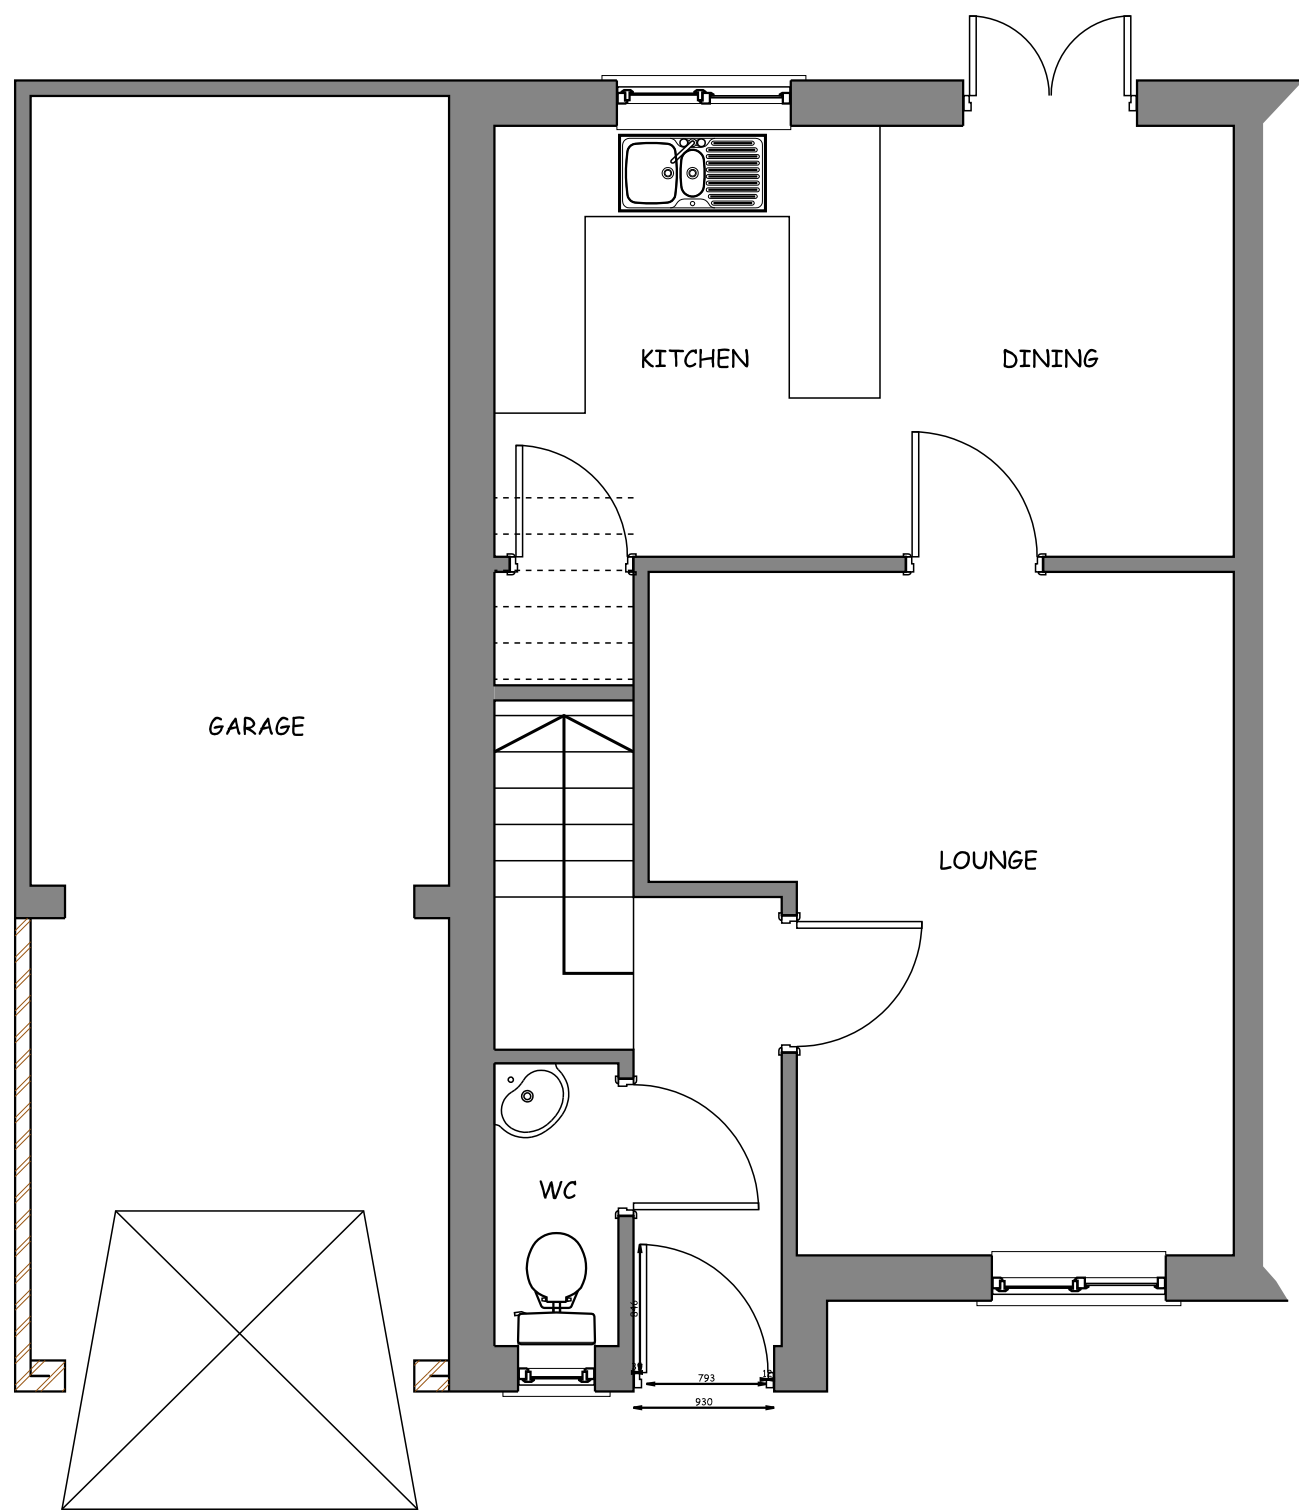

GROUND FLOOR PLAN

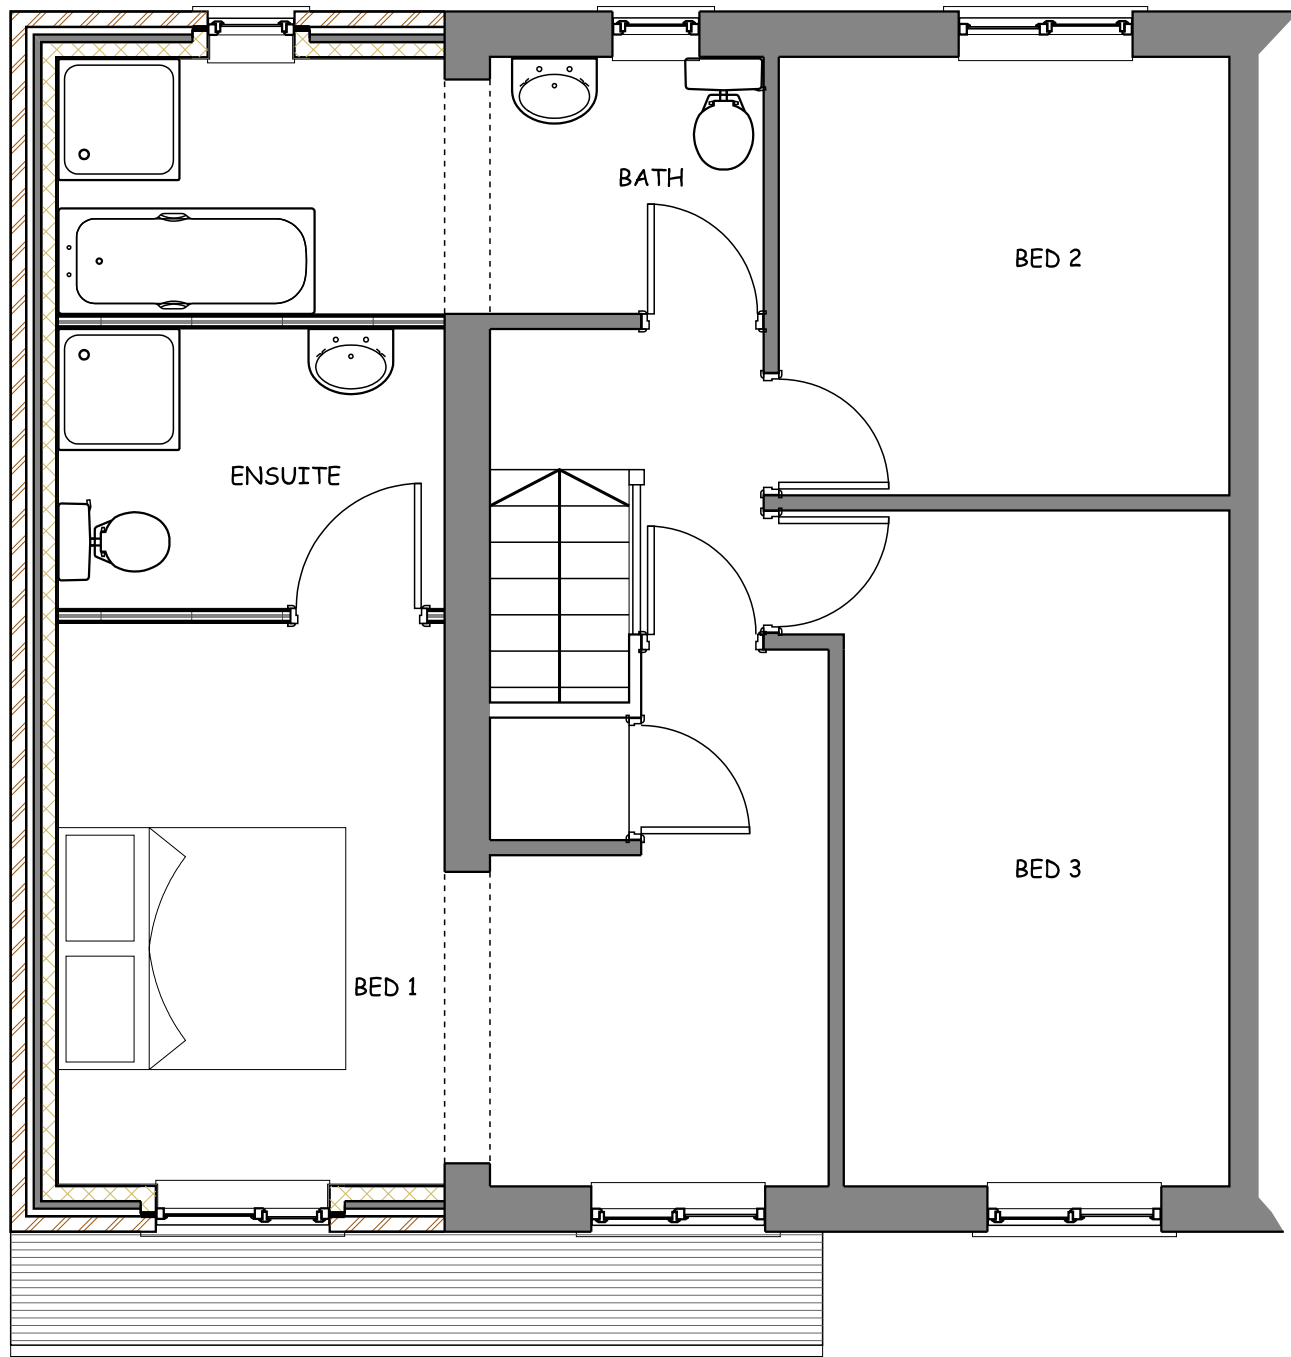


FIRST FLOOR PLAN



ROOF PLAN



FRONT ELEVATION

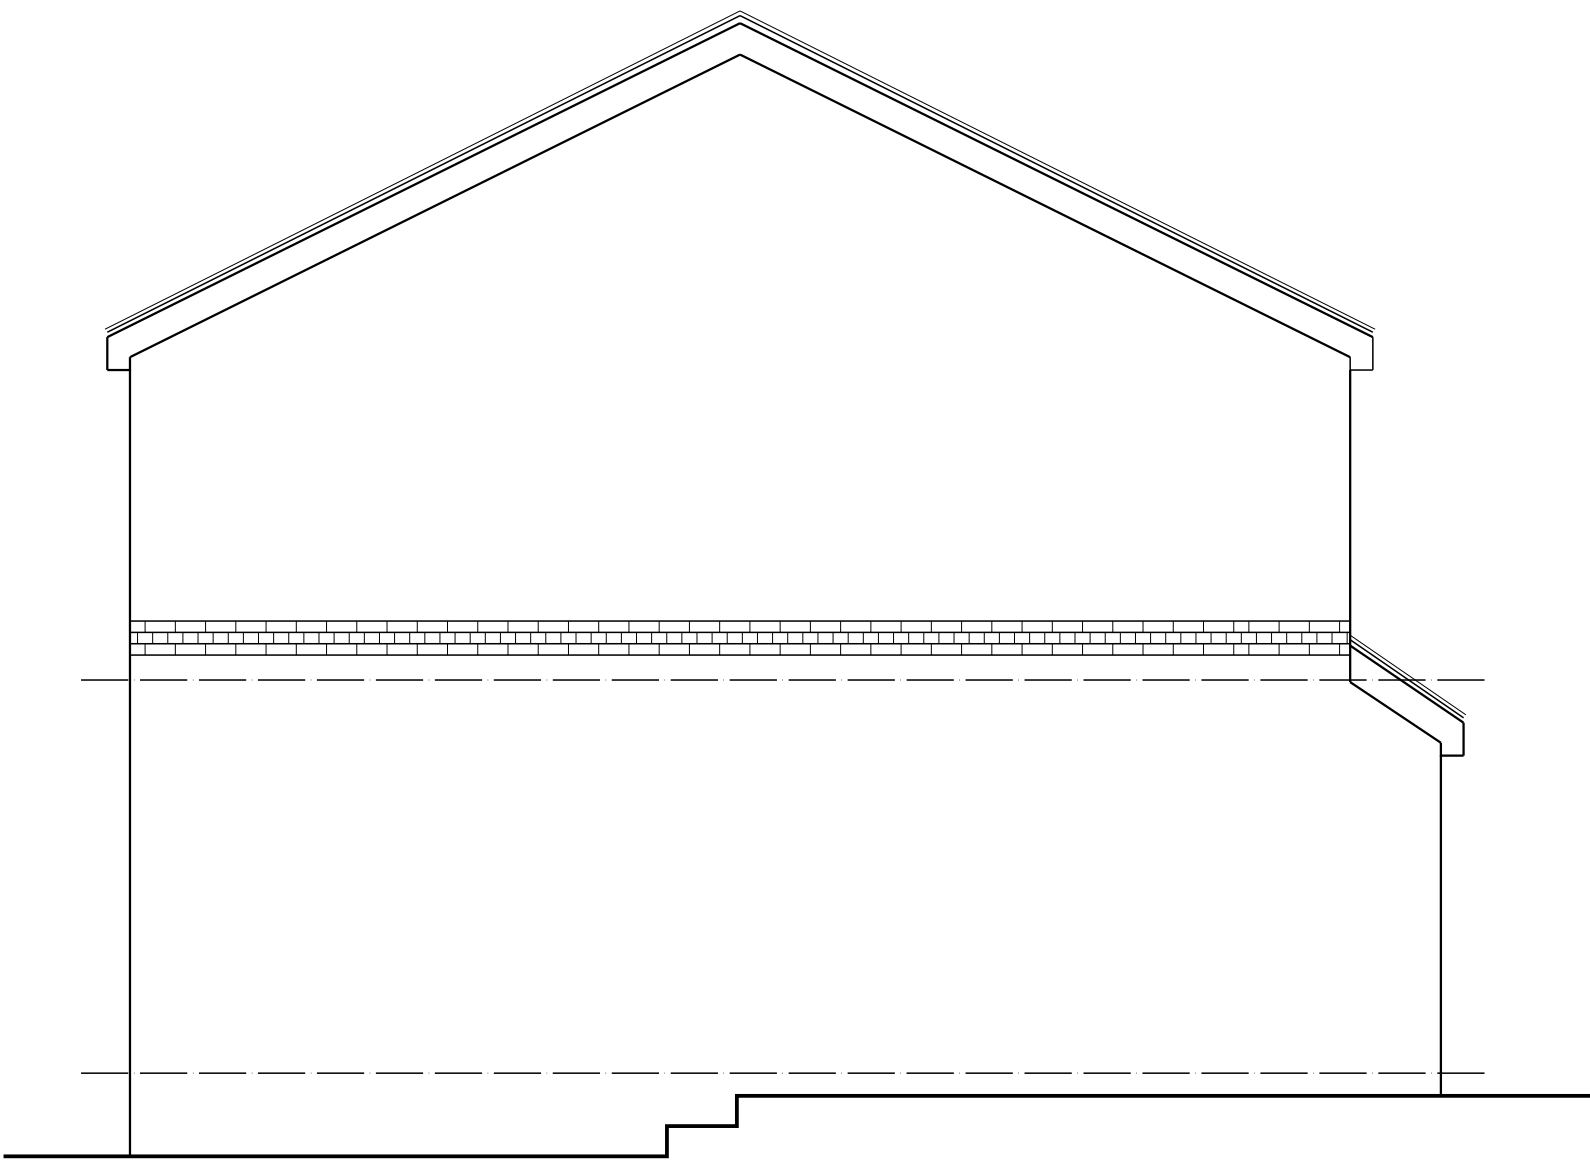


SIDE ELEVATION



REAR ELEVATION

- NOTES
1. CONTRACTORS AND SUB-CONTRACTORS MUST CHECK AND AGREE ALL DIMENSIONS BEFORE PREPARING DRAWINGS OR COMMENCING WORK ON SITE.
 2. CONTRACTORS ARE TO BE RESPONSIBLE FOR INFORMING THE DESIGNER OF ANY DISCREPANCY ON THIS DRAWING OR BETWEEN THIS DRAWING AND ANY OTHER RELATED DOCUMENT ISSUED UNDER THE STANDARD FORM OF CONTRACT.
 3. WRITTEN DIMENSIONS ONLY ARE TO BE USED FROM THIS DRAWING - IF ANY ANY DOUBTS EXIST-ASK FOR CLARIFICATION.

 

1:50 SCALE IN METRES

- MATERIALS
1. ROOF TO BE PLAIN CONCRETE TILES TO MATCH EXISTING.
 2. WALLS TO BE BRICK TO MATCH EXISTING, INCLUDING DETAIL BRICKS.
 3. WINDOWS & DOORS TO BE UPVC FRAMED TO MATCH EXISTING.

DATE LET REVISION DWN CHK

CONTRACT
**SIDE EXTENSION
48 ELMWOOD WAY
BARNSELEY
S75 1EY**

DRAWING
**PROPOSED
PLANS & ELEVATIONS**

SCALE 1:50	DRAWN FDS	DATE SEP 09
DRAWING NUMBER EW-PS-02	CHECKED	REVISION

THIS DRAWING AND THE COPYRIGHTS AND PATENTS THEREIN ARE THE DESIGNER PROPERTY AND MAY BE USED OR REPRODUCED ONLY UNDER CONTRACT