




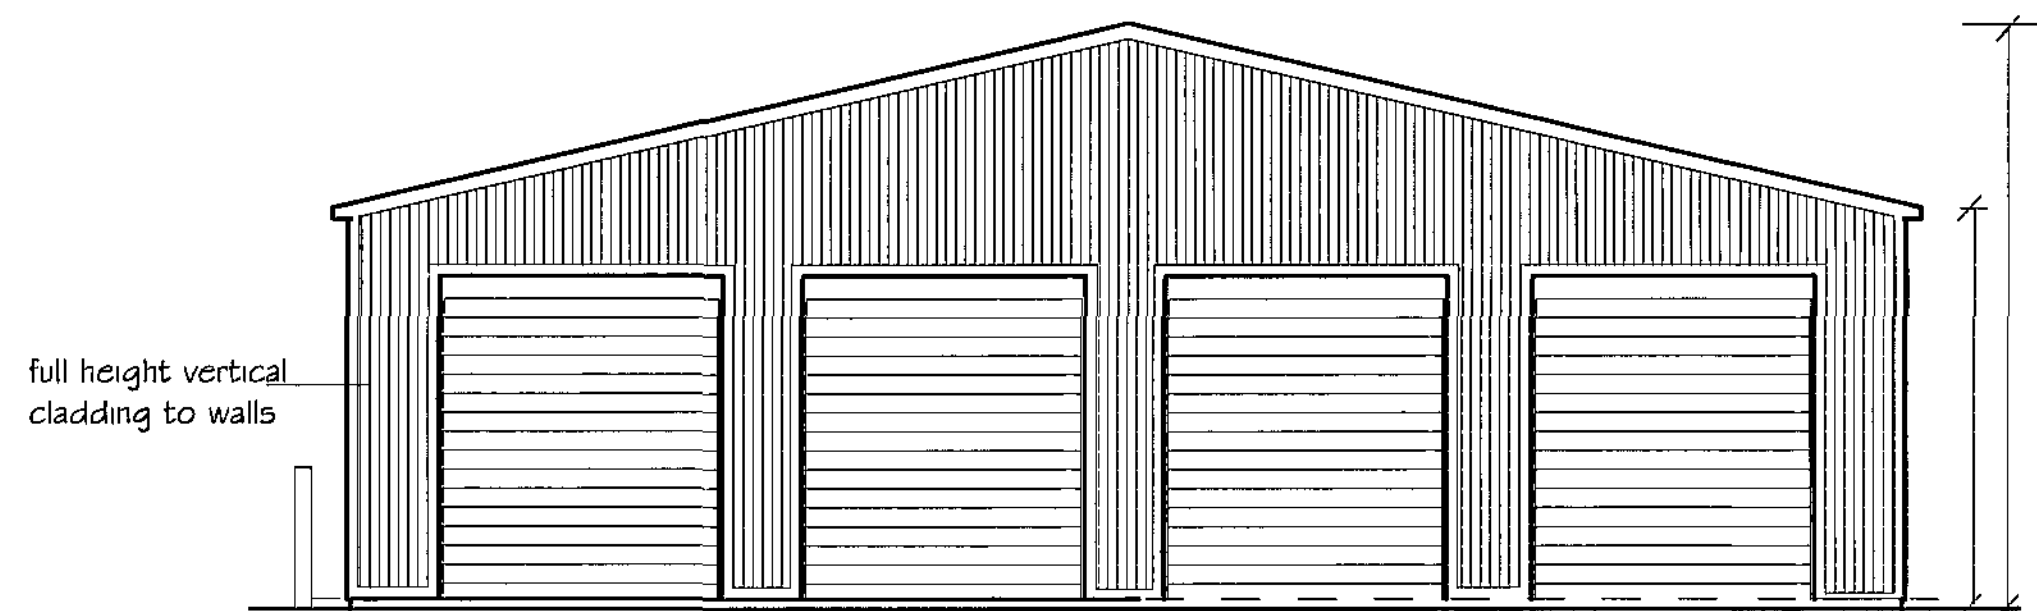


FRONT ELEVATION

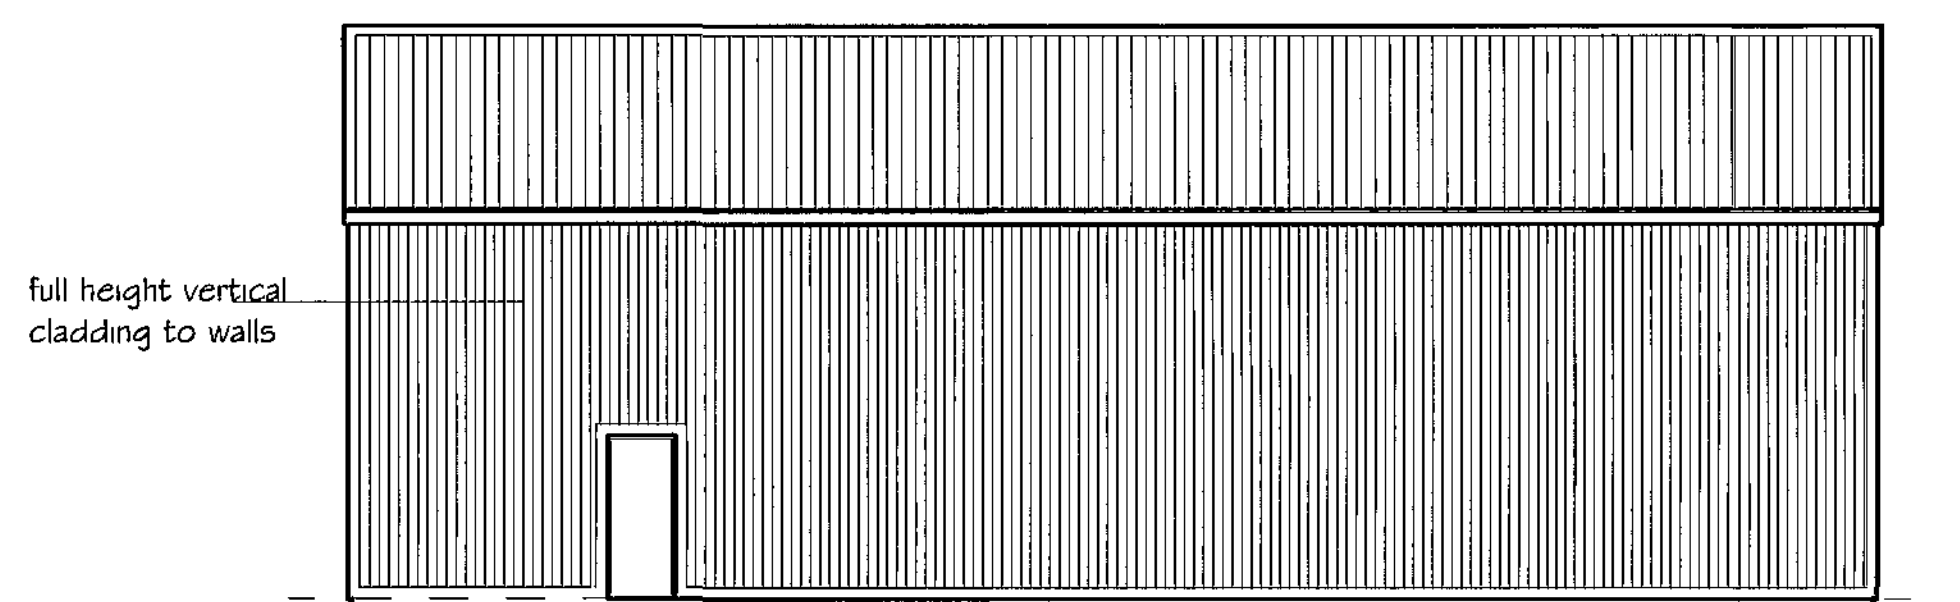

SIDE ELEVATION

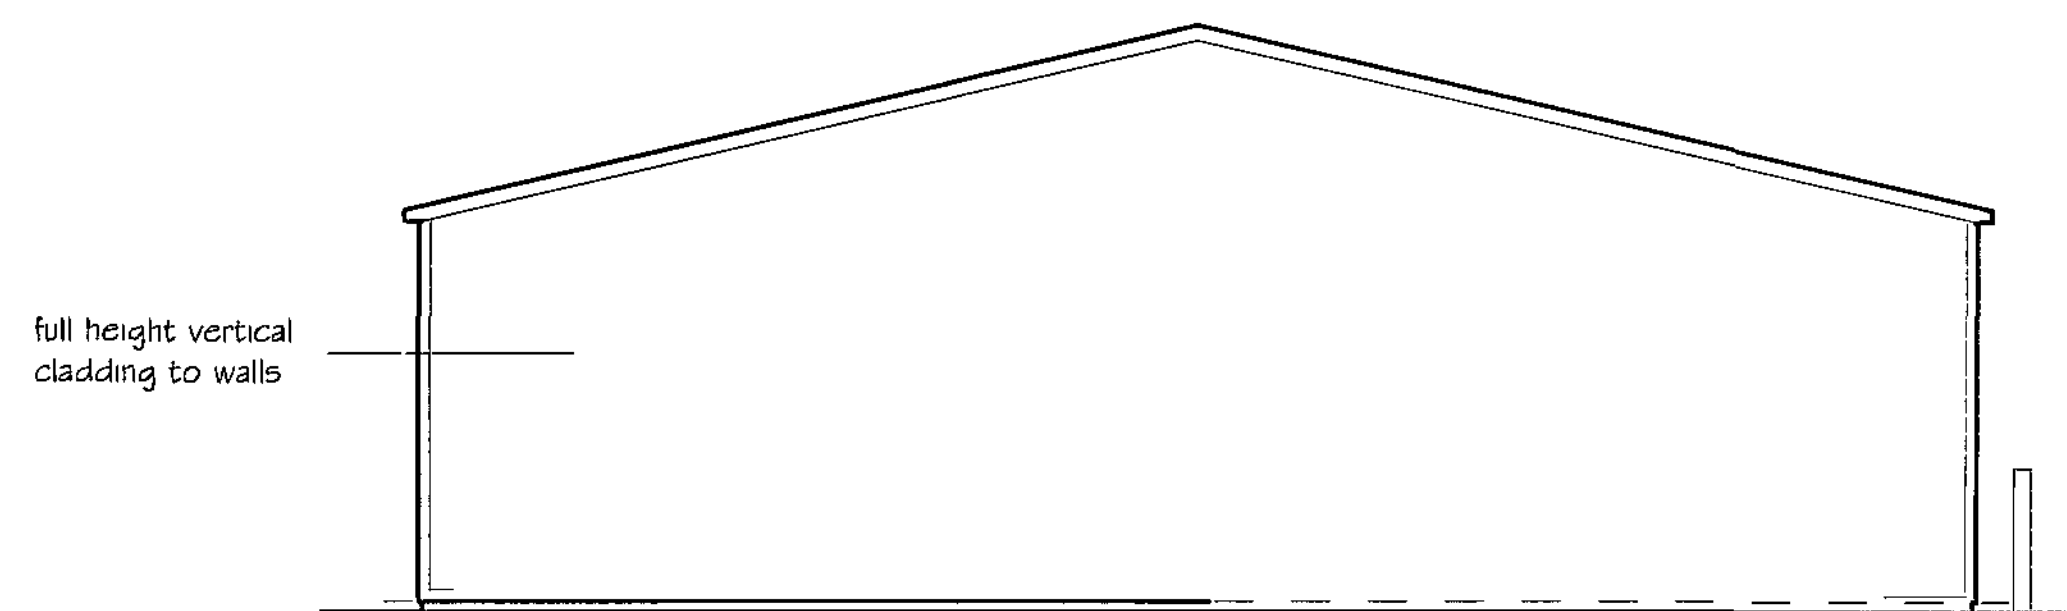


REAR ELEVATION

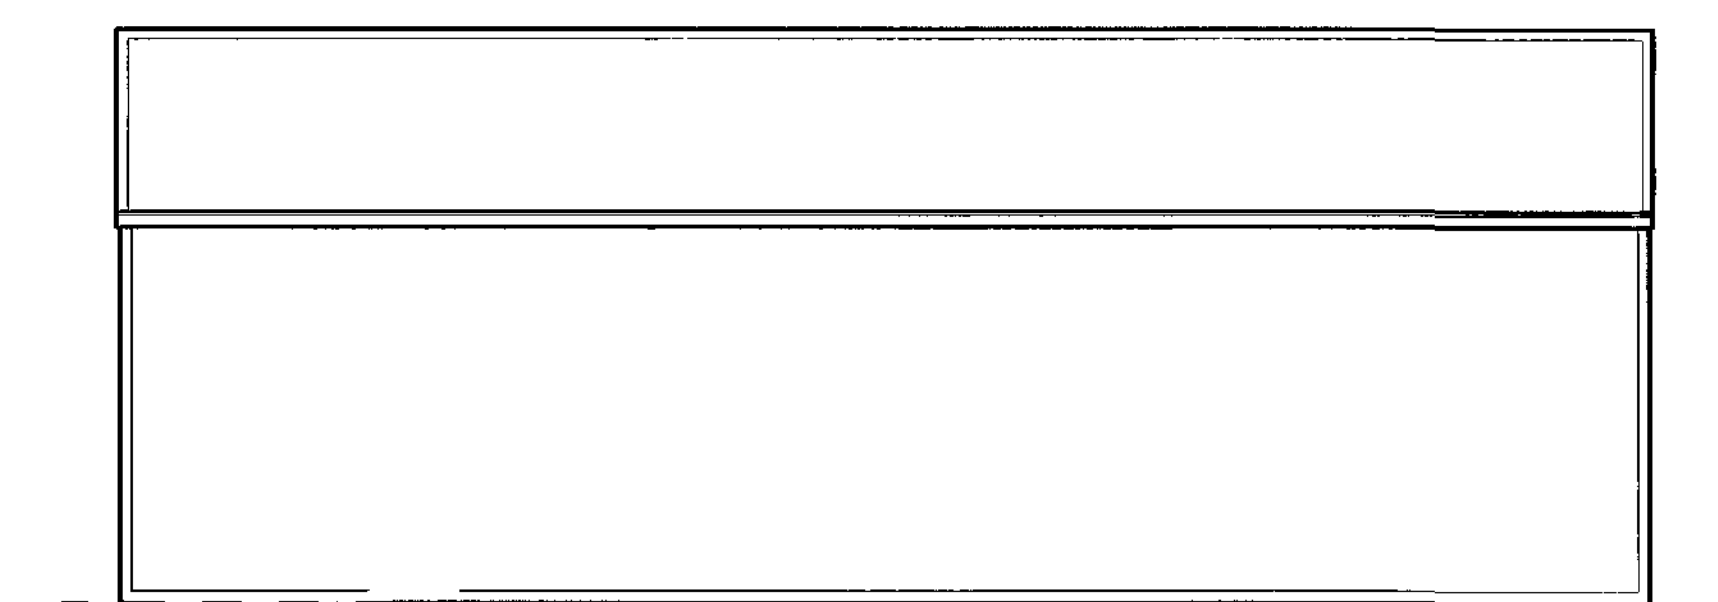


SIDE ELEVATION

REVISIONS


NOTES:-
All work to be carried out in accordance with the current Building Regulations.
All Dimensions to be checked on site before any work commences on site or any contract drawings prepared. Always work to written dimensions as a preference to scaling. Please query if in doubt.
This drawing is copyright and must not be reproduced or copied without permission.

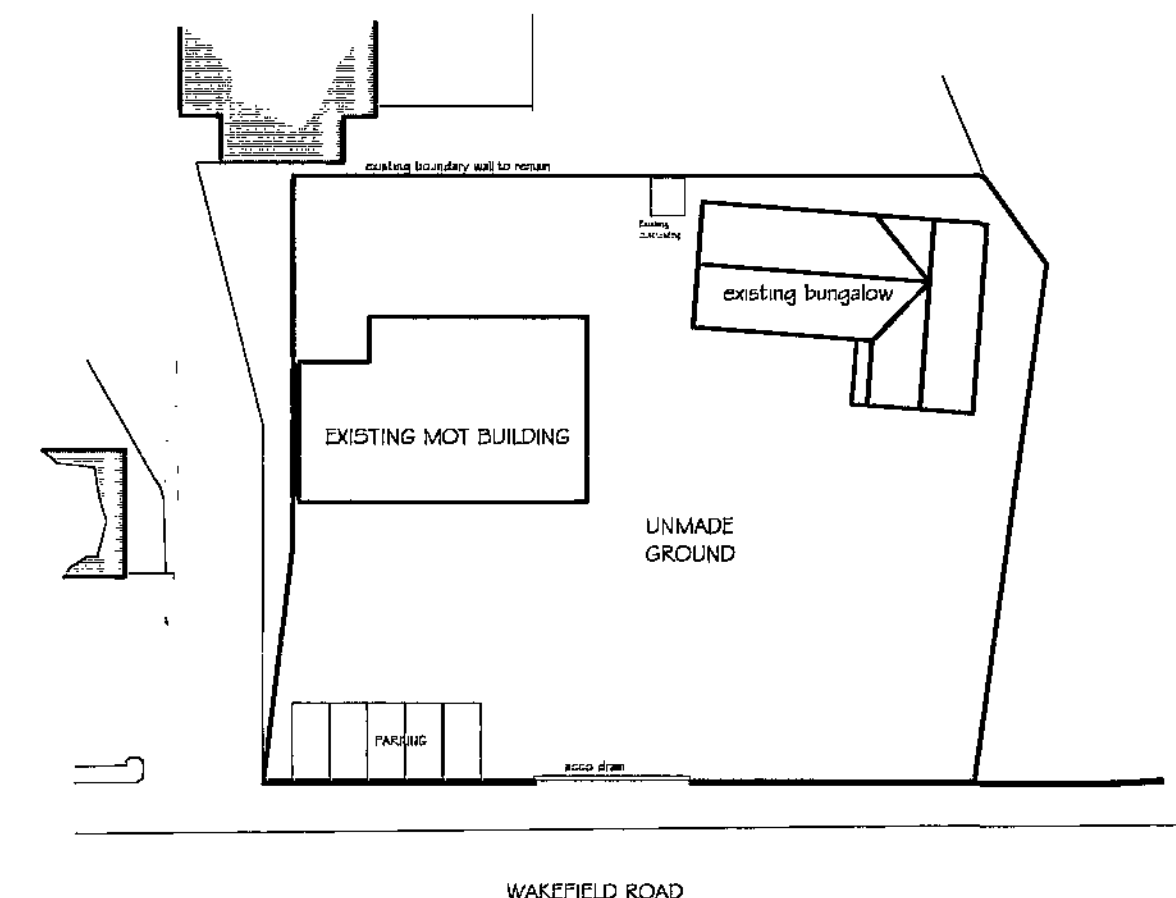

EXISTING SITE PLAN 1:500

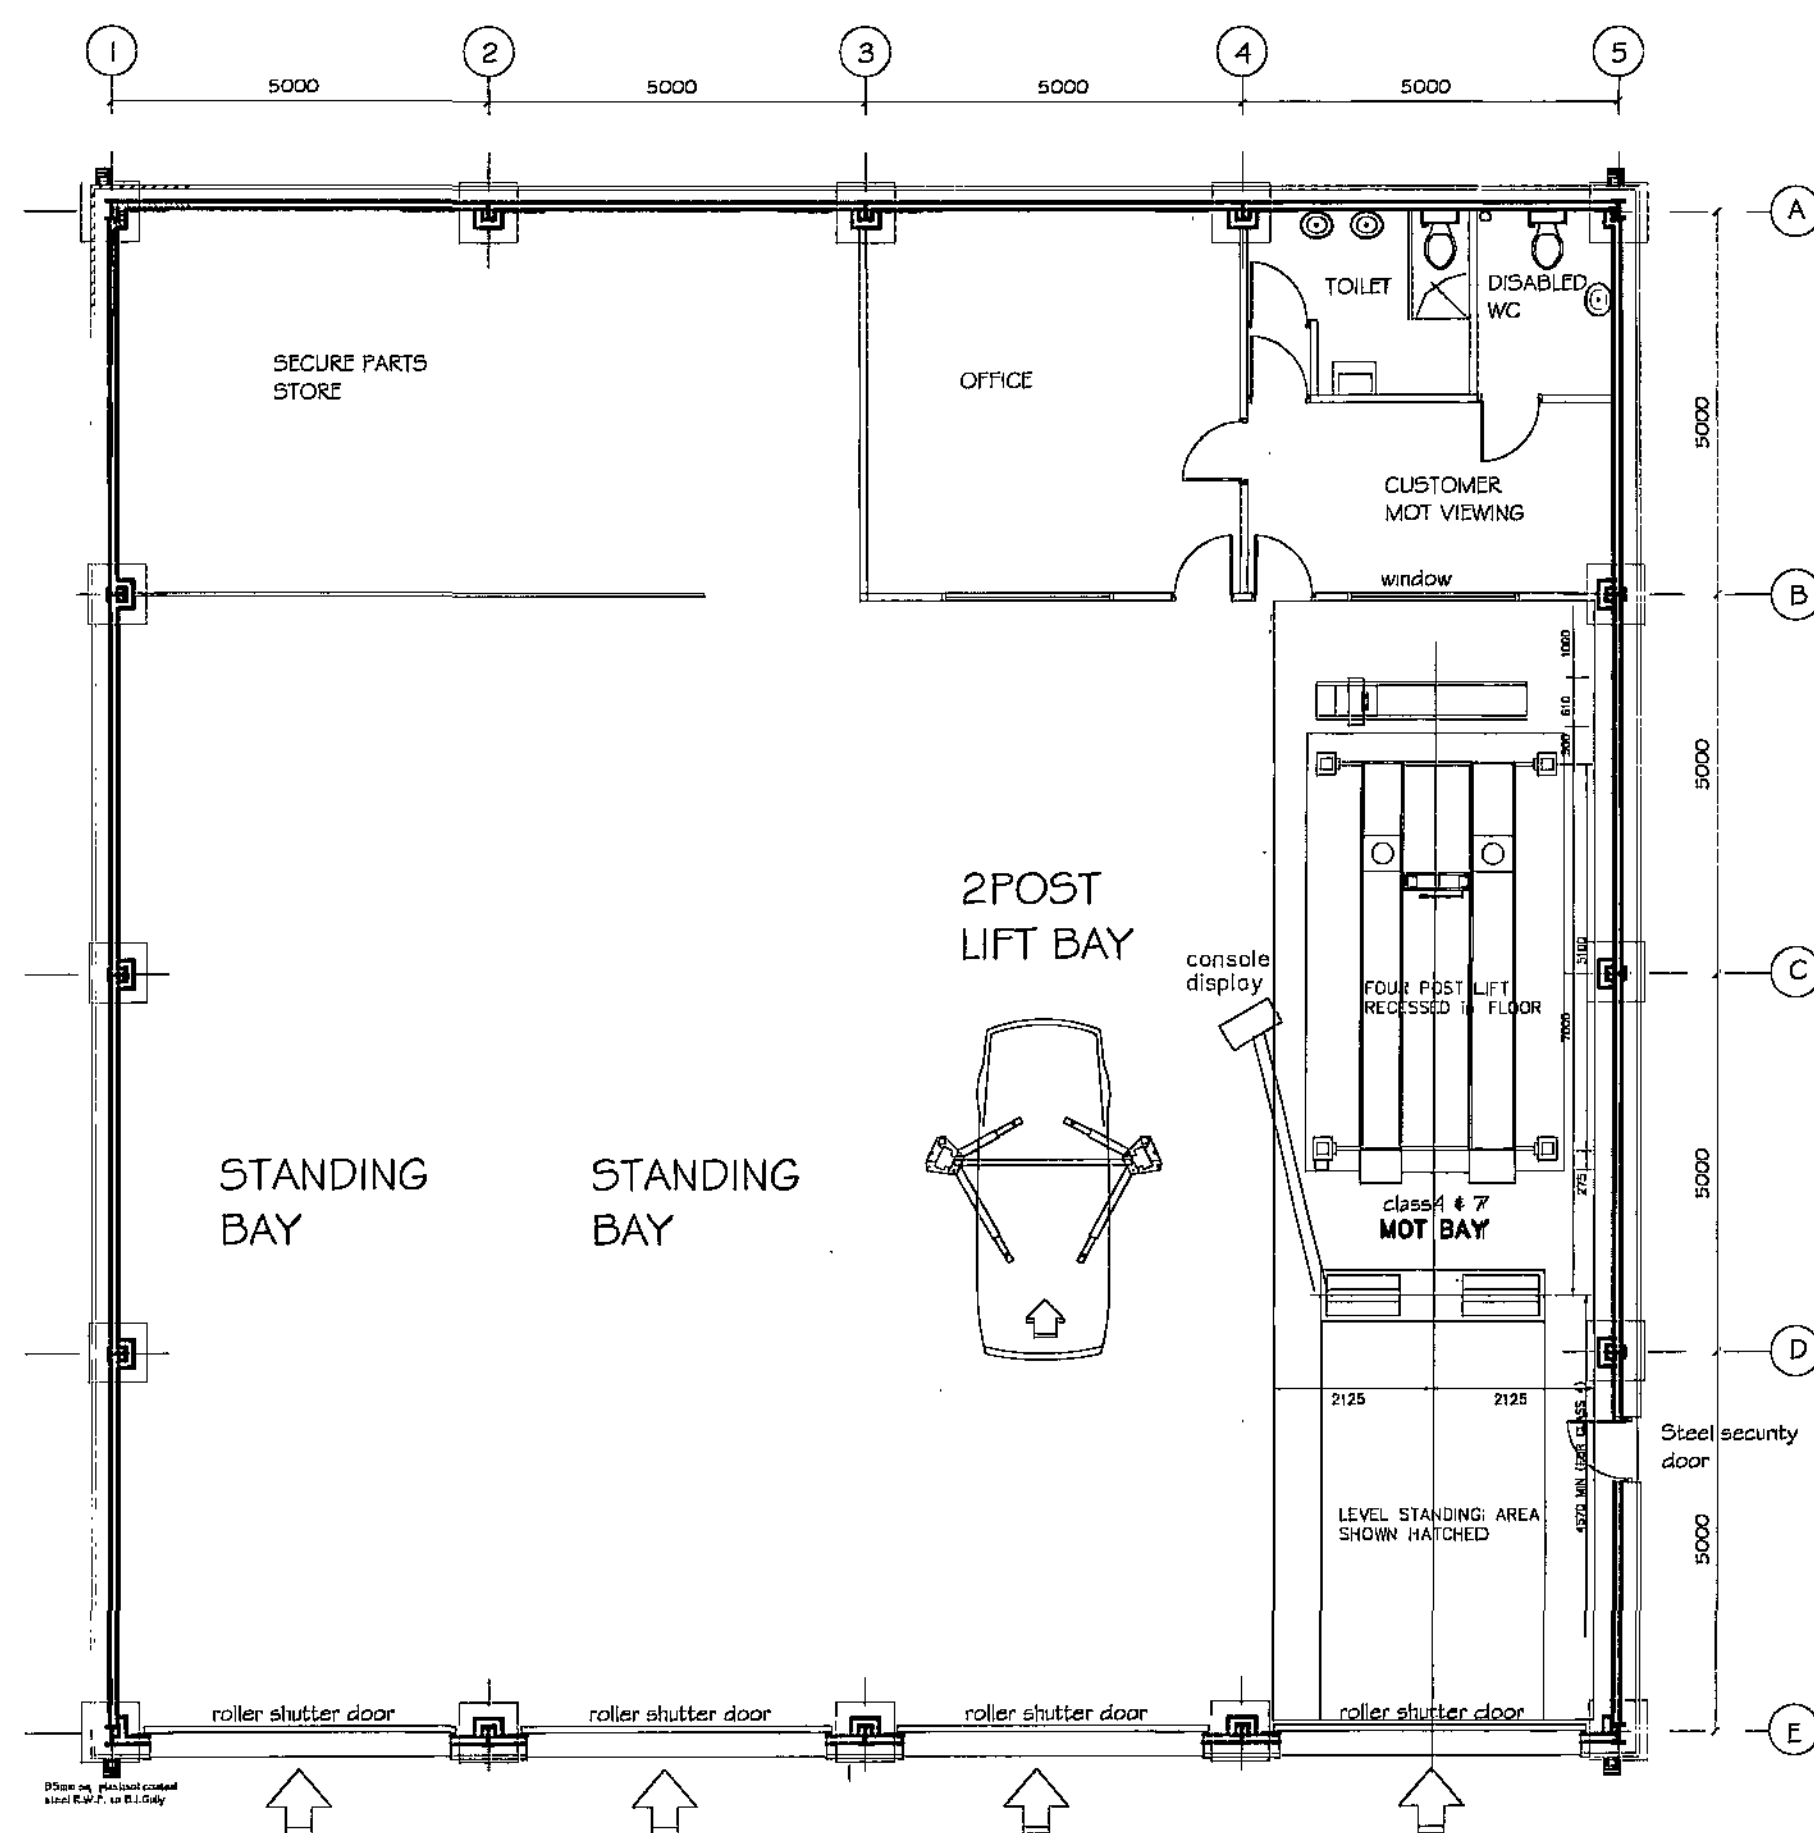

FLOOR PLAN

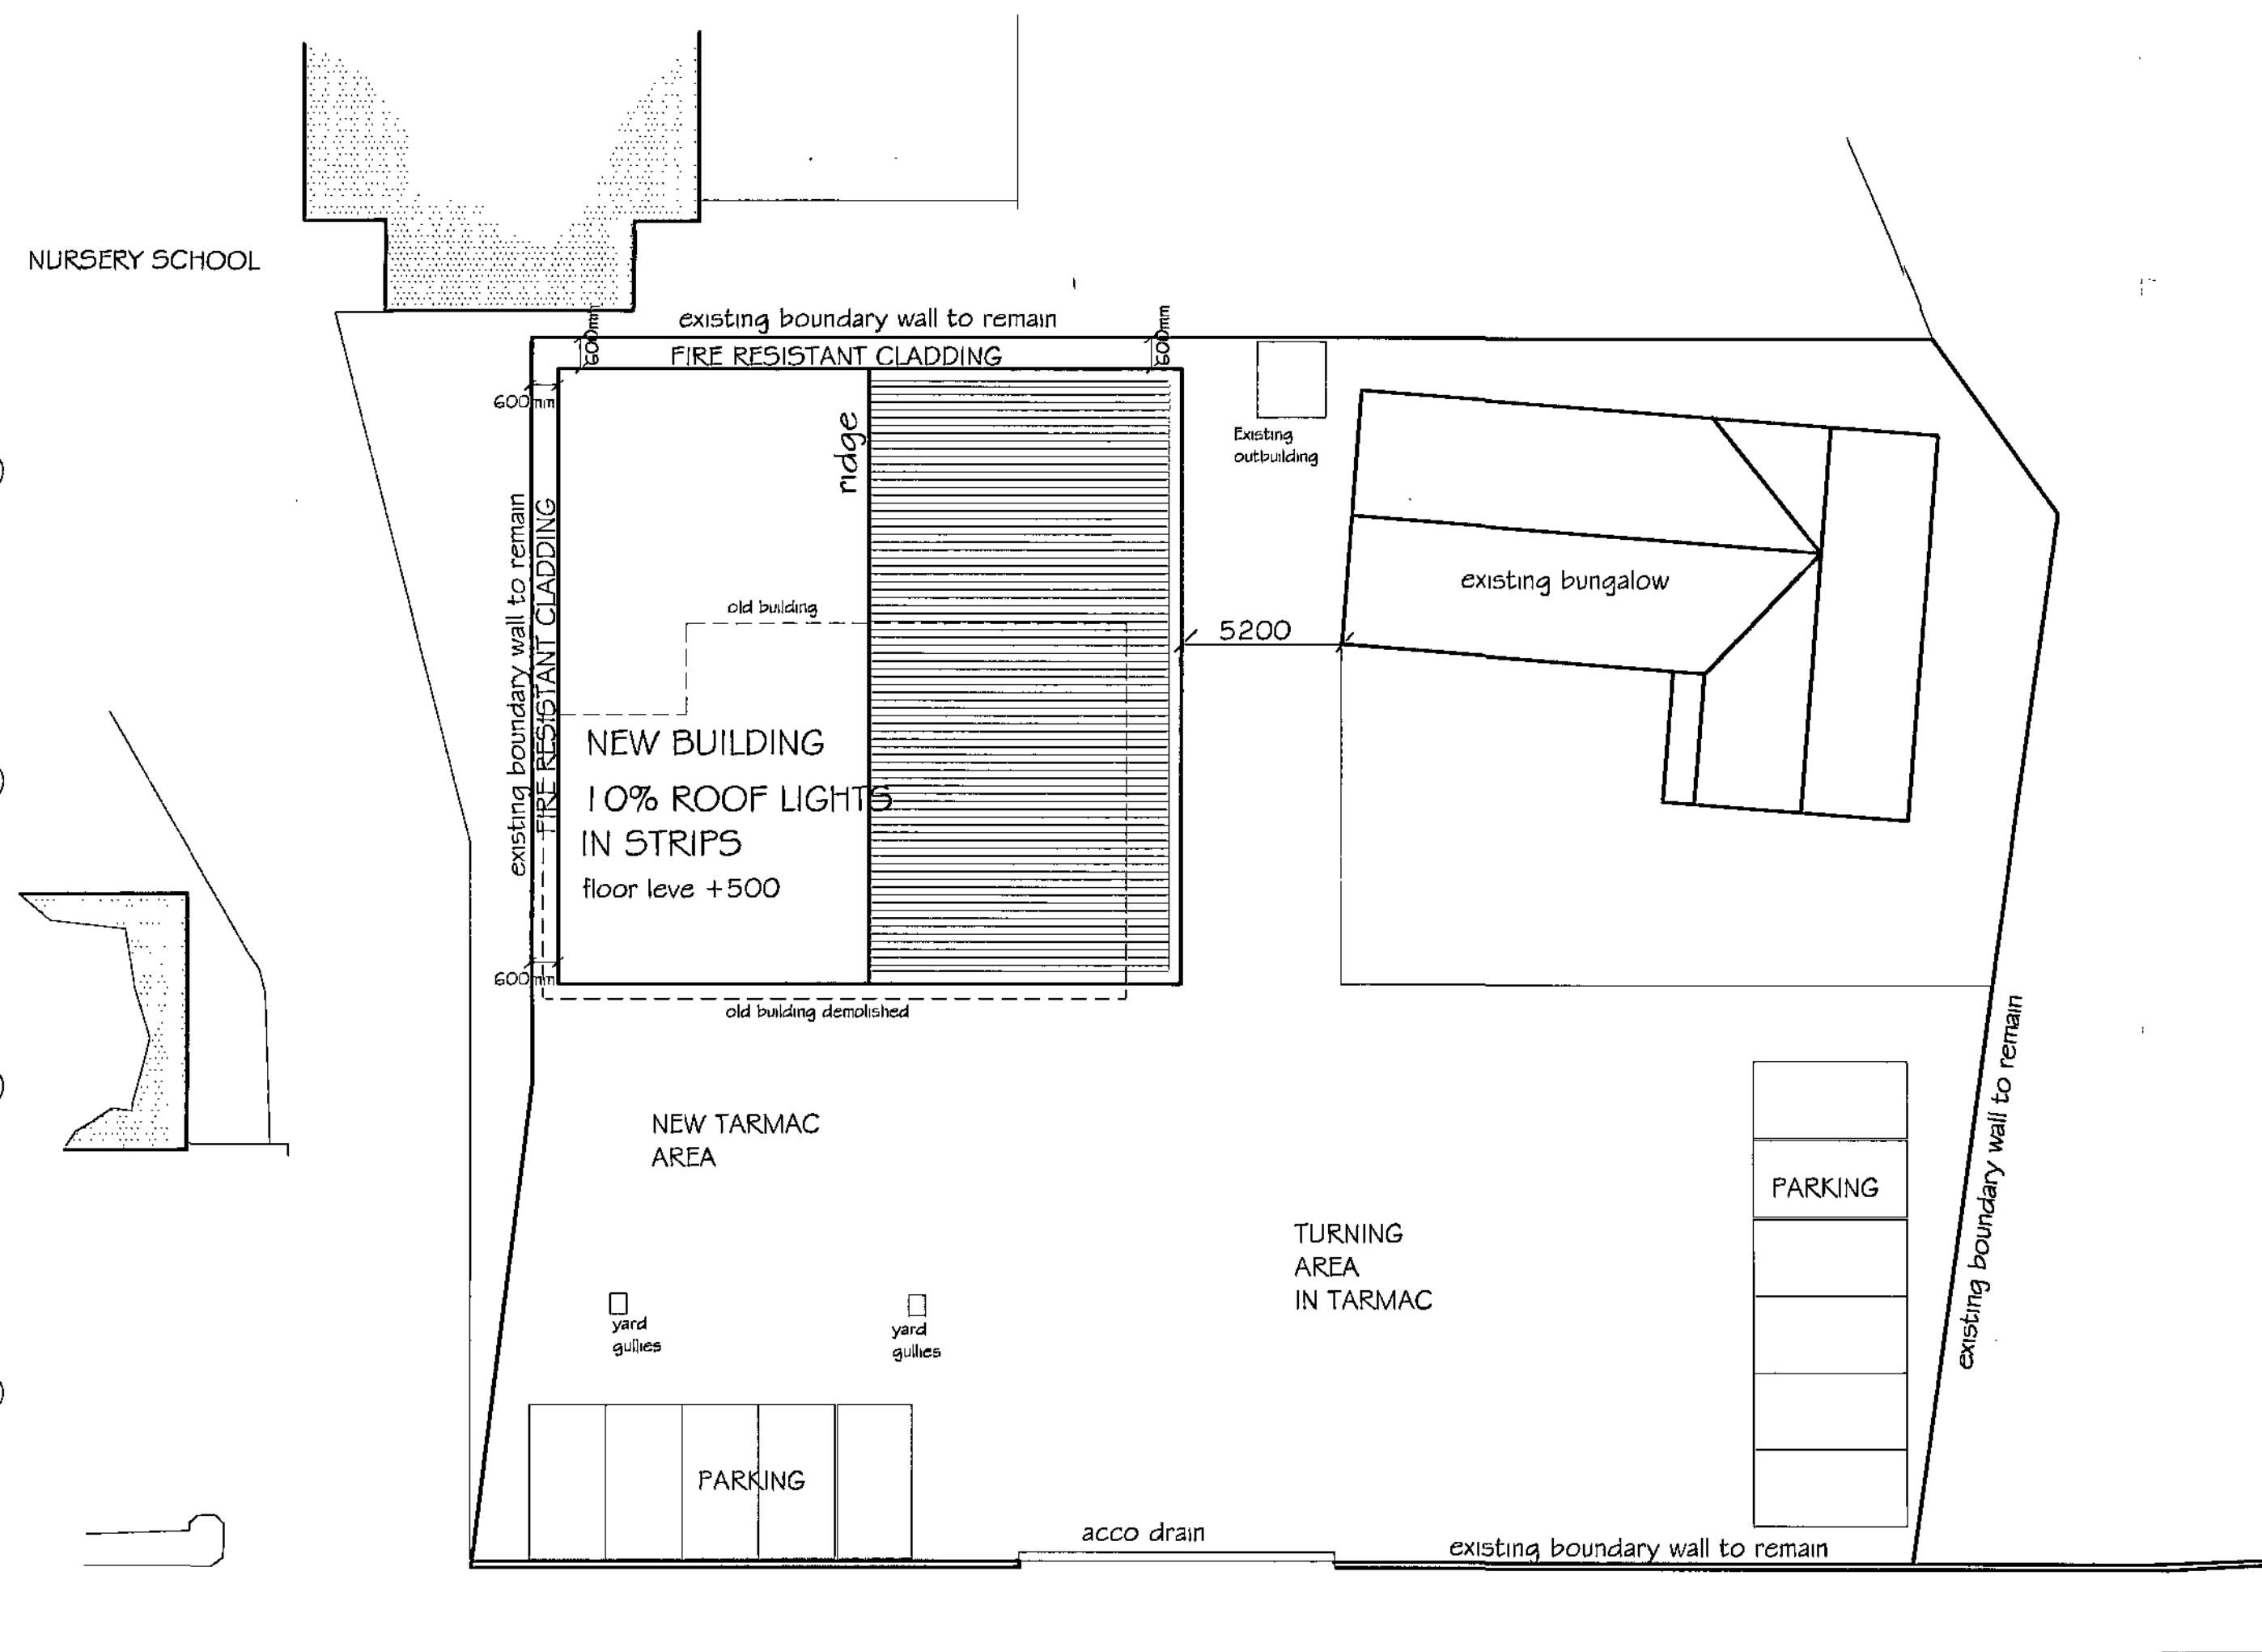

PROPOSED SITE PLAN 1:200

DRAWING
PLANNING DRAWING
SITE PLAN ELEVATIONS & FLOOR PLAN
MOT UNIT

CONTRACT
STATION GARAGE
STAINCROSS
BARNSLEY
CLIENT
MR D HIGGS

DRAWING No SR-1100-4 SCALE 1:100/1:200 DATE JULY 11

S R Design

2A ROSSEFIELD ROAD
HEATON
BRADFORD
BD9 4DA
TEL/FAX: 01274 545551
MOB: 07820 213073

ARCHITECTURAL TECHNICIANS
PROJECT MANAGERS
LAND SURVEYORS
Chartered Institute of
Architectural Technologists