




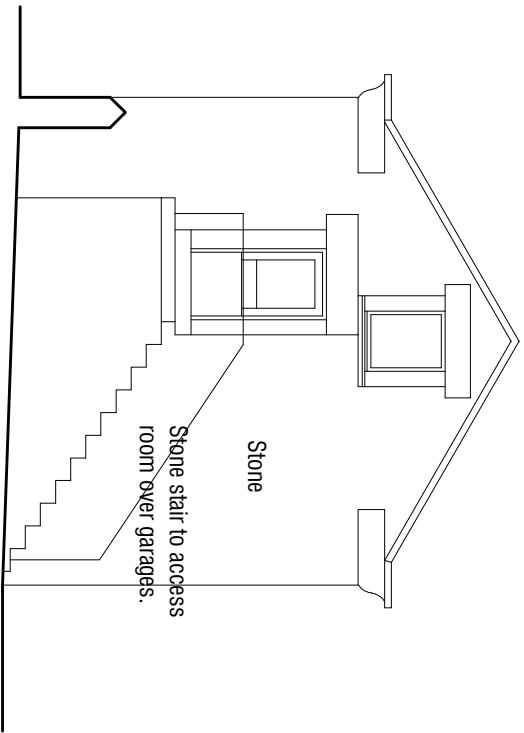


South Elevation 1:100

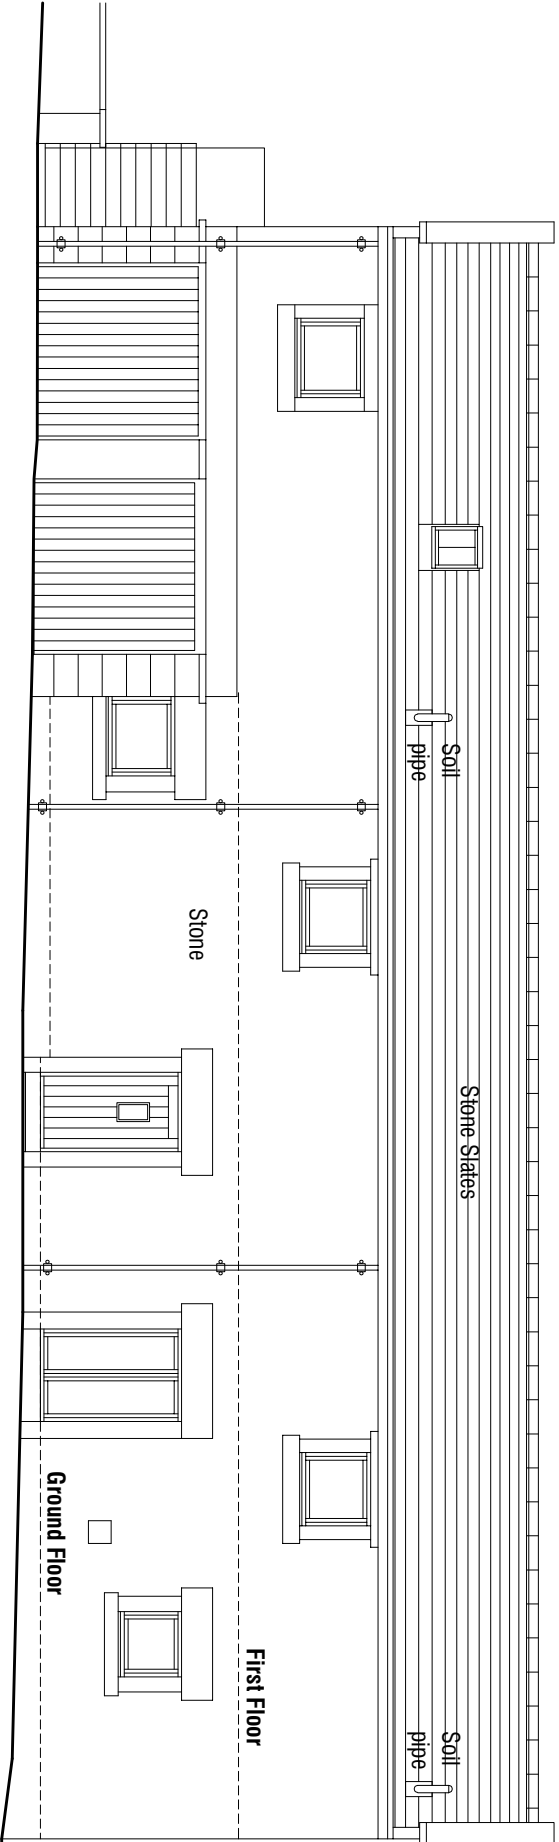


East Elevation 1:100

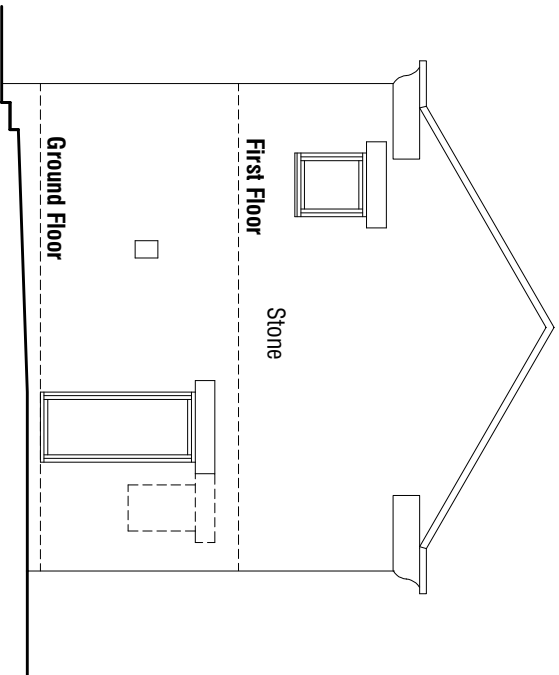


North Elevation 1:100

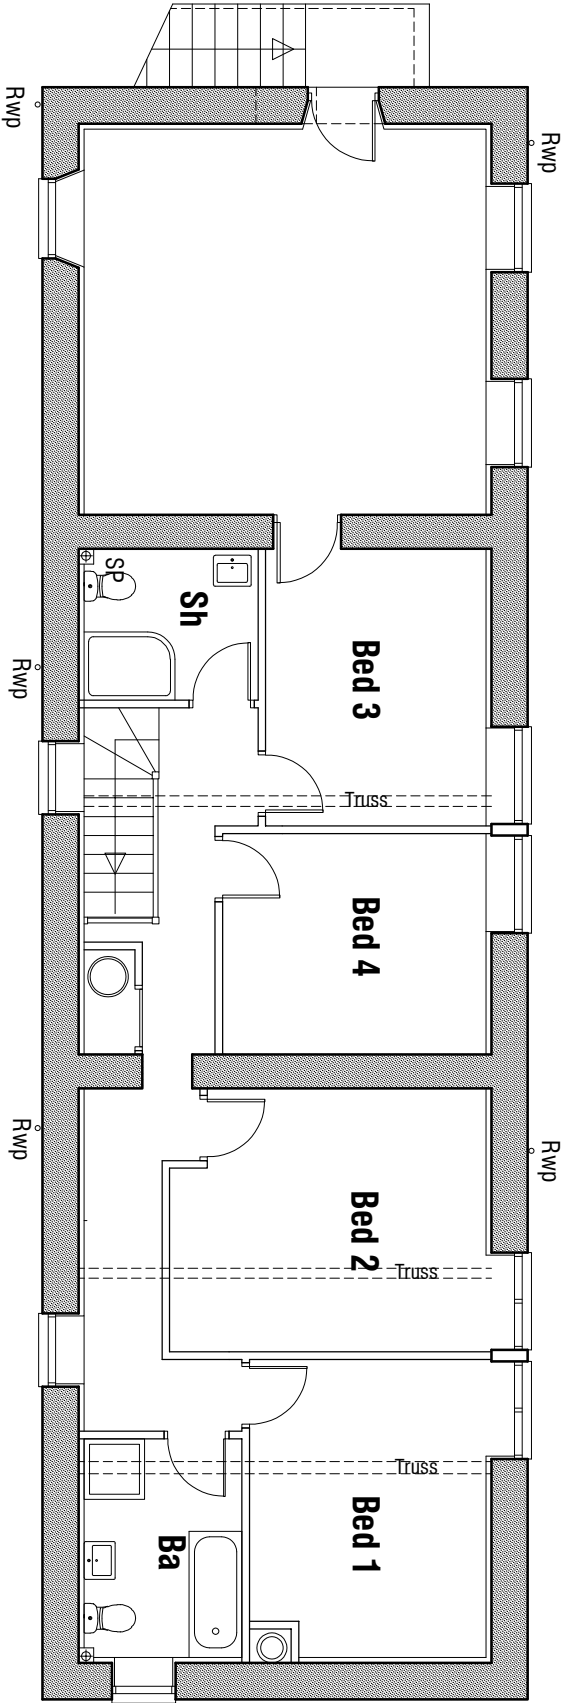

FIRST FLOOR PLAN 1:100

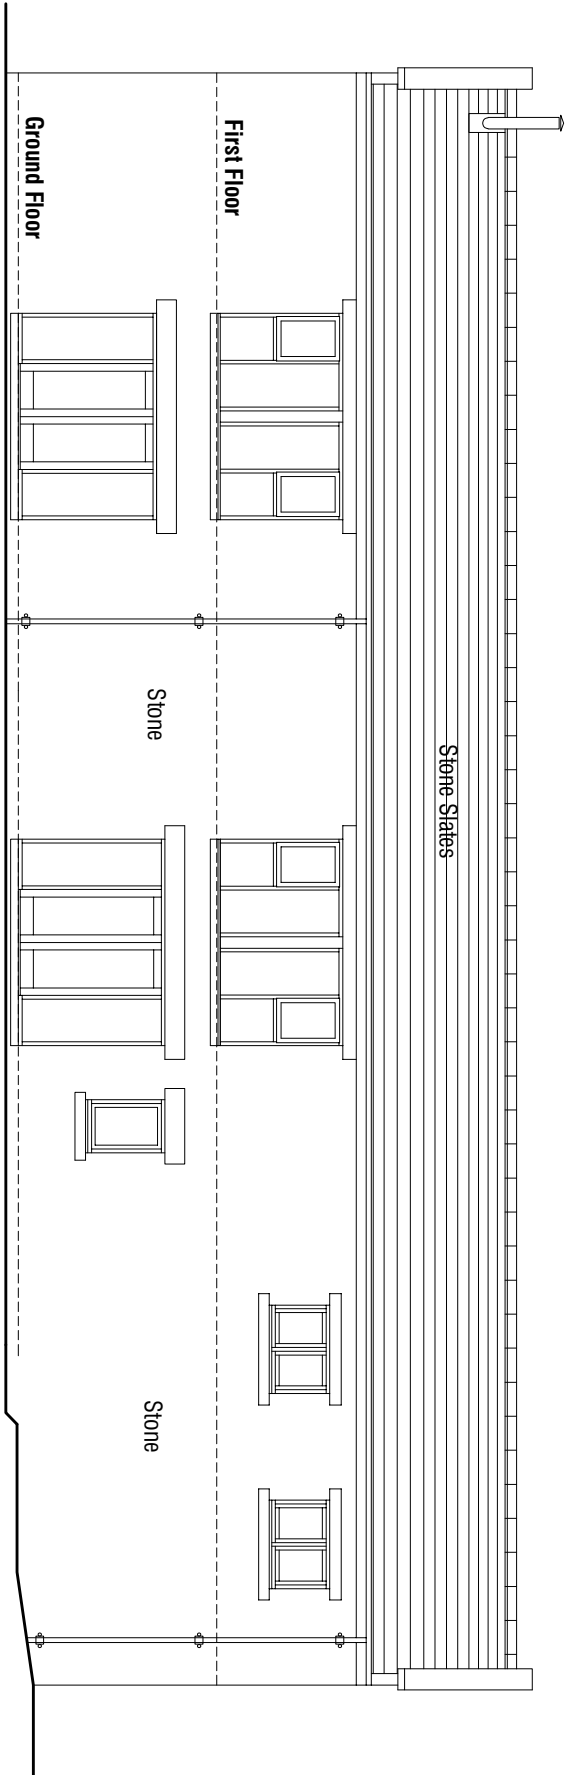

West Elevation 1:100

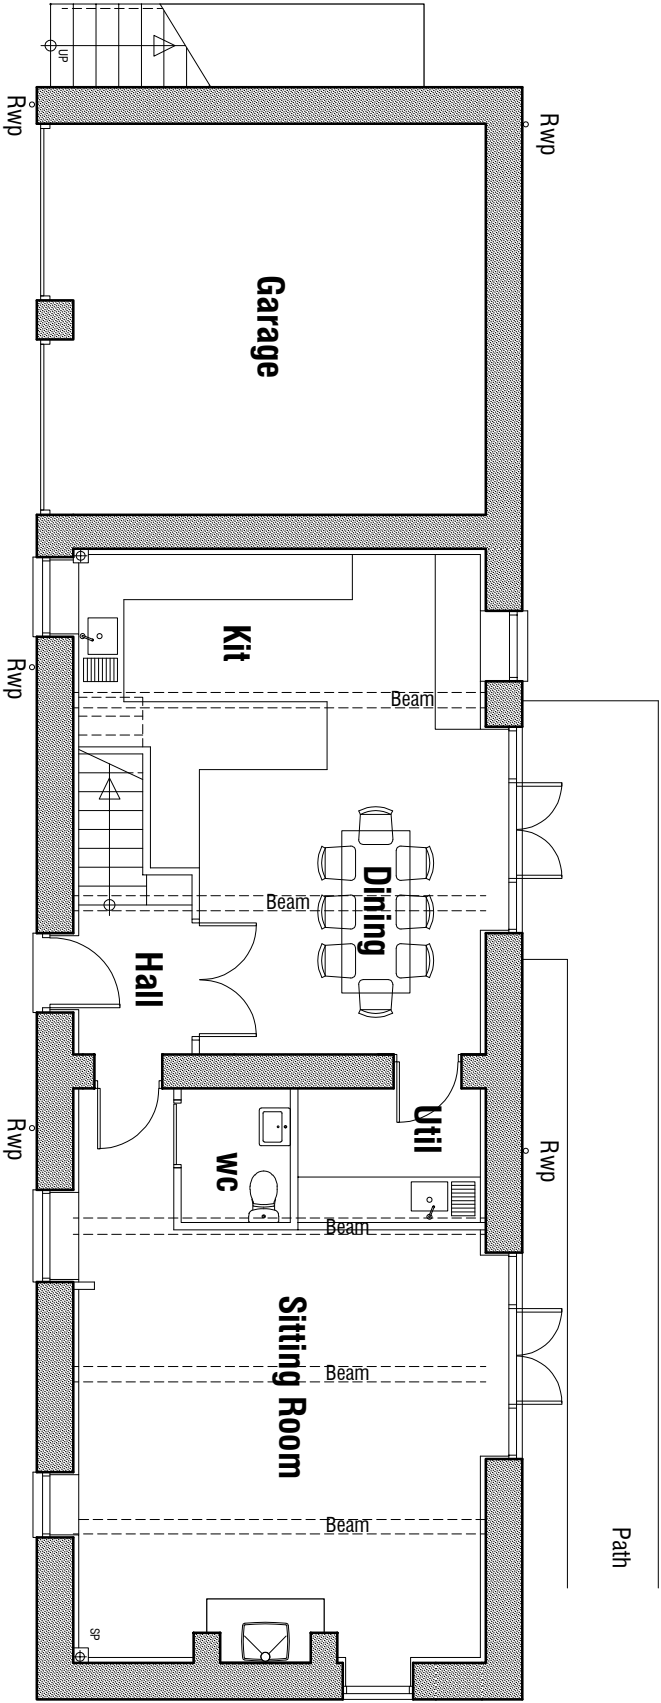

GROUND FLOOR PLAN 1:100

STABLE COTTAGE				
MOOR END				
FARM MOOREND LANE				
SILKSTONE COMMON				
BARNSLEY				
SURVEY				
PLANS & ELEVATIONS				
<div><div><div><div></div><div></div></div><div>mboothdesign</div><div>architectural design and building consultants</div></div><div><div>Fairfield House</div><div>Barnsley S70 2FL</div><div>M: 07381 898300</div><div>E: mark@mboothdesign.co.uk</div></div></div>				
Scale 1:100 @ A2 Drawn MJB				
Date	Jan 2023	Ref:	16:14	
Dwg No.	S2	Rev.		
0cm	2cm	4cm		
Copyright mboothdesign Ltd. All dimensions in millimeters unless otherwise stated. Dimensions for setting out in existing buildings are to be checked and verified on site.				