



Drawing No.	Rev No.
MMA005 -001	A

DO NOT SCALE: Contractor to check all dimensions and report any omissions or errors

NOTES

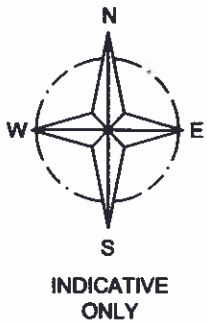

LOCATION PLAN
SCALE 1:1250 AT A3

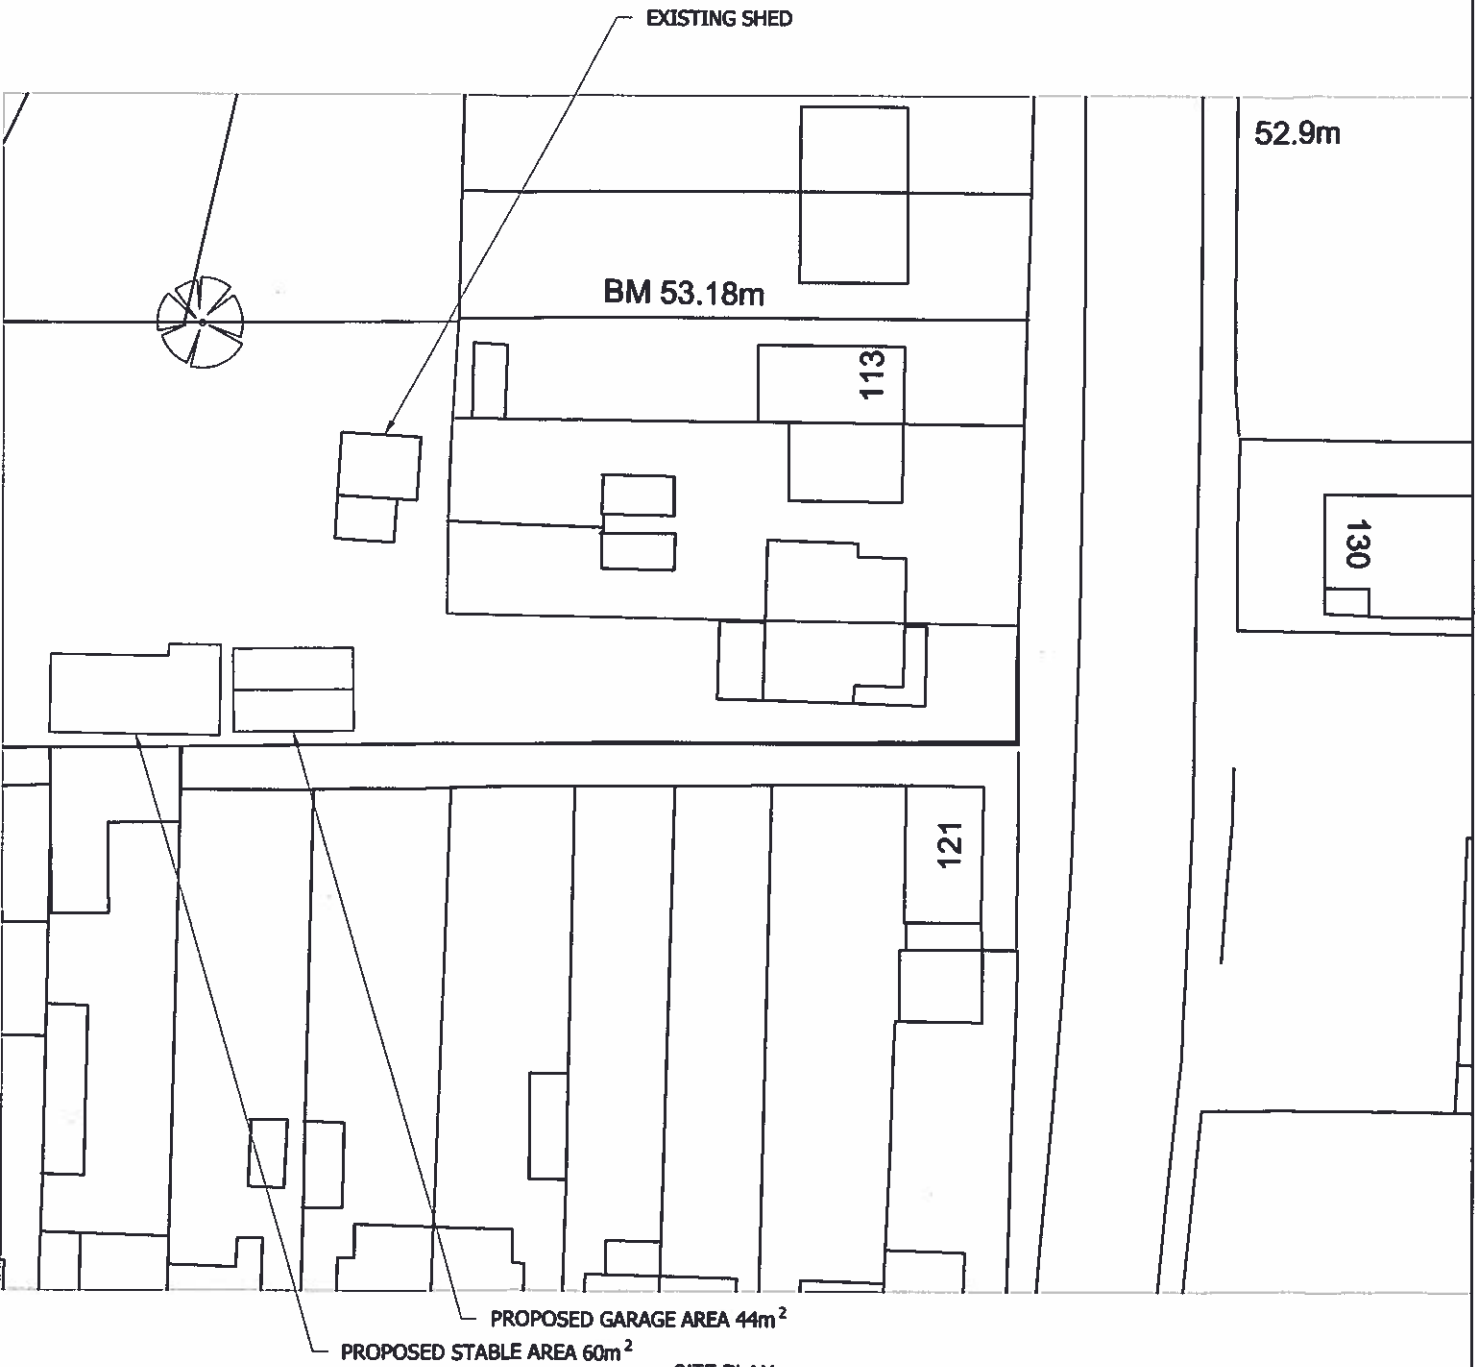

SITE PLAN
SCALE 1:500 AT A3

A	Redrawn	JRB		21/06/13
Rev	Description	By	Chk	App

JRB DESIGNS Ltd
1 Seville Road
Cudworth
Barnsley
S72 8LT
Tel: 01226 383542
Fax: 01226 380078
Mob: 07970 541192
Email: john@jrbdesigns.co.uk
This drawing is copyright. © Jrbdesigns Ltd.

Client
MR M ALLEN

Drawing Title
SITE PLANS

Address
**119 CROSS LANE
ROYSTON
BARNSELY
S71 4AR**

Project Title:
PROPOSED DETACHED GARAGE

Purpose of Issue:
PLANNING

Drawing Status
FIRST ISSUE

Scale at A3 AS SHOWN	Drawn By JRB	Date 23/11/2011
Checked By	Date 23/11/2011	Approved By Date 23/11/2011

Project No. MMA005	Drawing No. 001	Revision A
------------------------------	---------------------------	----------------------

APPROVAL ☐ INFORMATION ☐ TENDER ☐ CONTRACT ☐ CONSTRUCTION ☐