




HIGH BANK

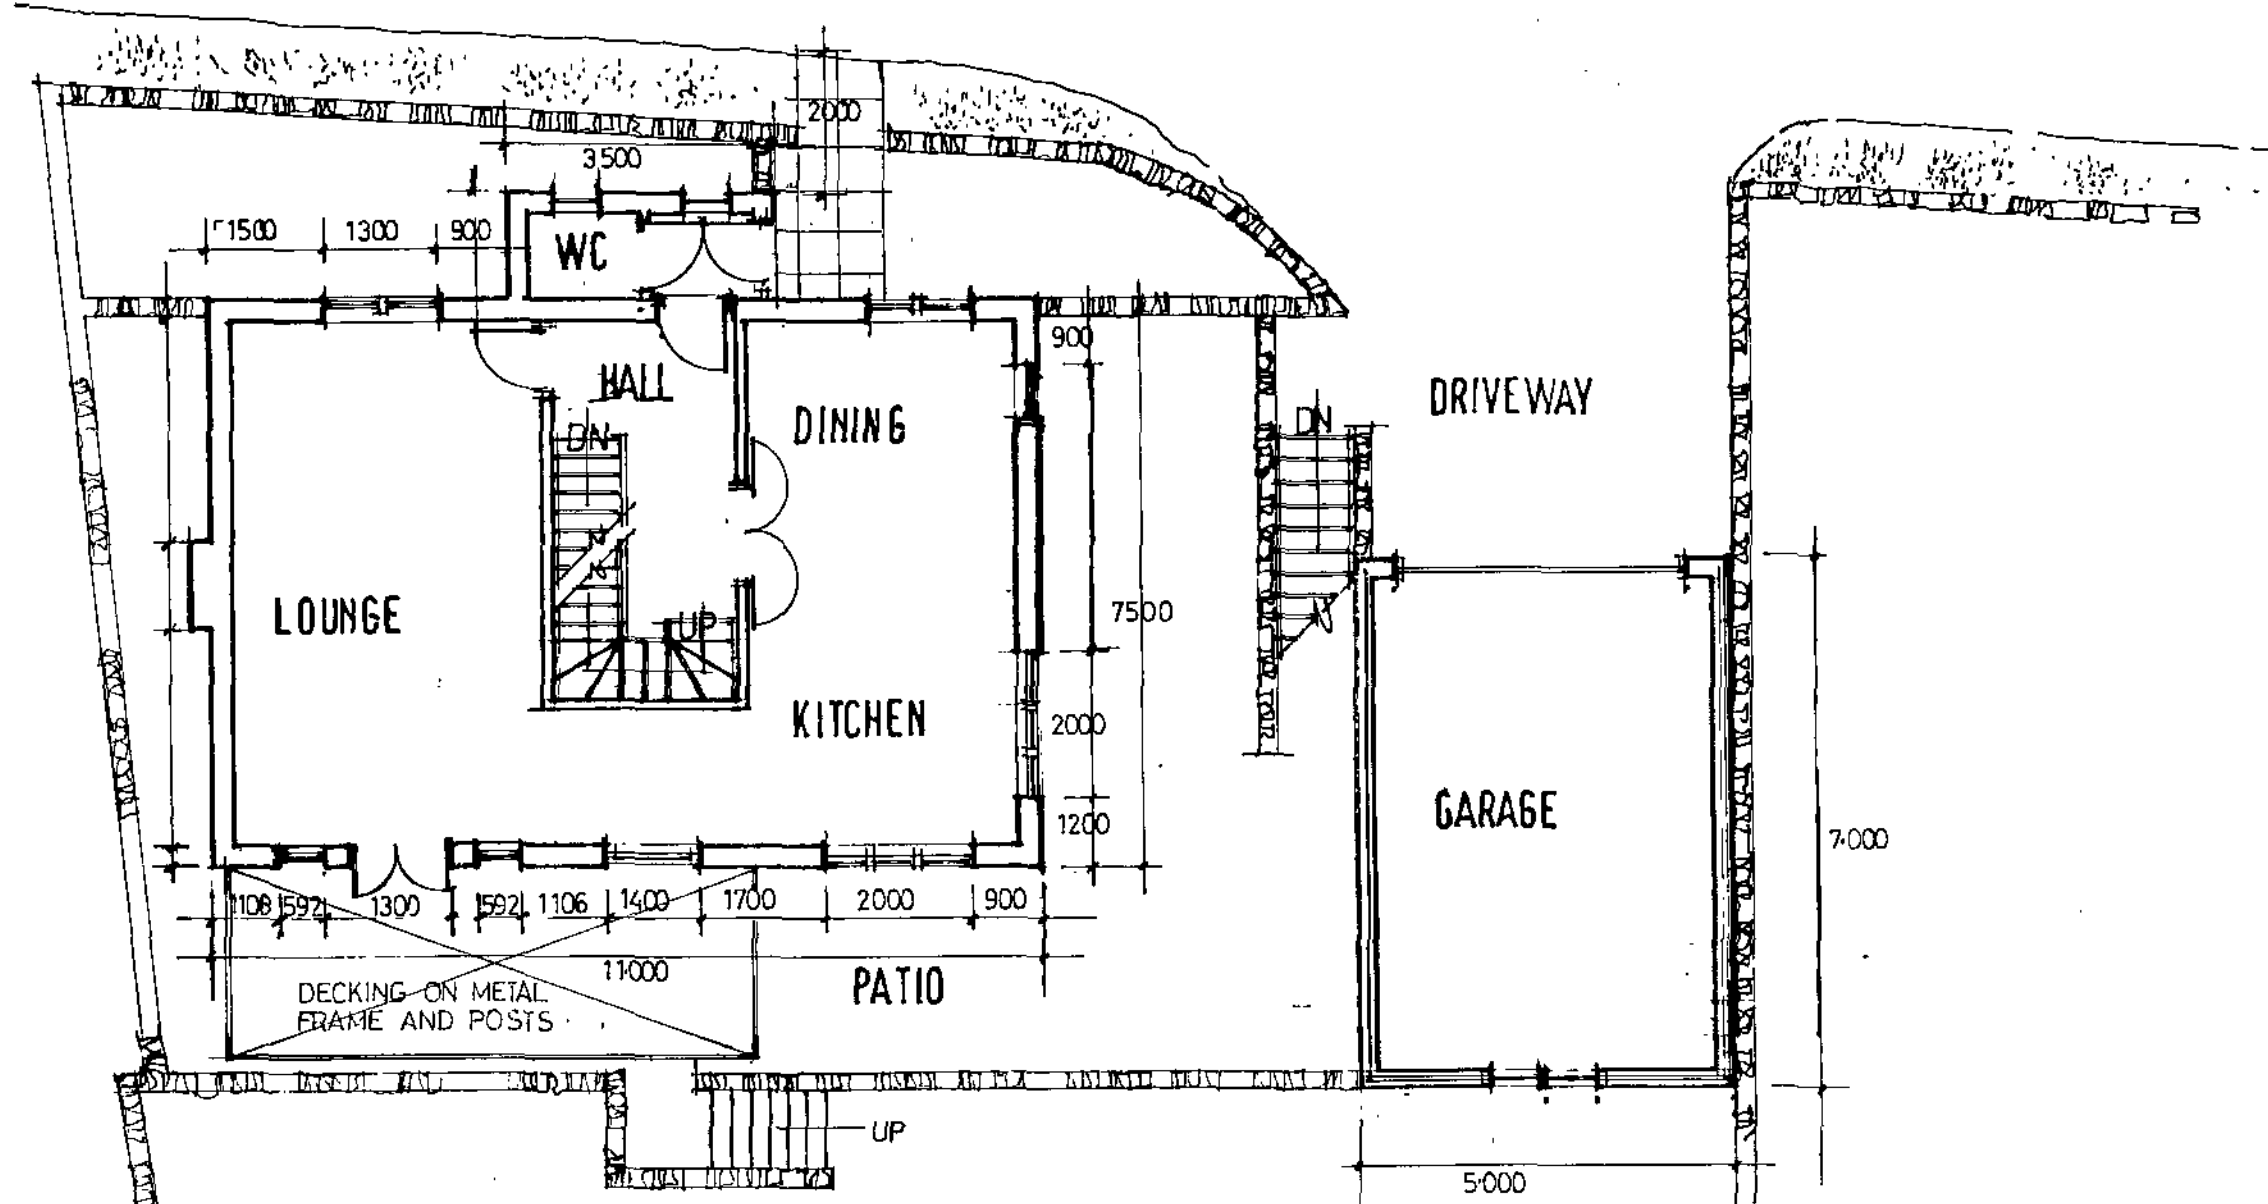

GROUND FLOOR PLAN

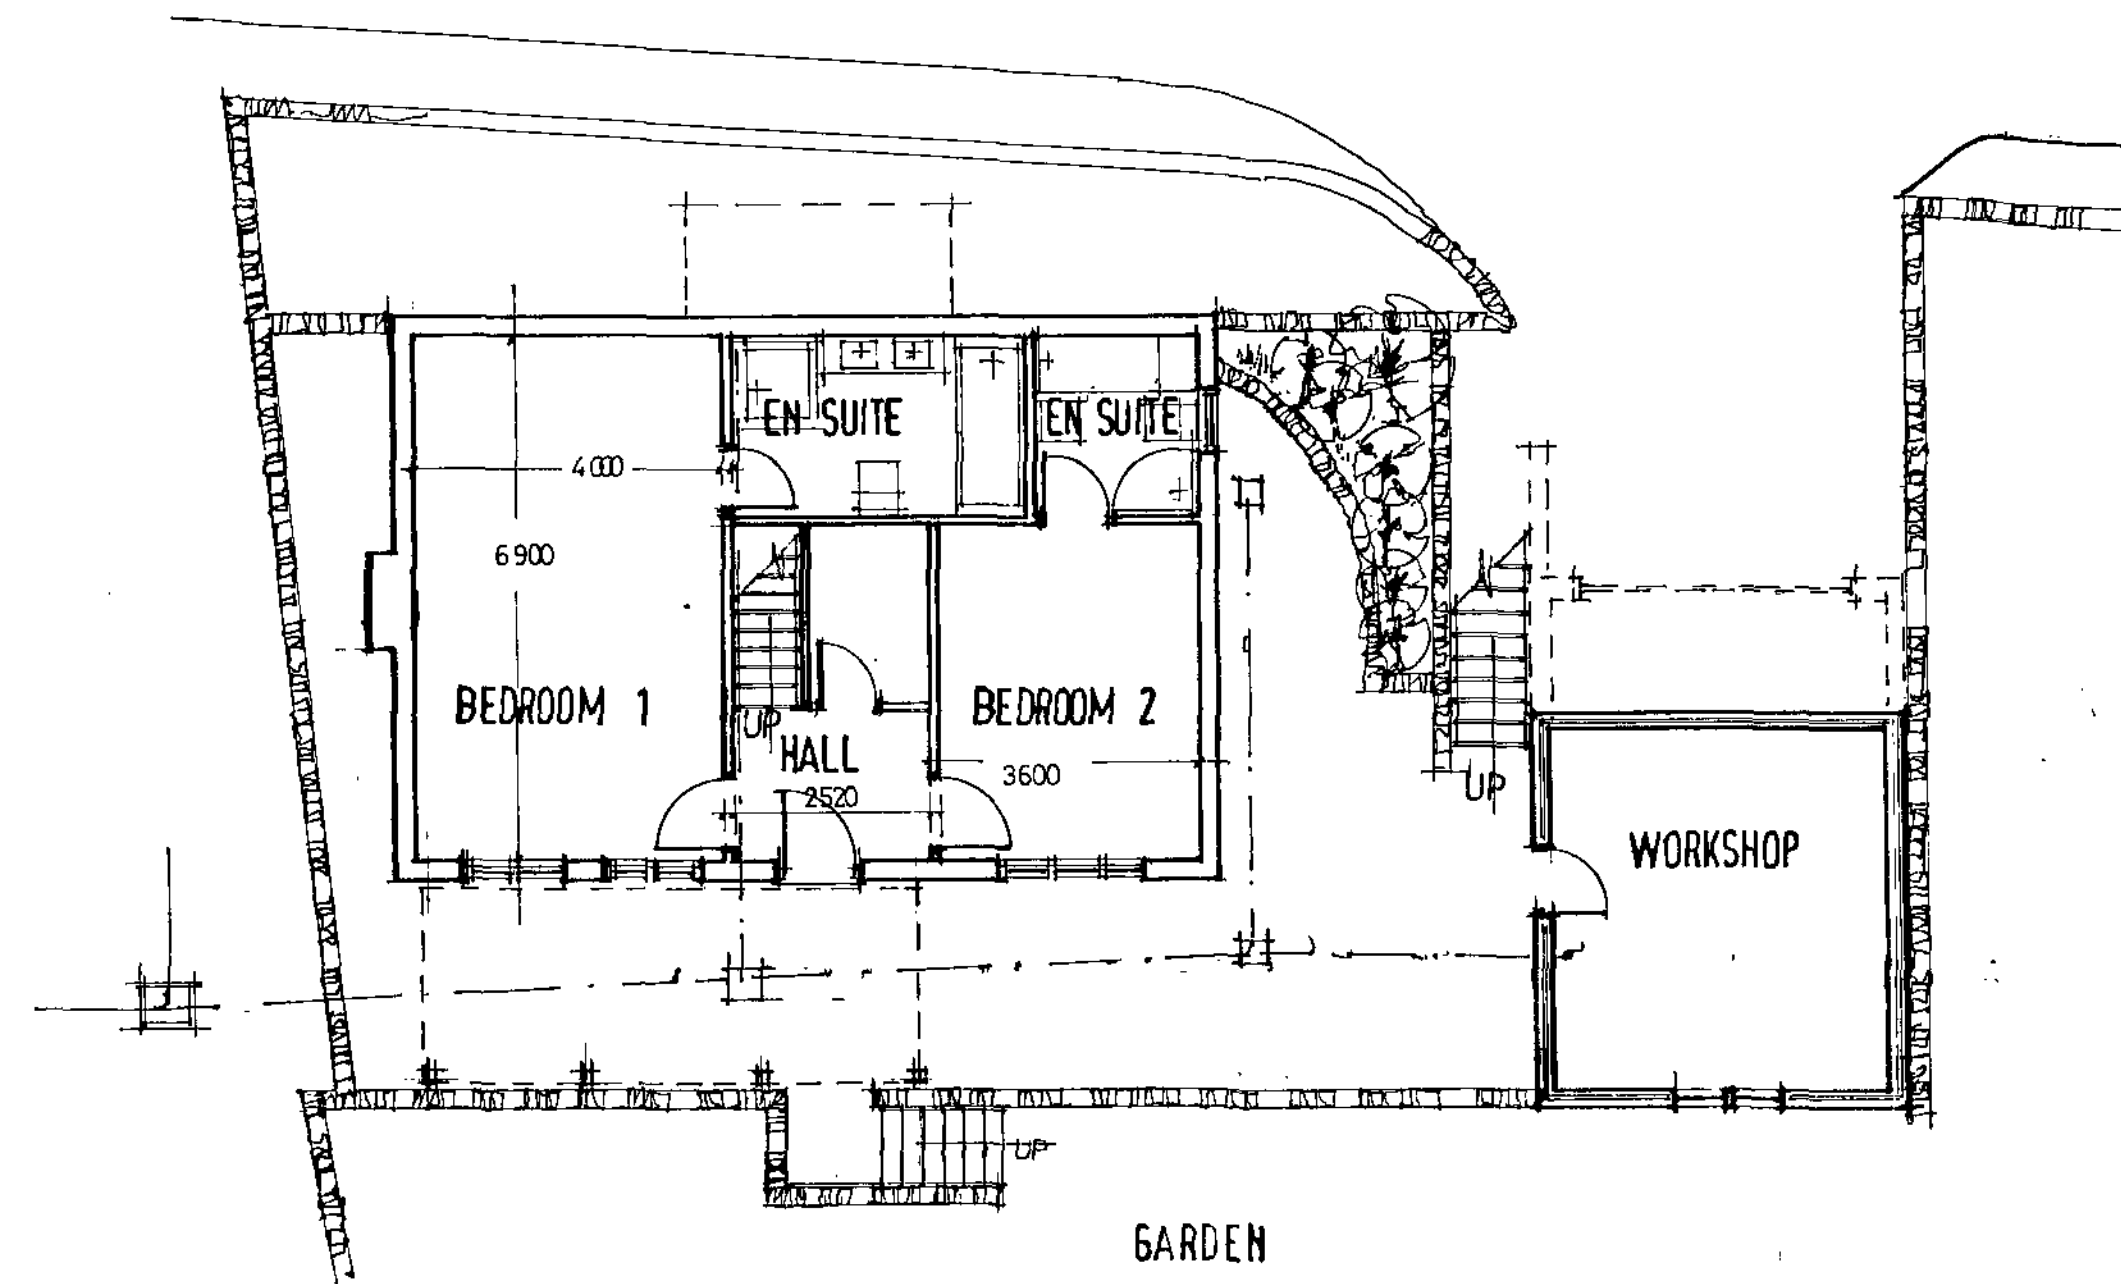


LOWER GROUND FLOOR PLAN

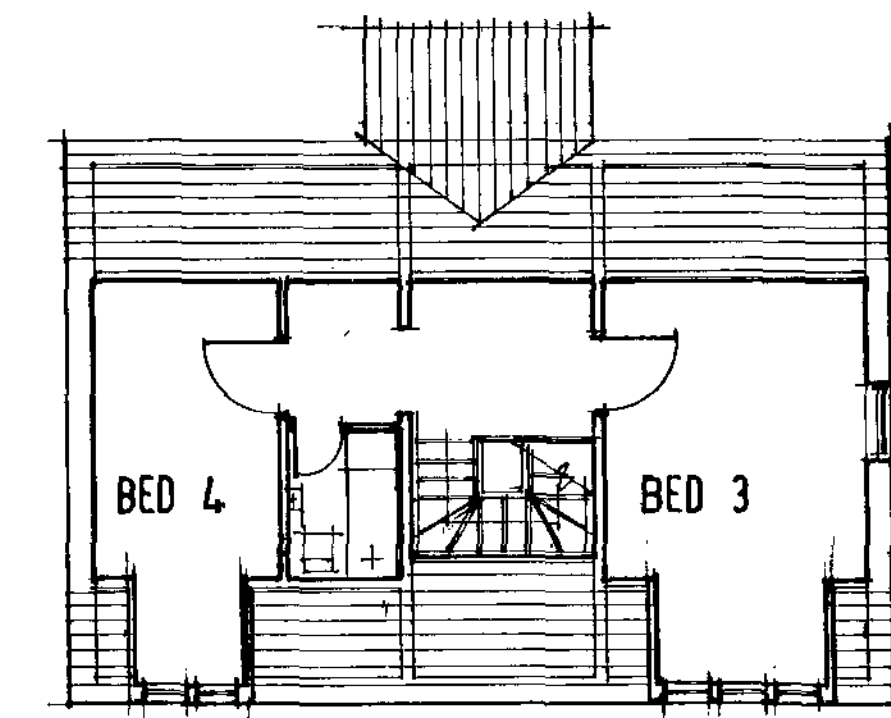


ROOF SPACE

Note
This drawing is for obtaining Planning Permission and Building Regulations only. The successful building contractor is to carry out site surveys, including levels before commencing work. The builder is responsible for ensuring that all works to be carried out are to the requirements of the current building regulations and the relevant codes of practice to the satisfaction of the District Building Inspector.

Copyright
This drawing & design & all the information contained therein is the sole copyright of Millédesign & reproduction in any form is forbidden unless permission is obtained in writing.

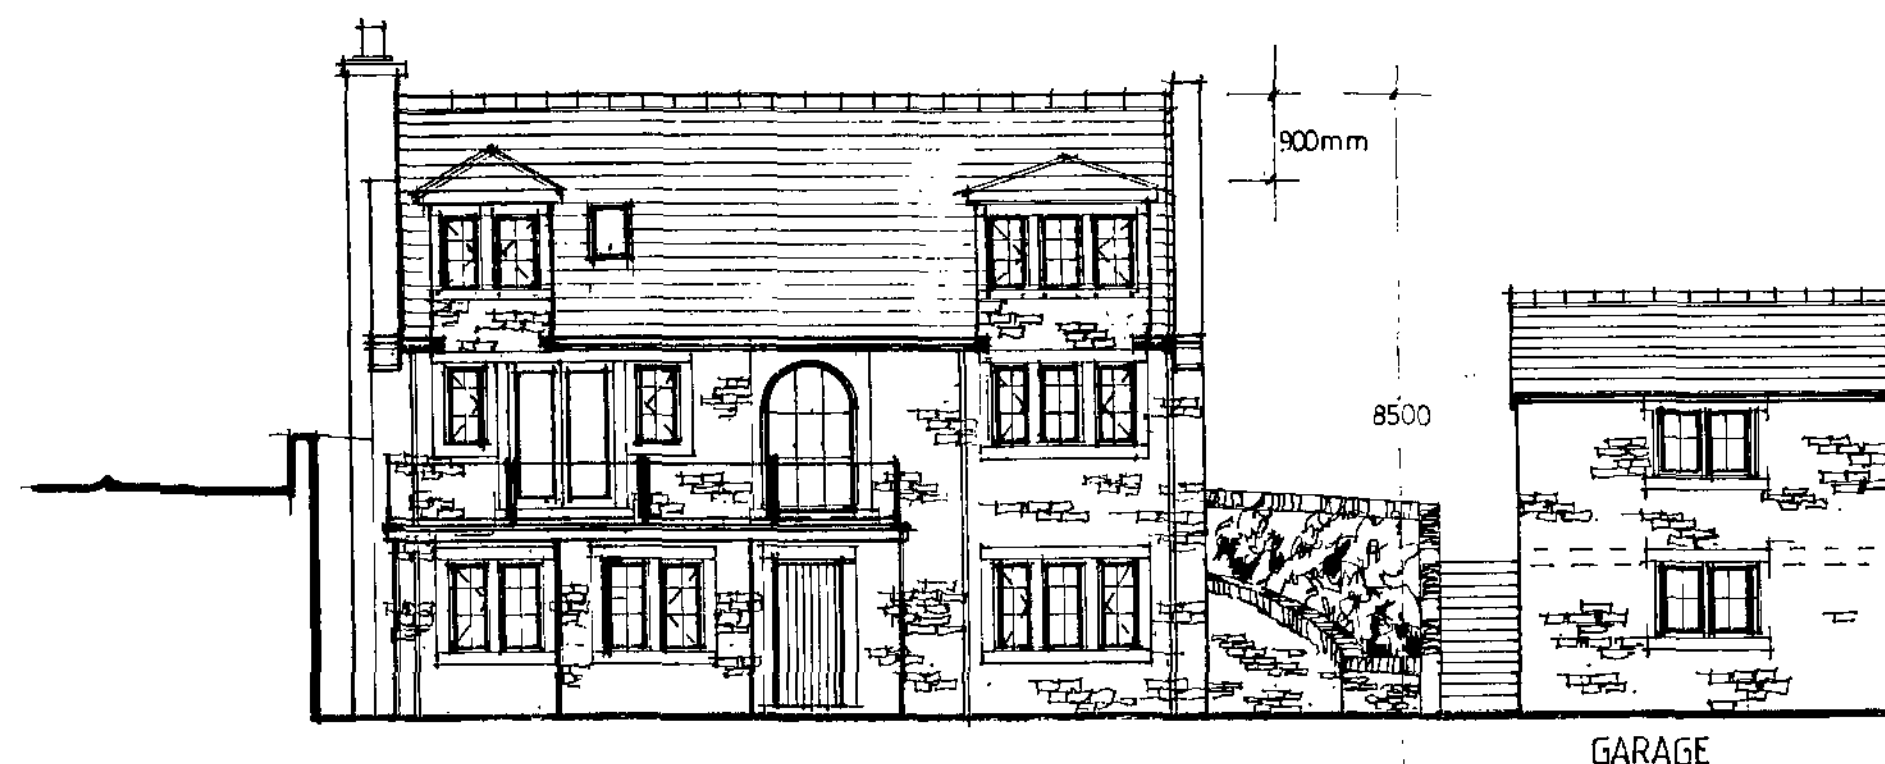


FRONT ELEVATION facing manchester road.

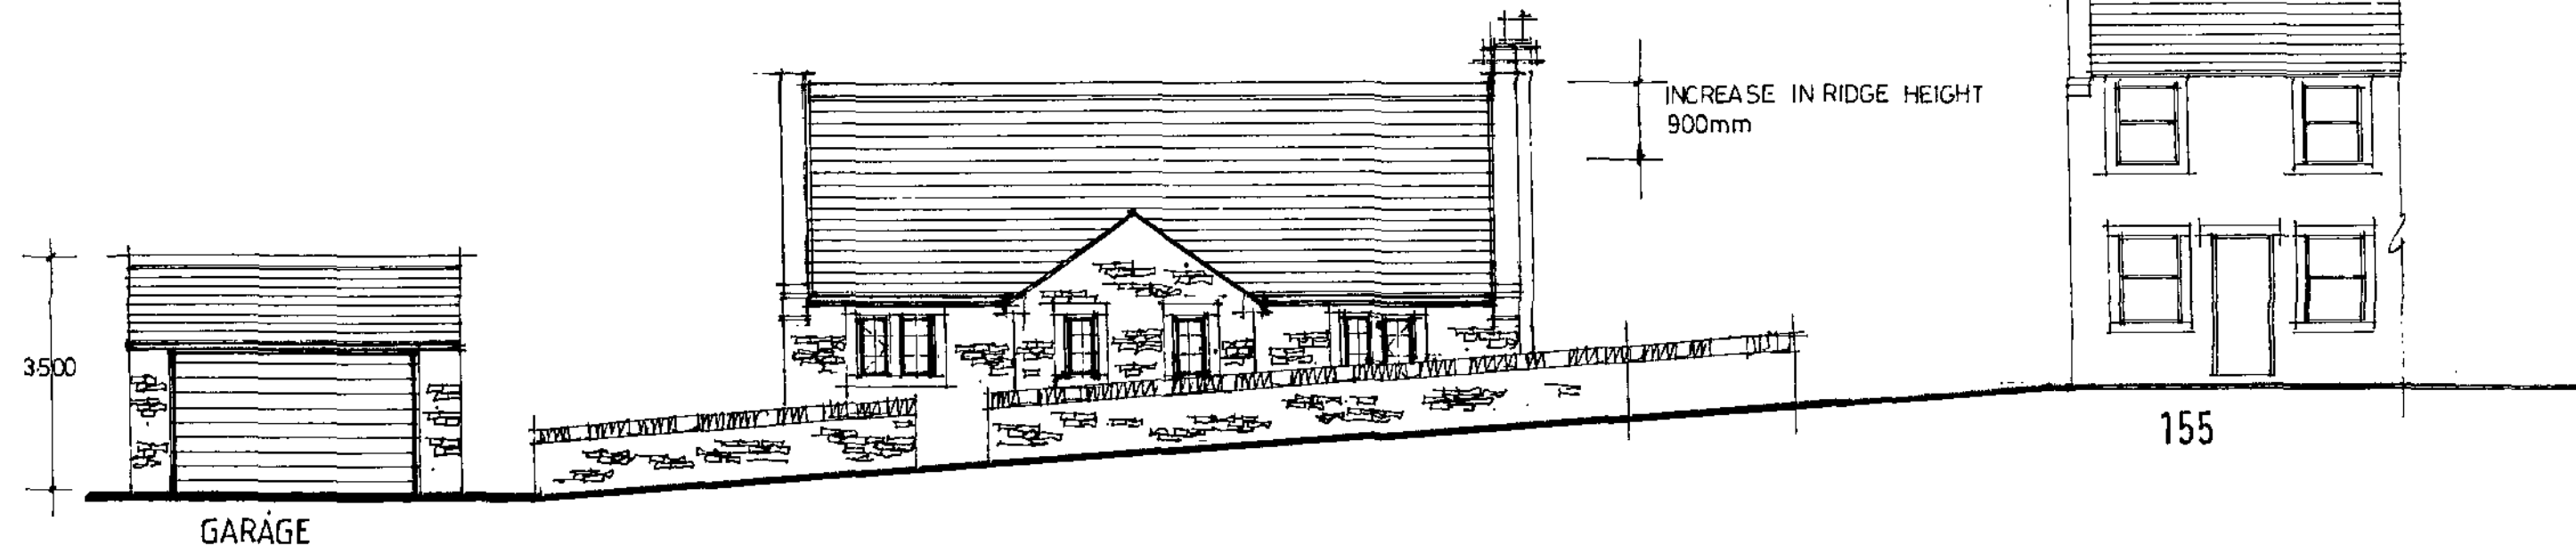


REAR ELEVATION facing high bank

SPECIFICATION


WALLS. YORK HANDMADE BRICKS.
STONE HEADS, CILLS AND JAMBS.
ROOF. NATURAL BLUE SLATES

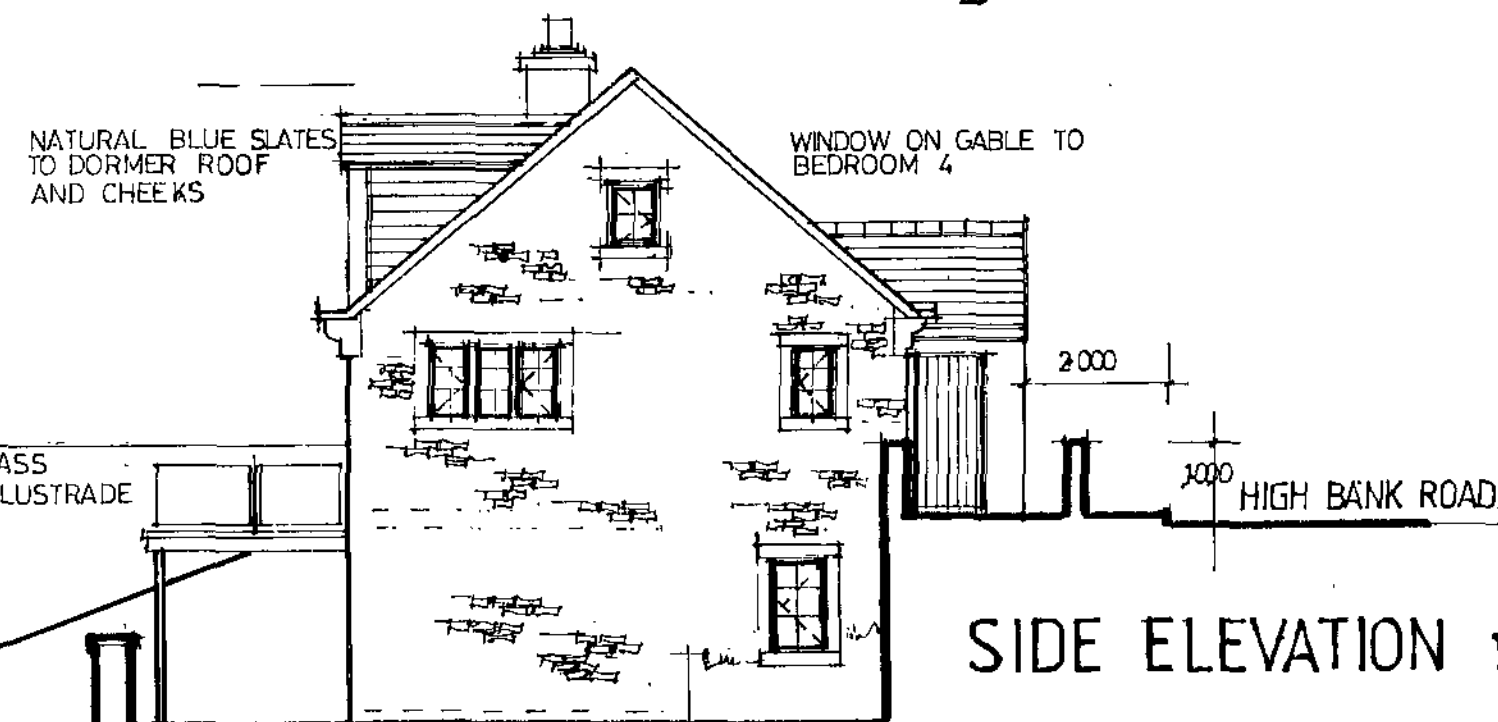

SIDE ELEVATION facing down high bank

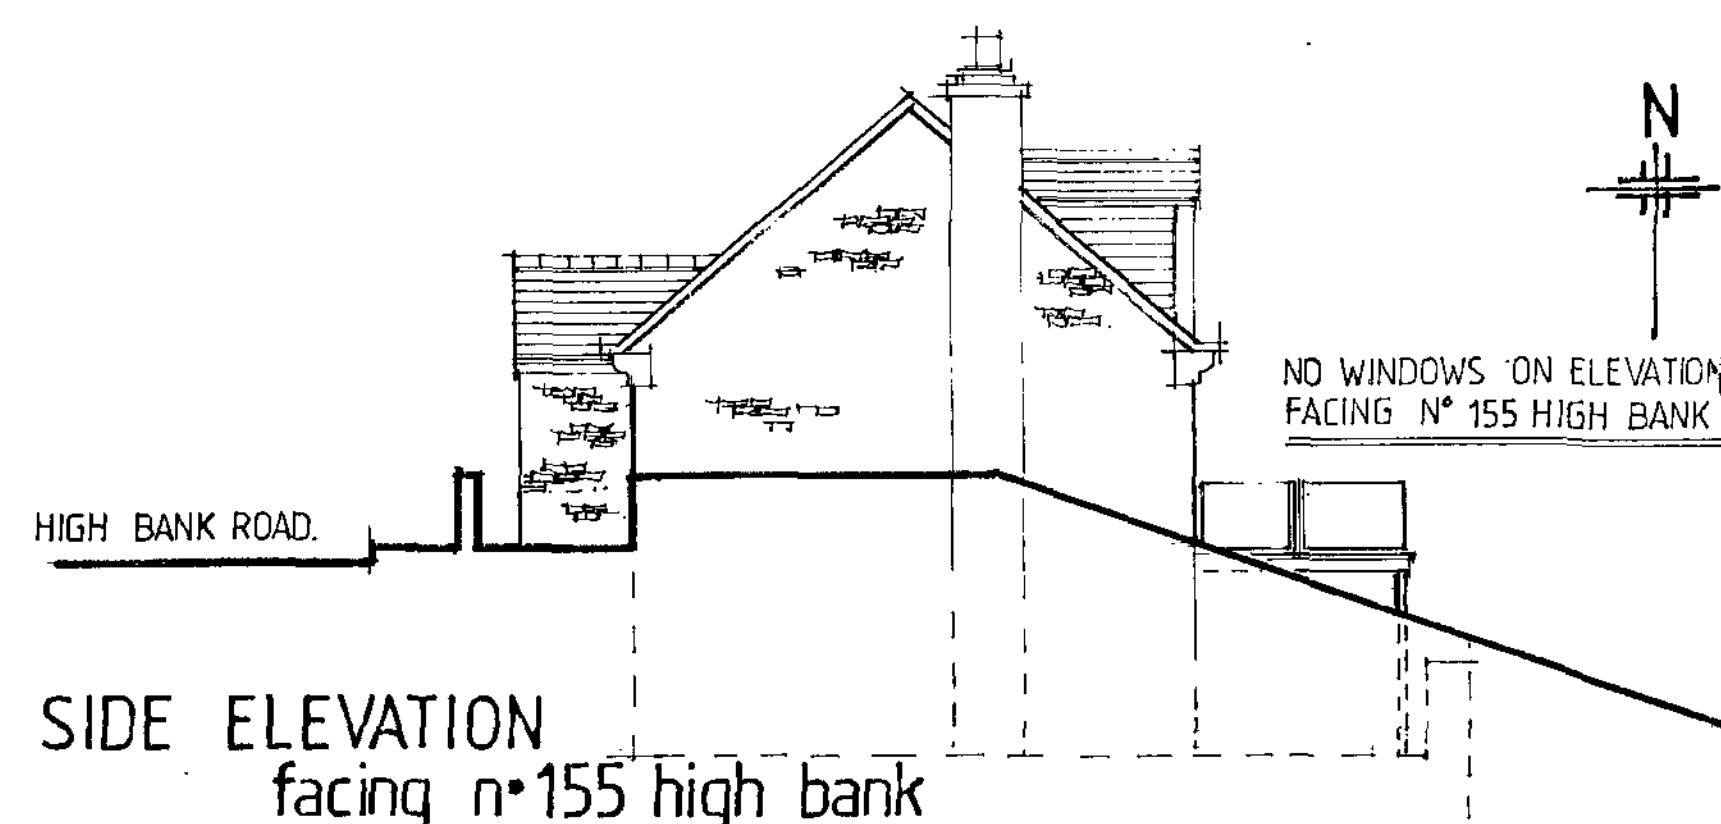


SIDE ELEVATION facing n°155 high bank

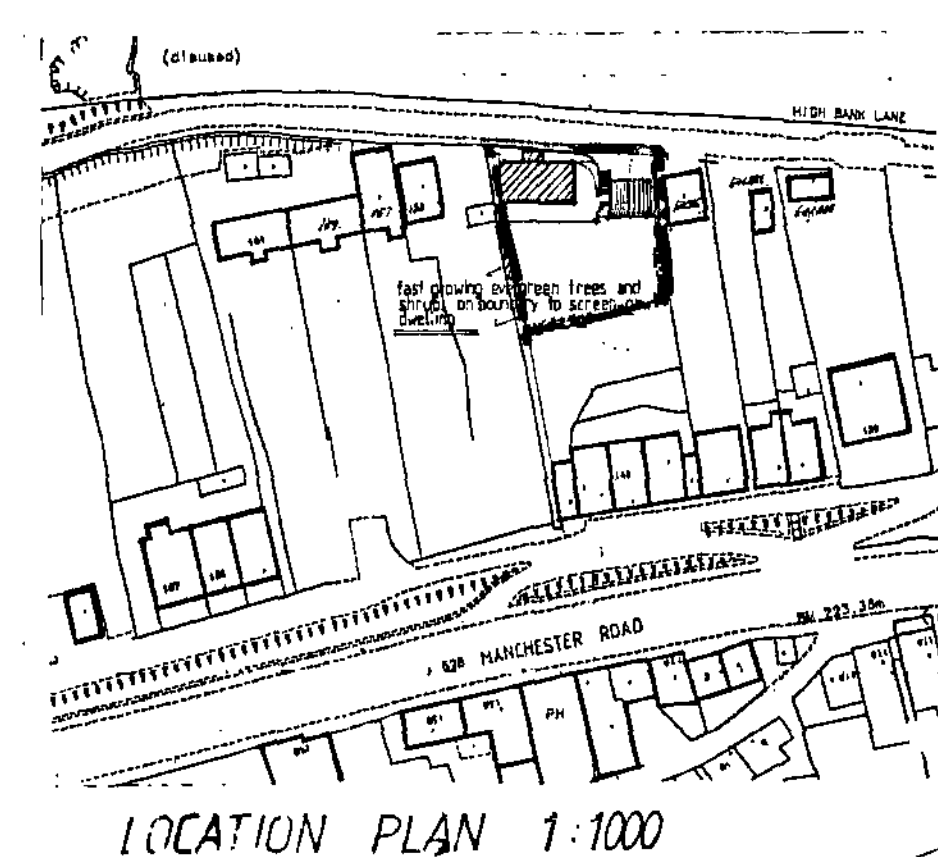

LOCATION PLAN 1:1000

NATURAL BLUE SLATES TO DORMER ROOF AND CHEEKS
STONE JAMBS, HEADS AND CILLS

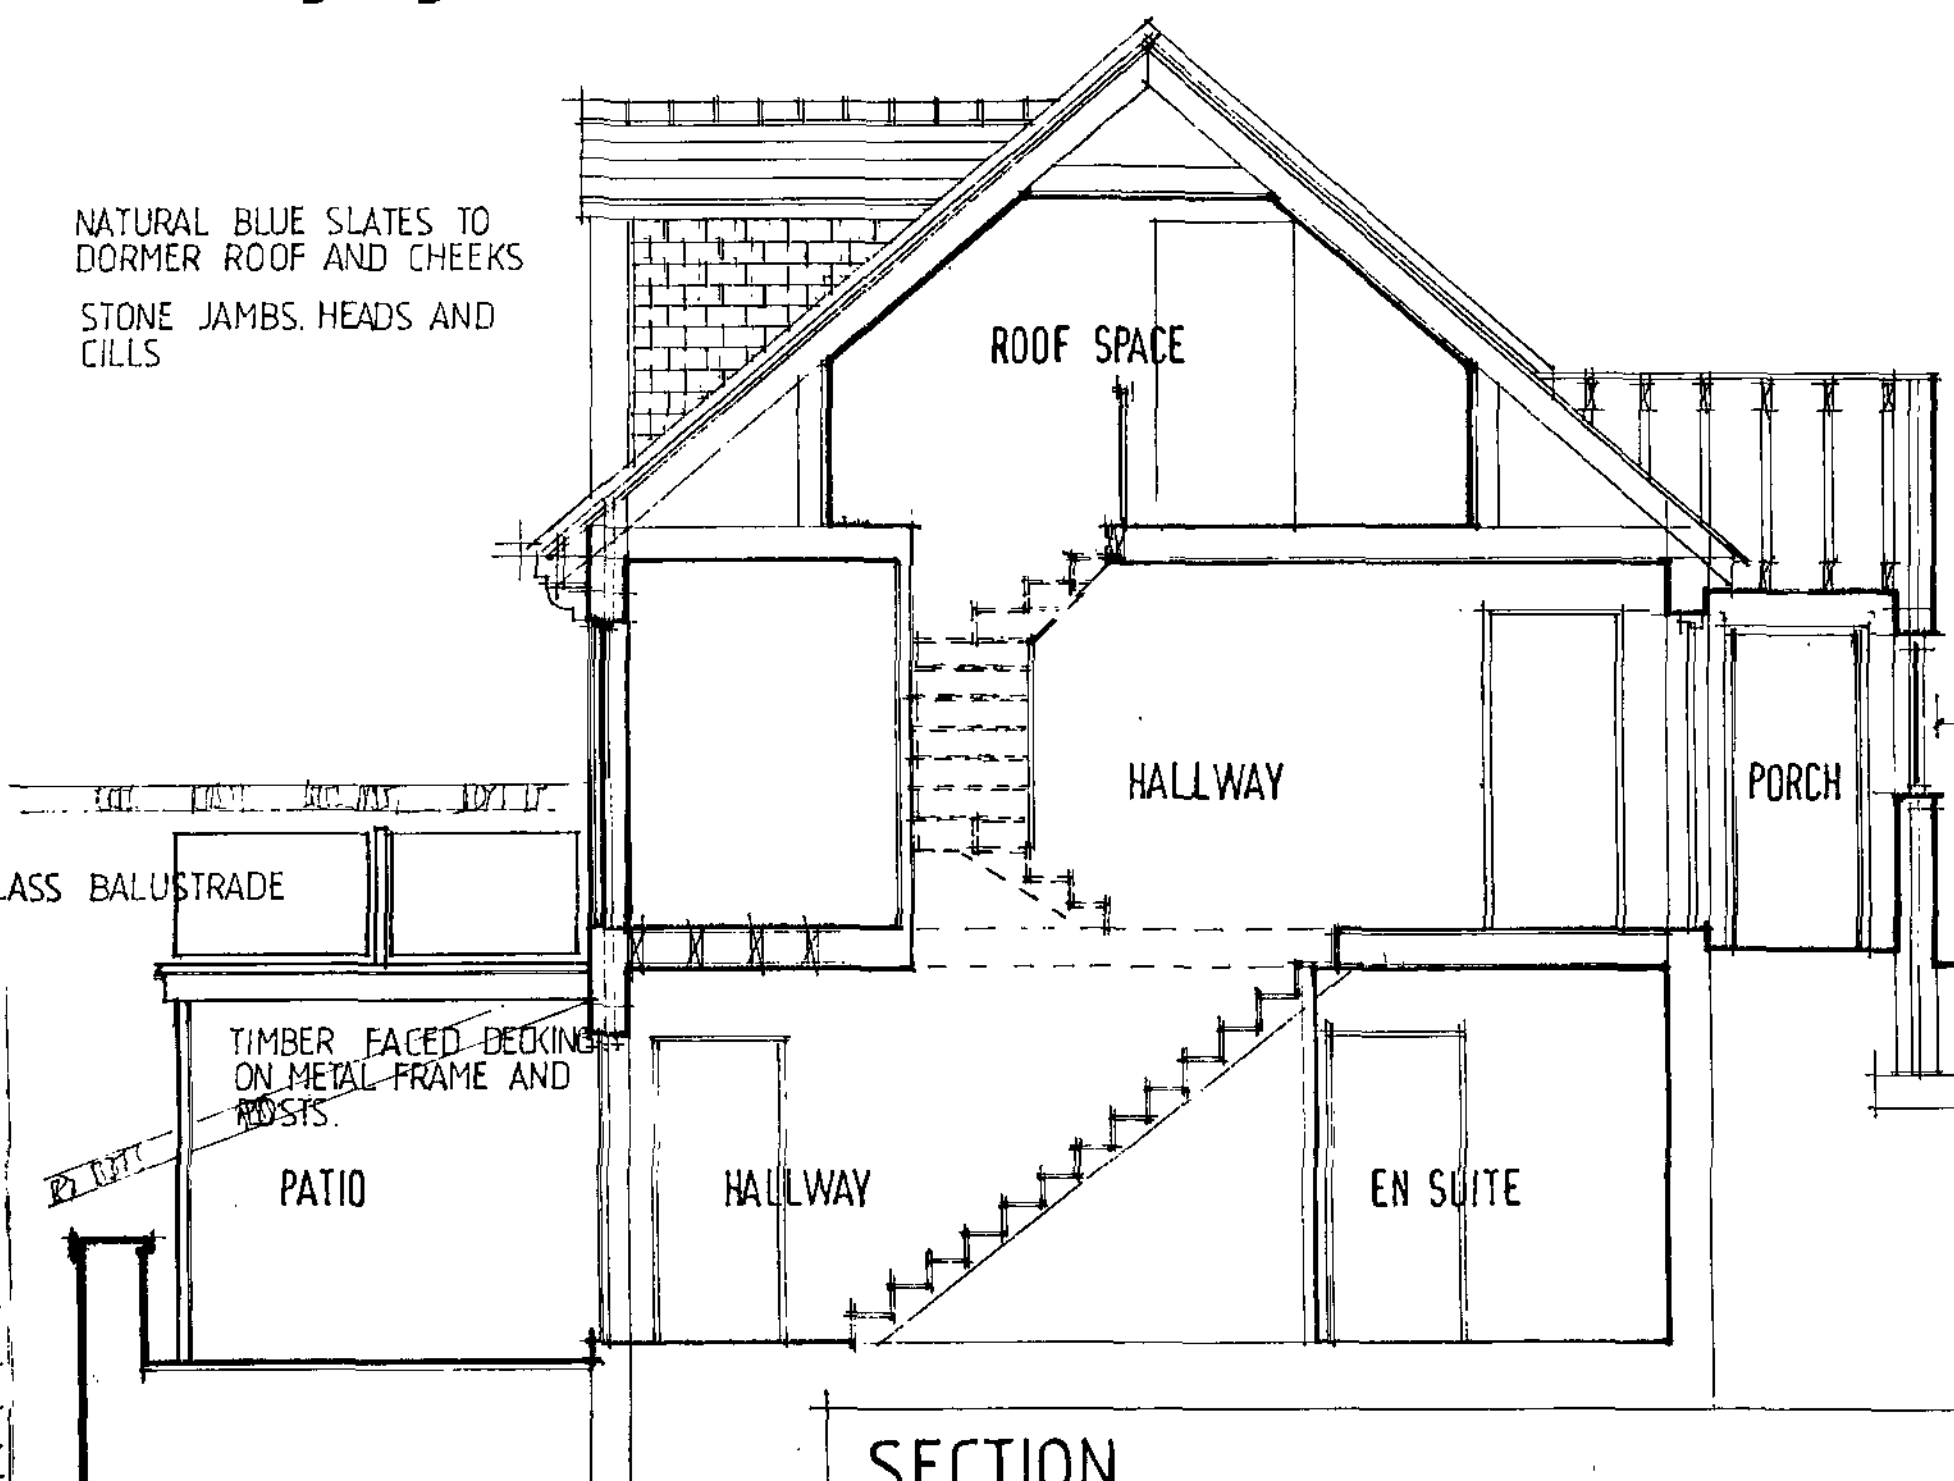

SECTION

DESIGN OF RETAINING WALL, FOUNDATIONS.
GENERAL BUILDING CONSTRUCTION,
ON STRUCTURAL ENGINEERS' DRAWINGS AND CALCULATIONS
AND BUILDING REGULATIONS DRAWING N° 2008/150/01A

PLANNING APPLICATION TO INCORPORATE ALTERATIONS TO PLANNING APPROVAL REF 2007/0258
INCREASED LENGTH AND WIDTH X 1m AND INCREASED RIDGE HEIGHT X 900mm TO PROVIDE BEDROOMS IN ROOFSPACE
ALTERATIONS TO INTERNAL ROOM LAYOUTS
RAISED DECKING TO FRONT ELEVATION

15 SEP 2008

NEW HOUSE ON LAND ADJACENT TO 149 MANCHESTER ROAD. THURLESTONE S 36 9 QS

SCALE 1:100 1:50
DRAWN R.HARRIS 2008.032
DATE JUNE 08.

Millé design

Architectural planning, building & interiors
tel: & fax: 0114 2886929