


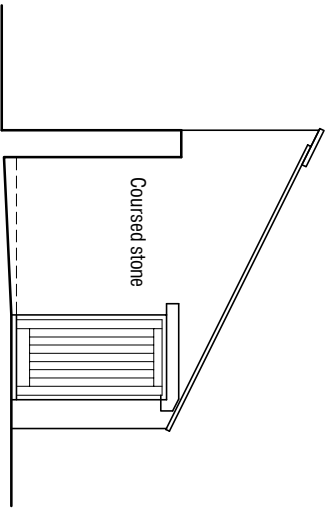


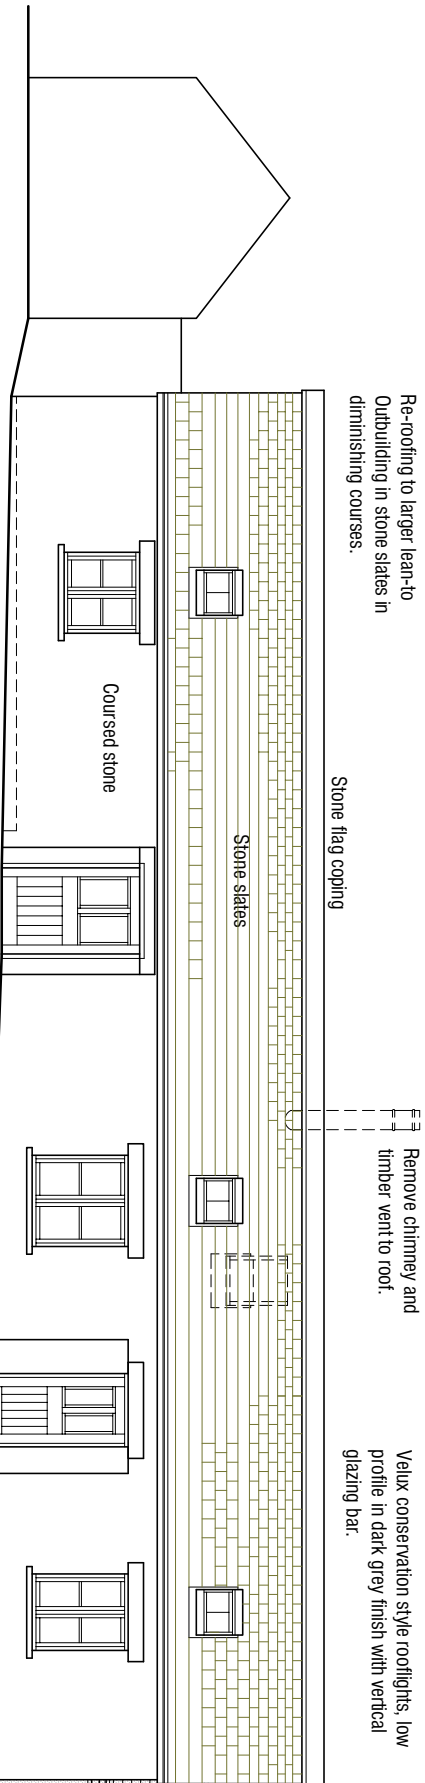

West Elevation 1:100

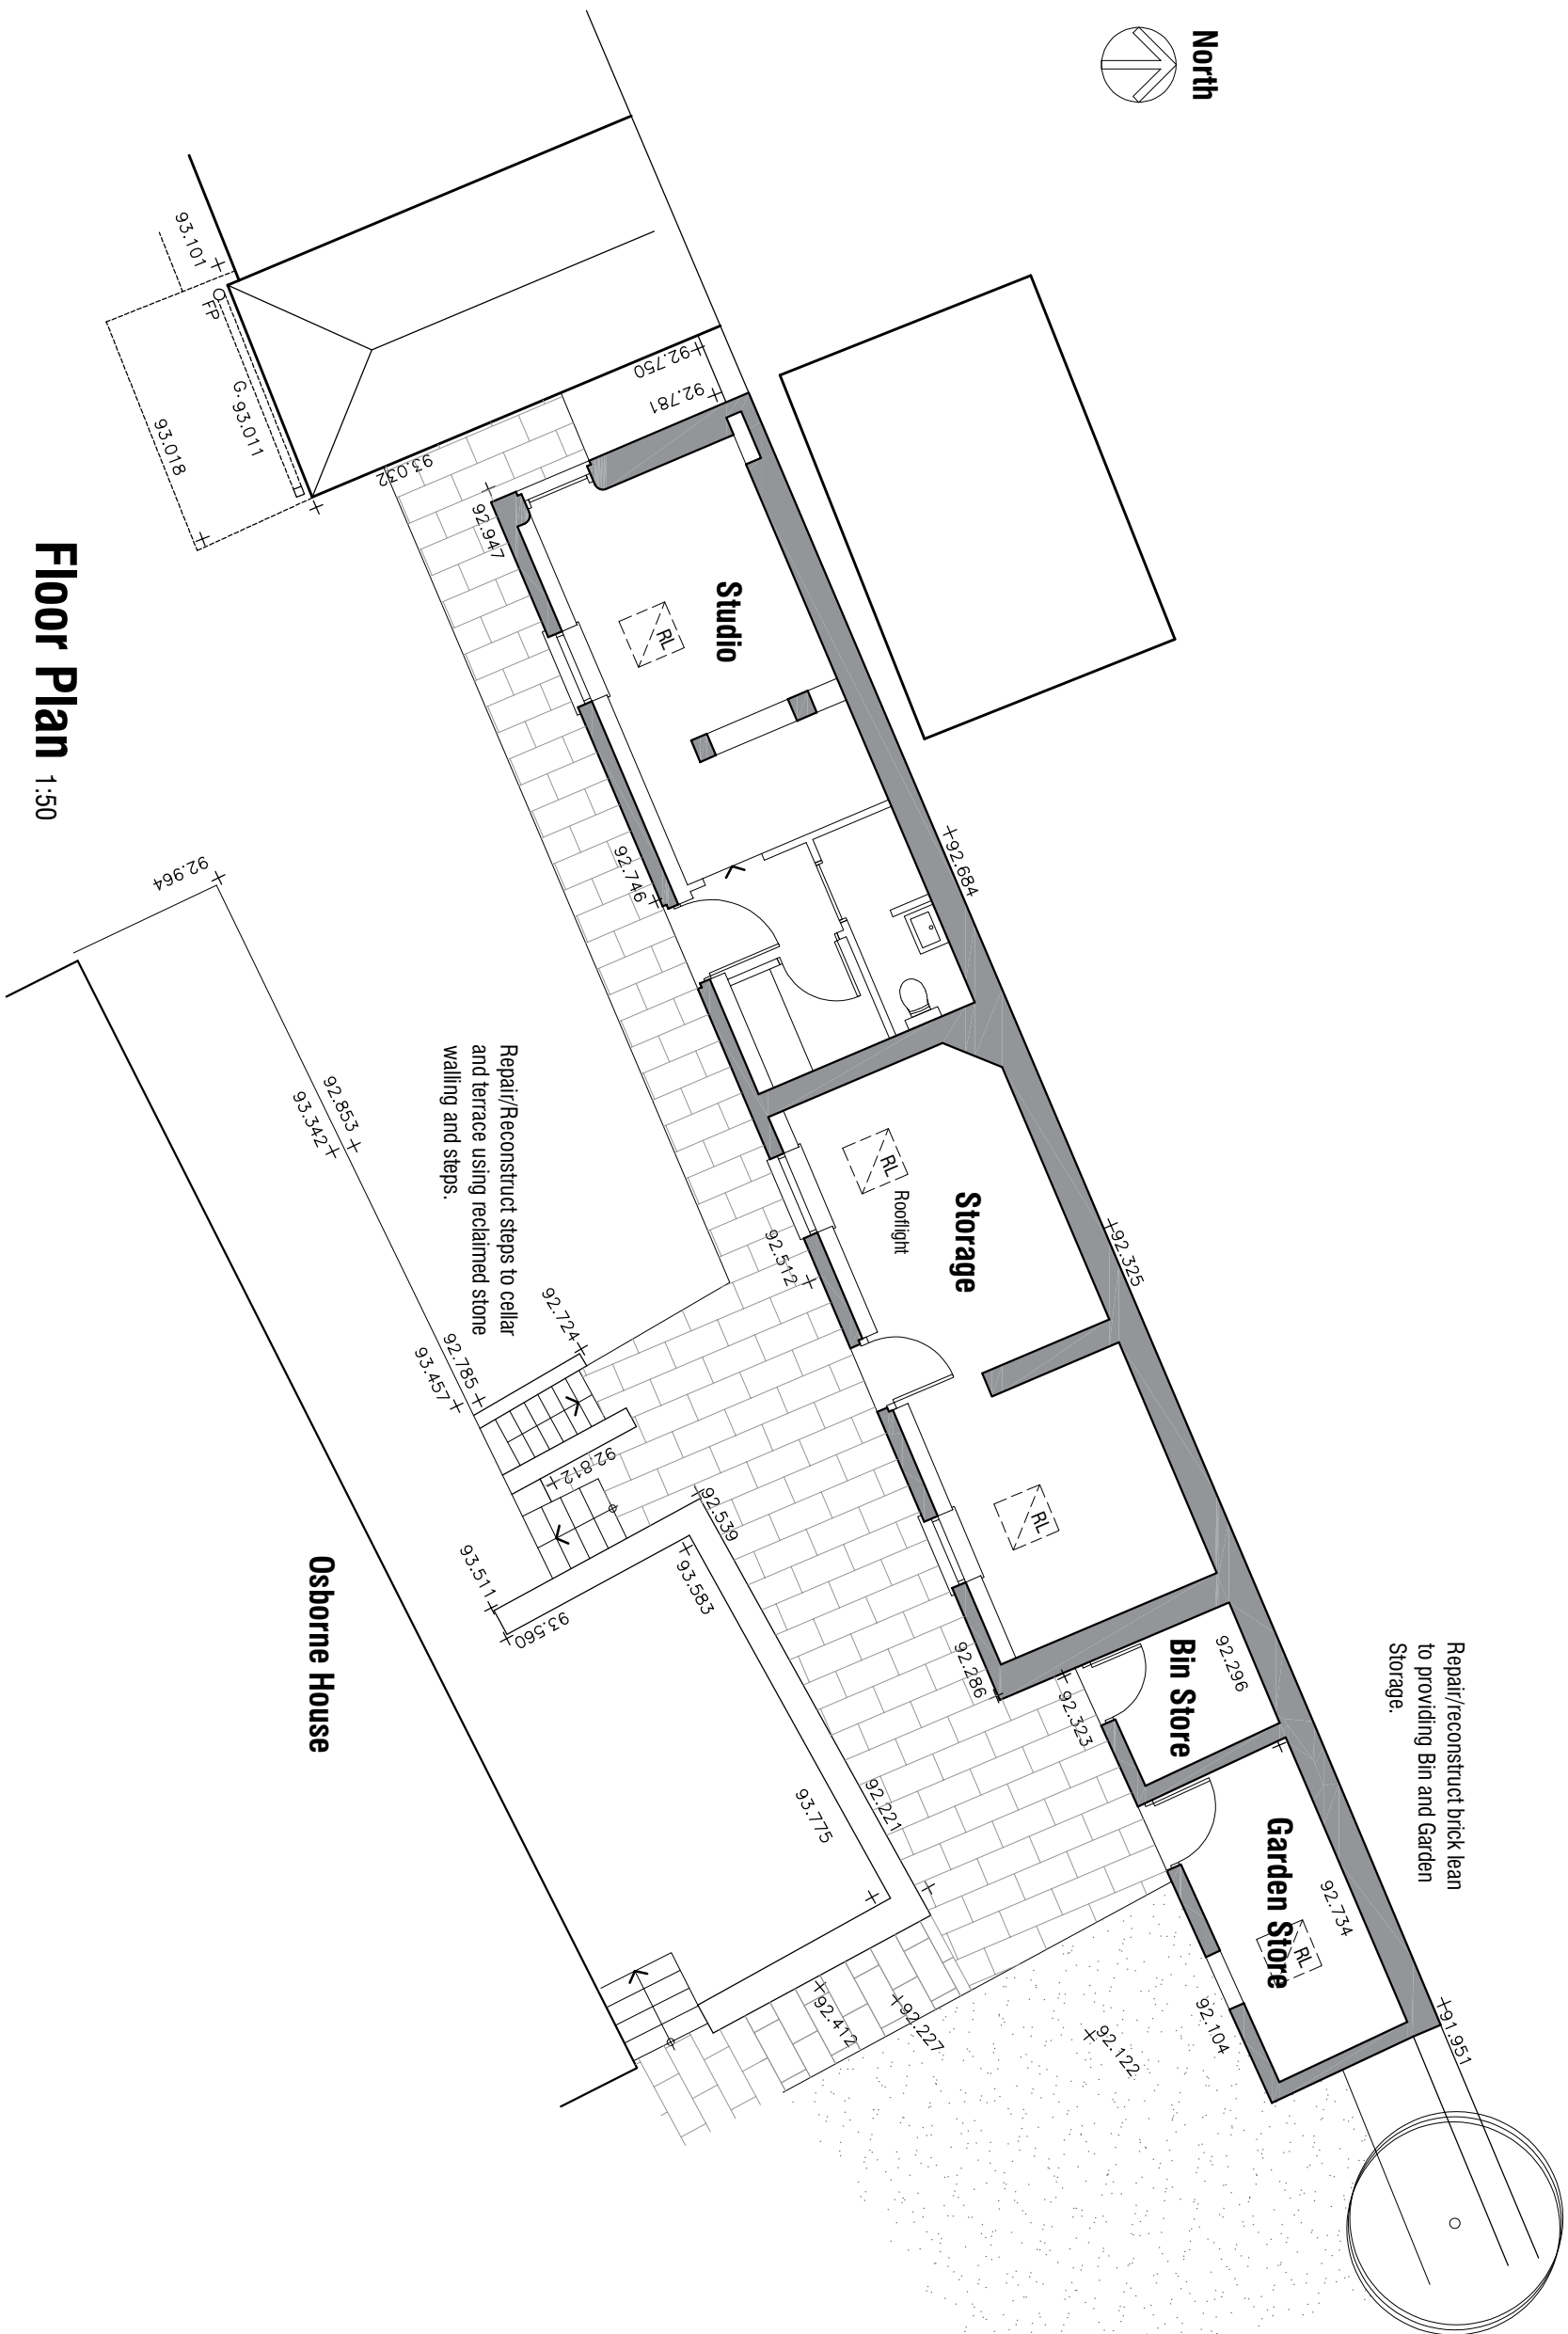

South Elevation 1:100

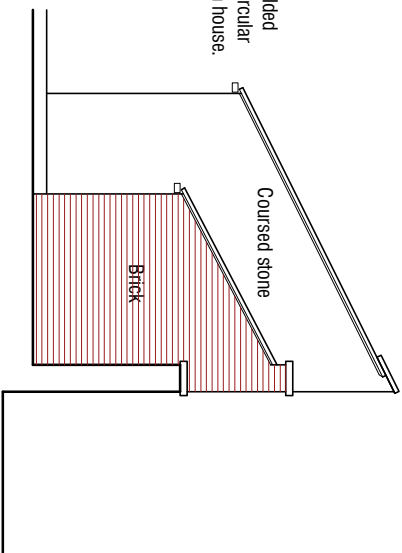

Floor Plan 1:50

Osborne House Burton Road Monk Bretton Barnsley S71 2JS				
PROPOSALS				
OUTBUILDING				
mboothdesign architectural design and building consultants Barnsley Close Barnsley S70 2FL T: 01226 286256 M: 07881898300 E: mark@mboothdesign.co.uk				
Scale	1:100 @ A2	Drawn	MJB	
Date	JAN 2019	Ref.	19.39	
Dwg No.	P3	Rev.	-	
0cm	2cm	4cm	6cm	
Copyright mboothdesign. All dimensions in millimetres unless otherwise stated. Dimensions for setting out in existing buildings are to be checked and verified on site.				