




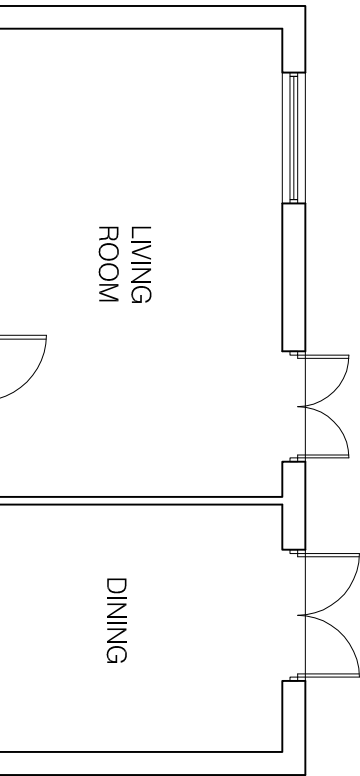


GROUND FLOOR LAYOUT
AS PROPOSED

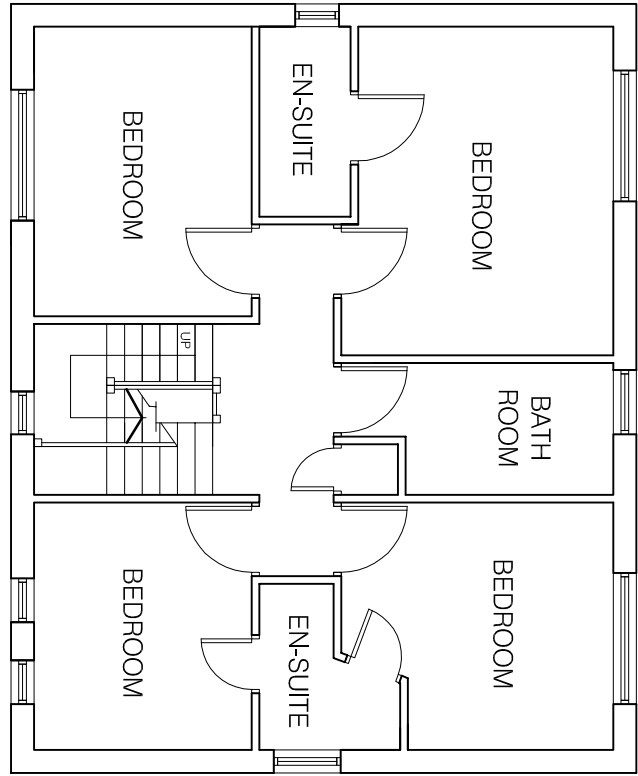

FIRST FLOOR LAYOUT
AS PROPOSED

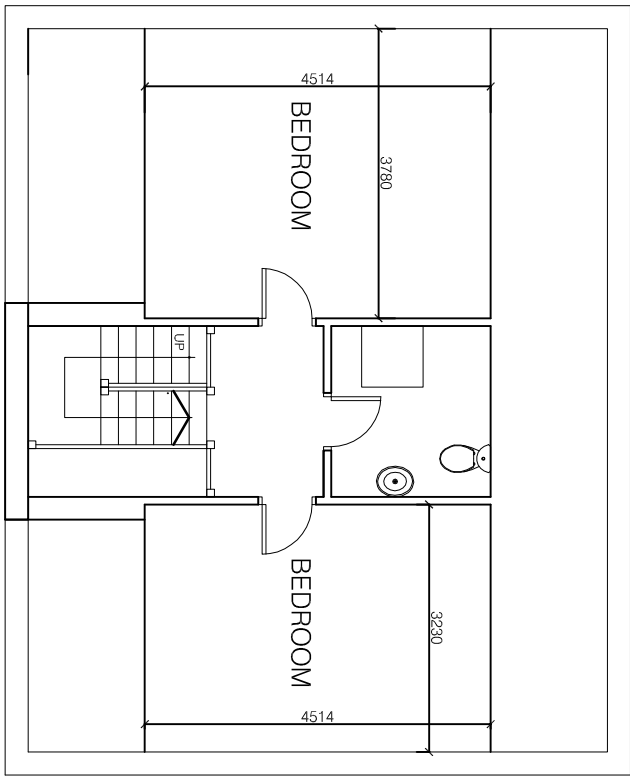


SECOND FLOOR LAYOUT
AS PROPOSED

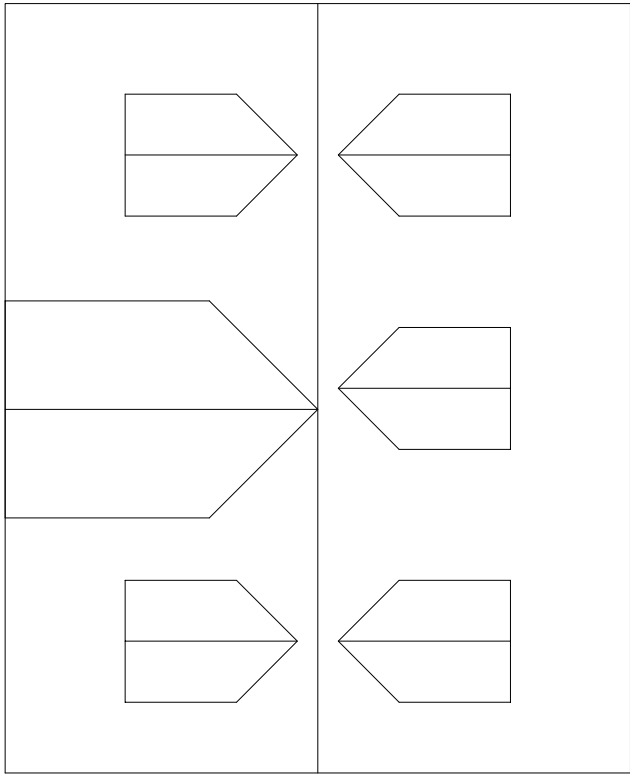


ROOF LAYOUT
AS PROPOSED

LAYOUT AS PROPOSED

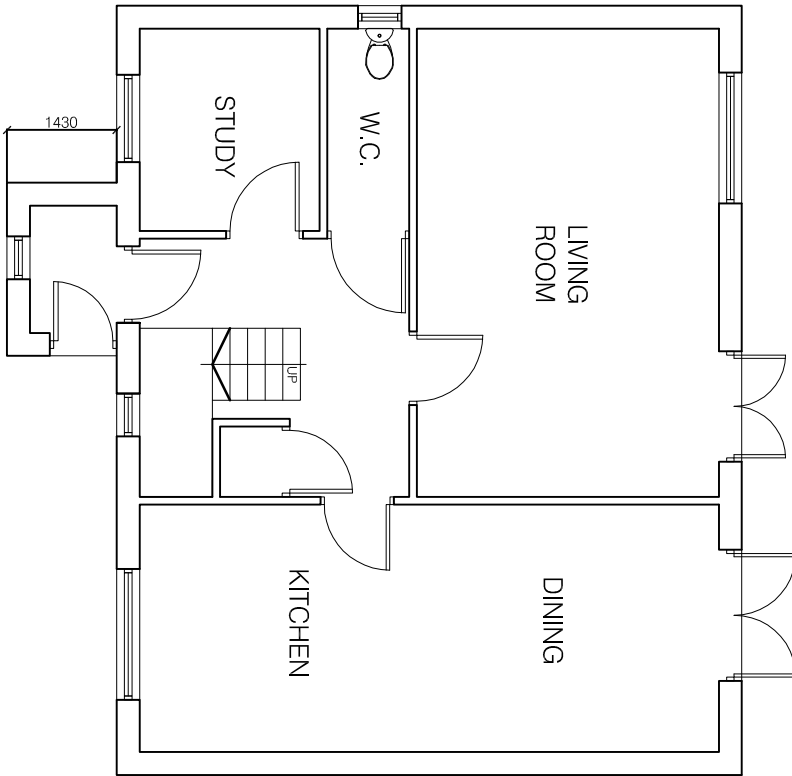

GROUND FLOOR LAYOUT
AS EXISTING

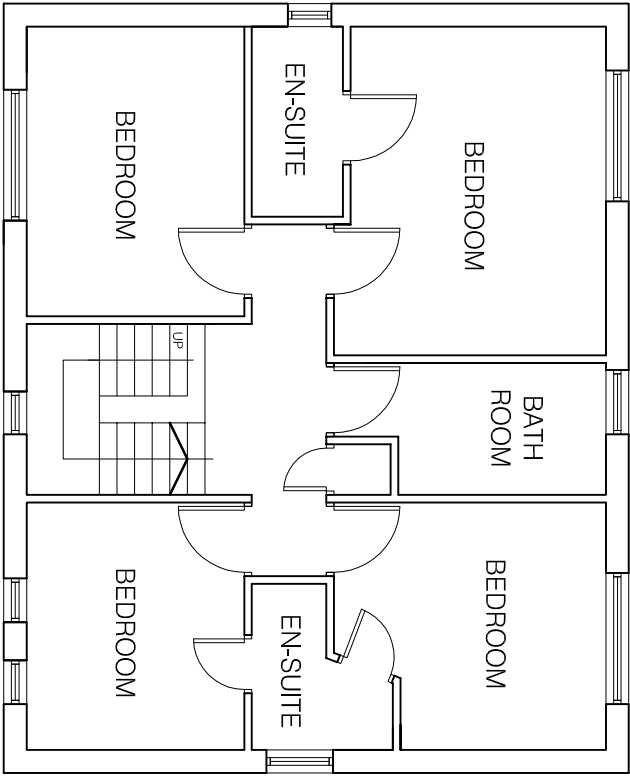


FIRST FLOOR LAYOUT
AS EXISTING


LAYOUT AS EXISTING




FRONT ELEVATION
AS PROPOSED

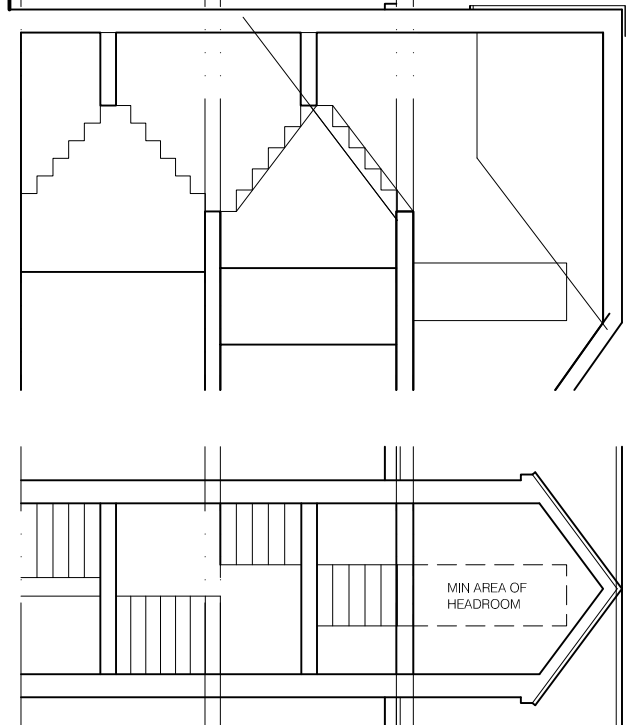


TYPICAL SECTIONS
AS PROPOSED

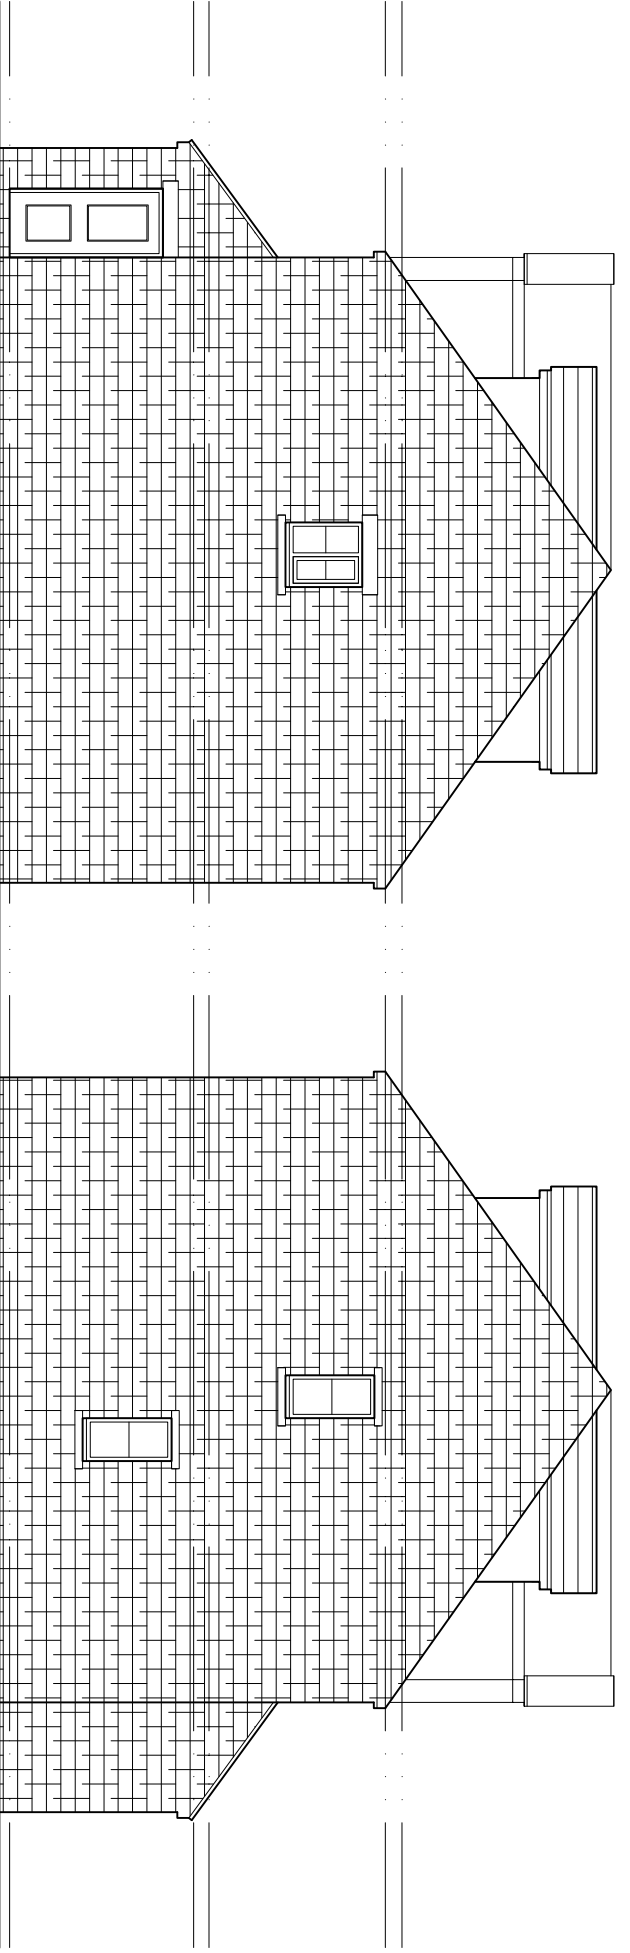

SIDE ELEVATION
AS PROPOSED

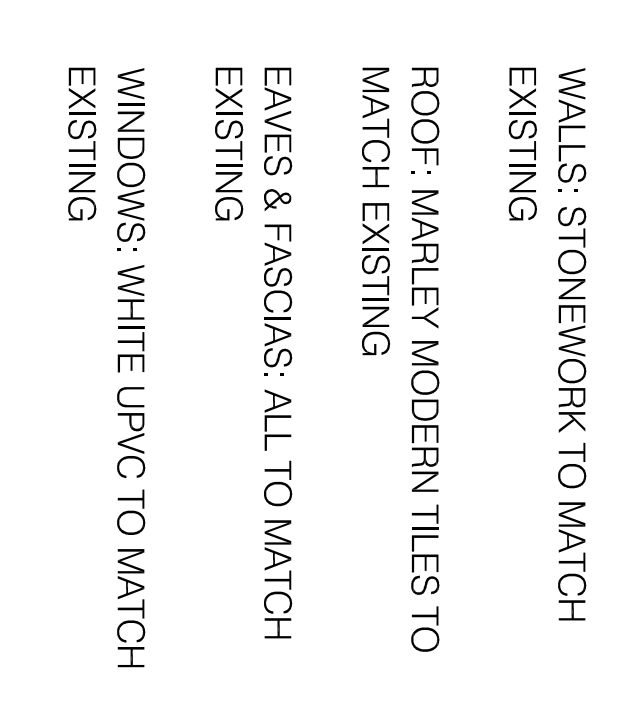


SIDE ELEVATION
AS PROPOSED

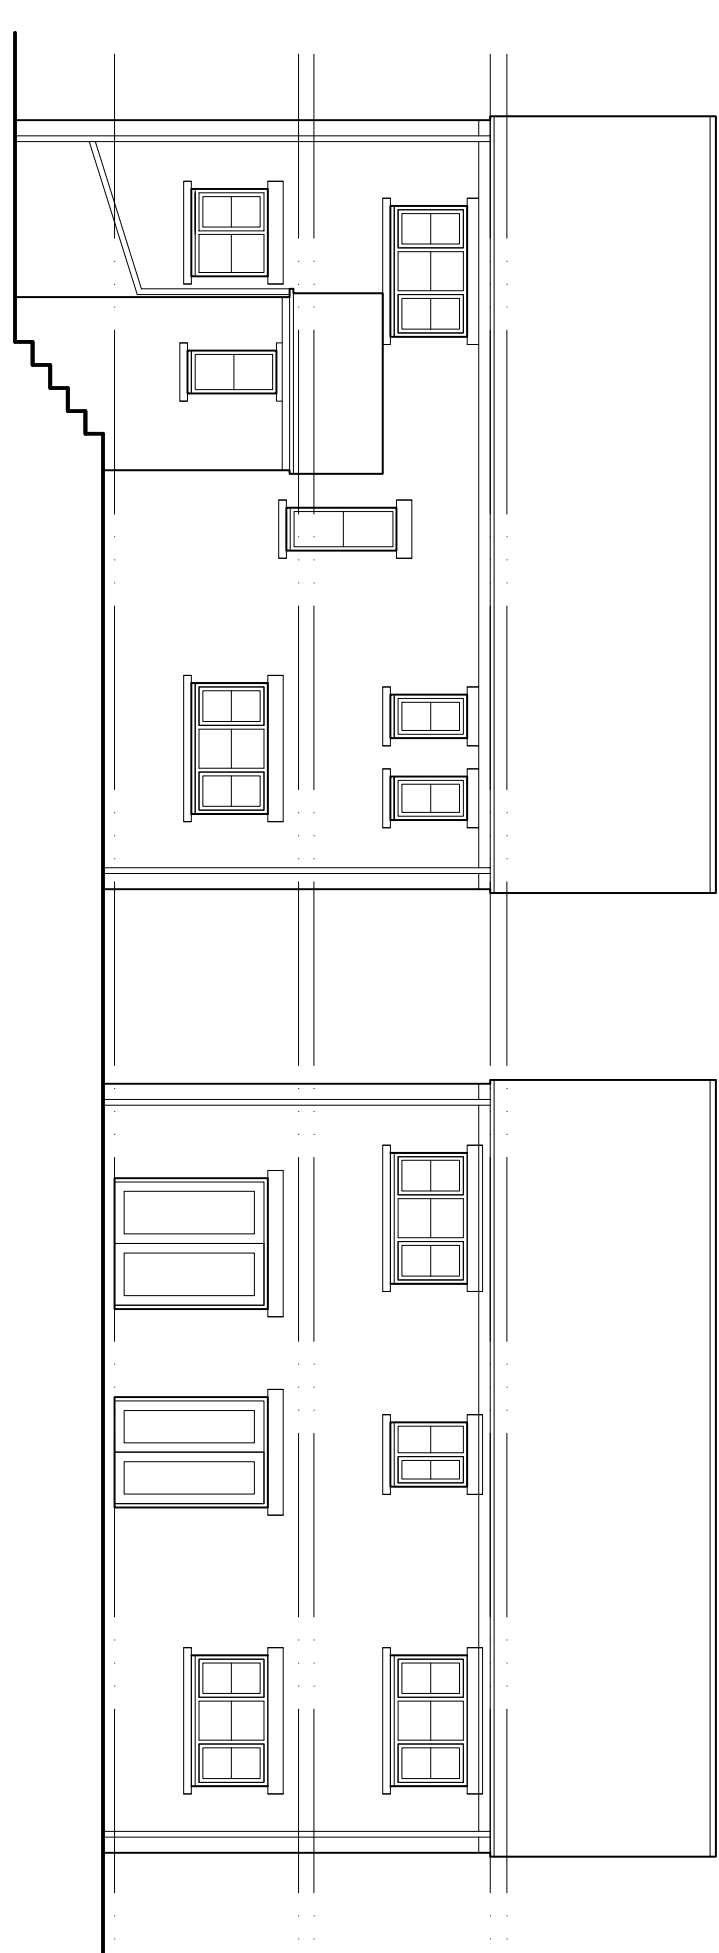


FRONT ELEVATION
AS EXISTING



REAR ELEVATION
AS EXISTING

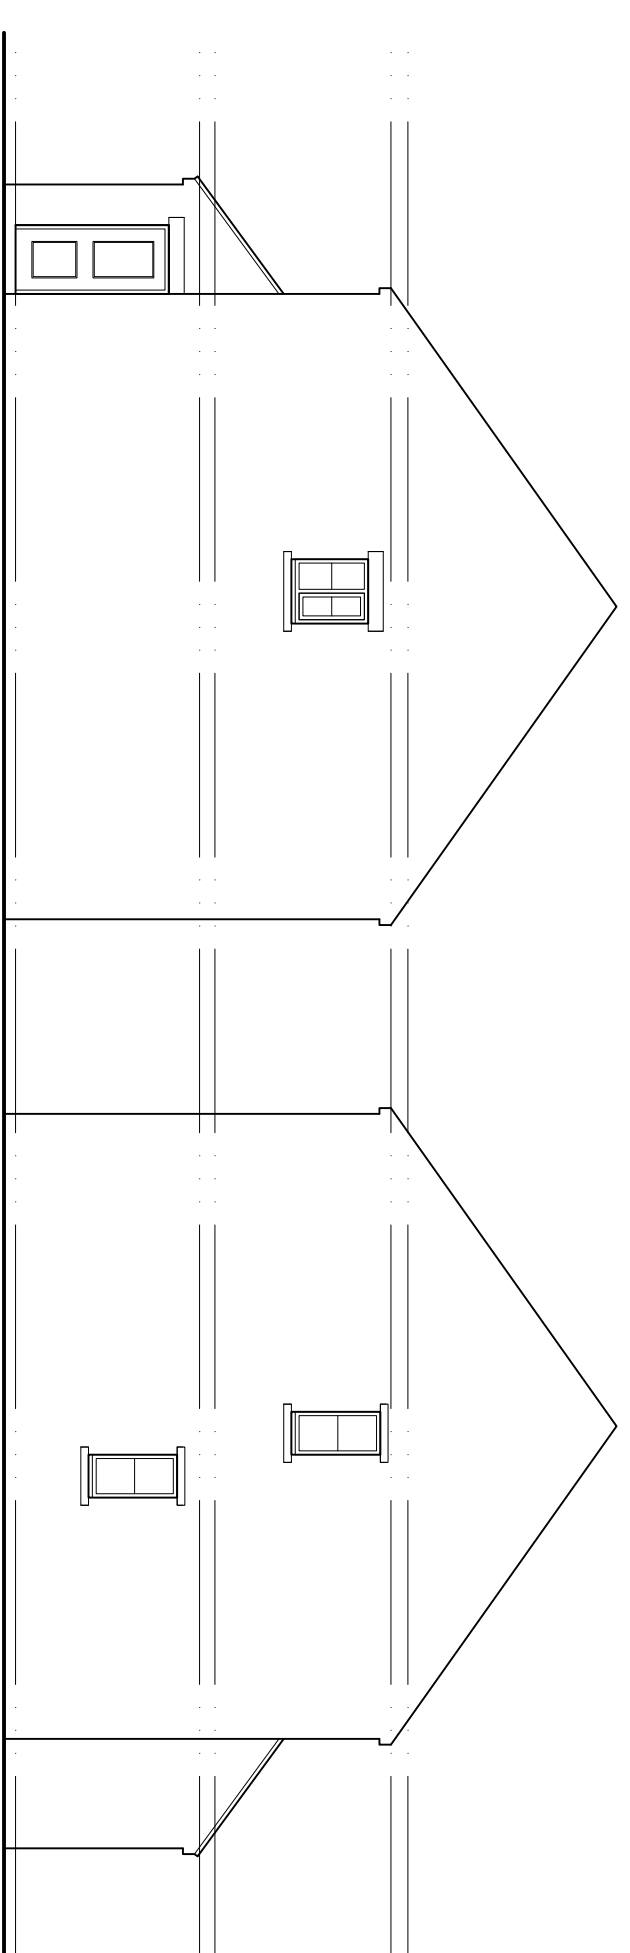

SIDE ELEVATION
AS EXISTING

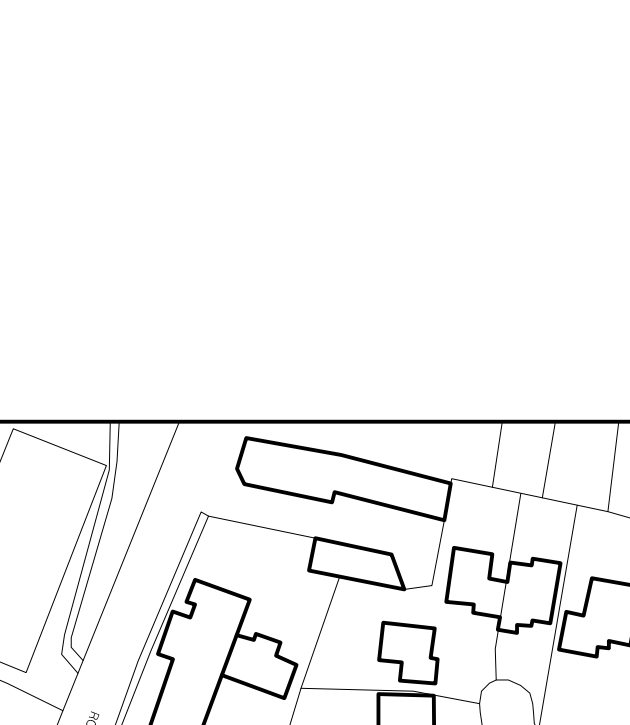

SIDE ELEVATION
AS EXISTING



SITE LOCATION PLAN 1:1250

REVISIONS

architectural**drawings** Ltd
DESIGN | DEVELOPMENT | BUILDING

44 Park Road, Barnaby, ST9 7YE
Tel: 01226 340351
info@architecturaldrawingsltd.co.uk

www.architecturaldrawingsltd.co.uk

REVISIONS

Rev. | Date

CLIENT

MR & MRS MACKIE
37 HOLLINS MOOR VIEW
THURGOLAND

TITLE
PROPOSED LOFT EXTENSION!
EXISTING & PROPOSED
LAYOUTS

DRAWING STATUS
INFORMATION

SCALE 1:100 @ A1

DATE AUGUST 2013

JOB NO. DRAWING NUMBER

603 01

REV