


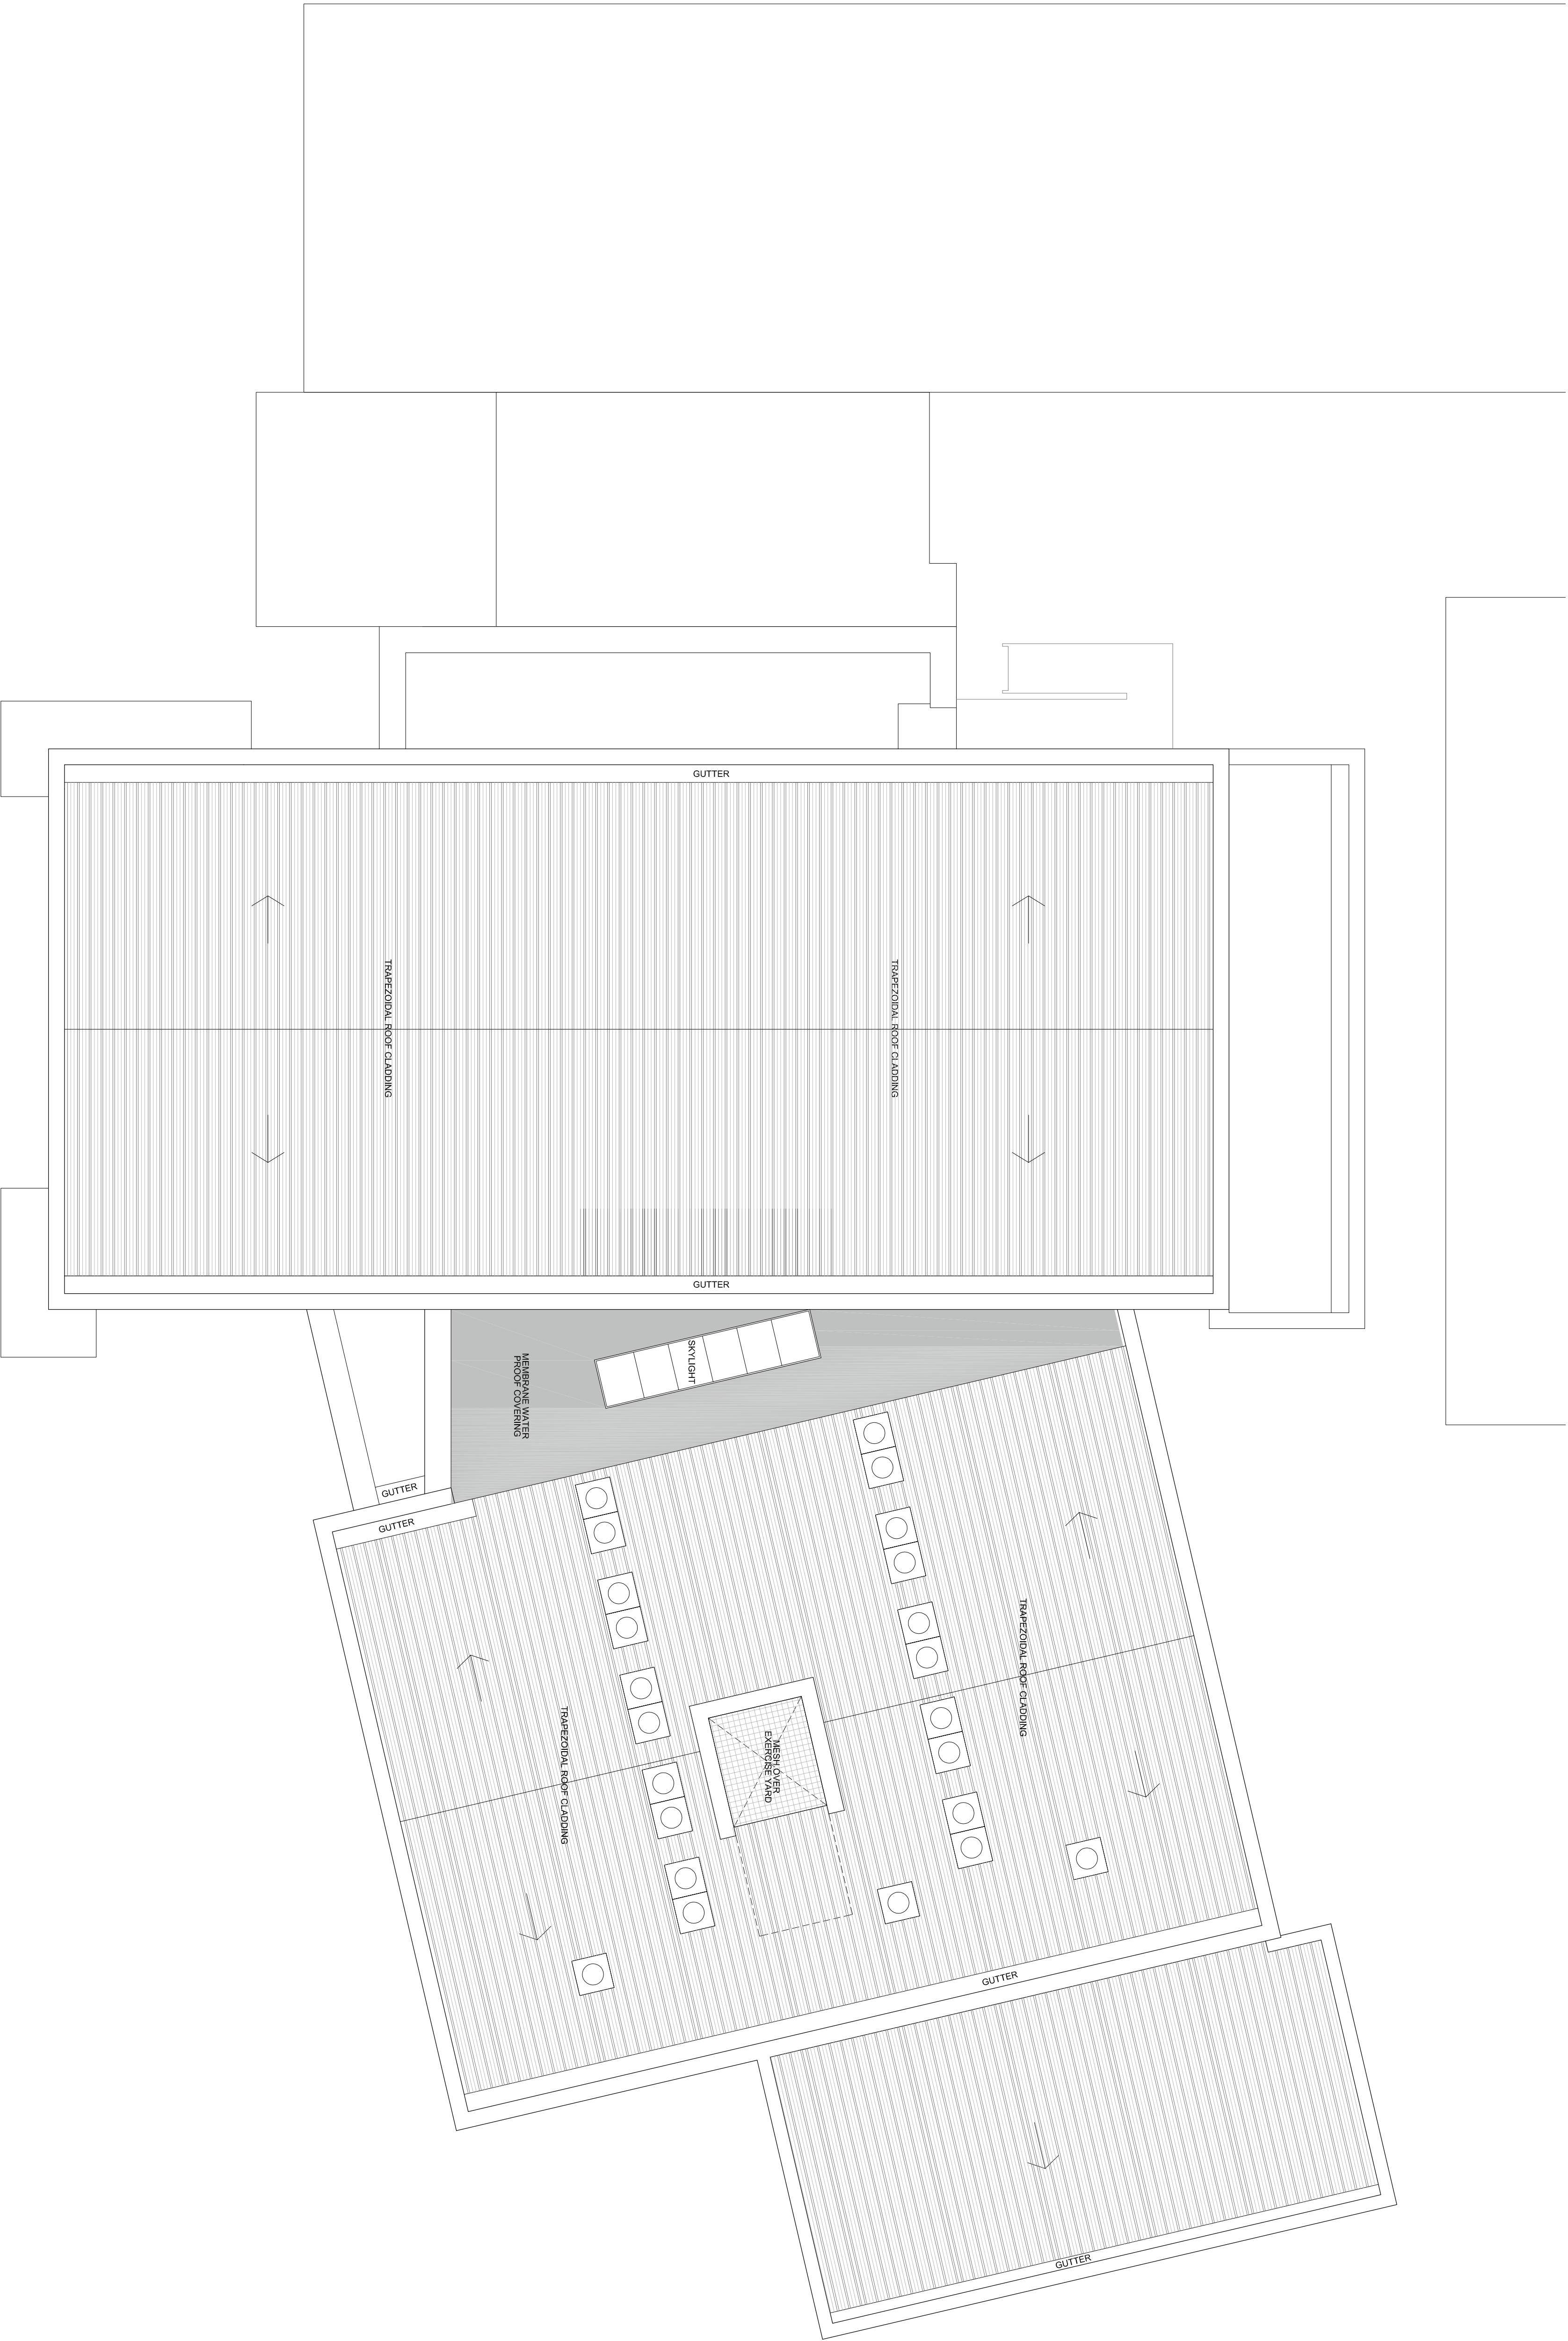

C	04.08.14	Additional gutter indicated at wedge. Planning issue.	VG	SC
B	01.08.14	Rooflight revised.	KAM	SC
A	19.08.14	Revised to reflect WDC comments.	KAM	SC
Rev	Date	Details	Drawn	Checked

Issued for:

PLANNING

Project/Client:	Project No:
South Yorkshire Police	IABR13003900
Barnsley Custody Suite	Dwg No:
	112
Rev:	C

Drawing:	Scale:
Proposed Roof plan	1:100 @A1
Drawn By:	Date:
FB	15.08.14
Checked By:	Date:
SC	15.08.14

ARCHIAL | NORR