


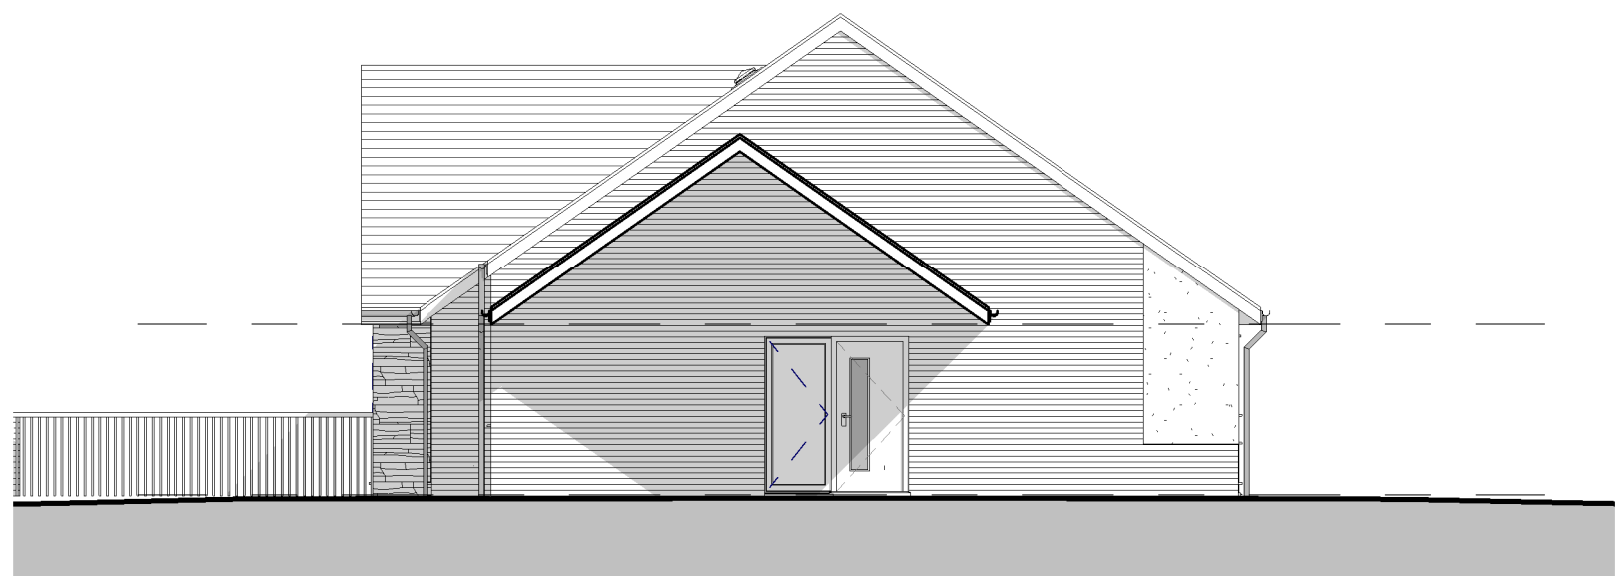

Front Elevation facing south east
1 : 100



Side Elevation facing north east
1 : 100

Revisions:


Rev	Description	Date	Issued by
-----	-------------	------	-----------



Rear elevation facing north west
1 : 100



Side Elevation facing south west
1 : 100

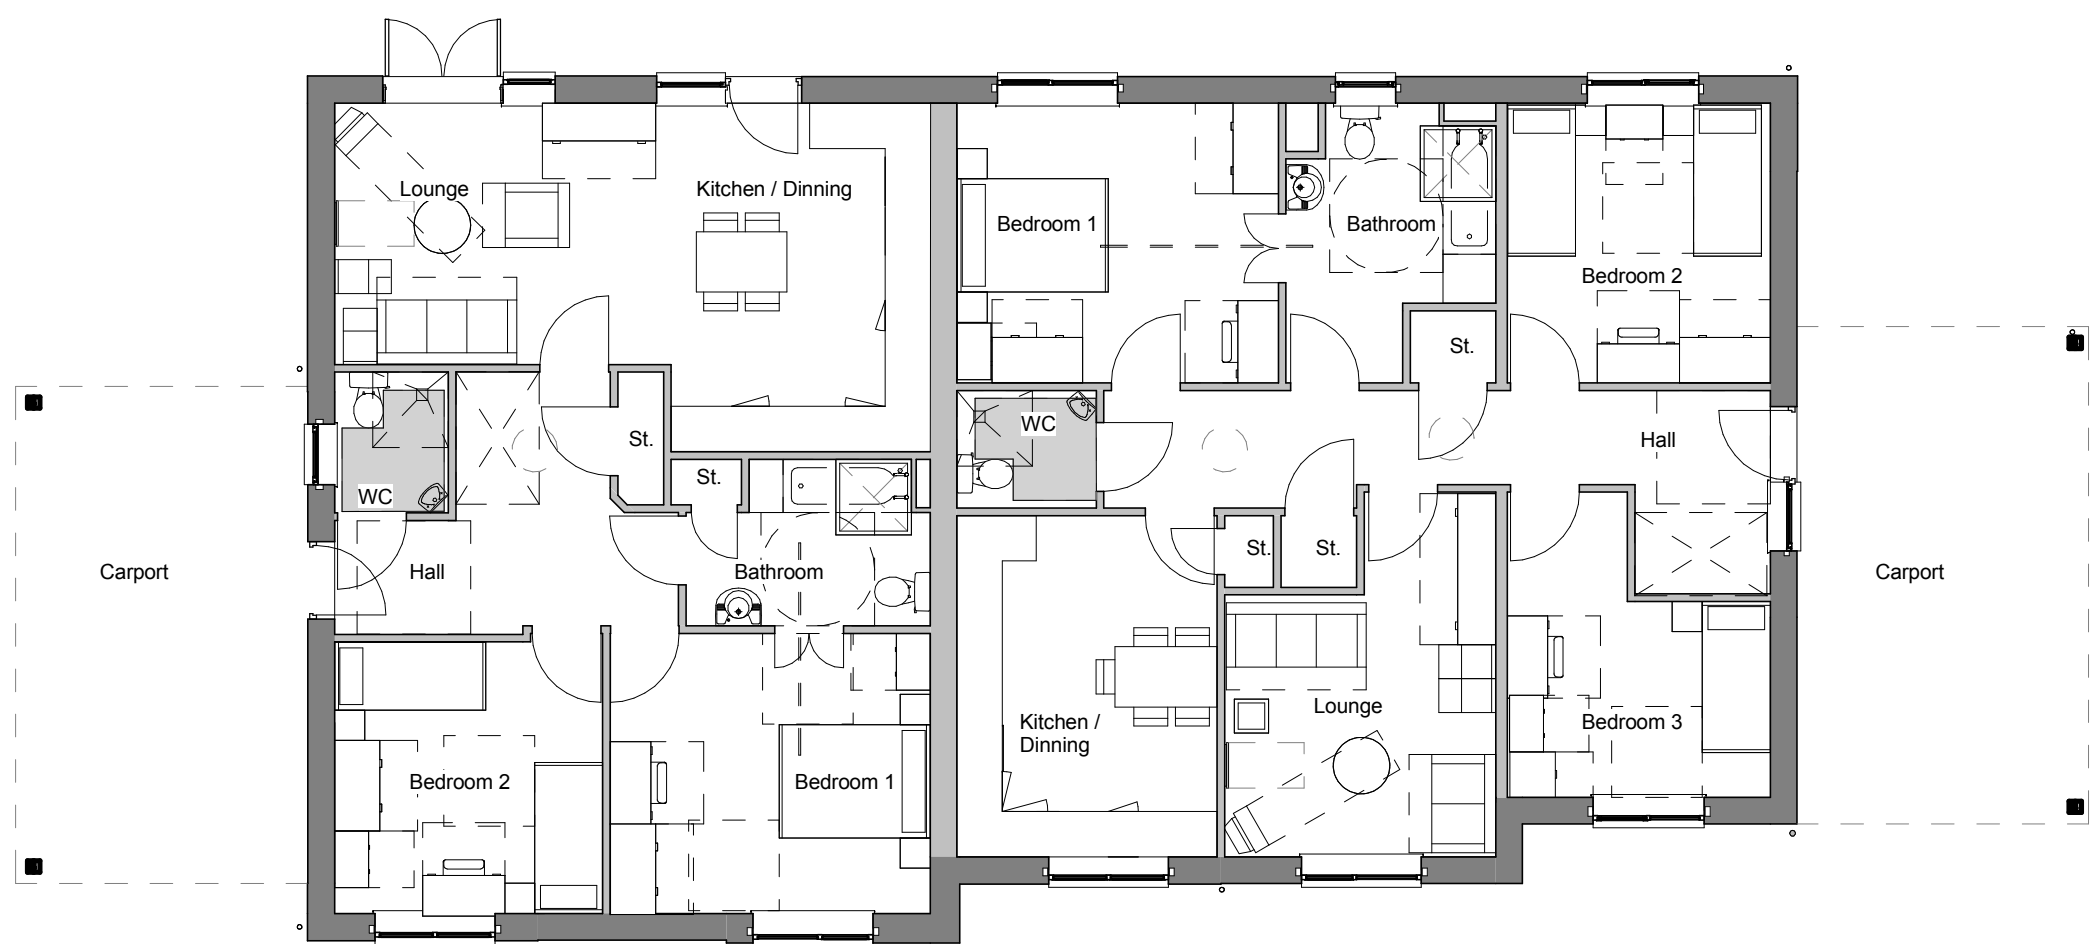

Ground Floor
1 : 100



PL 30 Roof Plan
1 : 100

Materials Schedule

1. Buff facing Brickwork.
2. Feature stacked artificial stone.
3. Interlocking concrete roof tiles, Redland Richmond or similar thin edged tile.
4. Through coloured render.
5. UPVC windows, black externally, white internally.
6. PAS 24 standard external door set compliant with SBD, Door & frame black externally, white internally.
7. Black UPVC downpipes (circular profile) & black UPVC half round gutters.
8. Black UPVC Fascias.
9. Raking eaves detail: Black T&G UPVC soffit.

Key

- Obscure Glazing - type to be confirmed.
- Lookalike Glazing - 100 % obscure type to be confirmed with blockwork internally.

GA Plans Elevations

Park View, Pudding Hill
Yorkshire Housing

YORKSHIRE HOUSING	
Drawing Status	
☐ preliminary	☒ planning
☐ information	☐ tender
☐ comment	☐ construction
☐ approval	☐ record/as built
Scale	1 : 100
Date	Feb.2013
Drawn/Checked	SH / JRW
Dwg.No	2121.66 102

