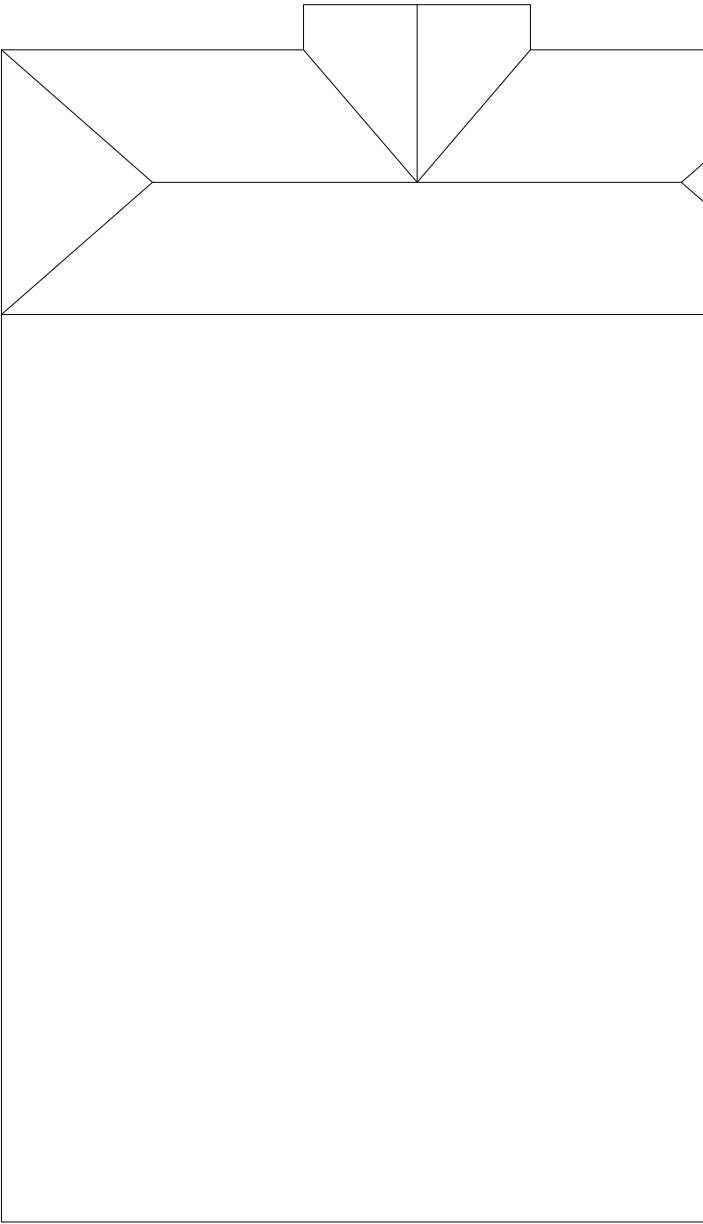
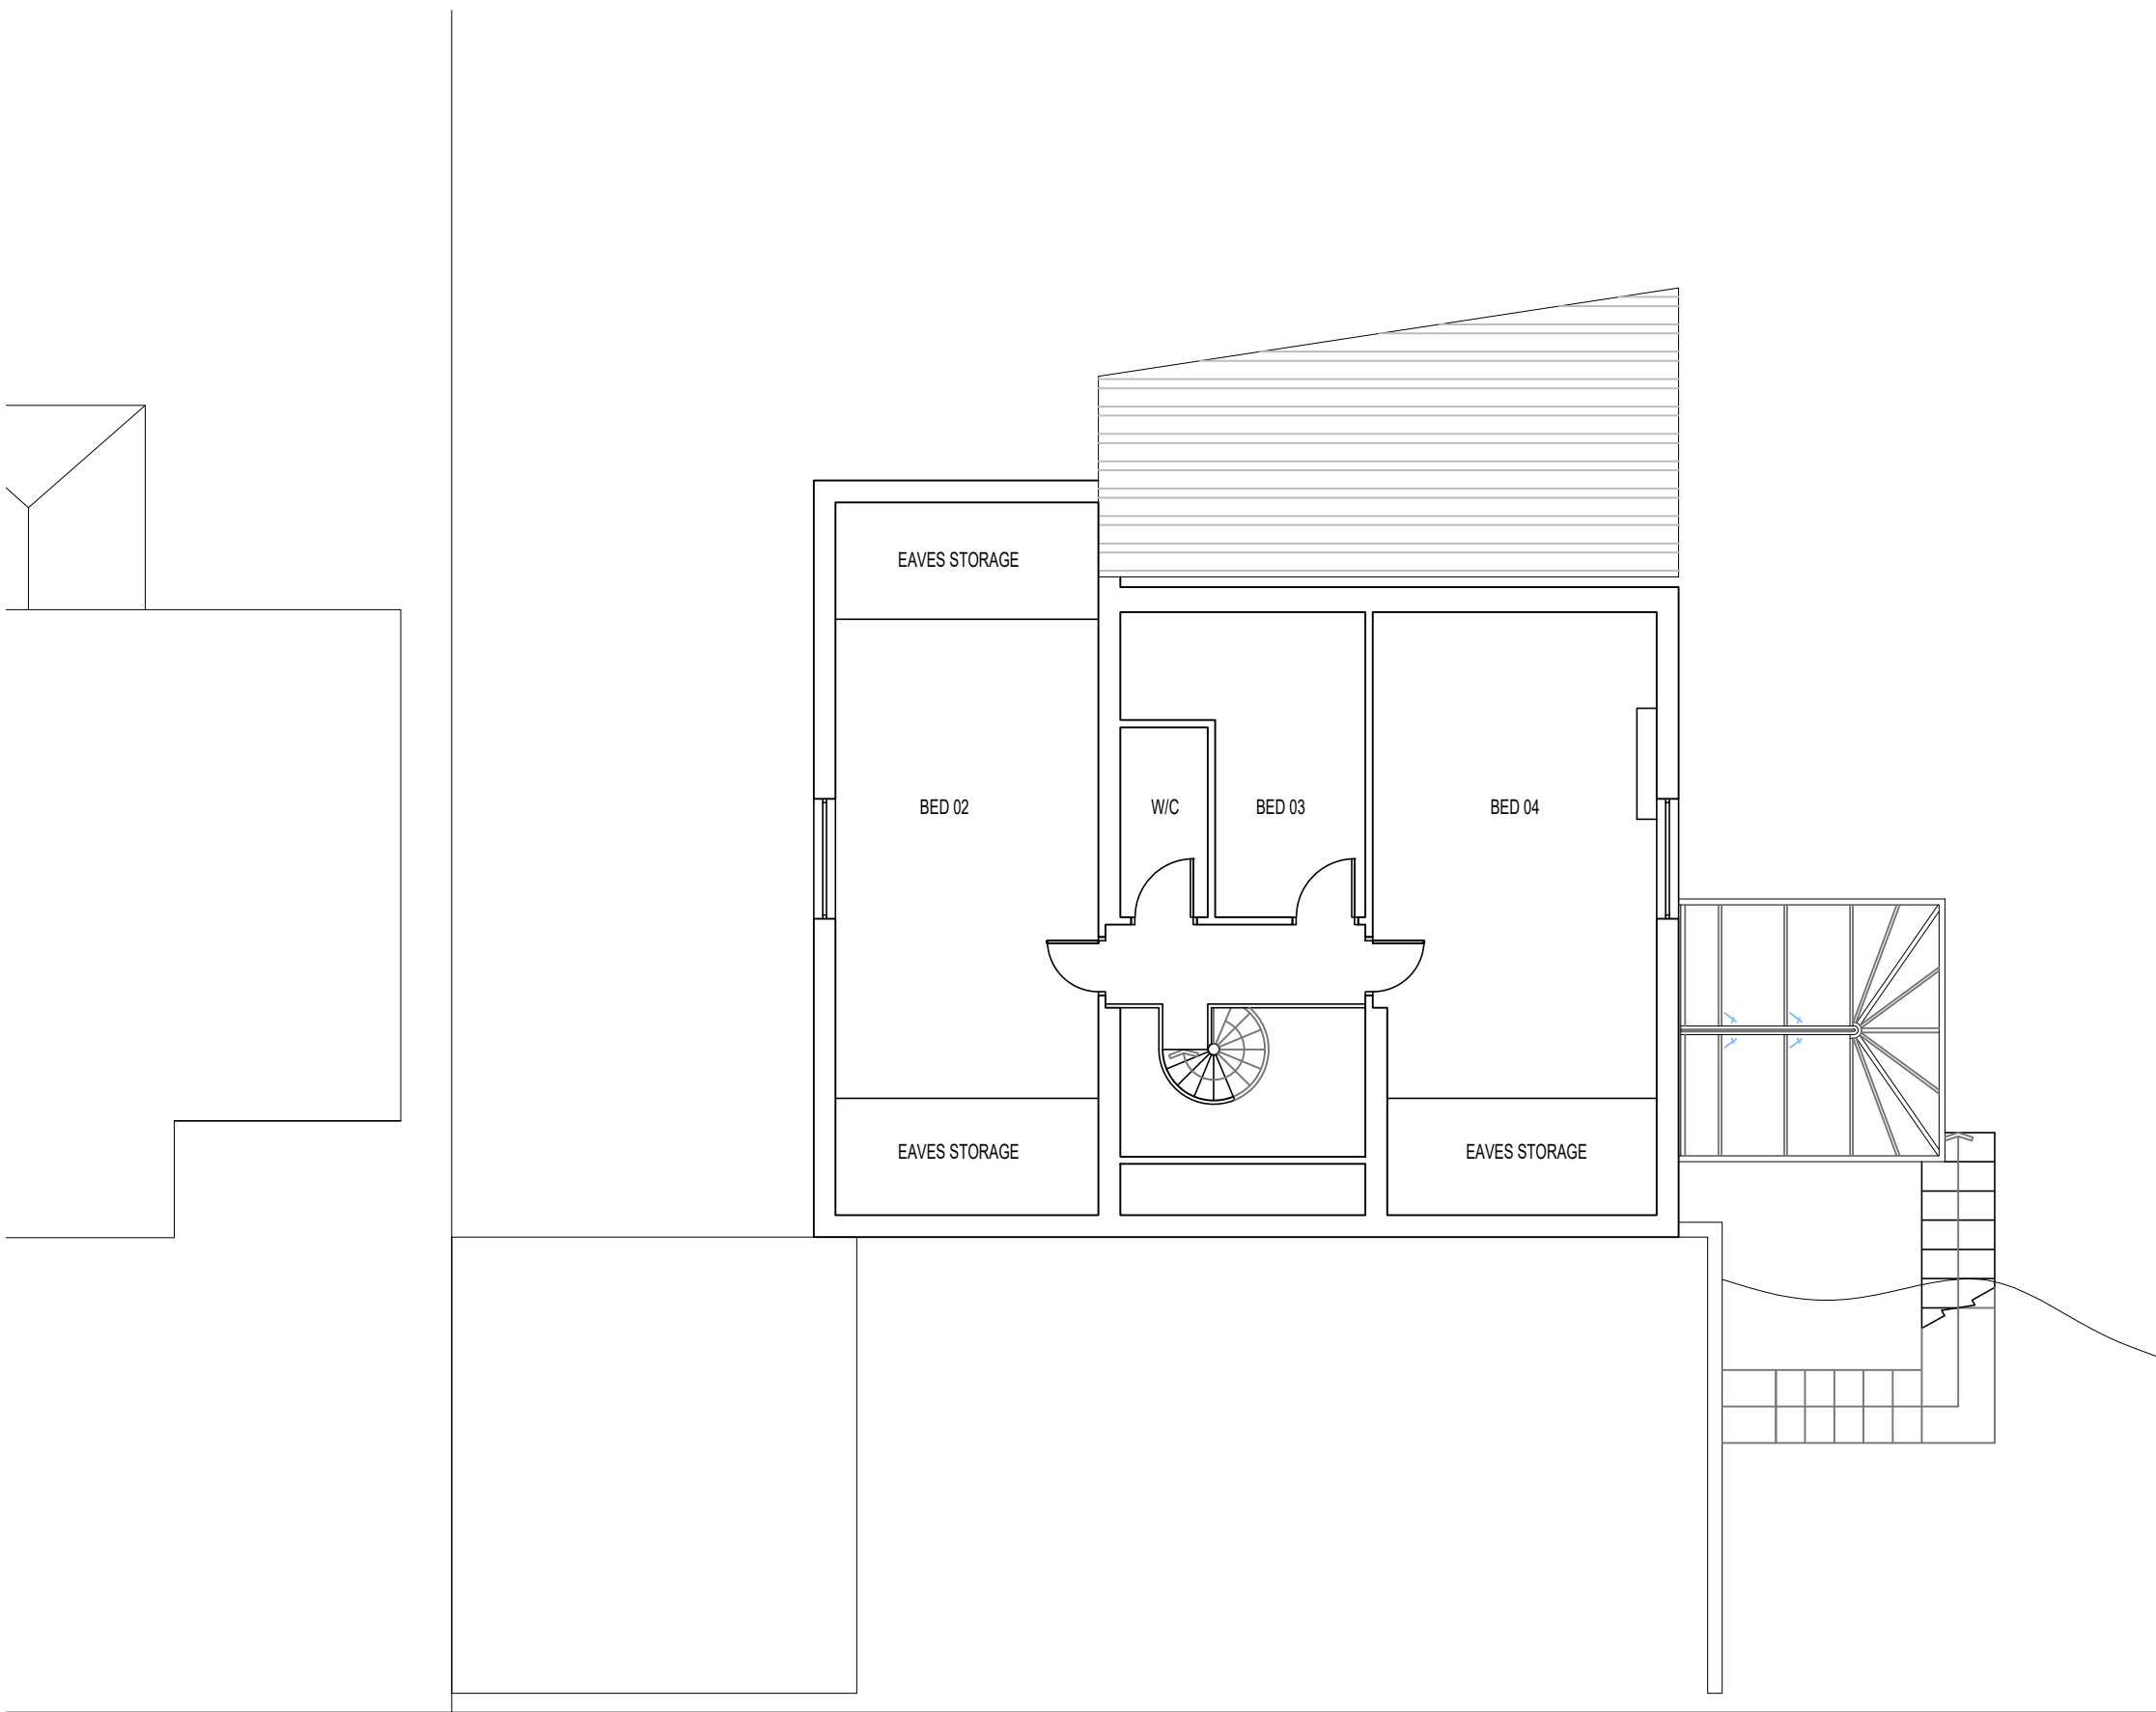


Revision	Description	Date
----------	-------------	------

AHA
Tel 07903399490

Client G.HARRIS

Project 40 LOCKE AVENUE RENOVATION

Drawing EXISTING SECOND FLOOR PLAN

Drawing No. 1217-LA-004
Scale 1:100@A3
Date 07.12.2017
Drawn AJH

Dimensions should not be scaled off this drawing. All dimensions should be checked on site.

A3 Drawing