


Do not scale from this drawing.
All dimensions must be checked on site by the Contractor prior to the commencement of any fabrication or building works.
Where applicable, dimensions and details are to be read in conjunction with specialist consultants' drawings and/or other specifications; any disparity is to be brought to the attention of Michael Dyson Associates Limited prior to the commencement of any fabrication or building works.
© This drawing is the property and copyright of Michael Dyson Associates Limited; it shall not be copied to any other party without the express written consent of an authorised director of Michael Dyson Associates Limited.


NOTES

Red Proposed
Black Existing

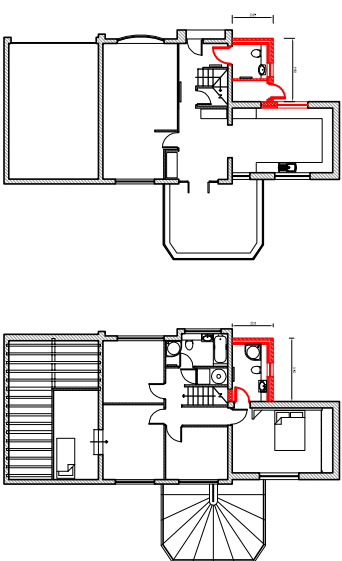

PLANNING

REV	DATE	AMENDMENTS	BY	APRD

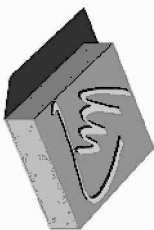

Michael Dyson associates ltd
Excellence in Housing Consultancy
West House, Meltham Road, Honley,
Huddersfield HD9 6LB
t. 01484 666888 f. 01484 664186
w. www.mdyson.co.uk

CLIENT :

BRIAN & MARY MELLOR


PROJECT :

TWO STOREY EXTENSION TO EXISTING
DWELLING
40 INGS WAY, INGBIRCHWORTH

TITLE :

PROPOSED FLOOR PLANS

DRAWN BY :	RM	APPROVED BY :	MB
DATE :	12.11.15	DATE :	
SCALE :	1:50	ORIGINAL DRAWING SIZE	297 x 420 - A3
DRAWING No.:	102-(PL)-7918	REV.	

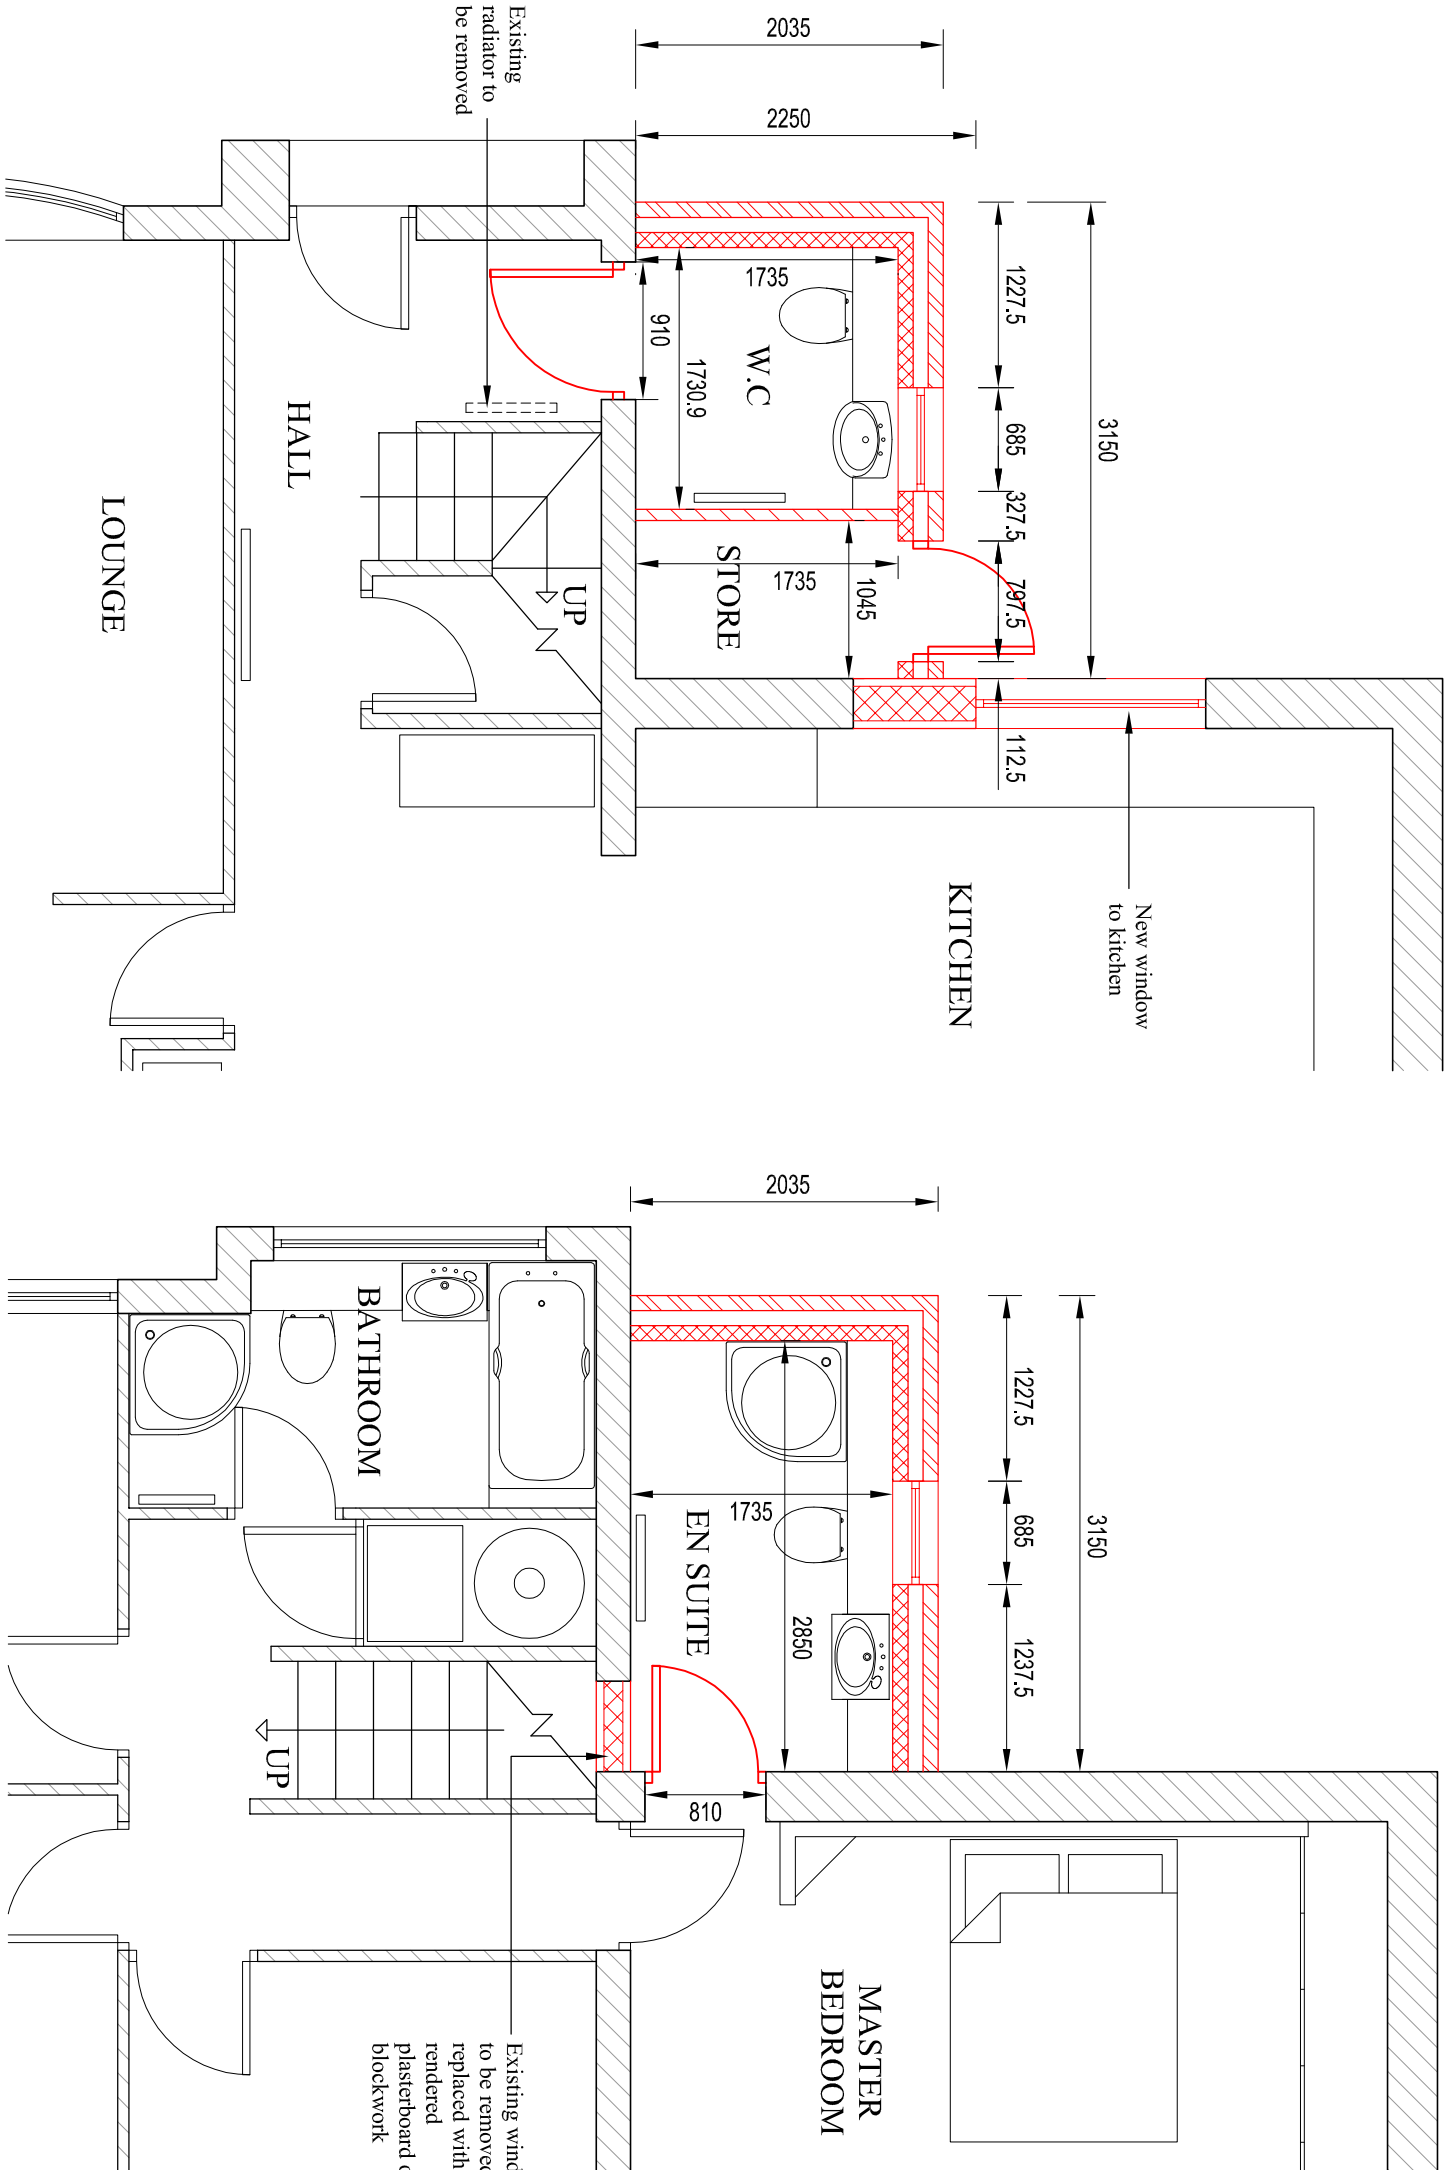

PROPOSED GROUND FLOOR PLAN
(SCALE 1:50)

PROPOSED FIRST FLOOR PLAN
(SCALE 1:50)

