


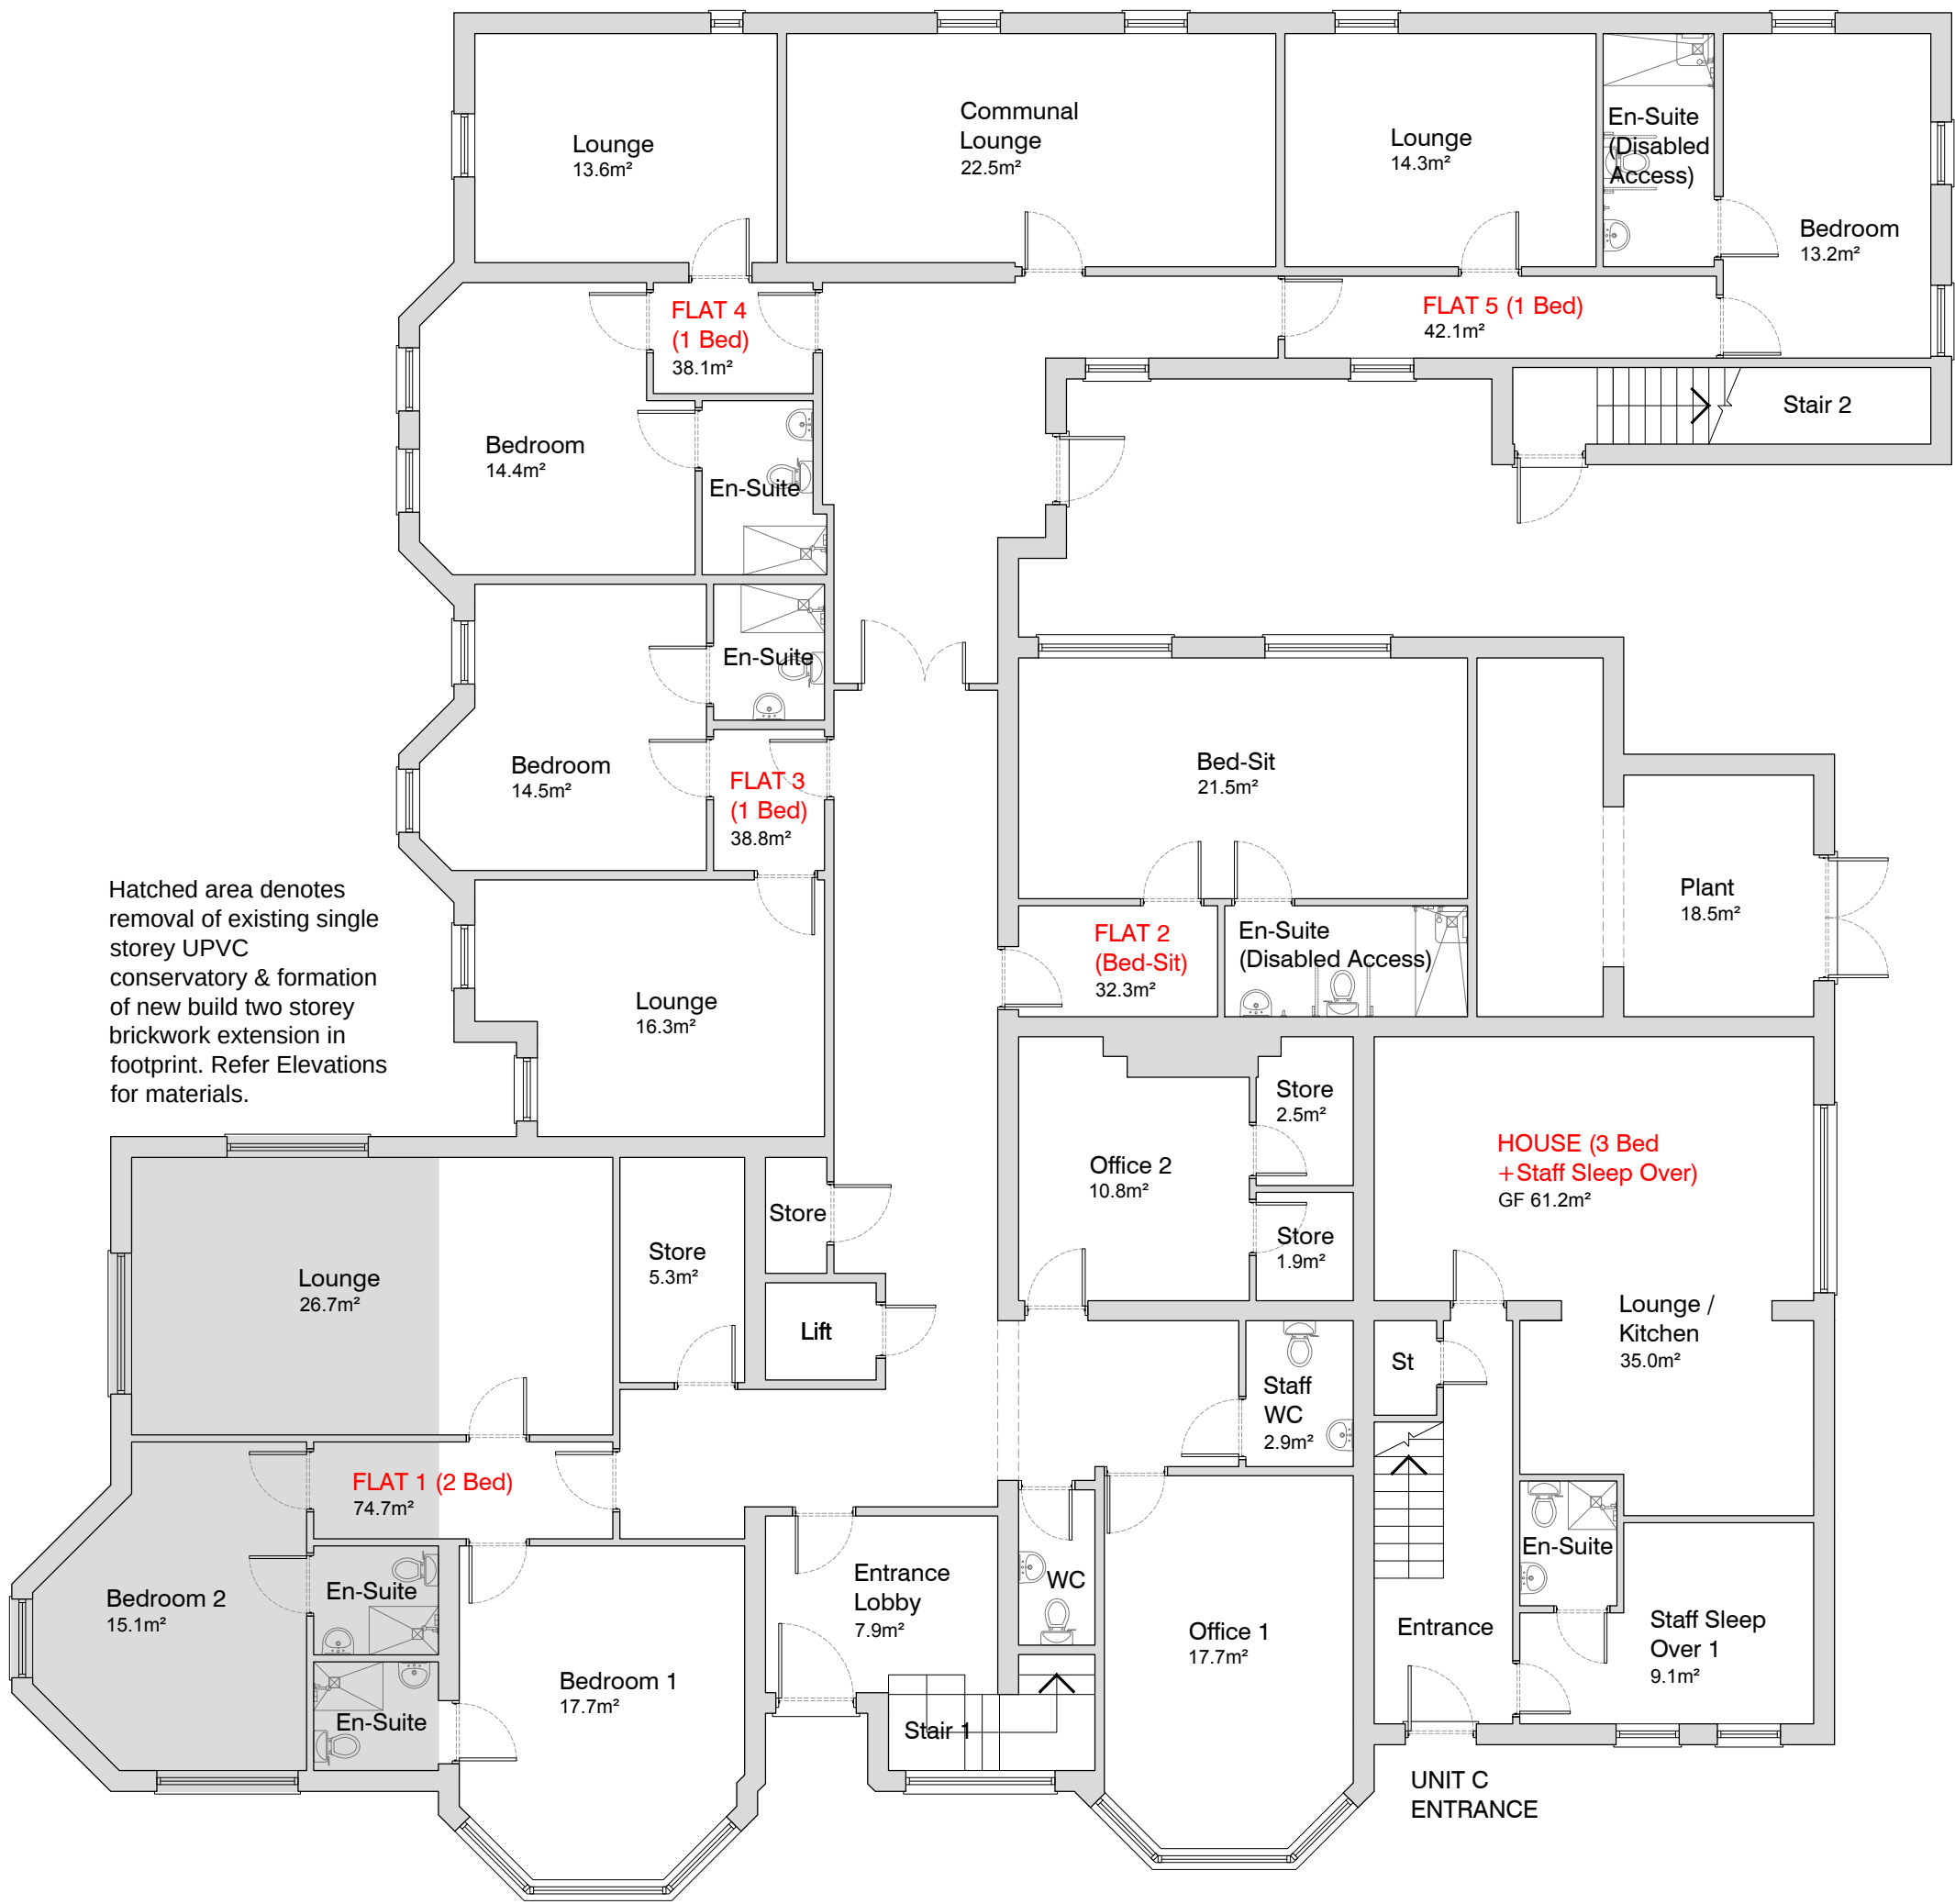

GROUND FLOOR PLAN AS PROPOSED

FIRST FLOOR GROSS INTERNAL FLOOR SPACE: 496.7 M²
BUILDING TOTAL: 961.0 M²



FIRST FLOOR PLAN AS PROPOSED

FIRST FLOOR GROSS INTERNAL FLOOR SPACE: 464.3 M²
BUILDING TOTAL: 961.0 M²

Notes

Do not scale, use figured dimensions only.

All dimensions to be verified on site prior to the commencement of any work or the production of any shop drawing. All discrepancies to be reported to the Architect.

This drawing is to be read in conjunction with all related Architects and Engineers drawings and any other relevant information.


This drawing is copyright © of DWA Architects Ltd.

date	revision
-	-

DWA ARCHITECTS



DWA Architects Ltd
39 Blossom Street
York
YO24 1AQ
Telephone
01904 544400
Facsimile
01904 544449
Email
jor@dw-architects.co.uk
Website
www.dwa-architects.co.uk

 

Client

WNF Group Ltd

PLANNING

Project
Care Home Redevelopment,
Willoughby House, St John's Road,
Cudworth, Barnsley, S72 8DE

Drawing Title
Ground & First Floor Plans
- As Proposed

Scale
1:200 @ A3
1:100 @ A1
Date
03.10.14
Drawn by
NMJ
Checked by

Job No.
M5505
Drawing No.
71
Rev.
-