



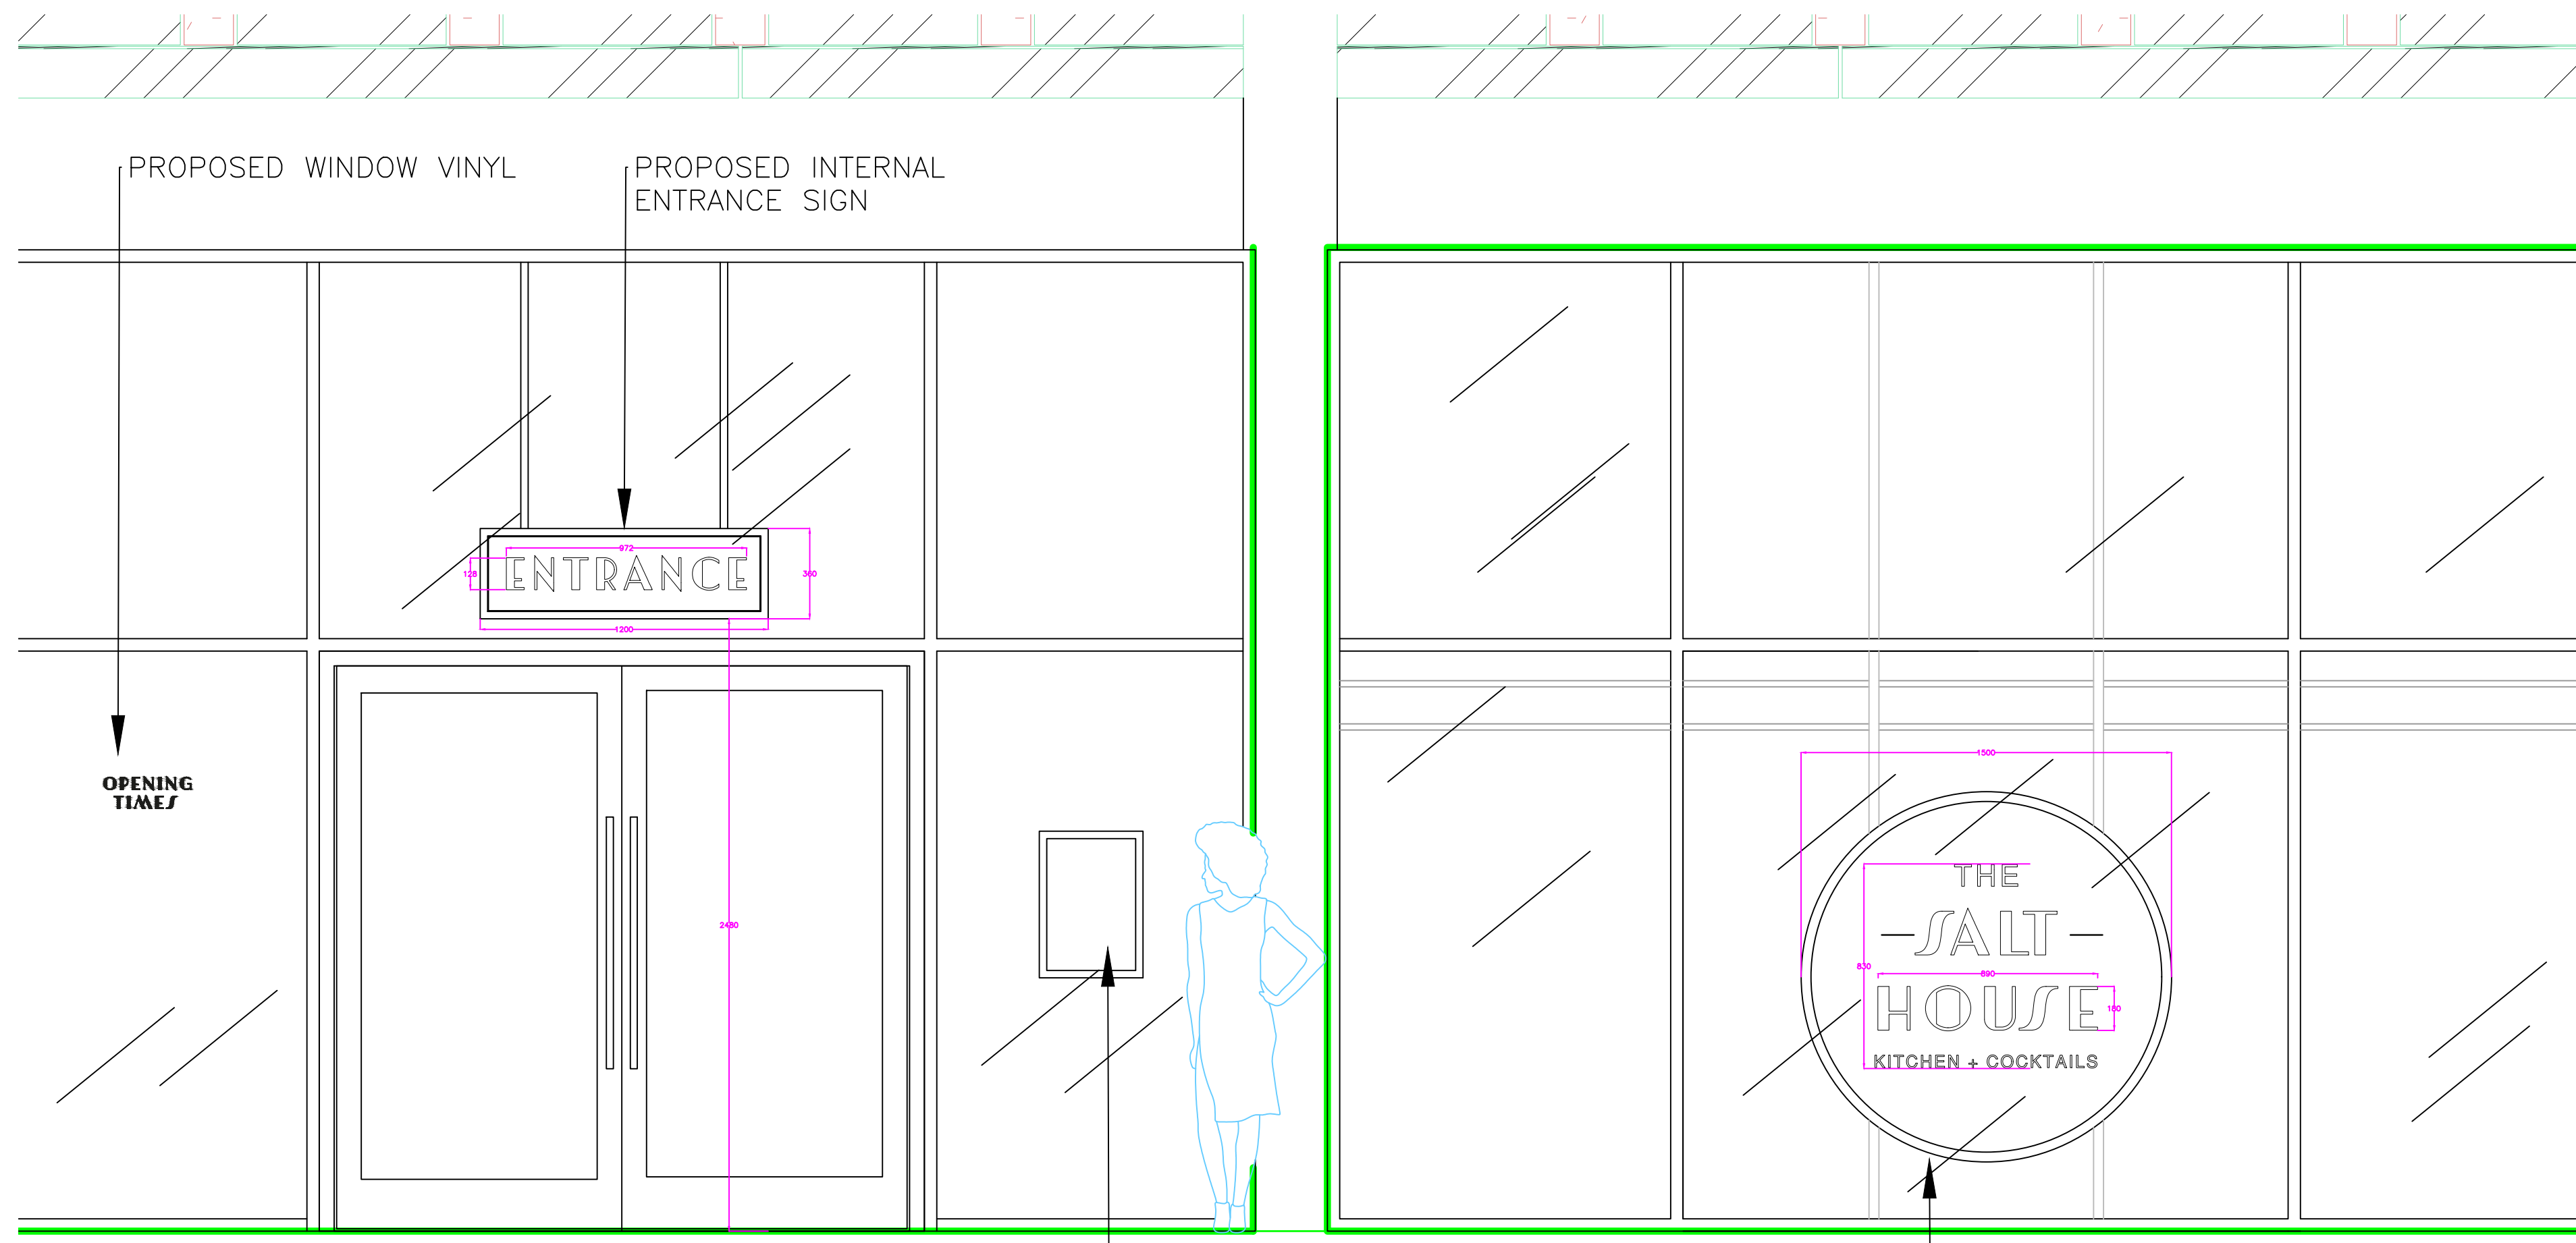

PROPOSED SOUTH ELEVATION
SCALE 1:20

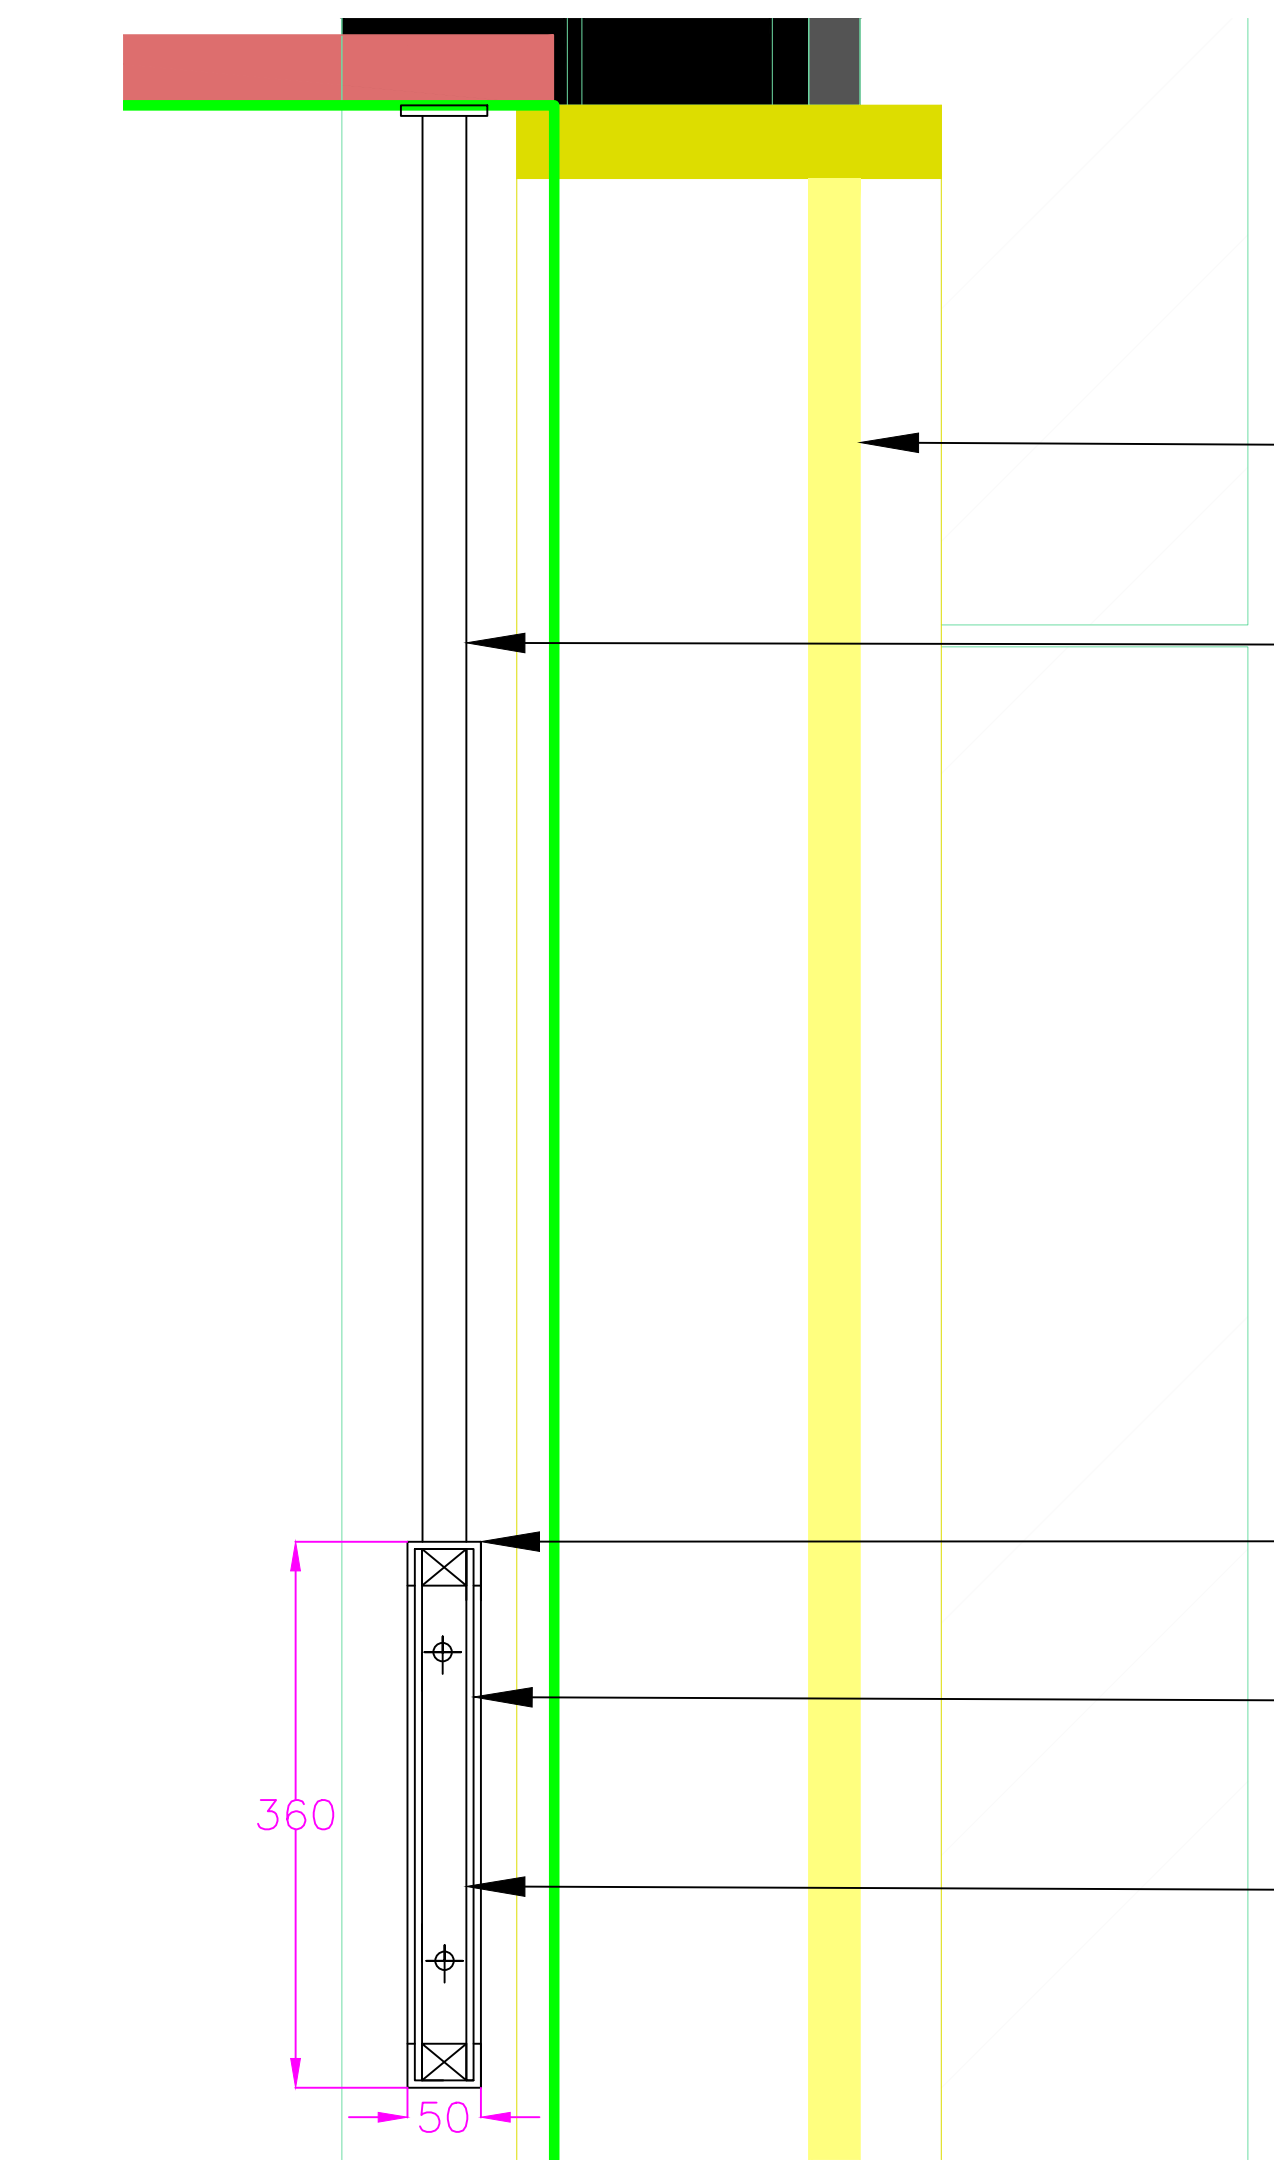

PROPOSED INTERNAL MENU BOARD

PROPOSED INTERNAL ROUNDEL SIGN


PROPOSED 30MM BLACK POWDER COATED LEGS
TO BE FIXED SECURELY THROUGH INTERNAL
BULKHEAD/STEEL AND FLOOR BY SIGNAGE
CONTRACTOR

PROPOSED 30MM
BRASS RIM AND
RETURN EDGING


PROPOSED 5MM OPAL ACRYLIC
SHEET TO BE INTERNALLY LIT WITH
WARM WHITE LED. INTERNAL FACE
TO BE CLAD WITH MIRROR

PROPOSED BLACK VINYL CUT
LETTERS

PROPOSED 30MM BLACK
POWDER COATED LEGS TO BE
FIXED SECURELY THROUGH
INTERNAL BULKHEAD/STEEL AND
FLOOR BY SIGNAGE
CONTRACTOR

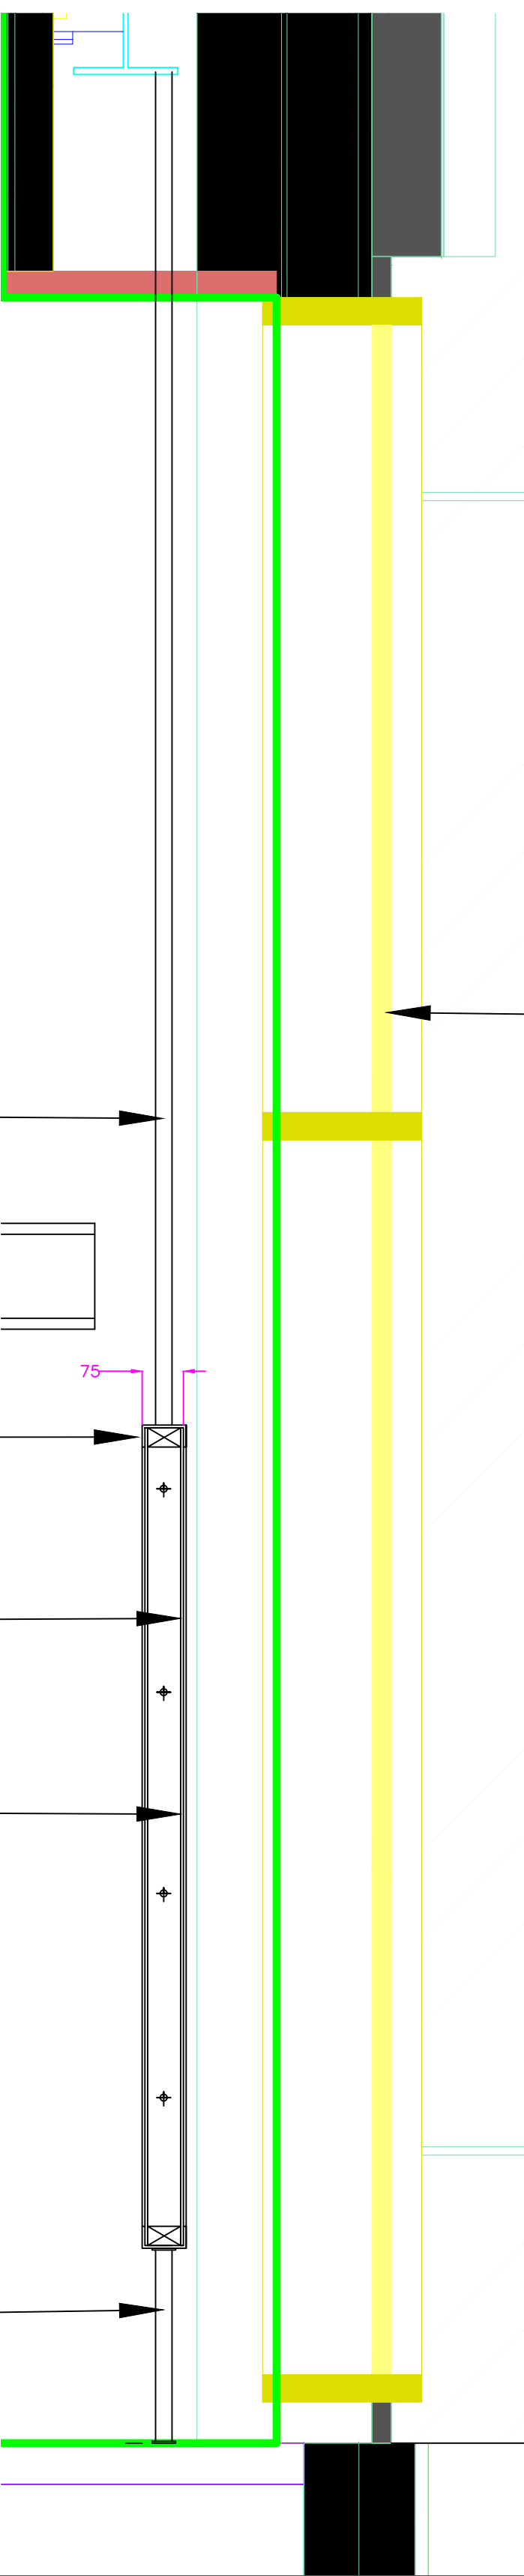

PROPOSED
ROUNDEL SIGN
SECTION
SCALE 1:10

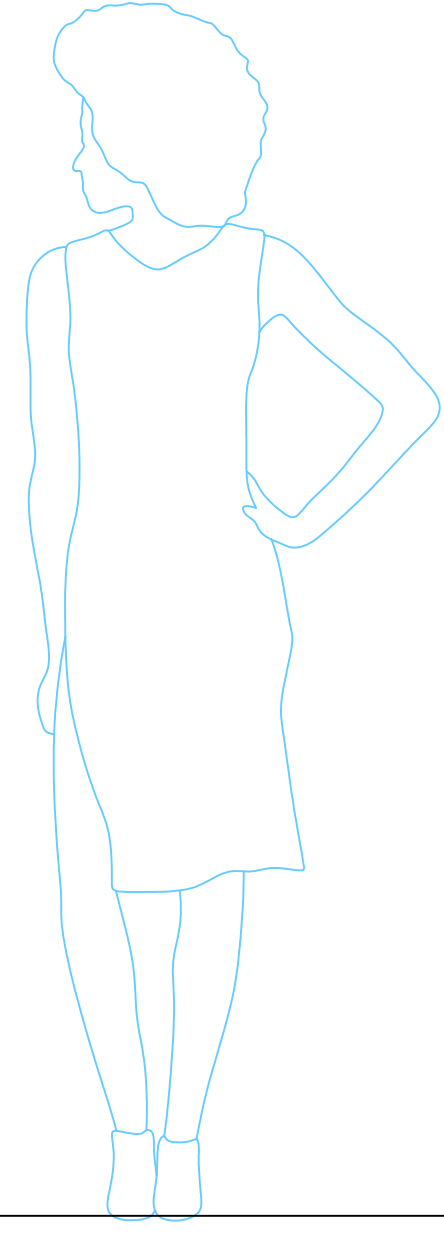

Notes:

A	OPENING TIMES VINYL MADE SMALLER	CC	04.01
REV:	DESCRIPTION:	BY:	DATE:
STATUS:			



www.3C-UK.com
07505825615
Penistone 1
Regent Court
St Marys Place
Penistone
S36 6DT

CLIENT:	3C GROUP PENISTONE 1 PENISTON S36 6DT
ARCHITECT:	3C GROUP PENISTON 1 PENISTON S36 6DT

SITE: SALT ROCK THE GLASSWORKS			
TITLE: PROPOSED ENTRANCE & ROUNDEL SIGN			
SCALE AT A1:	DATE: 01/11/2021	DRAWN: CC	CHECKED: CC
DRAWING NO:	3C/SR/001/024		REVISION: A