




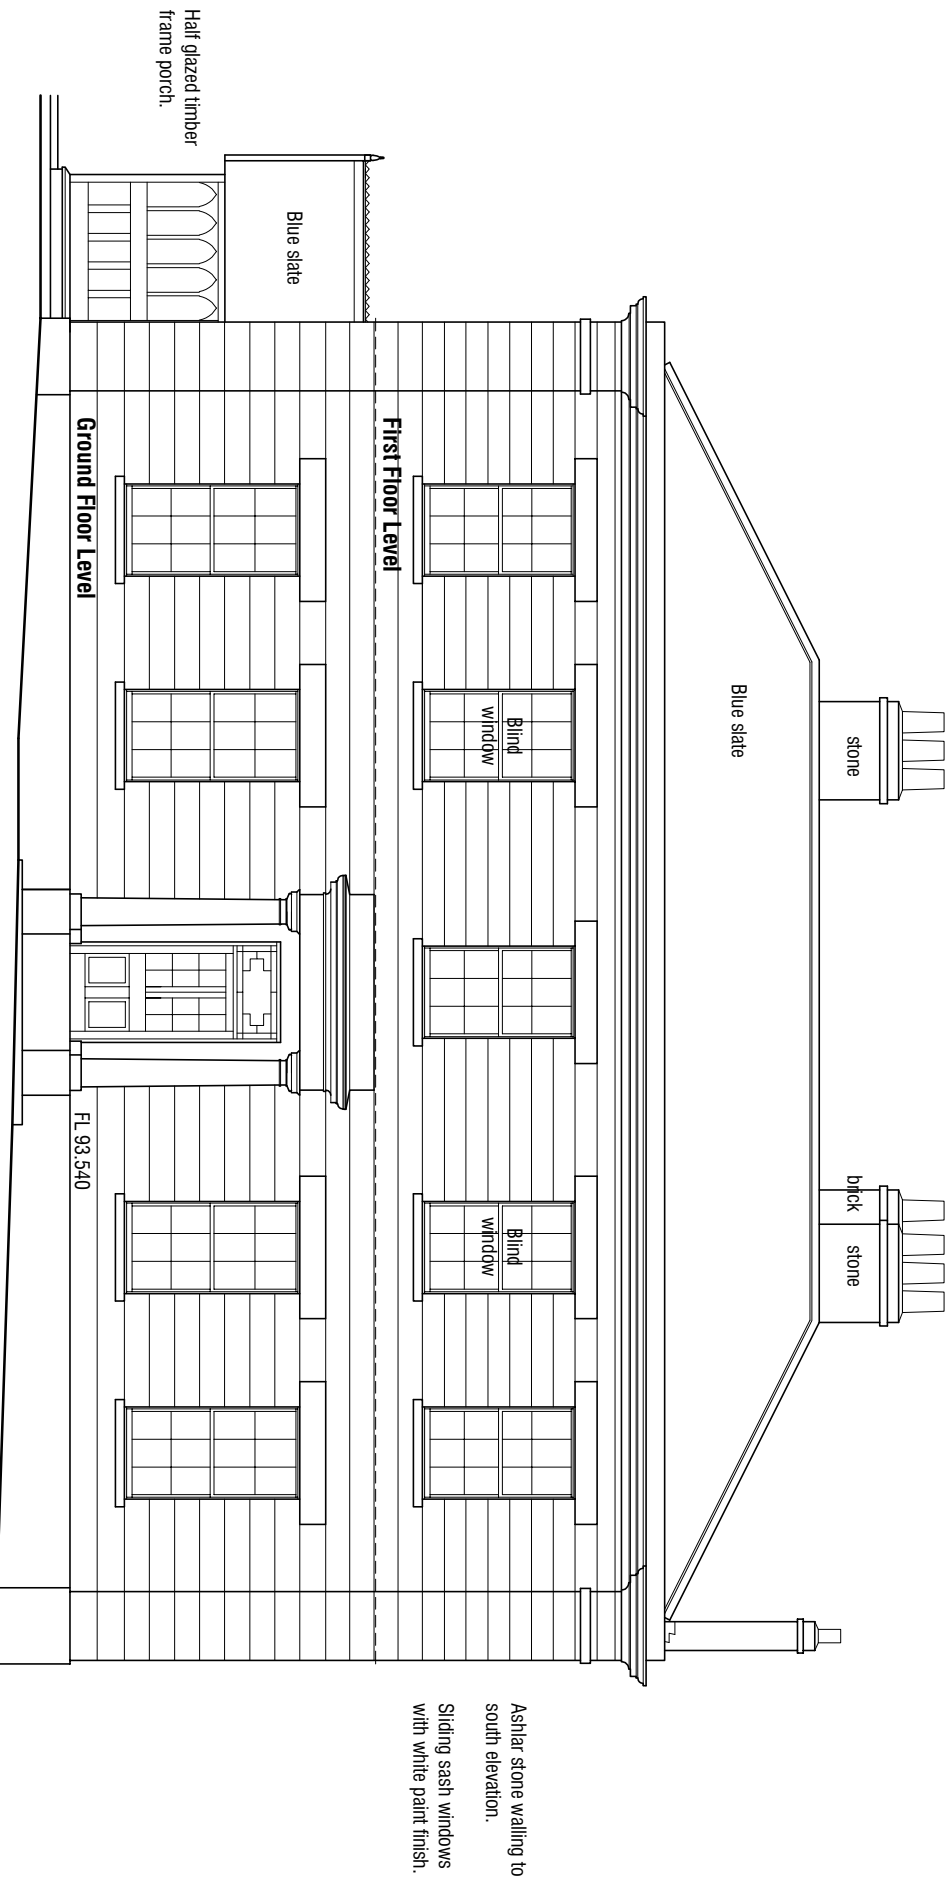


South Elevation 1:100

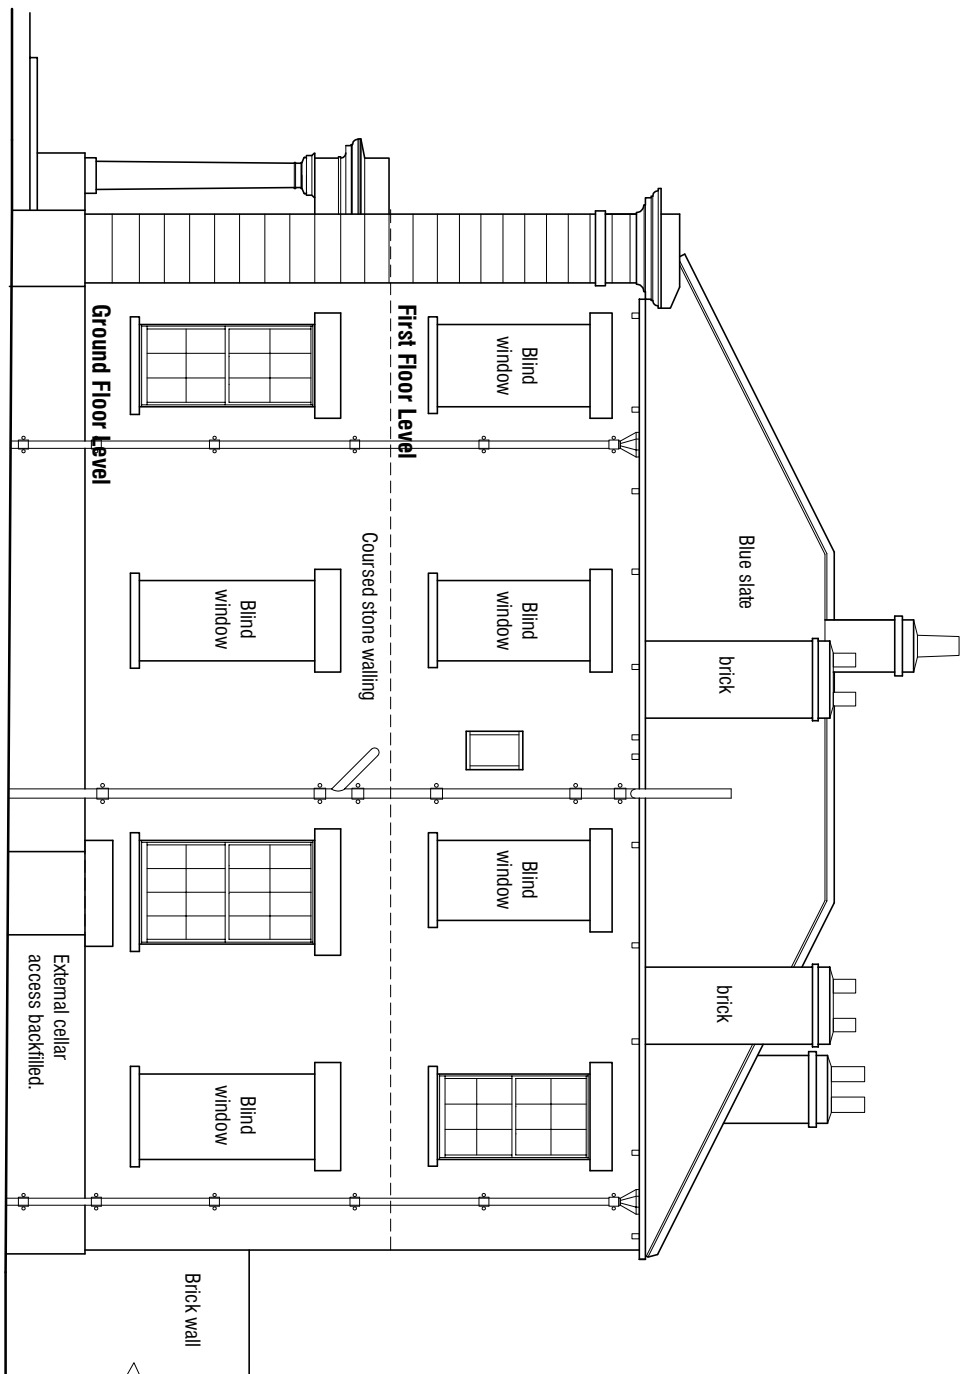


East Elevation 1:100

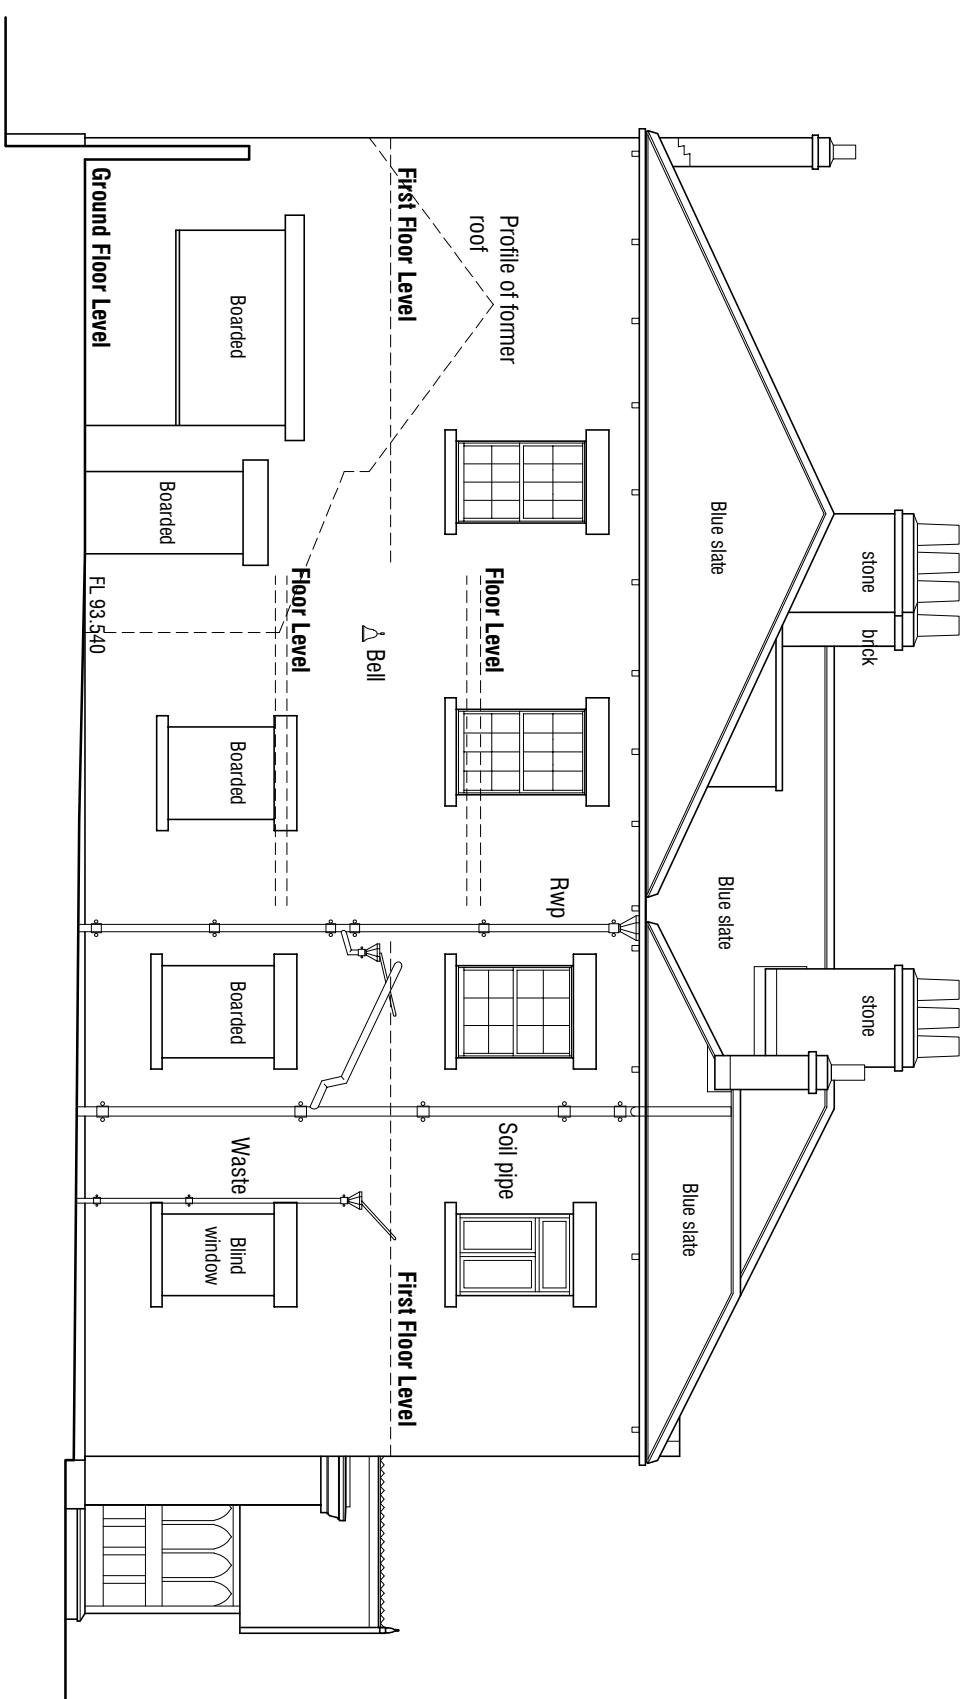

North Elevation 1:100

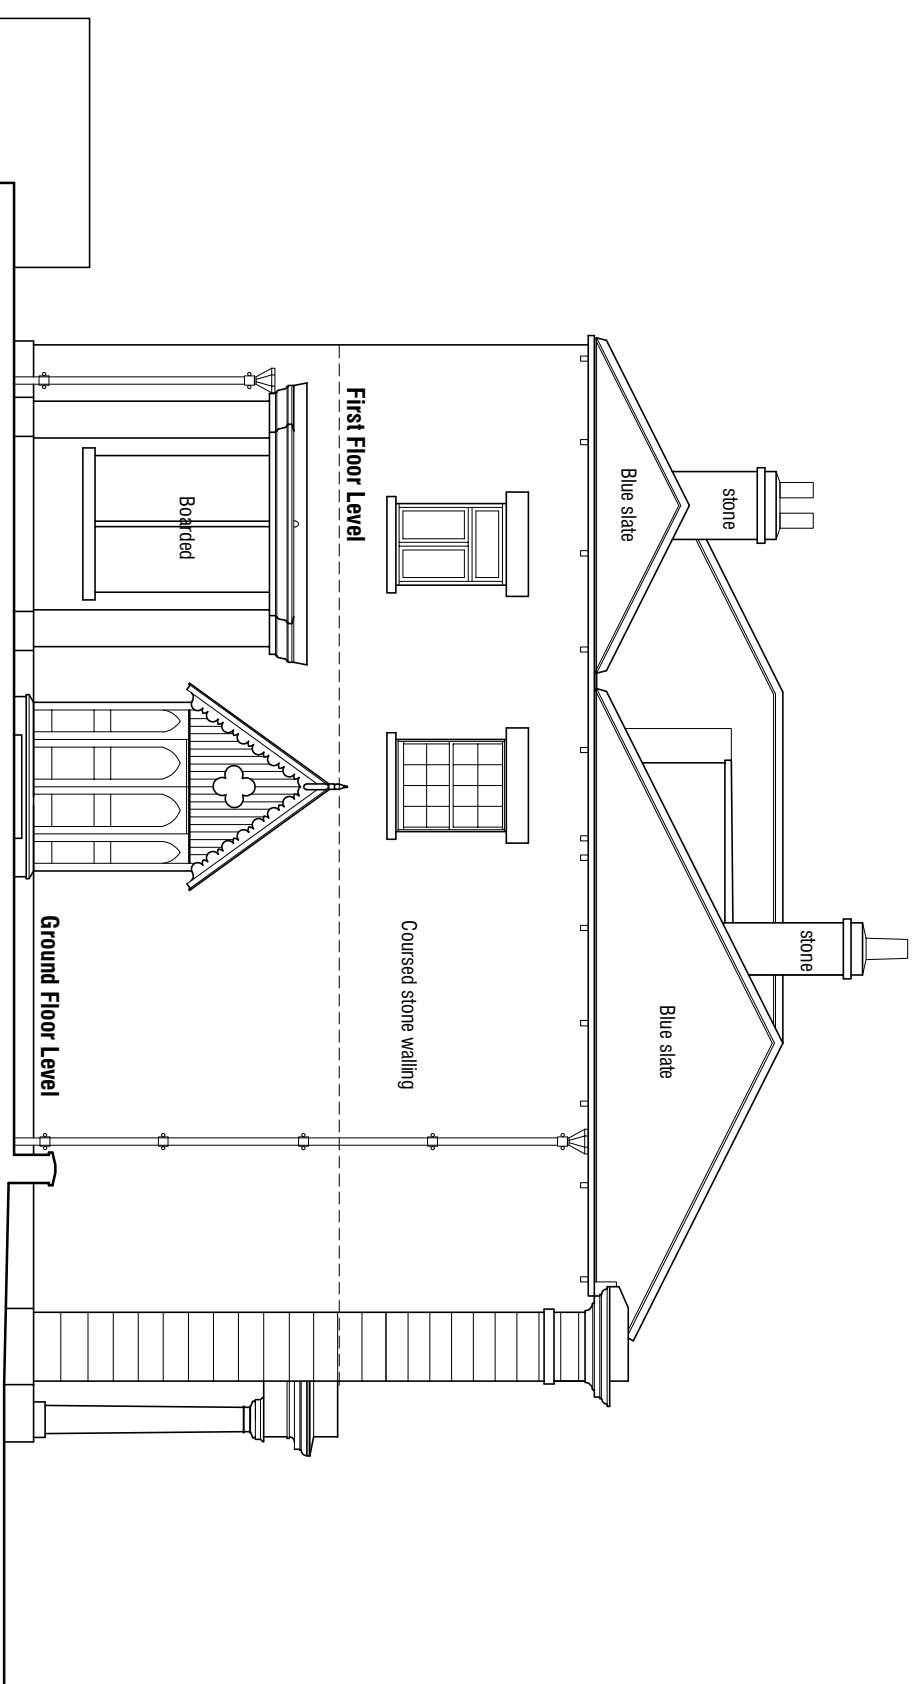

West Elevation 1:100

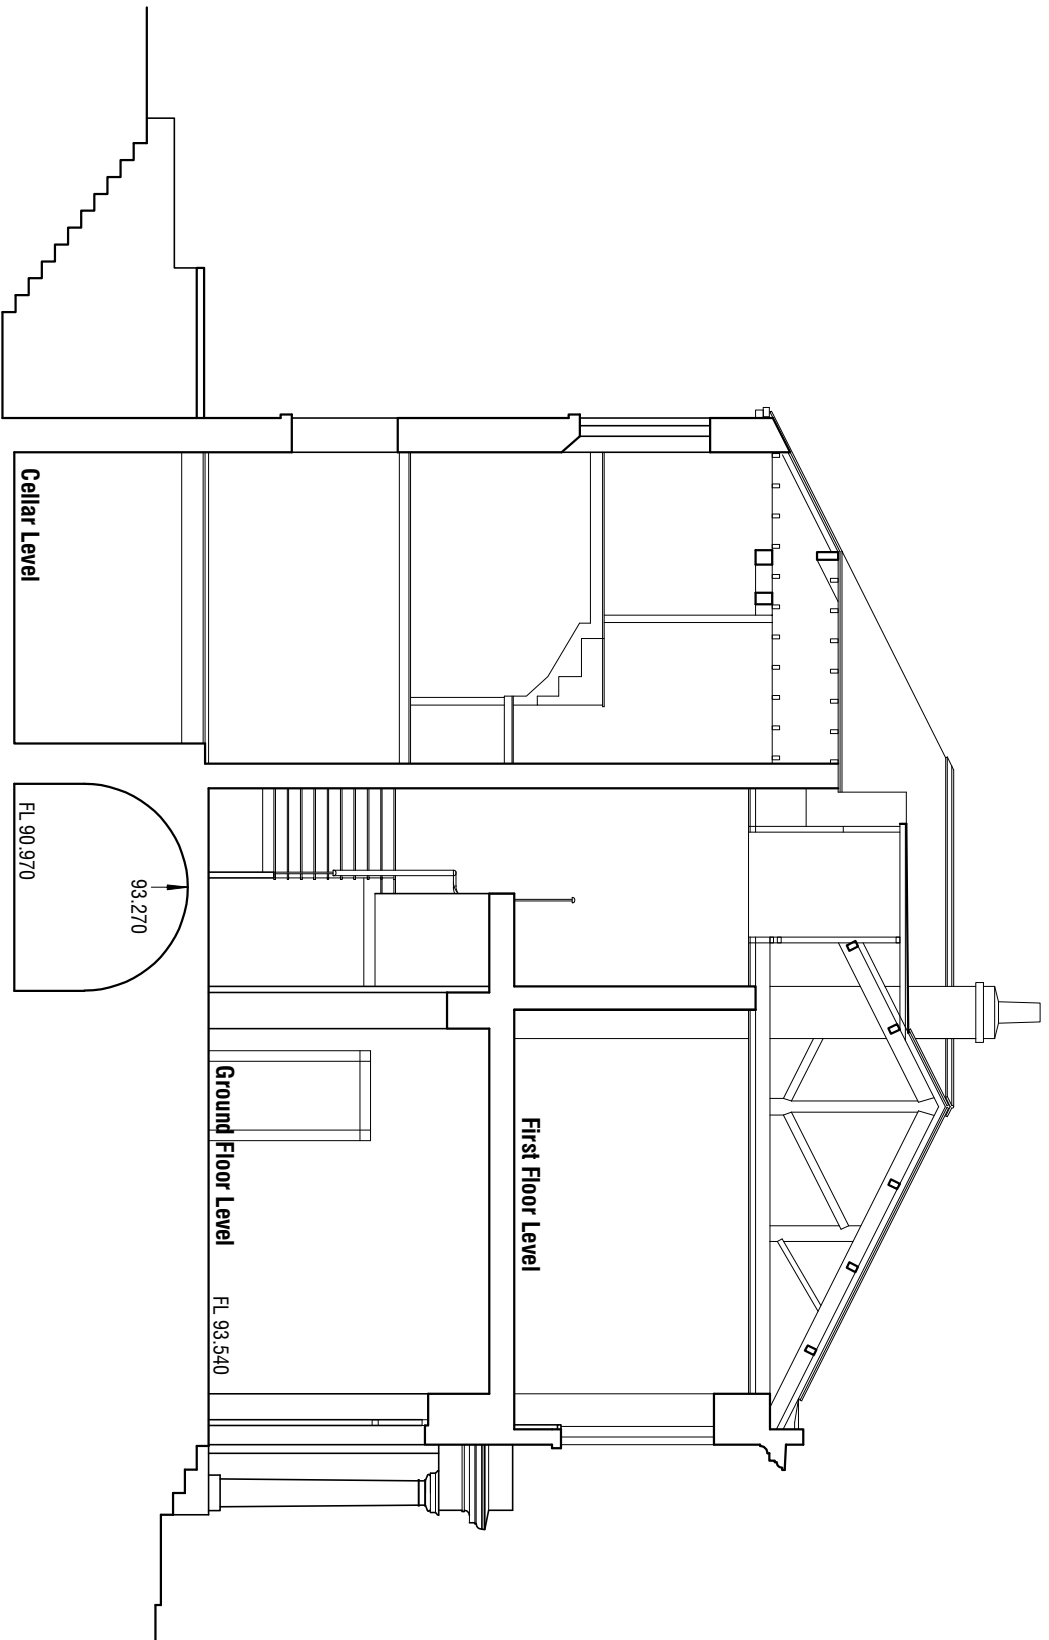

Section AA 1:100

ELEVATIONS & SECTION

SURVEY

Osborne House
Burton Road
Monk Bretton
Barnsley S71 2JIS

Rev A 22.06.2020 - Updated.

mb architectural design and building consultants

Fairfield House
Barnsley Close Barnsley
S70 2PL
T: 01759 325555
M: 07851 688000
E: mark@mbdesign.co.uk

Scale 1:100 @ A1 Drawn MJB

Date NOV 2019 Ref. 19.39

Dwg No. S3 Rev. A

Copyright architectural design and building consultants. All dimensions in millimetres unless otherwise stated. Dimensions to setting out in existing buildings are to be checked and verified on site.