

Contractor must verify all dimensions on site before commencing any work or shop drawings.

If this drawing exceeds the quantities taken in any way, the building designers are to be informed before the work is initiated.

Only figured dimensions to be taken from this drawing. Do not scale off this drawing.


Drawing based on Ordnance Survey and/or existing record drawings - design and drawing content subject to Site Survey, Structural Survey, Site Investigations, Planning and Statutory Requirements and Approvals.




NORTH ELEVATION - REGENT STREET



WEST ELEVATION - ROYAL STREET

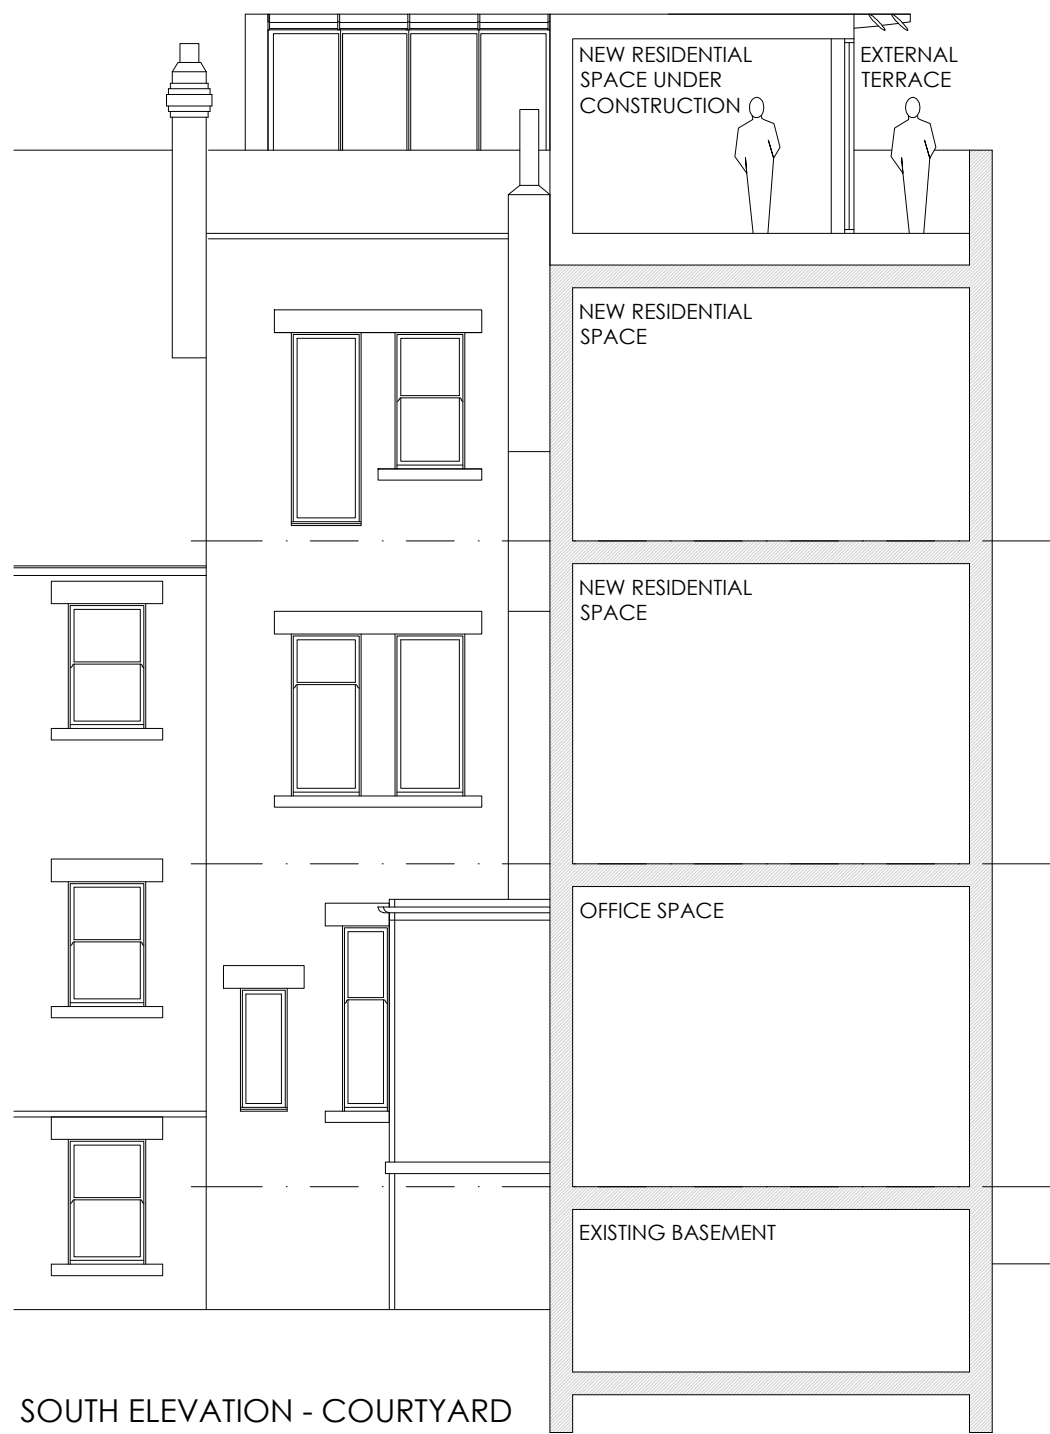

SOUTH ELEVATION - COURTYARD

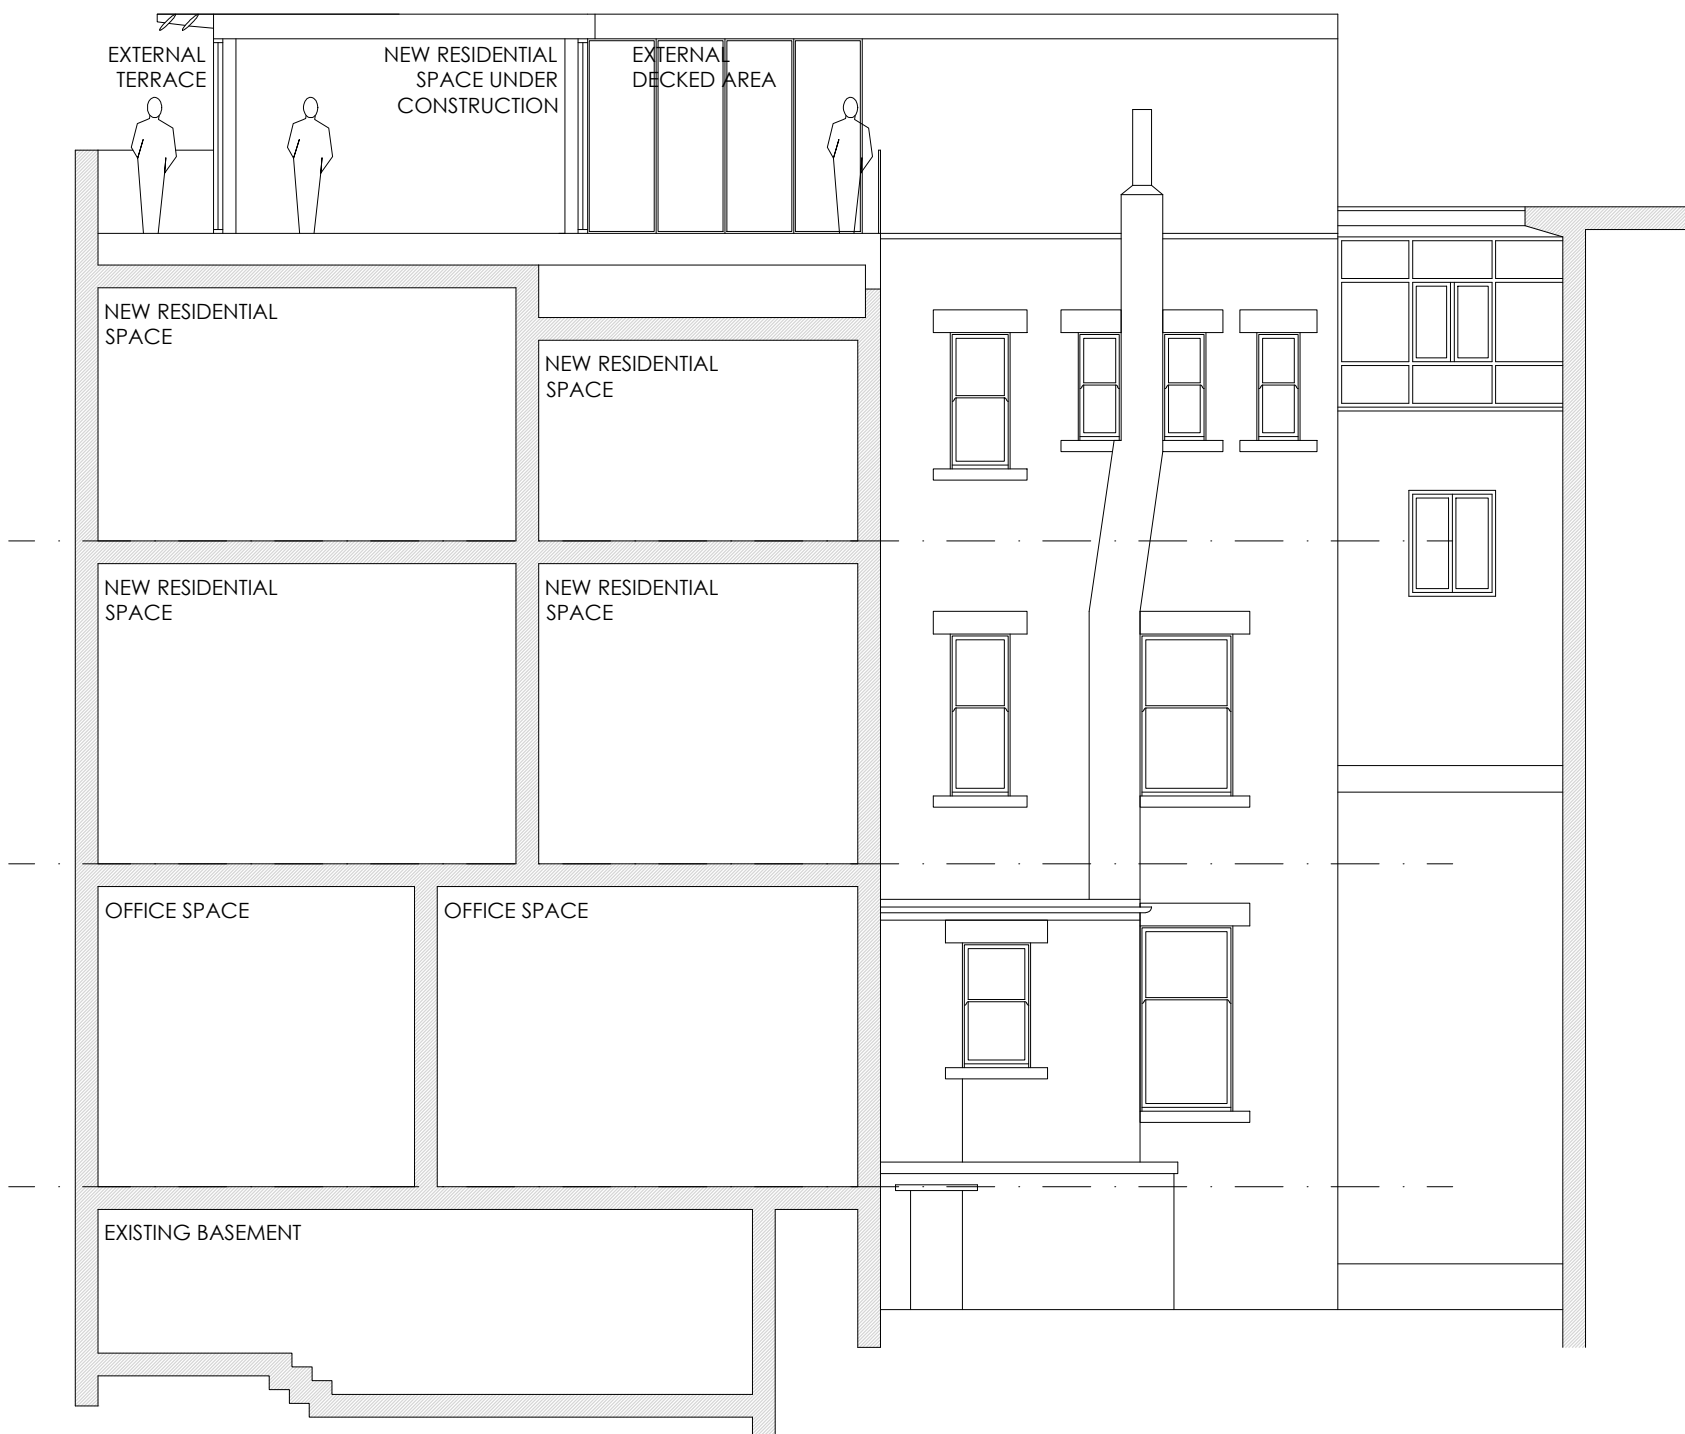

EAST ELEVATION - COURTYARD

Rev.	Date	Details	Drawn	Checked
------	------	---------	-------	---------

Issued for:

PLANNING

Project/Client:	Project No:
Proposed Conversion of	18-005
9 Regent Street, Barnsley	Dwg No:
S70 2EG	A(10)-005
	Rev:
Drawing:	Scale:
Elevations	1:100 @A1
As Existing	Drawn By: Date:
	ARG Jan 18
	Checked By: Date:
	SC Jan 18

>acropolis

The Studio, Flockton Chapel, Barnsley Road, Flockton, WF4 4DP.
T: +44 (0)1924 842747 F: +44 (0)871 733 4738
www.acropolisdesign.co.uk

© Acropolis Design Ltd. Contractors must work only to figured dimensions which are to be checked on site.
Registered Office - The Studio, Flockton Chapel, Barnsley Road, Flockton, WF4 4DP. Registered Number - 04676468