

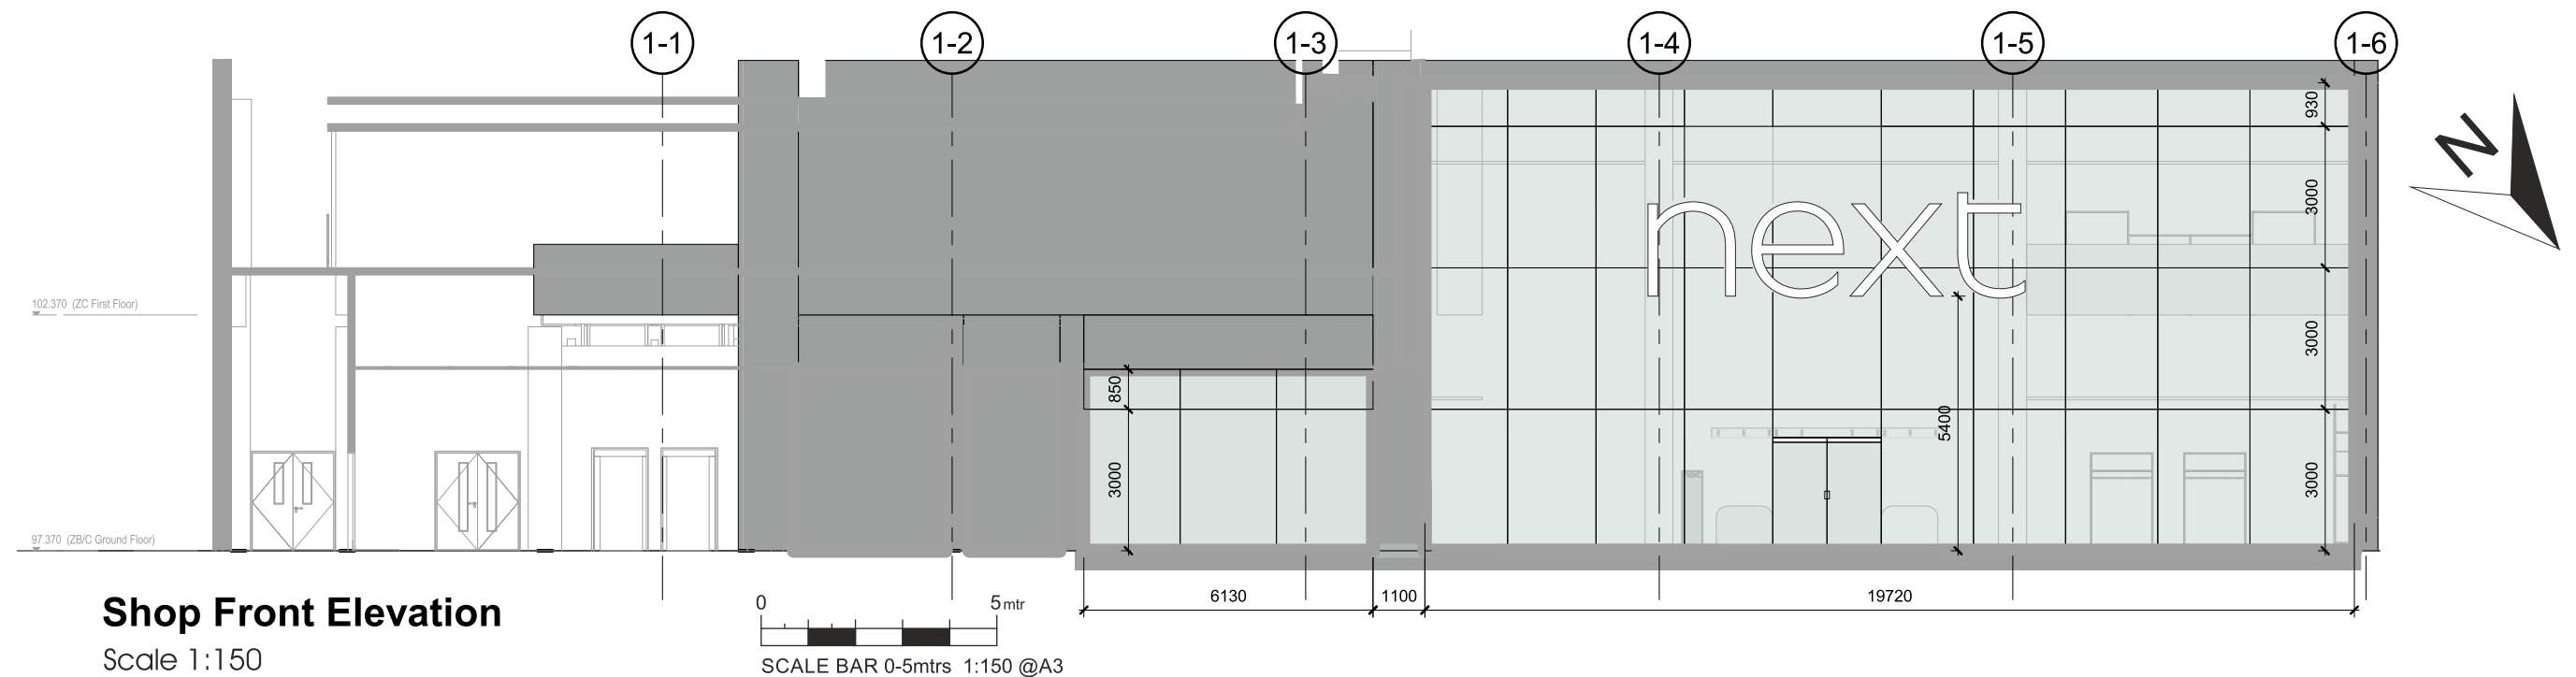


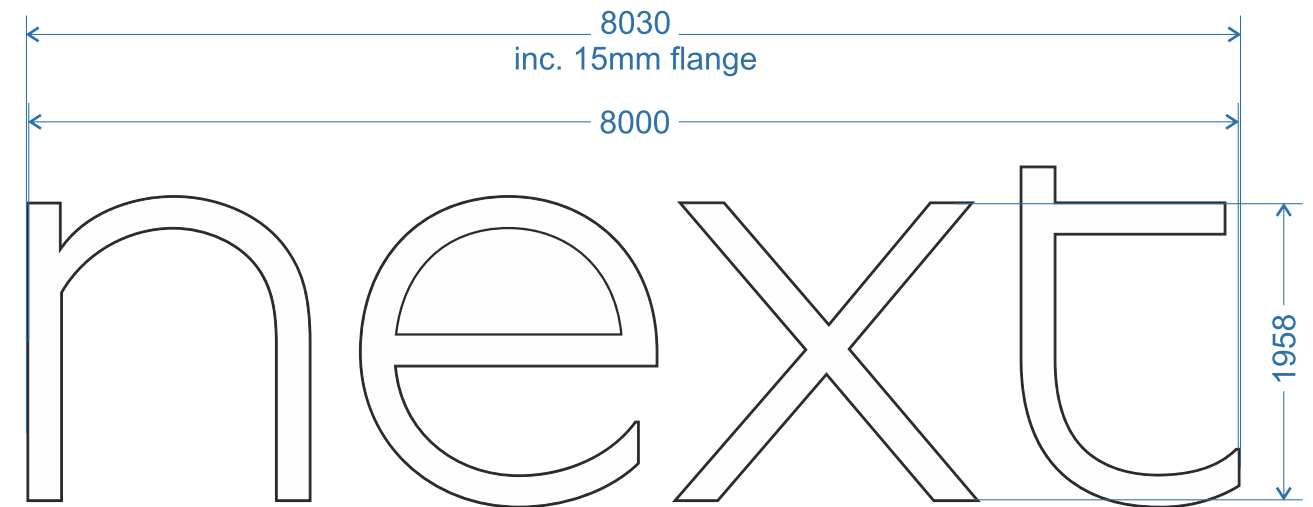

Shop Front Elevation

Scale 1:150

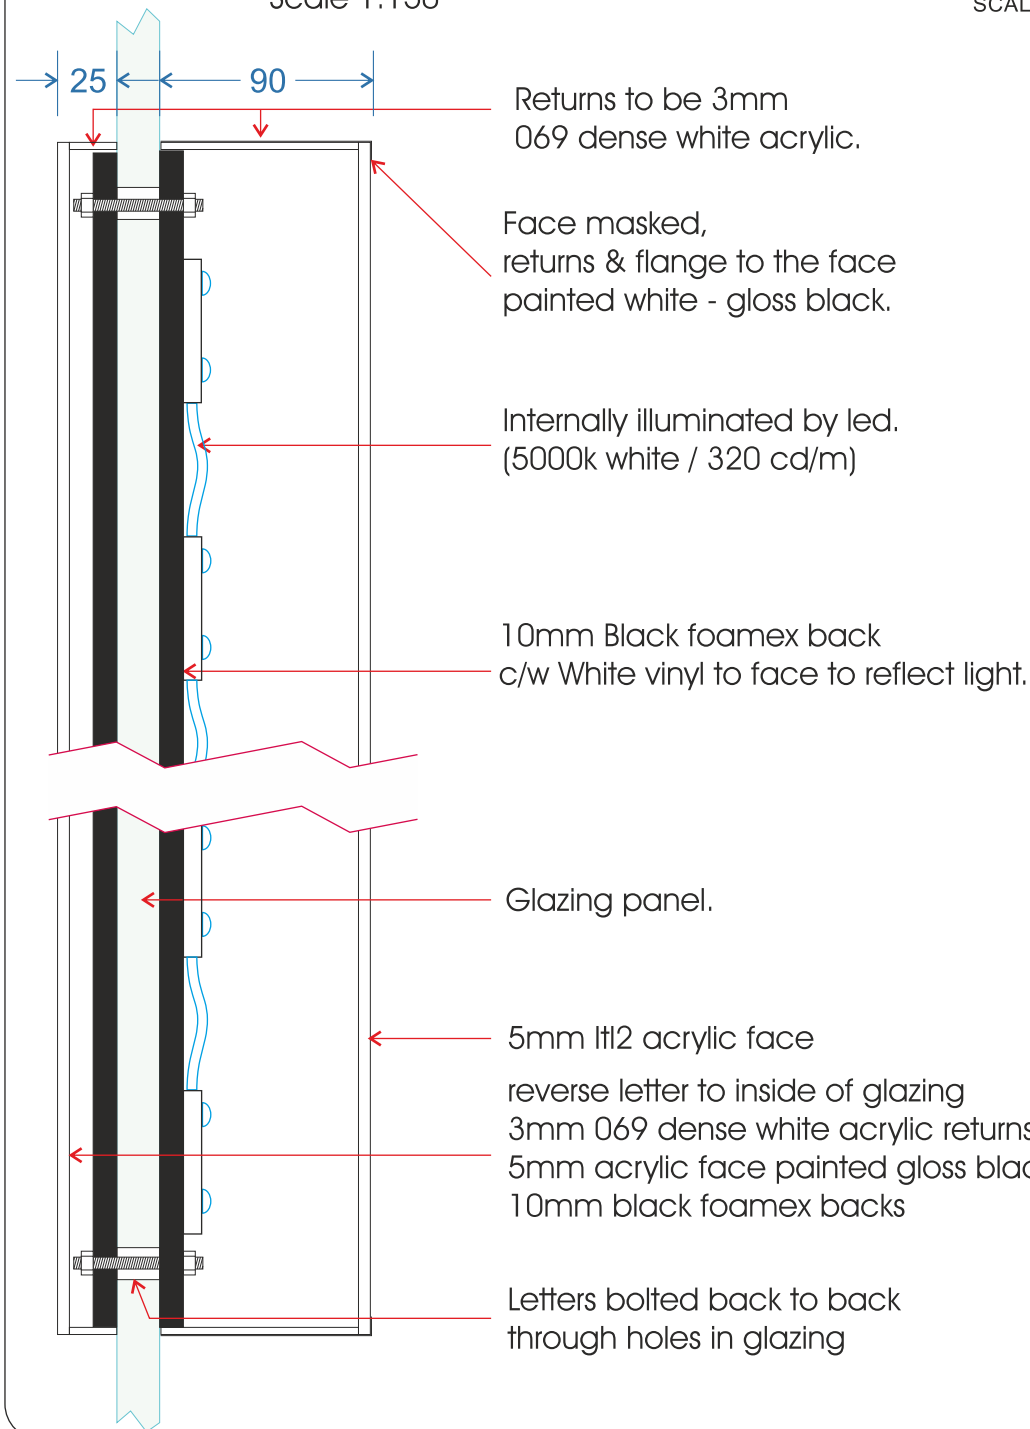

Scale 1:50

approx. letter weight 24.5kg (average individual letter)

All measurements in millimetres unless stated otherwise.								
CLIENT:	Next	DRAWING NUMBER:	JOB NO:	DRAWN BY:	REV	DATE	BY	DESCRIPTION
PROJECT:	Next Barnsley Glass Works	DM-0321-89	6461	D.Murfin	A	09.04.21	DE	Letter weight & fix detail added
					B	00.00.21	XX	XXXXXX
DESCRIPTION:	Shopfront Elevation	DATE:	ITEM REF:	SCALE:	C	00.00.21	XX	XXXXXX
					D	00.00.21	XX	XXXXXX
					E	00.00.21	XX	XXXXXX
		11.03.2021	n/a	a/s @A3				

© This drawing is the property of Geetee Signs, and should not be reproduced, altered or used in any way without express permission. Colours shown are for illustration and may not be an exact match unless references are supplied.


RAL 9005
Jet Black Gloss



Geeteesigns.com

specification - Main External lettering (Glass Mounted)


Acrylic letters finished gloss black to match black polished Rimex.
(Returns / Front flange / Slim backing letter, behind glass)
Letter faces - 5mm ITL2 acrylic sheet (optimized for LED applications)
10 mm Foamex 'Tray Backs' to sit against glazing, with 5000K colour LED modules,
installed to give even lighting of acrylic face.

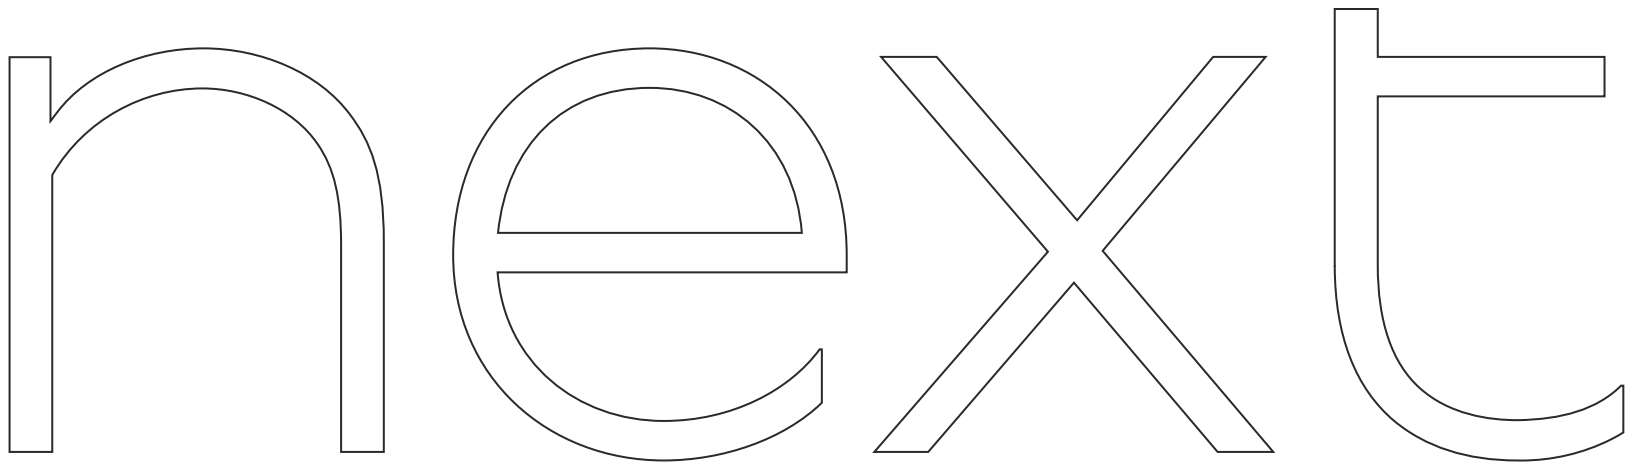

Master artwork - Size of flange added around perimeter depending on letter height.
13mm holes to glazing set-out specifically for each site to miss glazing joints & fixing brackets.


Letter Height / Flange Specification:
Up to 900mm = 8mm flange to face.
901mm - 1200mm = 12mm flange to face.
1201mm -1800mm = 15mm flange to face.

RUBBER RAWL-NUT DETAIL:

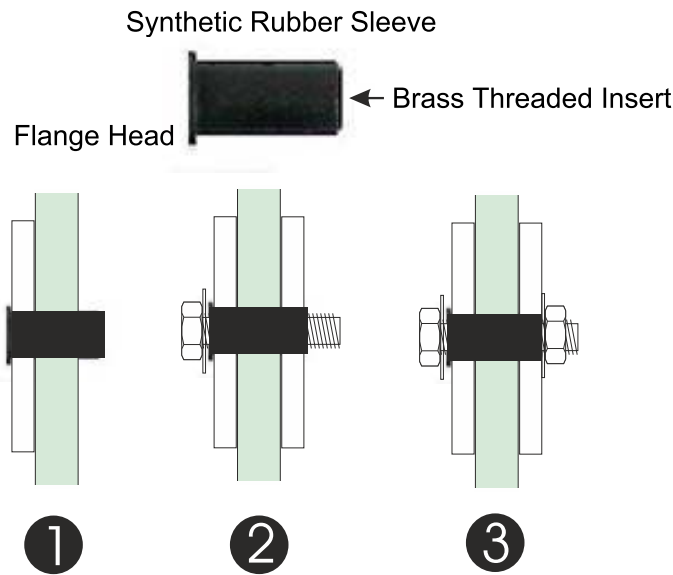

Installation Instruction:

- 1 Offer up letter back, insert 'Rawl-nut' through back & into Pre-drilled -13mm diameter hole in glass.
- 2 Insert bolt into Rawl-nut (Do Not Tighten)
Position internal letter back, leaving thread ready to accept nut & washer.
- 3 Install nut/washer onto bolt, Tighten fixings once all are positioned.
(DO NOT OVER TIGHTEN!)

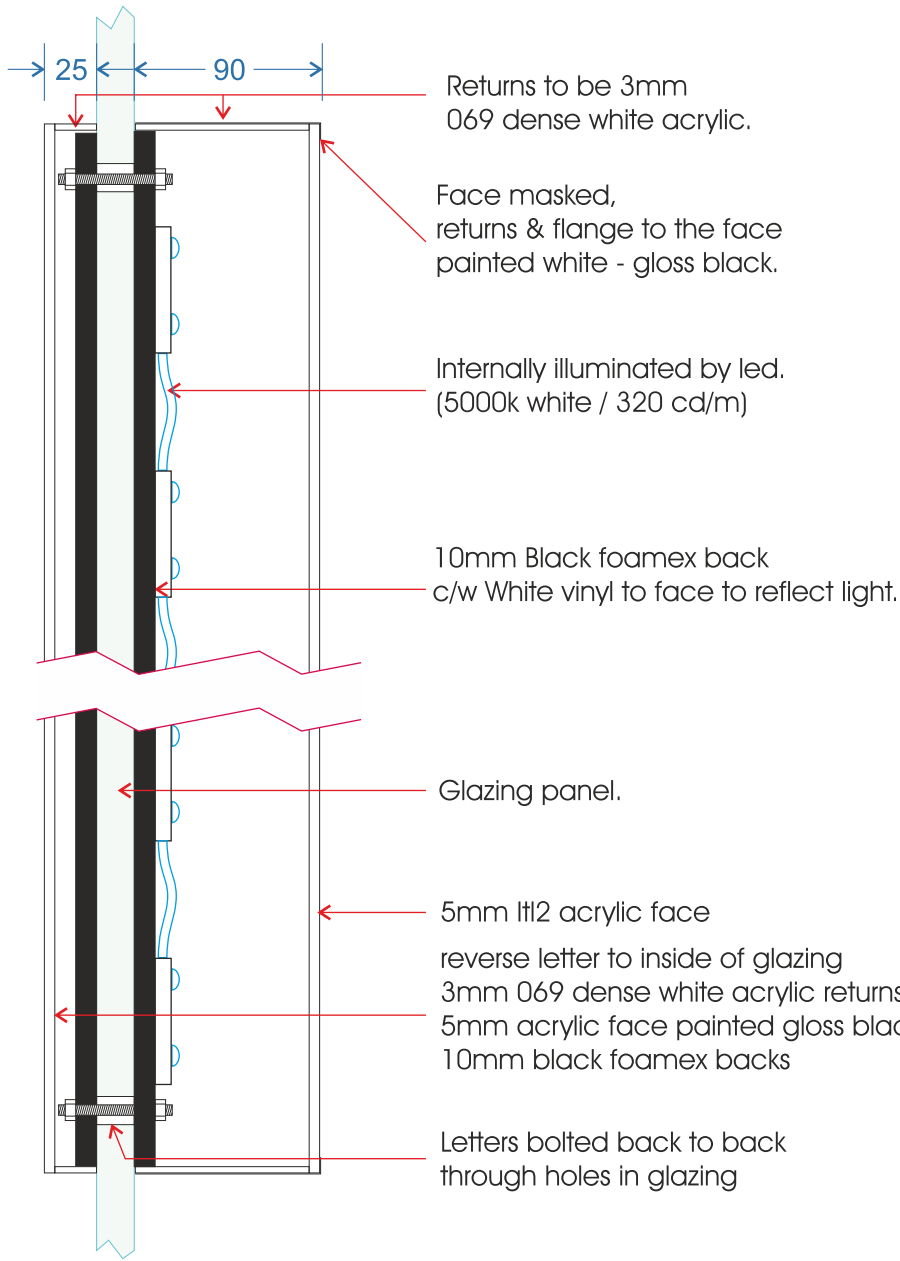

All measurements in millimetres unless stated otherwise.

CLIENT:	Next	DRAWING NUMBER:	JOB NO:	DRAWN BY:	REV	DATE	BY	DESCRIPTION
PROJECT:	Next Barnsley Glass Works	DM-0321-89	6461	D.Murfin	A	09.04.21	DE	Letter weight & fix detail added
DESCRIPTION:	Shopfront Elevation	DATE:	ITEM REF:	SCALE:	B	00.00.21	XX	XXXXXX
		11.03.2021	n/a	a/s @A3	C	00.00.21	XX	XXXXXX
					D	00.00.21	XX	XXXXXX
					E	00.00.21	XX	XXXXXX