


SCALE 1:50

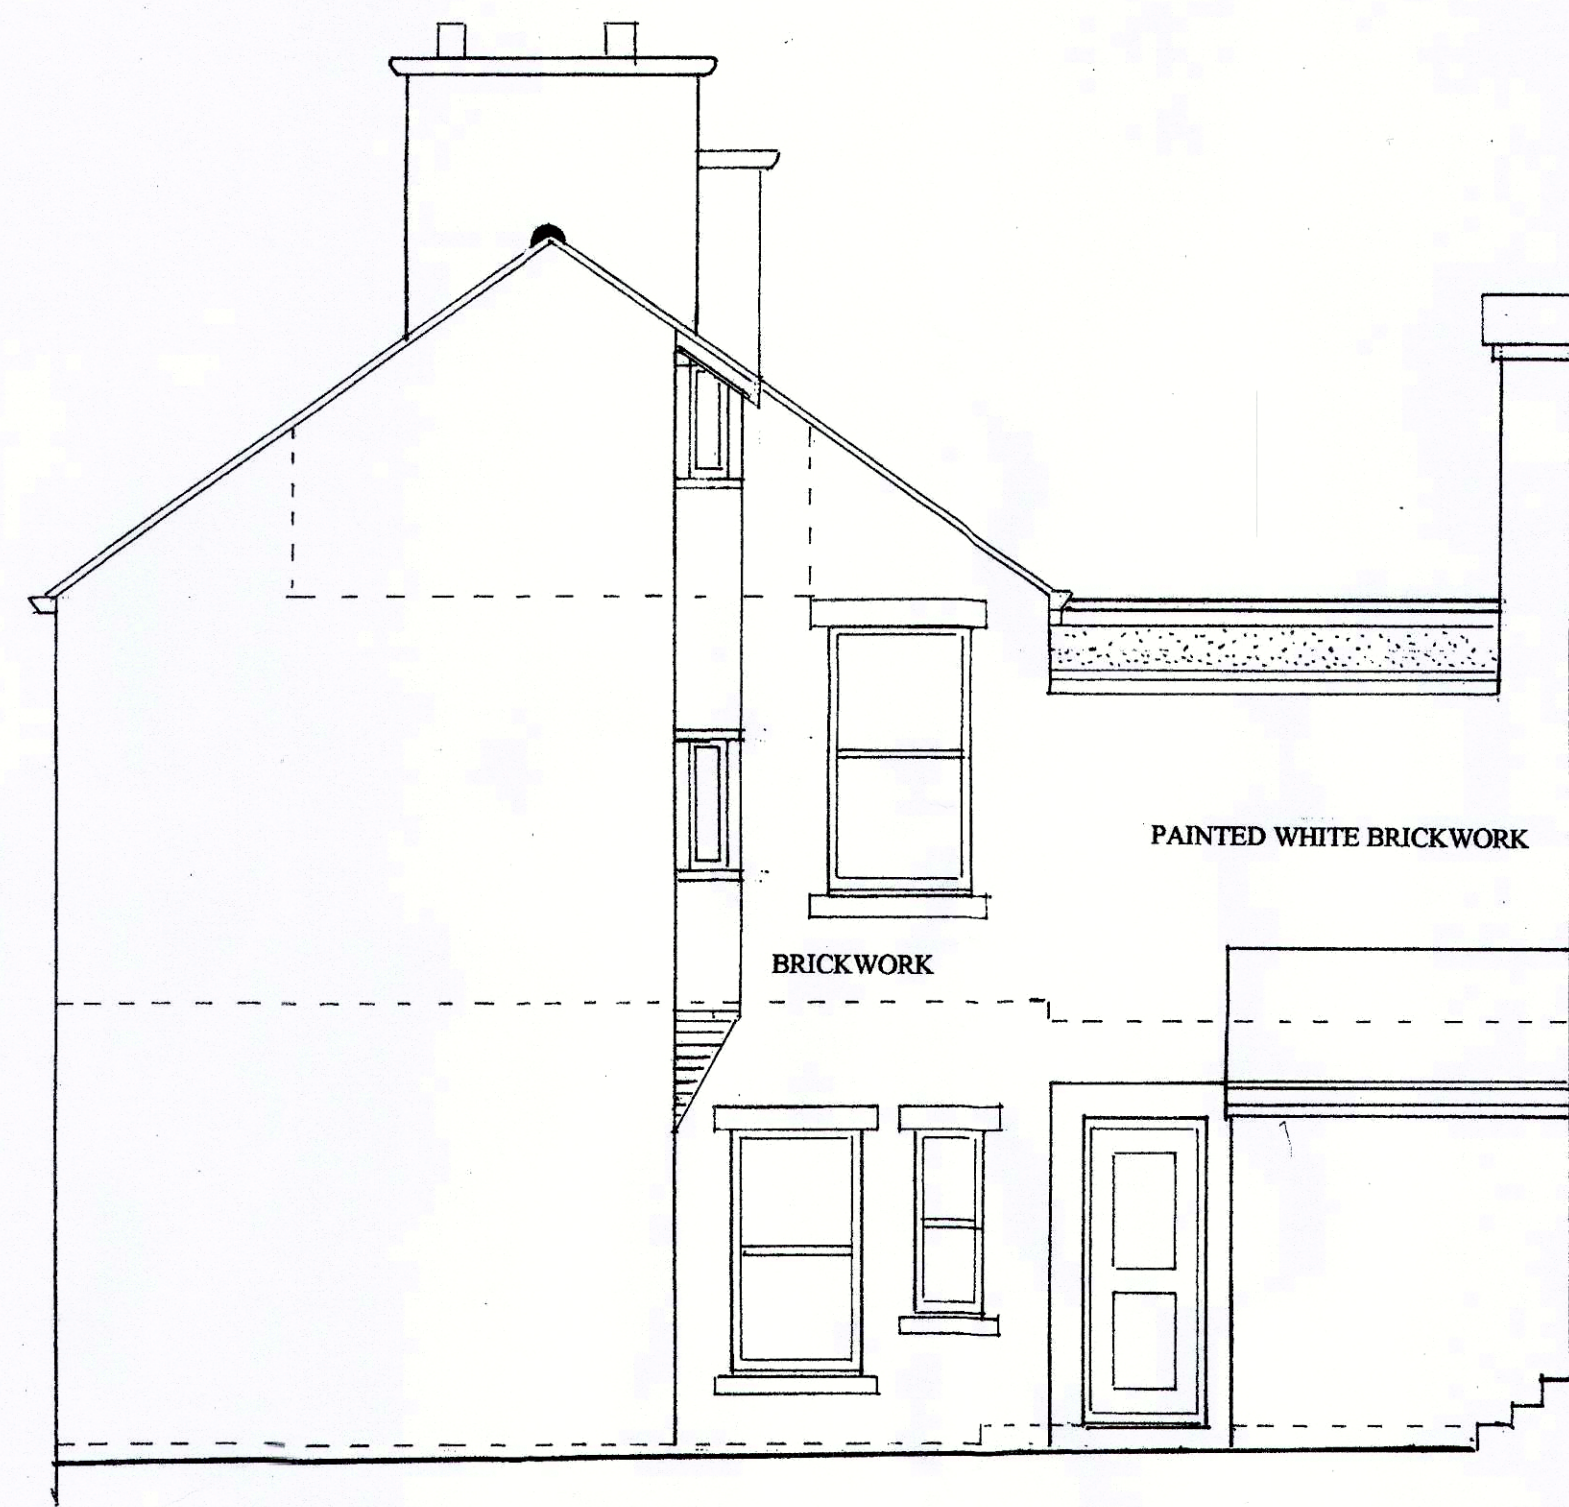


EXISTING REAR ELEVATION


SCALE 1:50





EXISTING SIDE ELEVATION A

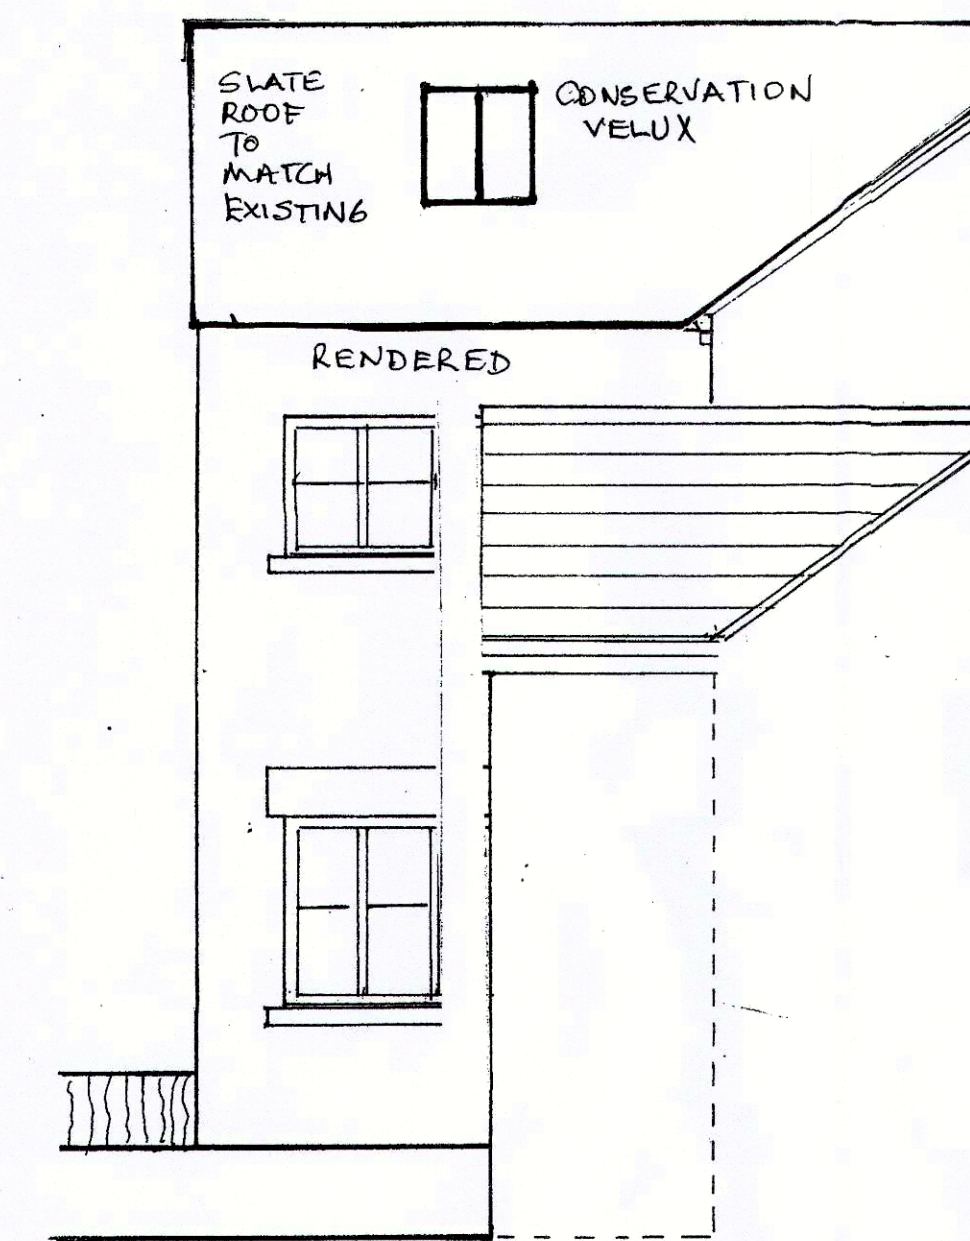

PROPOSED SIDE ELEVATION B

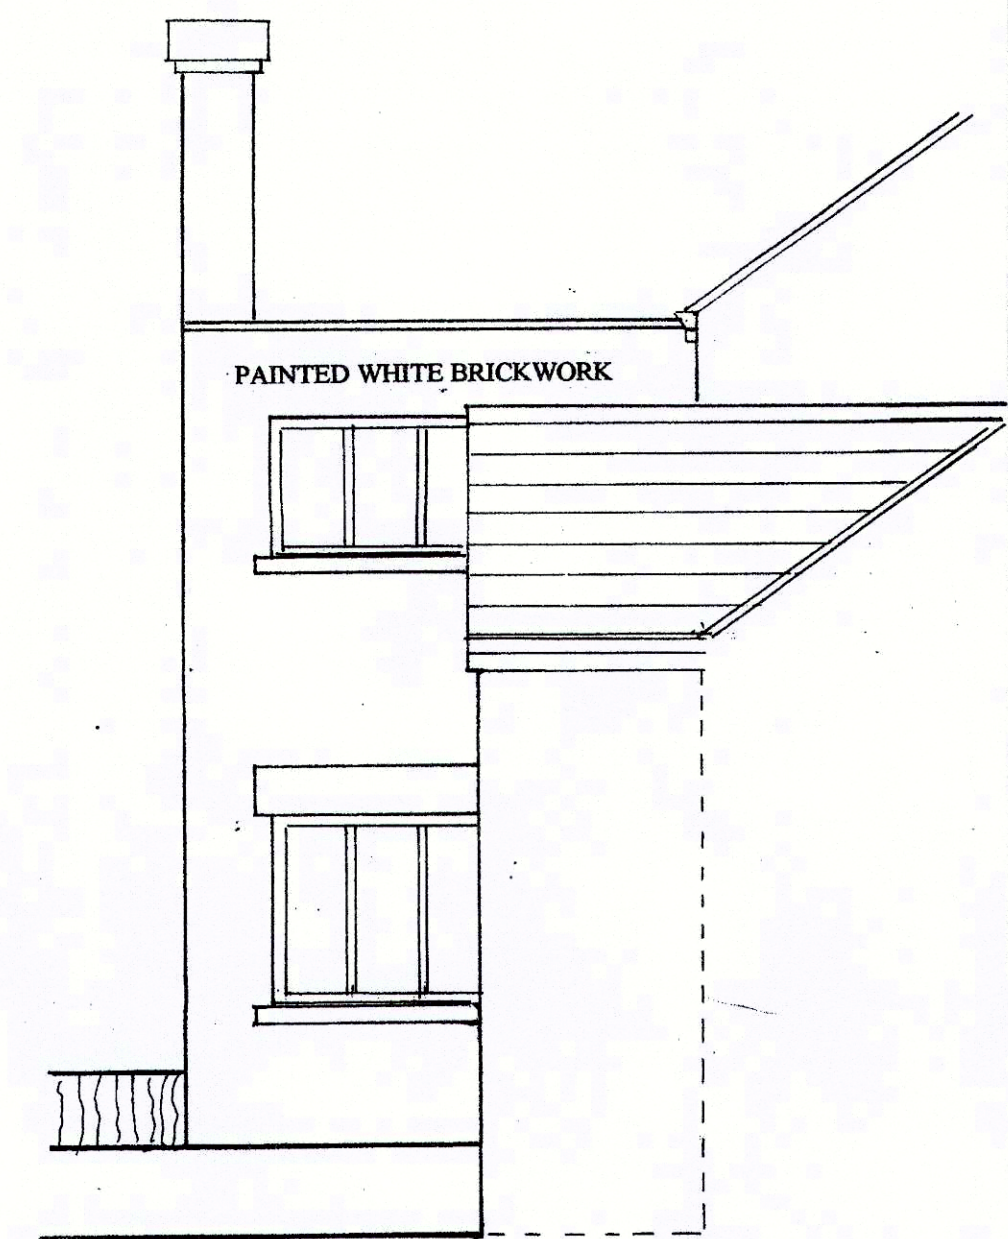


EXISTING SIDE ELEVATION B

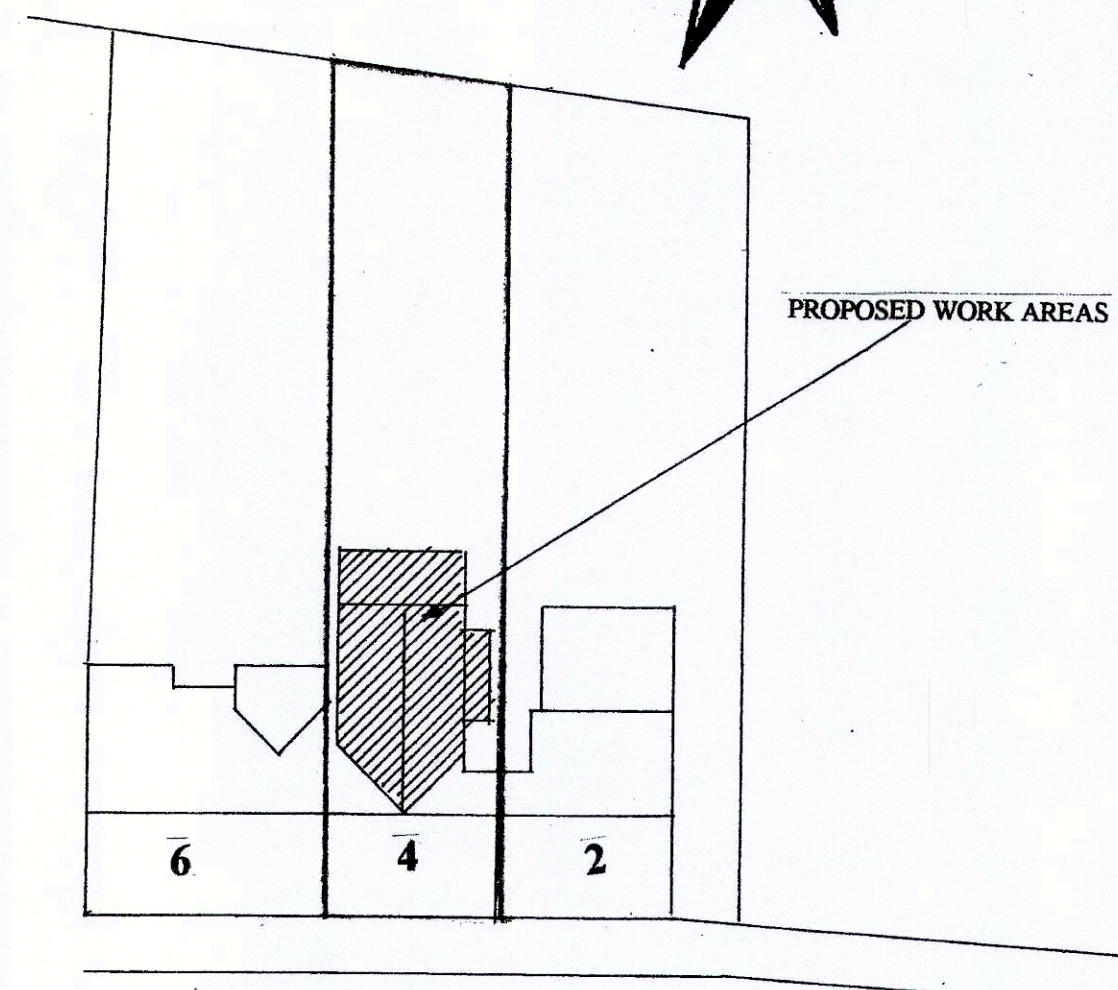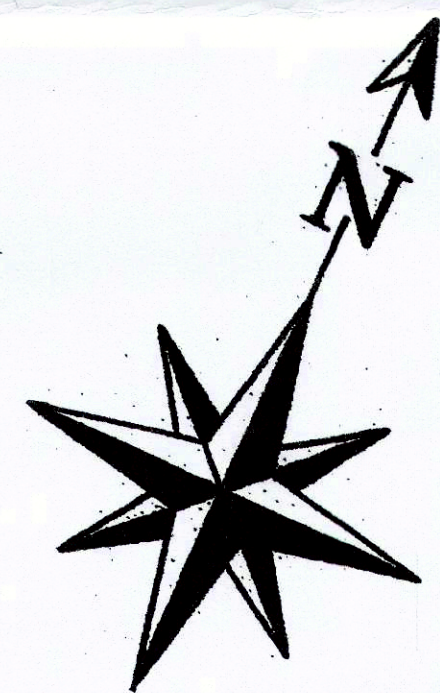


TAYLOR HILL


BLOCK PLAN SCALE 1:250

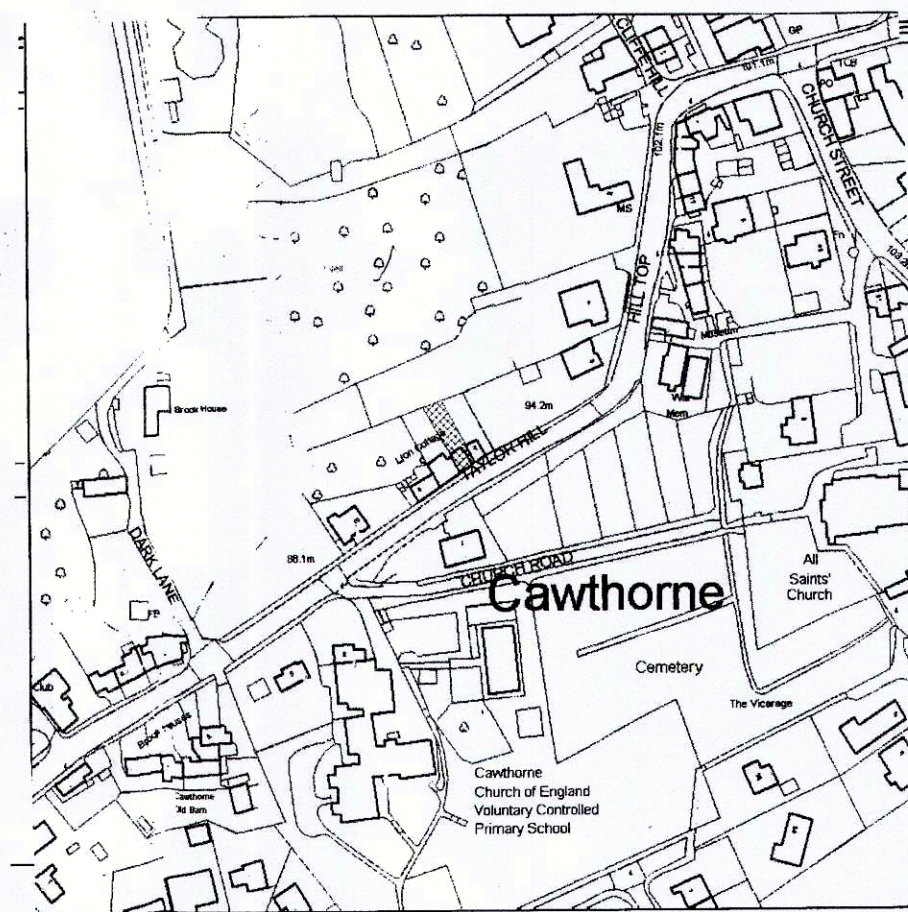


PROPOSED REAR ELEVATION

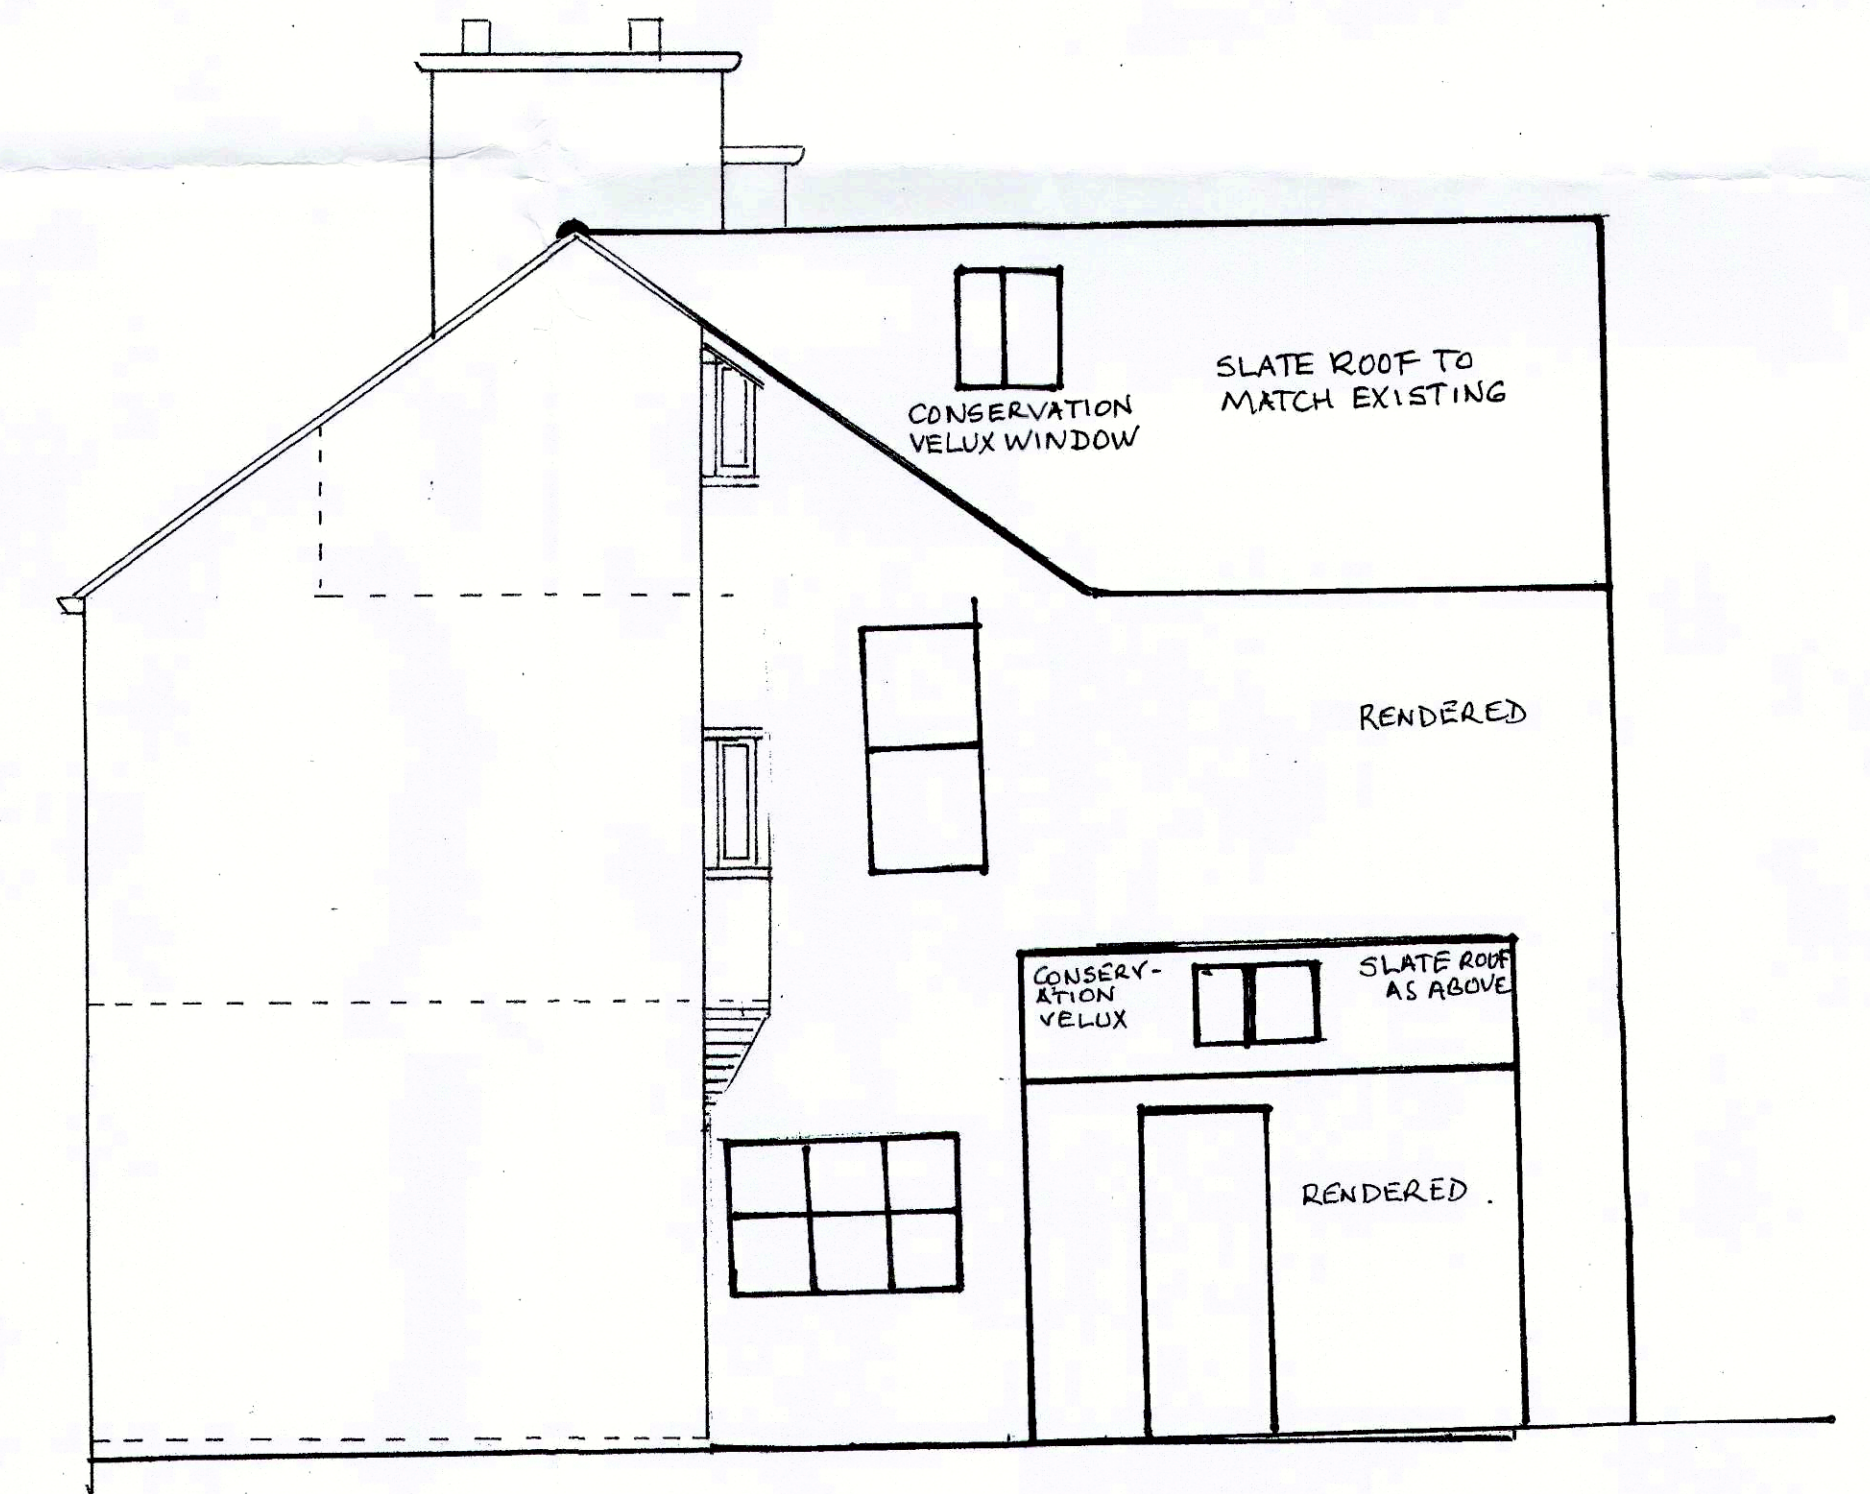

PROPOSED SIDE ELEVATION A

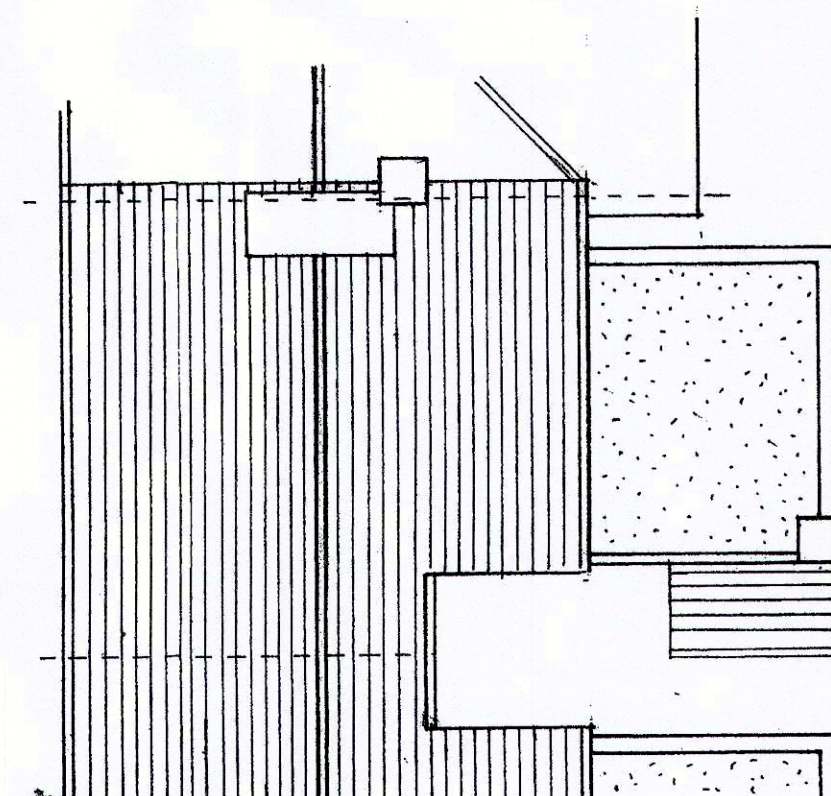

EXISTING ROOF LAYOUT
SCALE 1:100

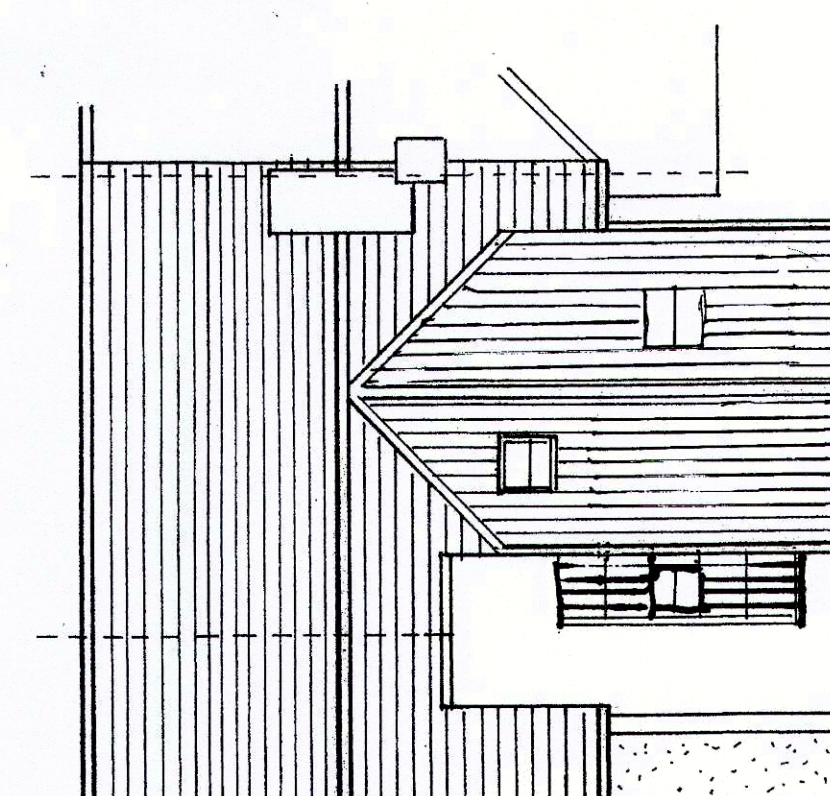

PROPOSED ROOF LAYOUT
SCALE 1:100

SCALE 1:50