




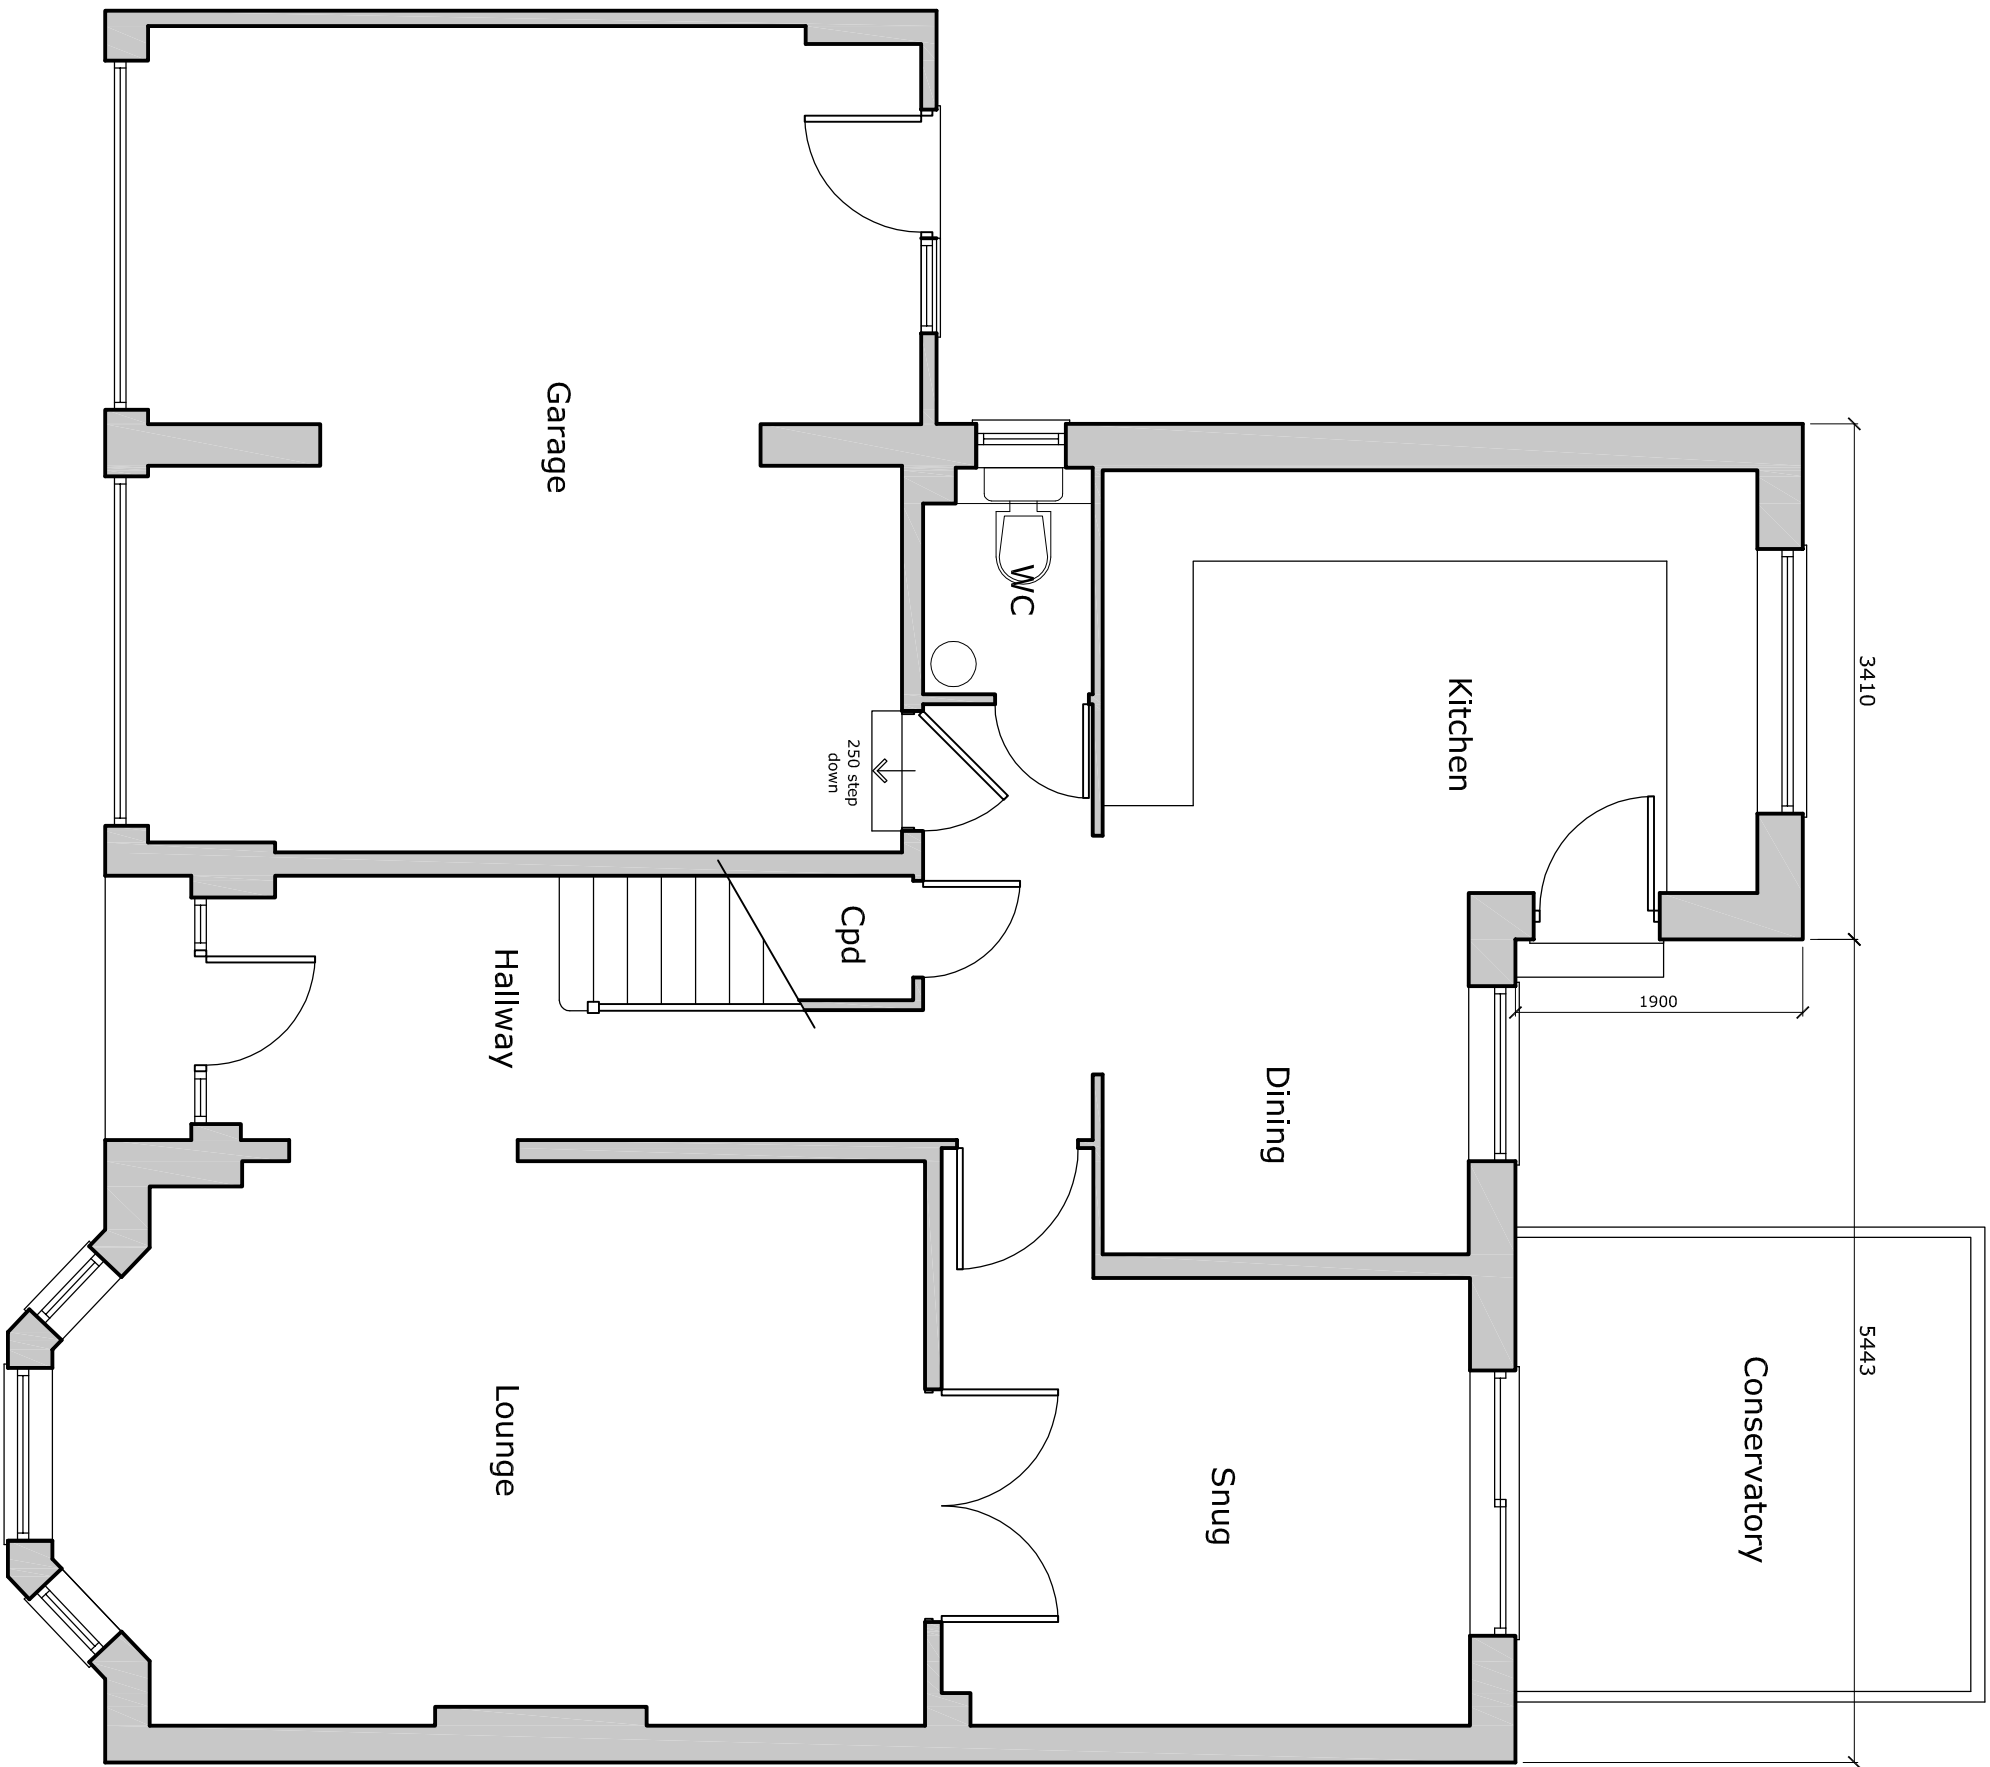


GROUND FLOOR PLAN

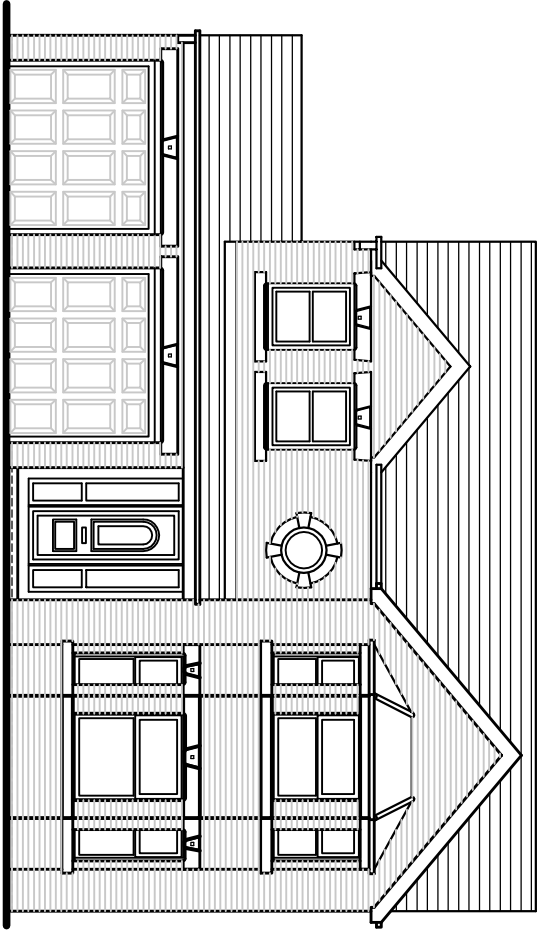


FRONT ELEVATION

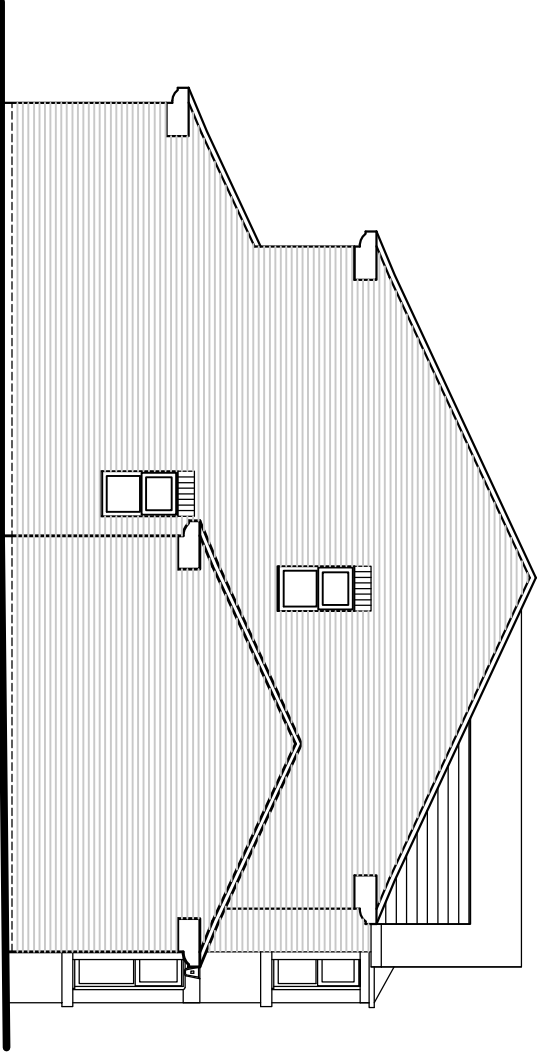

SIDE ELEVATION

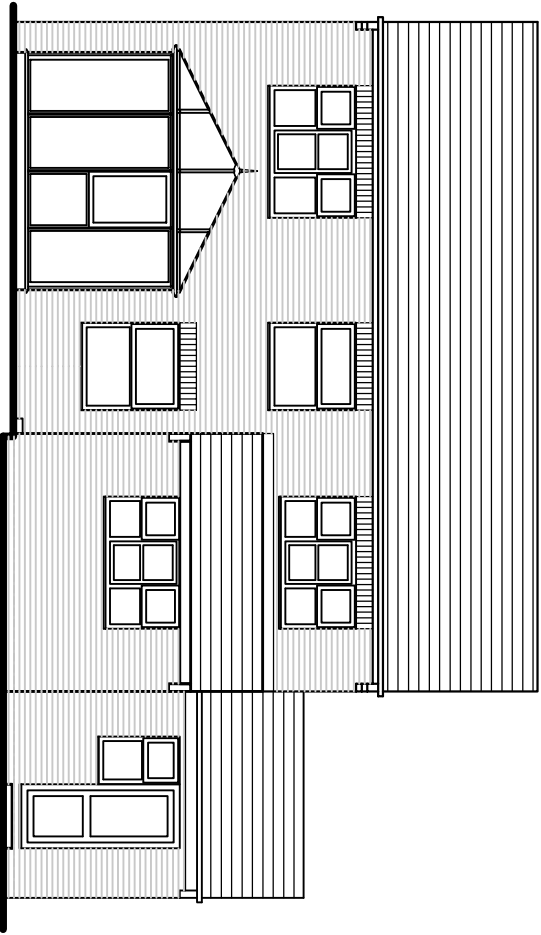

REAR ELEVATION

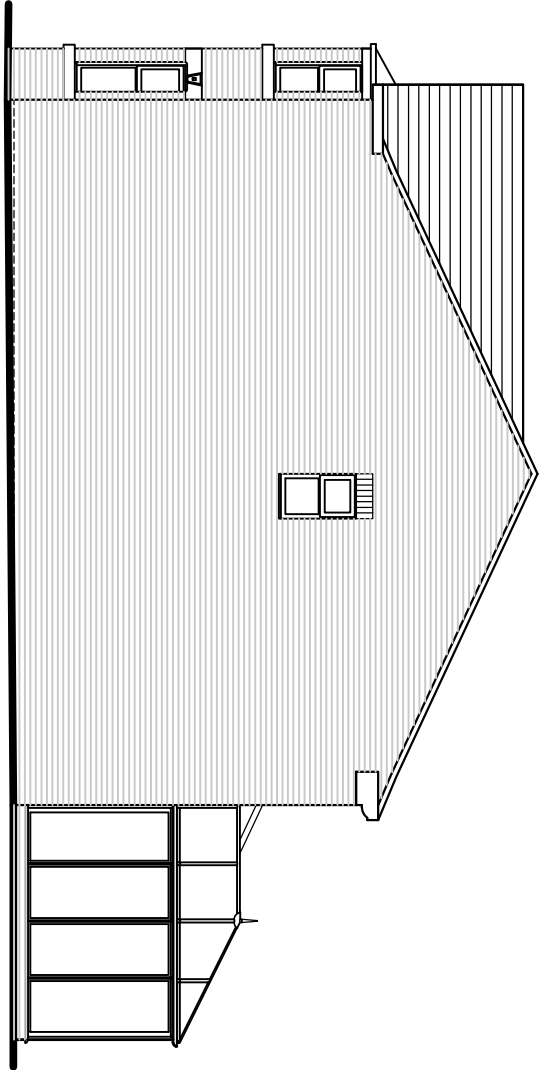

SIDE ELEVATION

P2		SITE INFORMATION TAKEN OFF		7th APRIL 2016	
P1		PRELIMINARY FOR DISCUSSION PURPOSES		FEB 2016	
rev		description			date

wireframe studio Ltd					
Studio One, Menzies Court, 301 Ecclesall Road, S11 8NX tel: 0114 266 9023 mail: studio@wireframestudio.co.uk					

project title	project no	rev	scale
8 HIGH THORNS SILKSTONE	1556	P2	1:100 1:50 @A2
drawing title	drawing no	date	drawn
EXISTING GROUND FLOOR PLAN AND ELEVATIONS	05	MARCH 2016	CF