



Drawing No.	Rev No.
MLN001 -001	

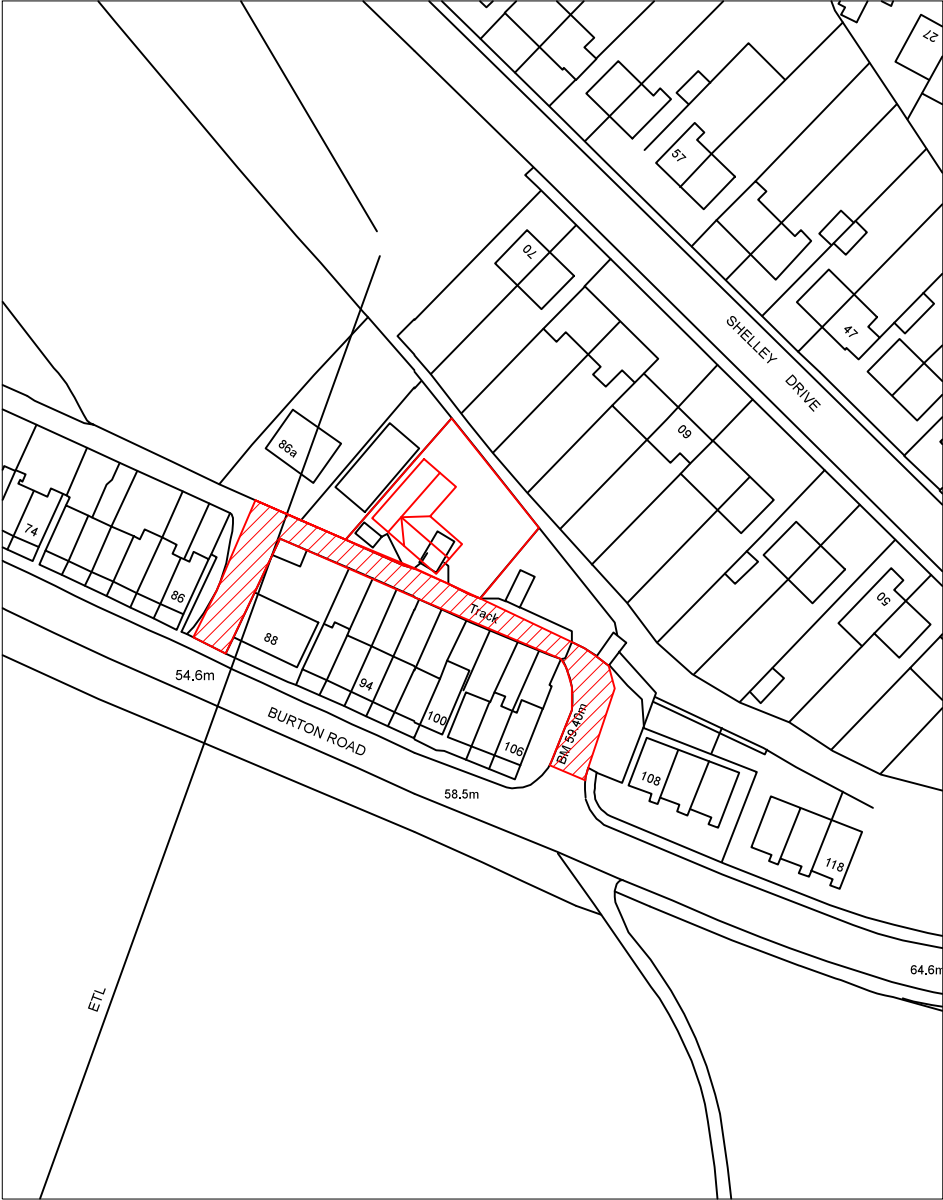

LOCATION PLAN
SCALE 1:1250 AT A3

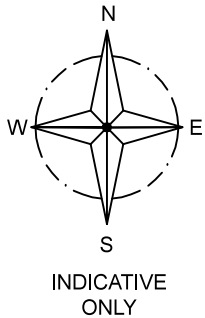

SITE PLAN
SCALE 1:500 AT A3

DO NOT SCALE: Contractor to check all dimensions and report any omissions or errors

NOTES

ADDITIONAL SHARED ACCESS
AREA 430m²

Rev	Description	By	Chk	App	Date
-----	-------------	----	-----	-----	------

JRB DESIGNS Ltd
1 Saville Road
Cudworth
Barnsley
S72 8LT
Tel: 01226 383542
Fax: 01226 380078
Mob: 07970 541192
Email: john@jrbdesigns.co.uk

This drawing is copyright. © jrbdesigns Ltd.

Client
MRS. N LEISHMAN

Drawing Title
SITE PLANS

Address
LAND TO THE REAR OF 96 BURTON RD.
MONK BRETTON
BARNSELY
S71 2LS

Project Title:
PROPOSED NEW DETACHED
DORMER BUNGALOW

Purpose of Issue:
PLANNING

Drawing Status
FIRST ISSUE

Scale at A3 AS SHOWN	Drawn By JRB	Date 18/10/2017
Checked By	Date 18/10/2017	Approved By Date 18/10/2017

Project No. MLN001	Drawing No. 001	Revision -
-----------------------	--------------------	---------------

APPROVAL ☒ INFORMATION ☐ TENDER ☐ CONTRACT ☐ CONSTRUCTION ☐