
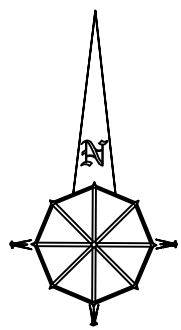


SITE PLAN

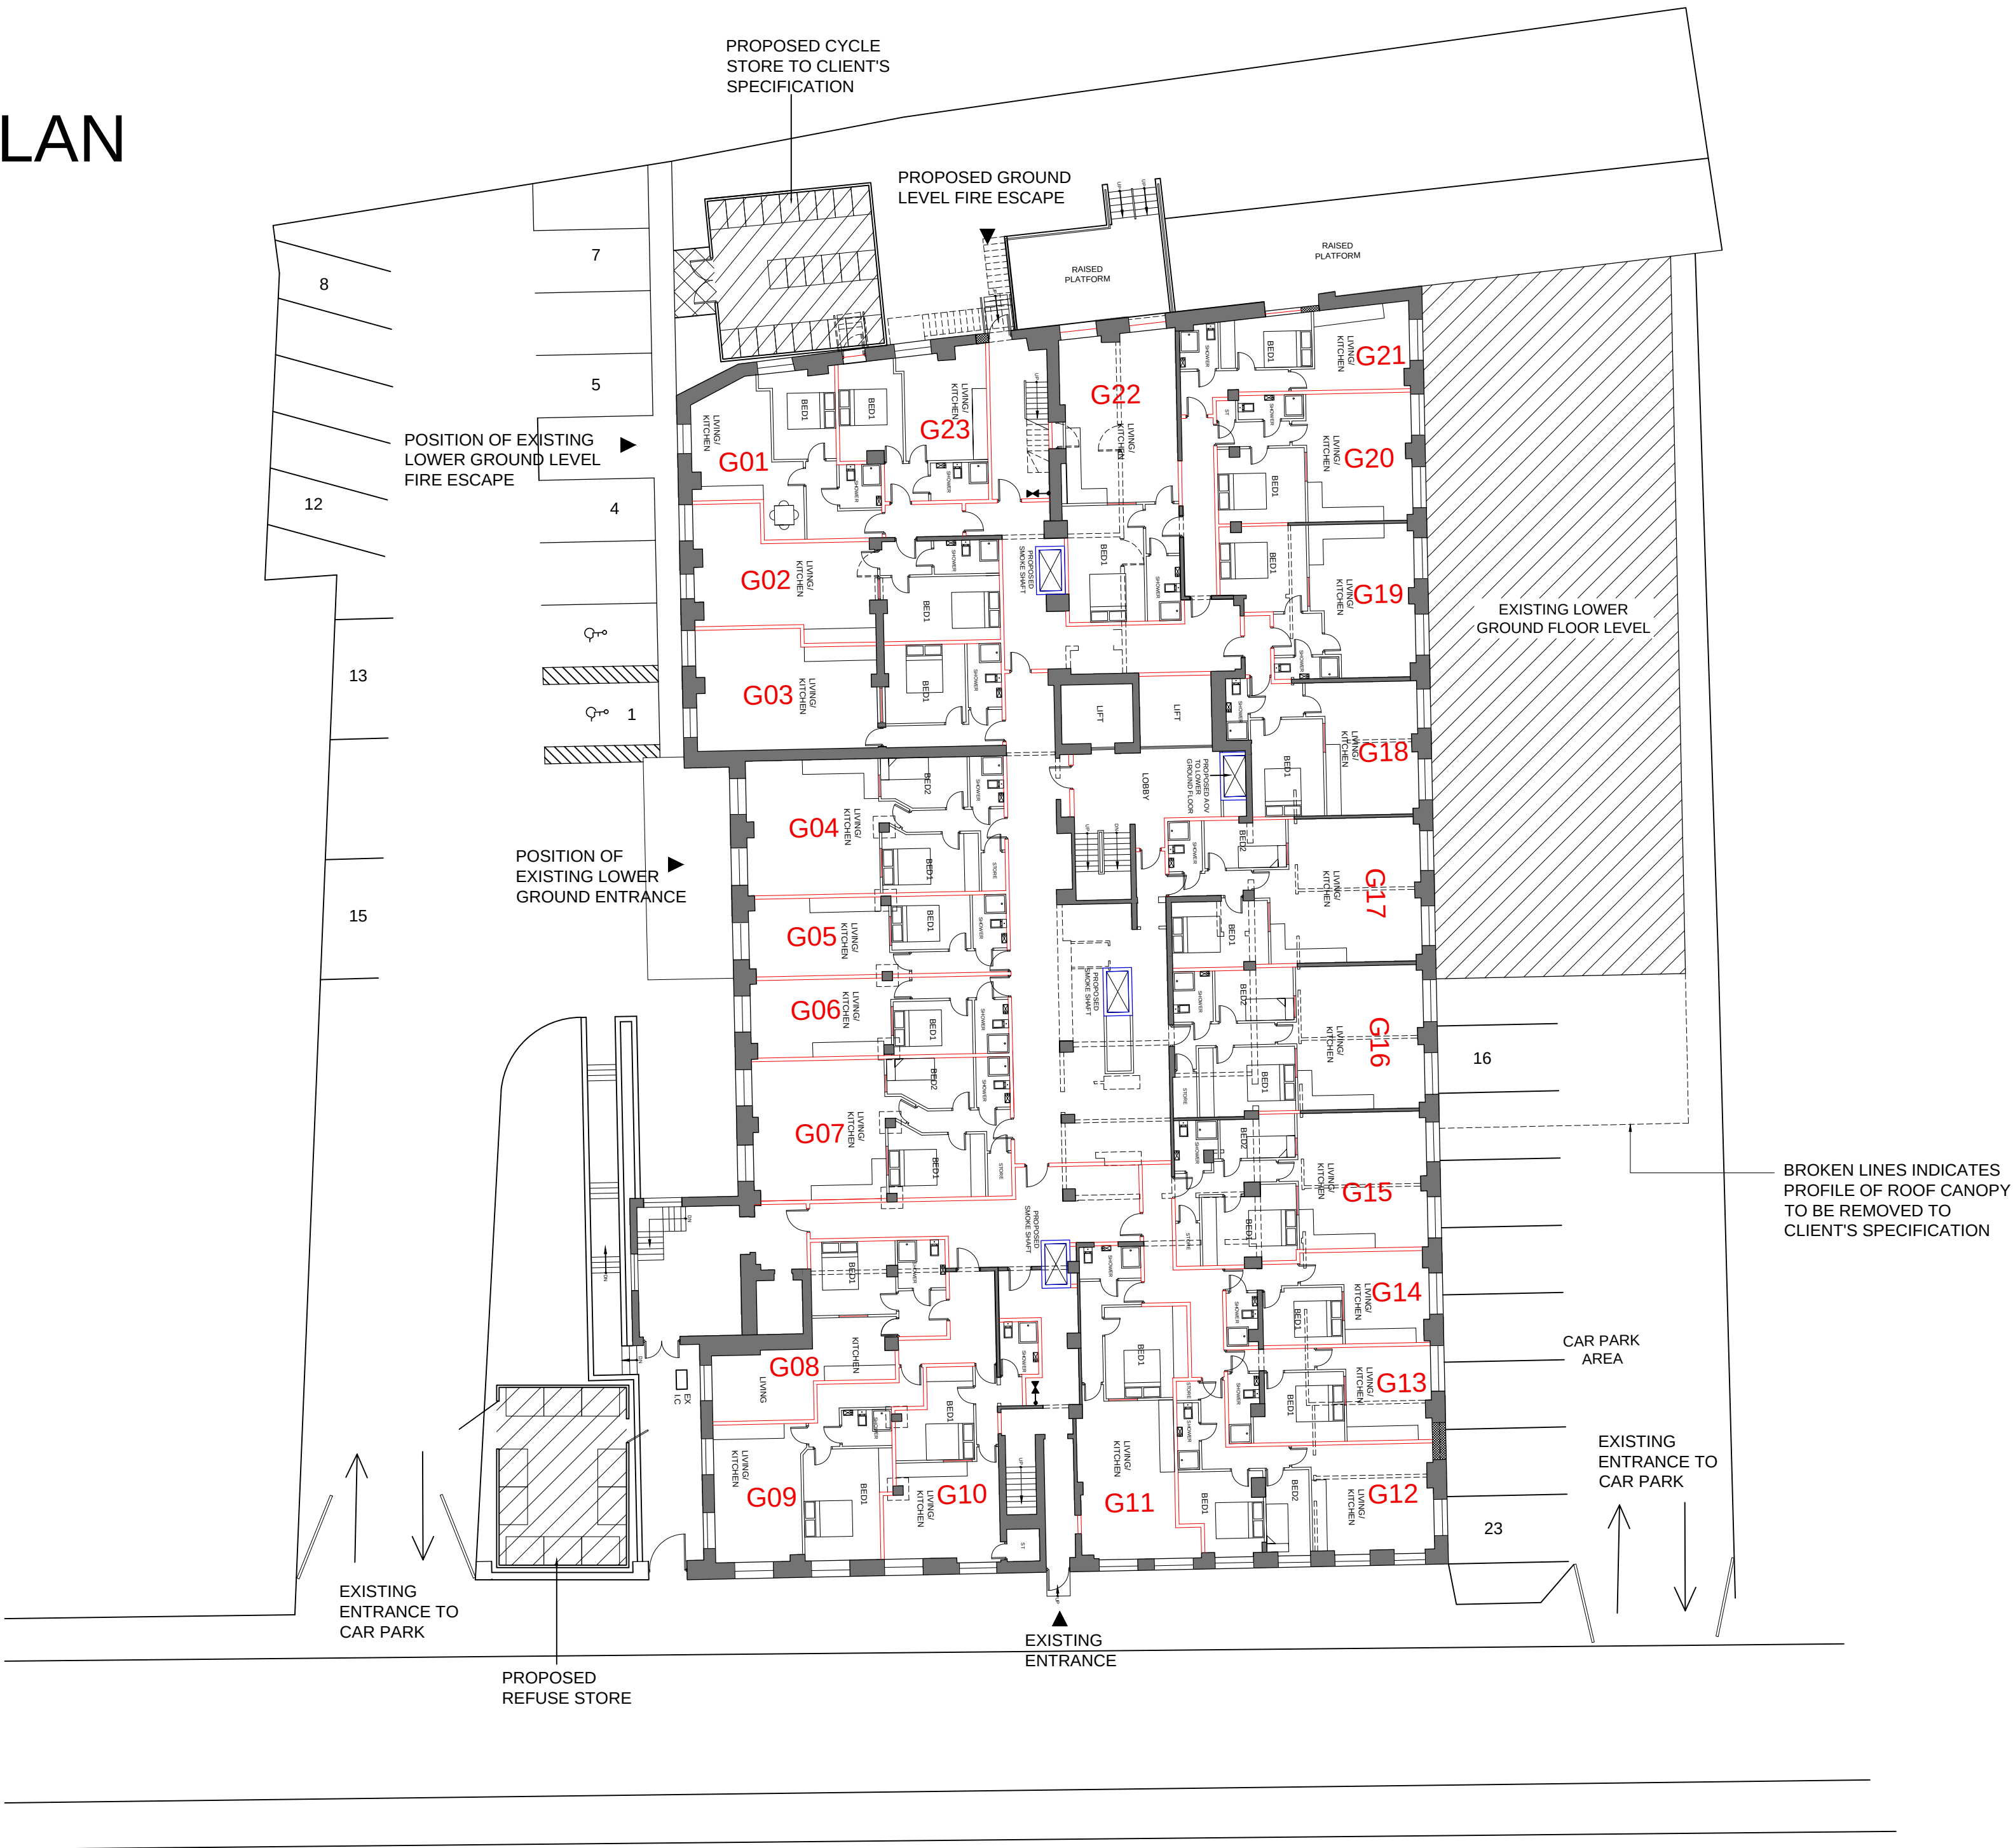


REV	DESCRIPTION
A	VENTILATED LOBBIES, SMOKE SHAFTS, CORRIDOR WALL ADDED AND APARTMENT LAYOUT REVISED REVISED TO FIRE OFFICER'S COMMENTS 11.04.18 D.D.

PROPOSED SITE PLAN

PROPOSED CONVERSION OF OFFICE BUILDING TO APARTMENTS, SPRINGFIELD HOUSE, BARNSELY

CLIENT: EMPIRE PROPERTY CONCEPTS
DWG NO: K838/01
SCALE: 1/200 @ A1
DRAWN BY: D.D.
DATE: 08/01/18
REV: A

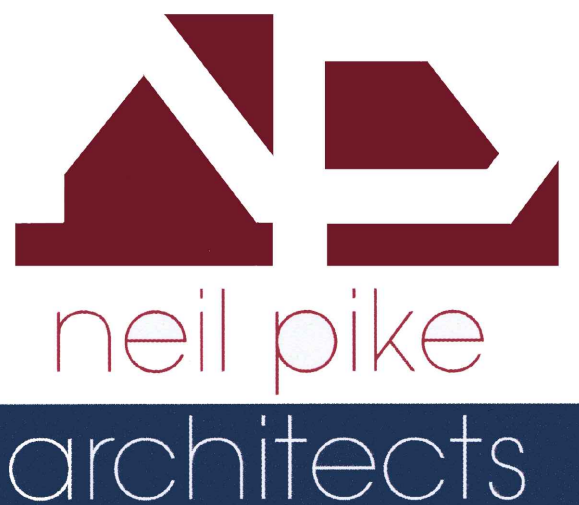

MICHIGAN HOUSE, 17-19 CHORLEY NEW ROAD, BOLTON, BL1 4QR
TEL: 01204 392233 FAX: 01204 528505
WWW.NEILPIKEARCHITECTURE.CO.UK EMAIL: INFO@NEILPIKEARCHITECTURE.CO.UK
COPYRIGHT OF THIS DRAWING REMAINS WITH THE ARCHITECT. DO NOT SCALE FROM THIS DRAWING. WORK TO FIGURED DIMENSIONS. CHECK ALL DIMENSIONS ON SITE. IN THE EVENT OF ANY DISCREPANCY REFER QUERY TO THE ARCHITECTS.