



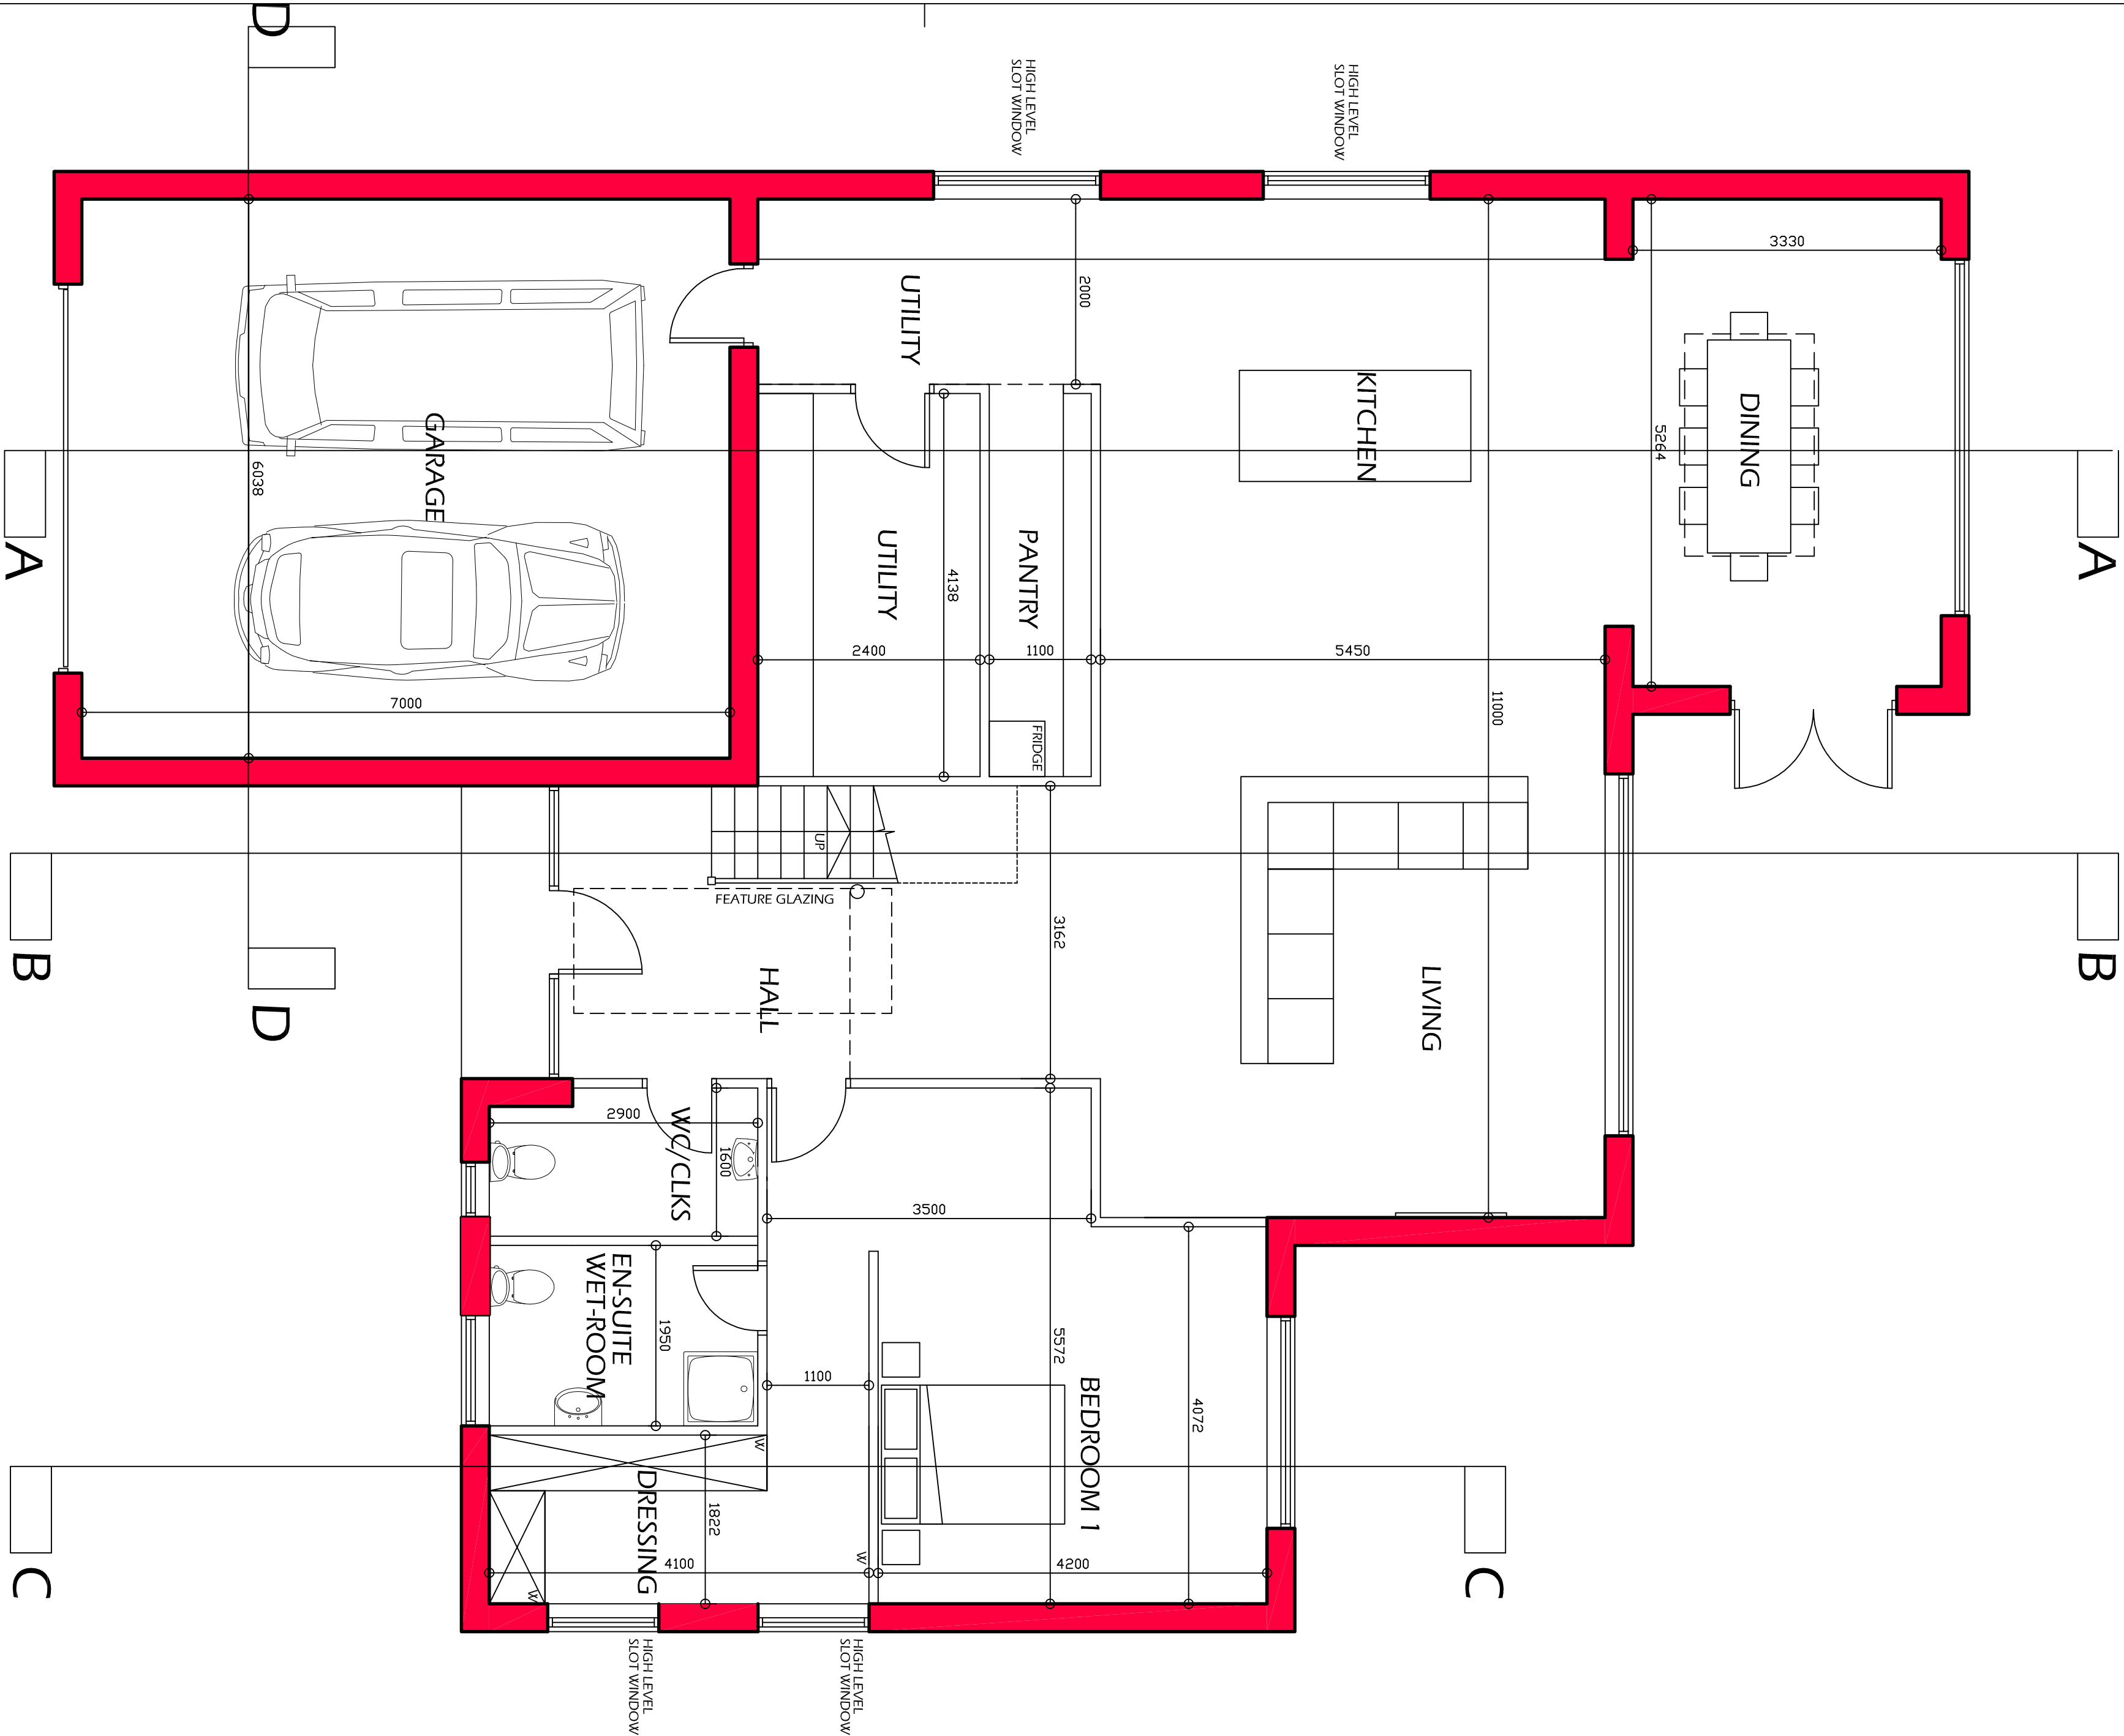

PROPOSED GROUND FLOOR PLAN 1:100

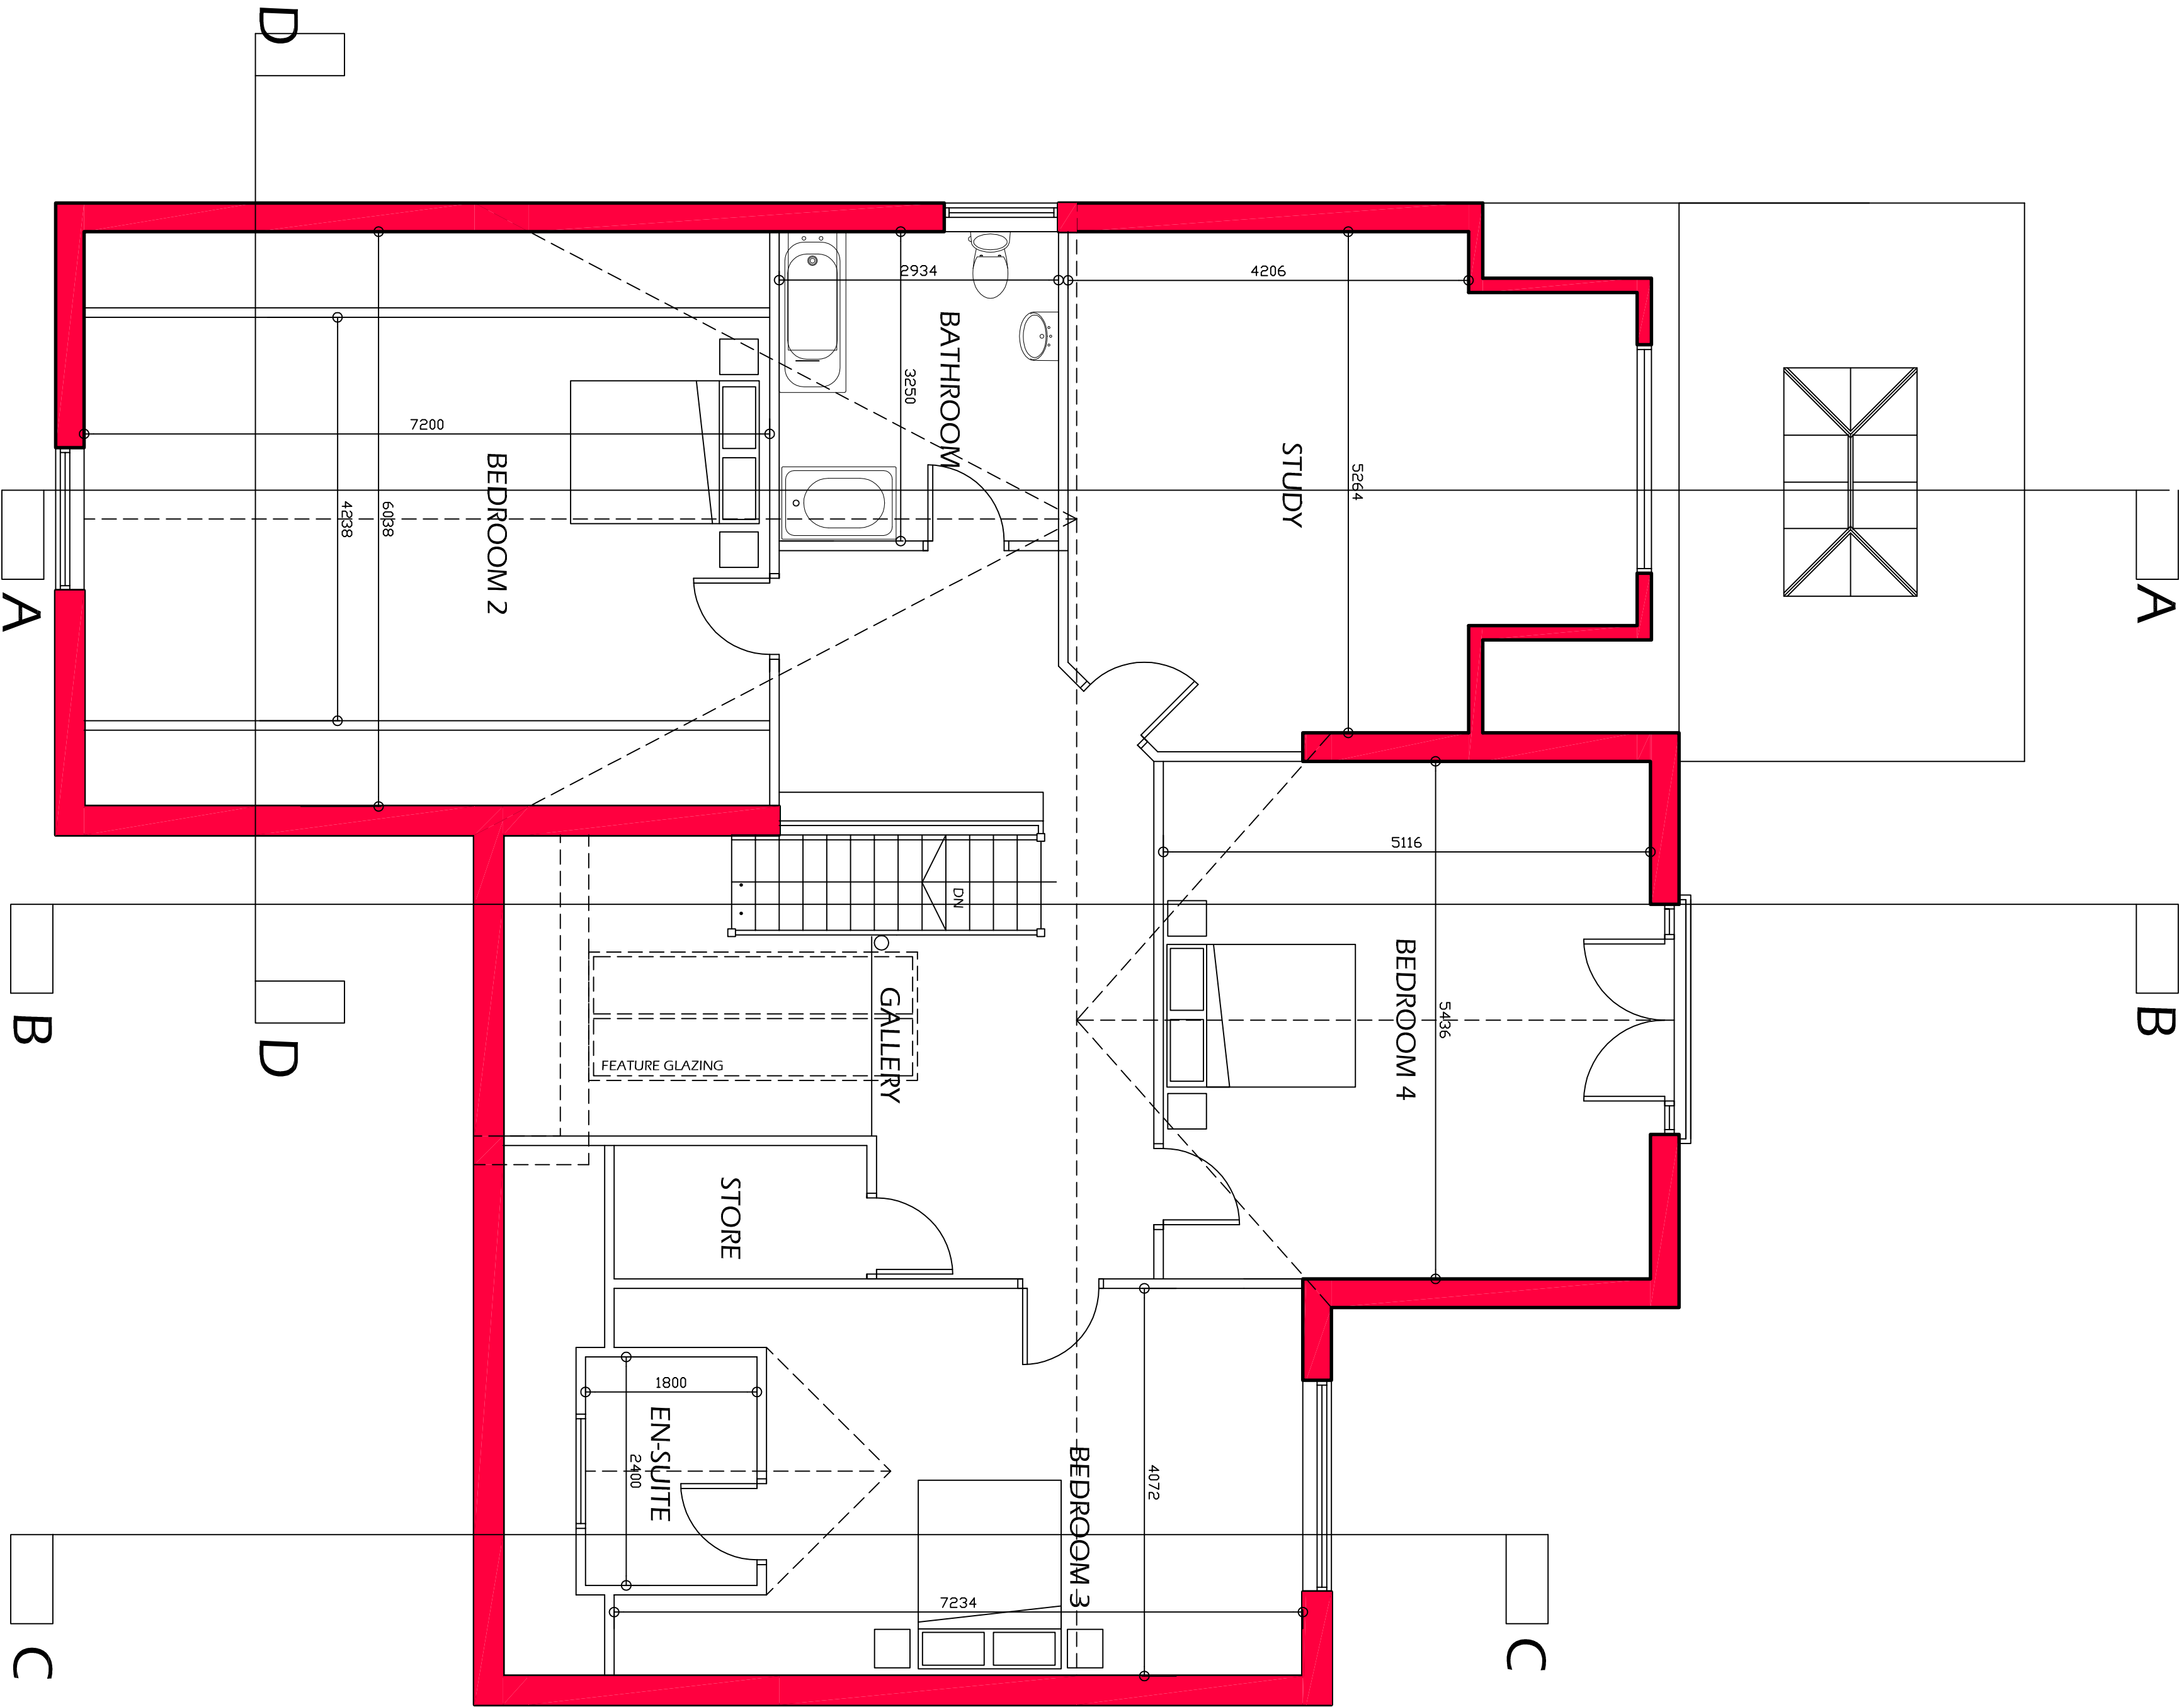

PROPOSED FIRST FLOOR PLAN 1:100



1. THE DRAWING AND THE CONTRACTS AND PATENTS HEREIN ARE THE PROPERTY OF NYP ARCHITECTURAL SERVICES LTD. AND MAY BE USED OR REPRODUCED ONLY UNDER CONTRACT.
2. CONTRACTORS AND SUB-CONTRACTORS MUST CHECK AND AGREE ALL DIMENSIONS BEFORE PREPARING SHOP DRAWINGS OR COMMENCING WORK ON SITE.
3. CONTRACTORS ARE RESPONSIBLE FOR INFORMING THE DESIGNER OF ANY DISCREPANCY, RESOLVED ON THE DRAWING, OR BETWEEN THE DRAWING AND THE EXISTING SITUATION, PRIOR TO COMMENCING THE STATED WORK OF CONTRACT IN RESPECT OF THE WORK.
4. WRITTEN DIMENSIONS ONLY ARE TO BE USED FROM THIS DRAWING, IF IN ANY DOUBT ASK FOR CLARIFICATION.

Notes:

Revisions:	
Date	Suffix
05-07-2016	D
11-10-2016	E

Description
KITCHEN WINDOWS ADAPTED TO HIGH LEVEL SLOT WINDOWS
BUILDING SIZE REDUCED FOR PATH RIGHT HAND SIDE + REAR DOWNER INCREASED

NYP ARCHITECTURAL SERVICES

The Grove, High Street, Osbourn, Banbury, S15 3AG. Tel: 01226 200898 E-mail: sales@nyp.co.uk / info@nyp.co.uk

Client: MR & MRS CARTWRIGHT

Project: PROPOSED DWELLING, BANBURY

24 TIMPDALE DRIVE, CAMPHORNE, BANBURY

S75 4EN

Drawing Title: SKETCH SCHEDULE GROUND AND FIRST FLOOR PLAN

Date: MAY 2016
Ref: 02/61

Scale: A1

Dwg. No. SK01

Rev. E