




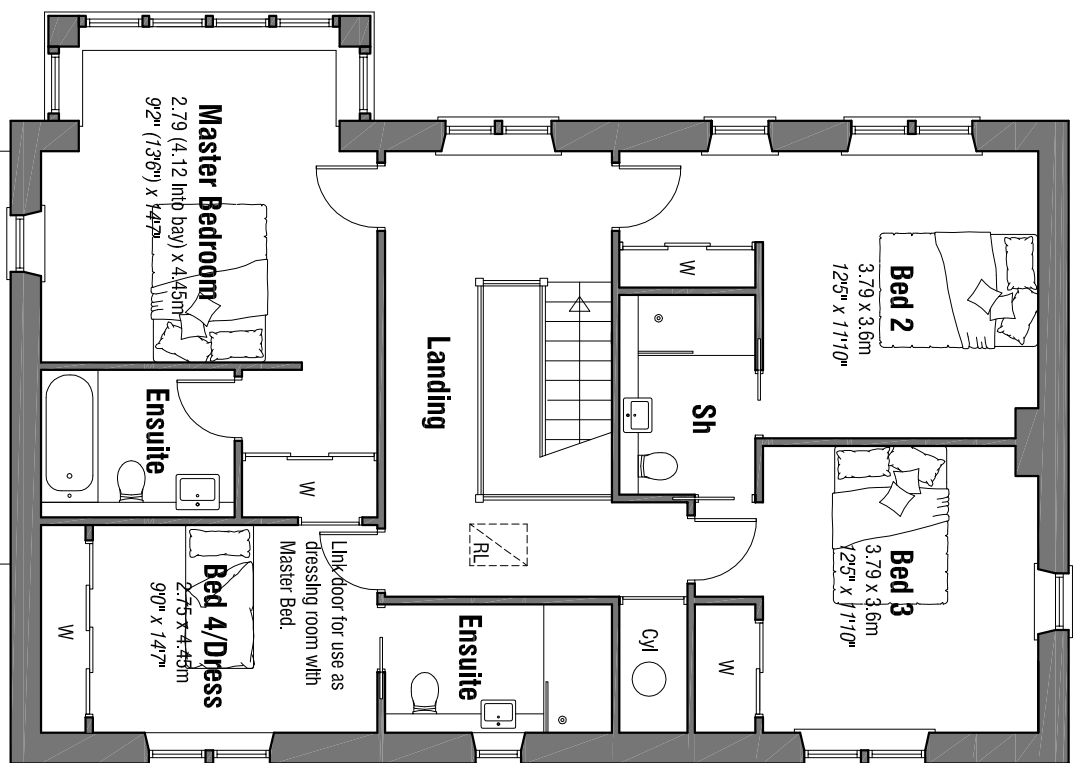


FIRST FLOOR PLAN

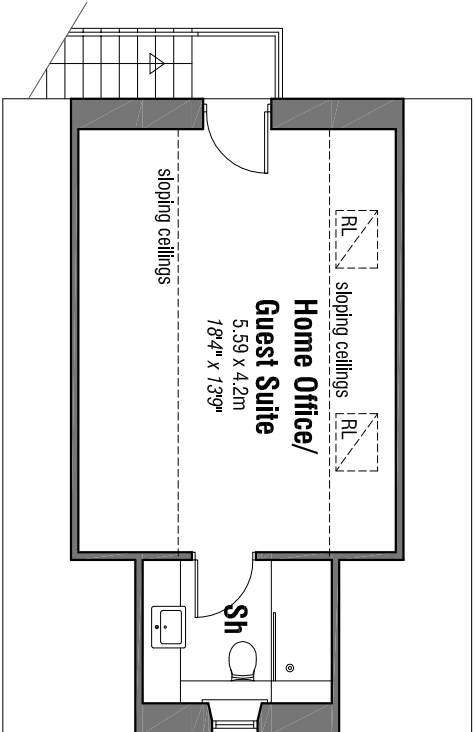


FIRST FLOOR GARAGE

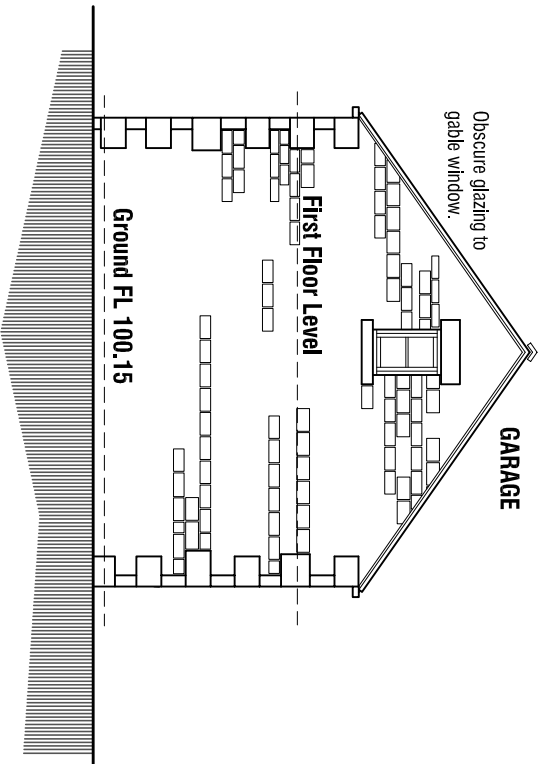


SOUTH ELEVATION

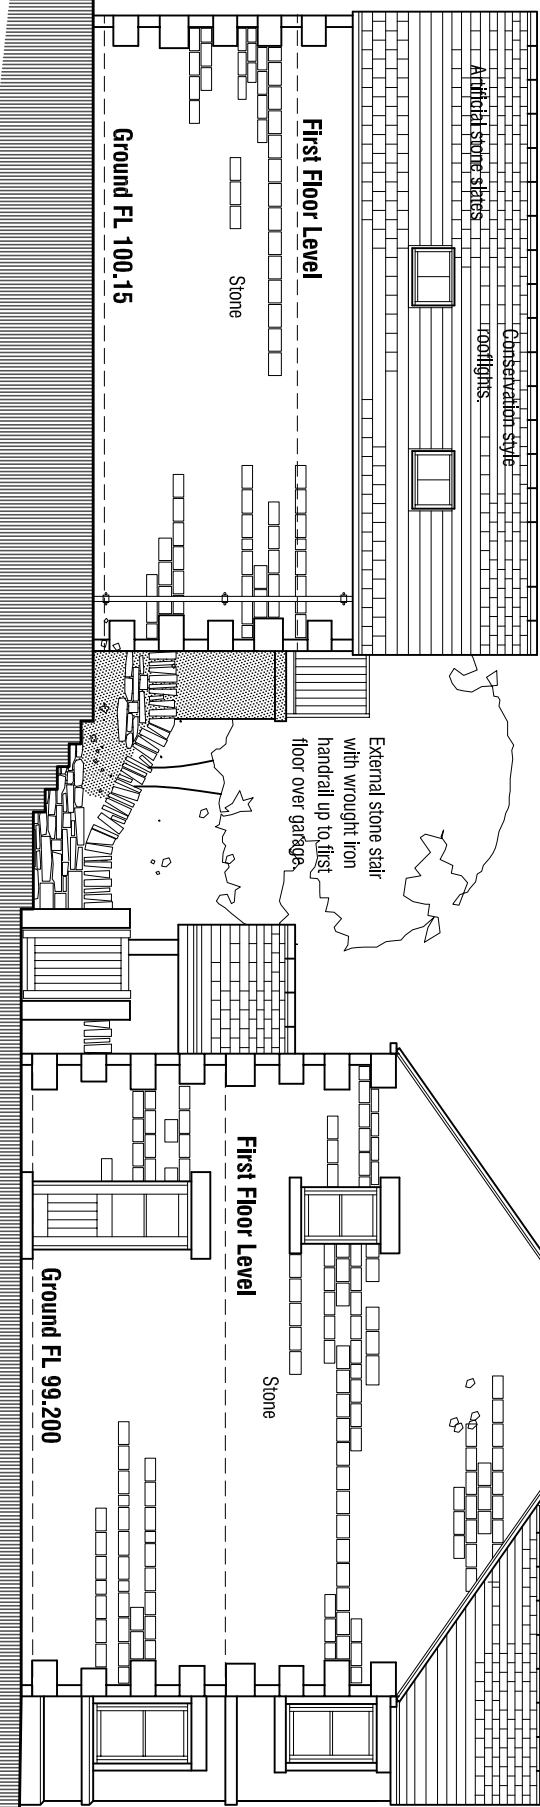


EAST ELEVATION

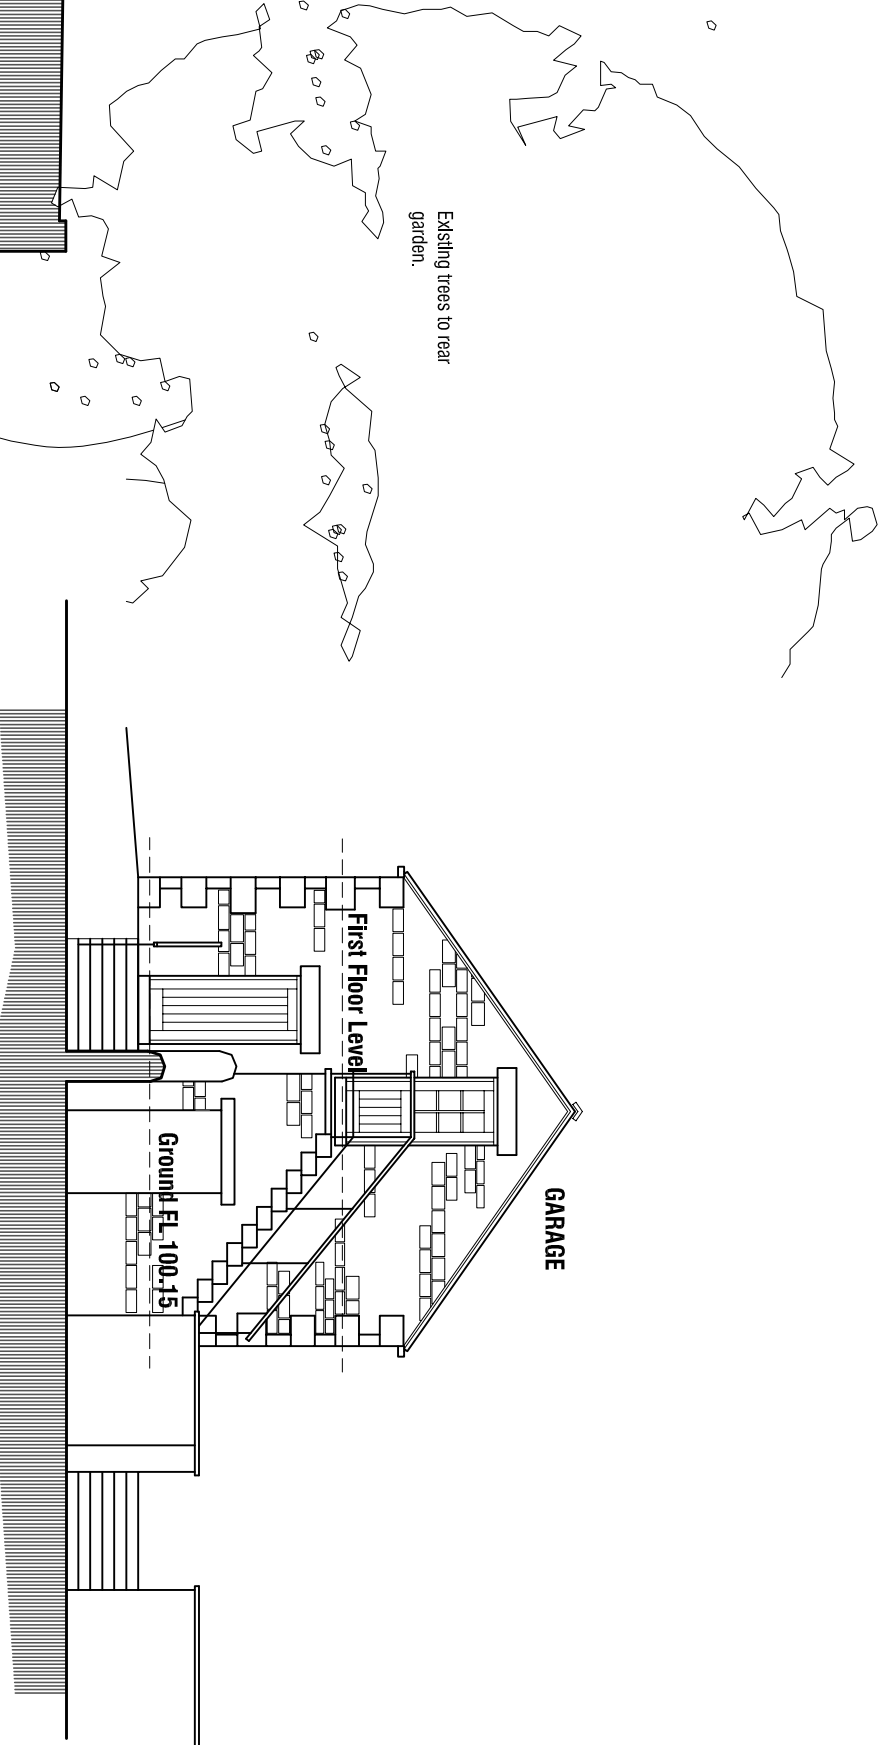


NORTH ELEVATION

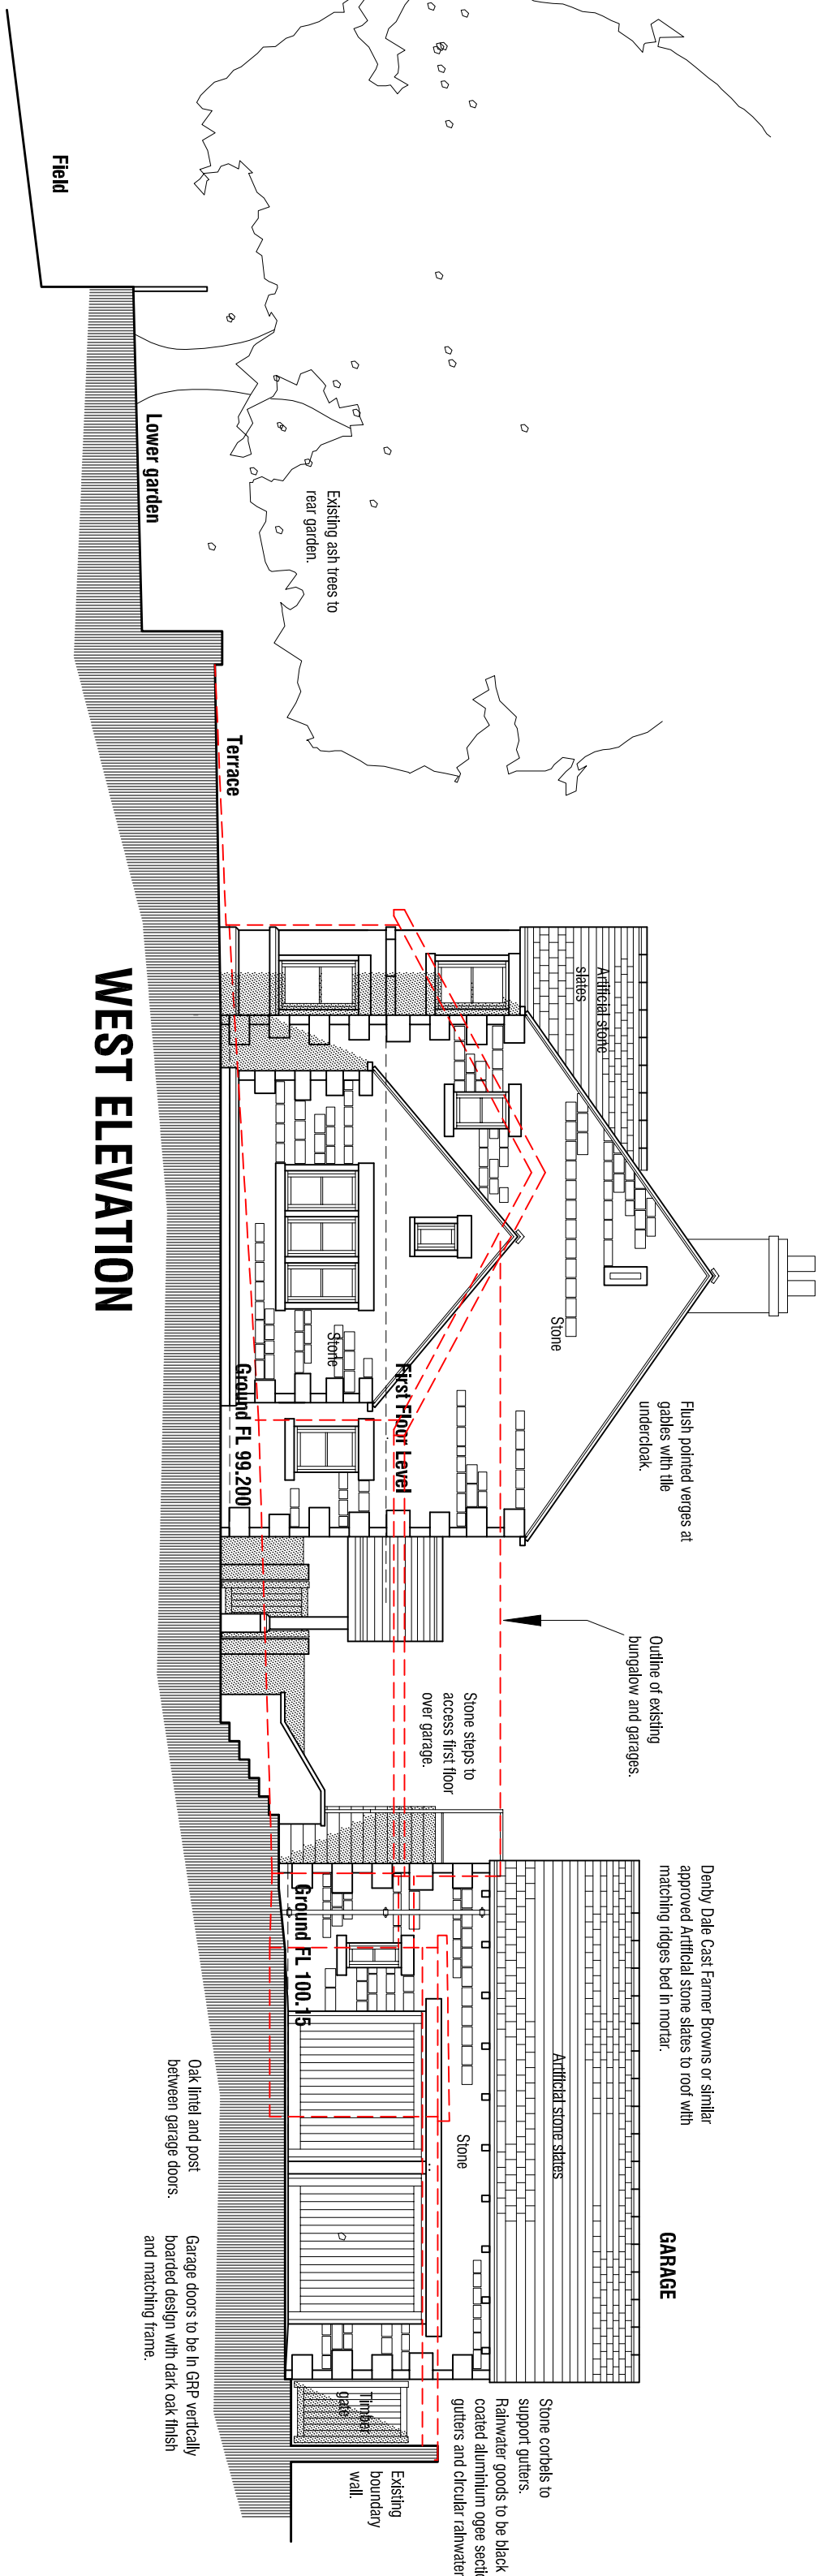

WEST ELEVATION

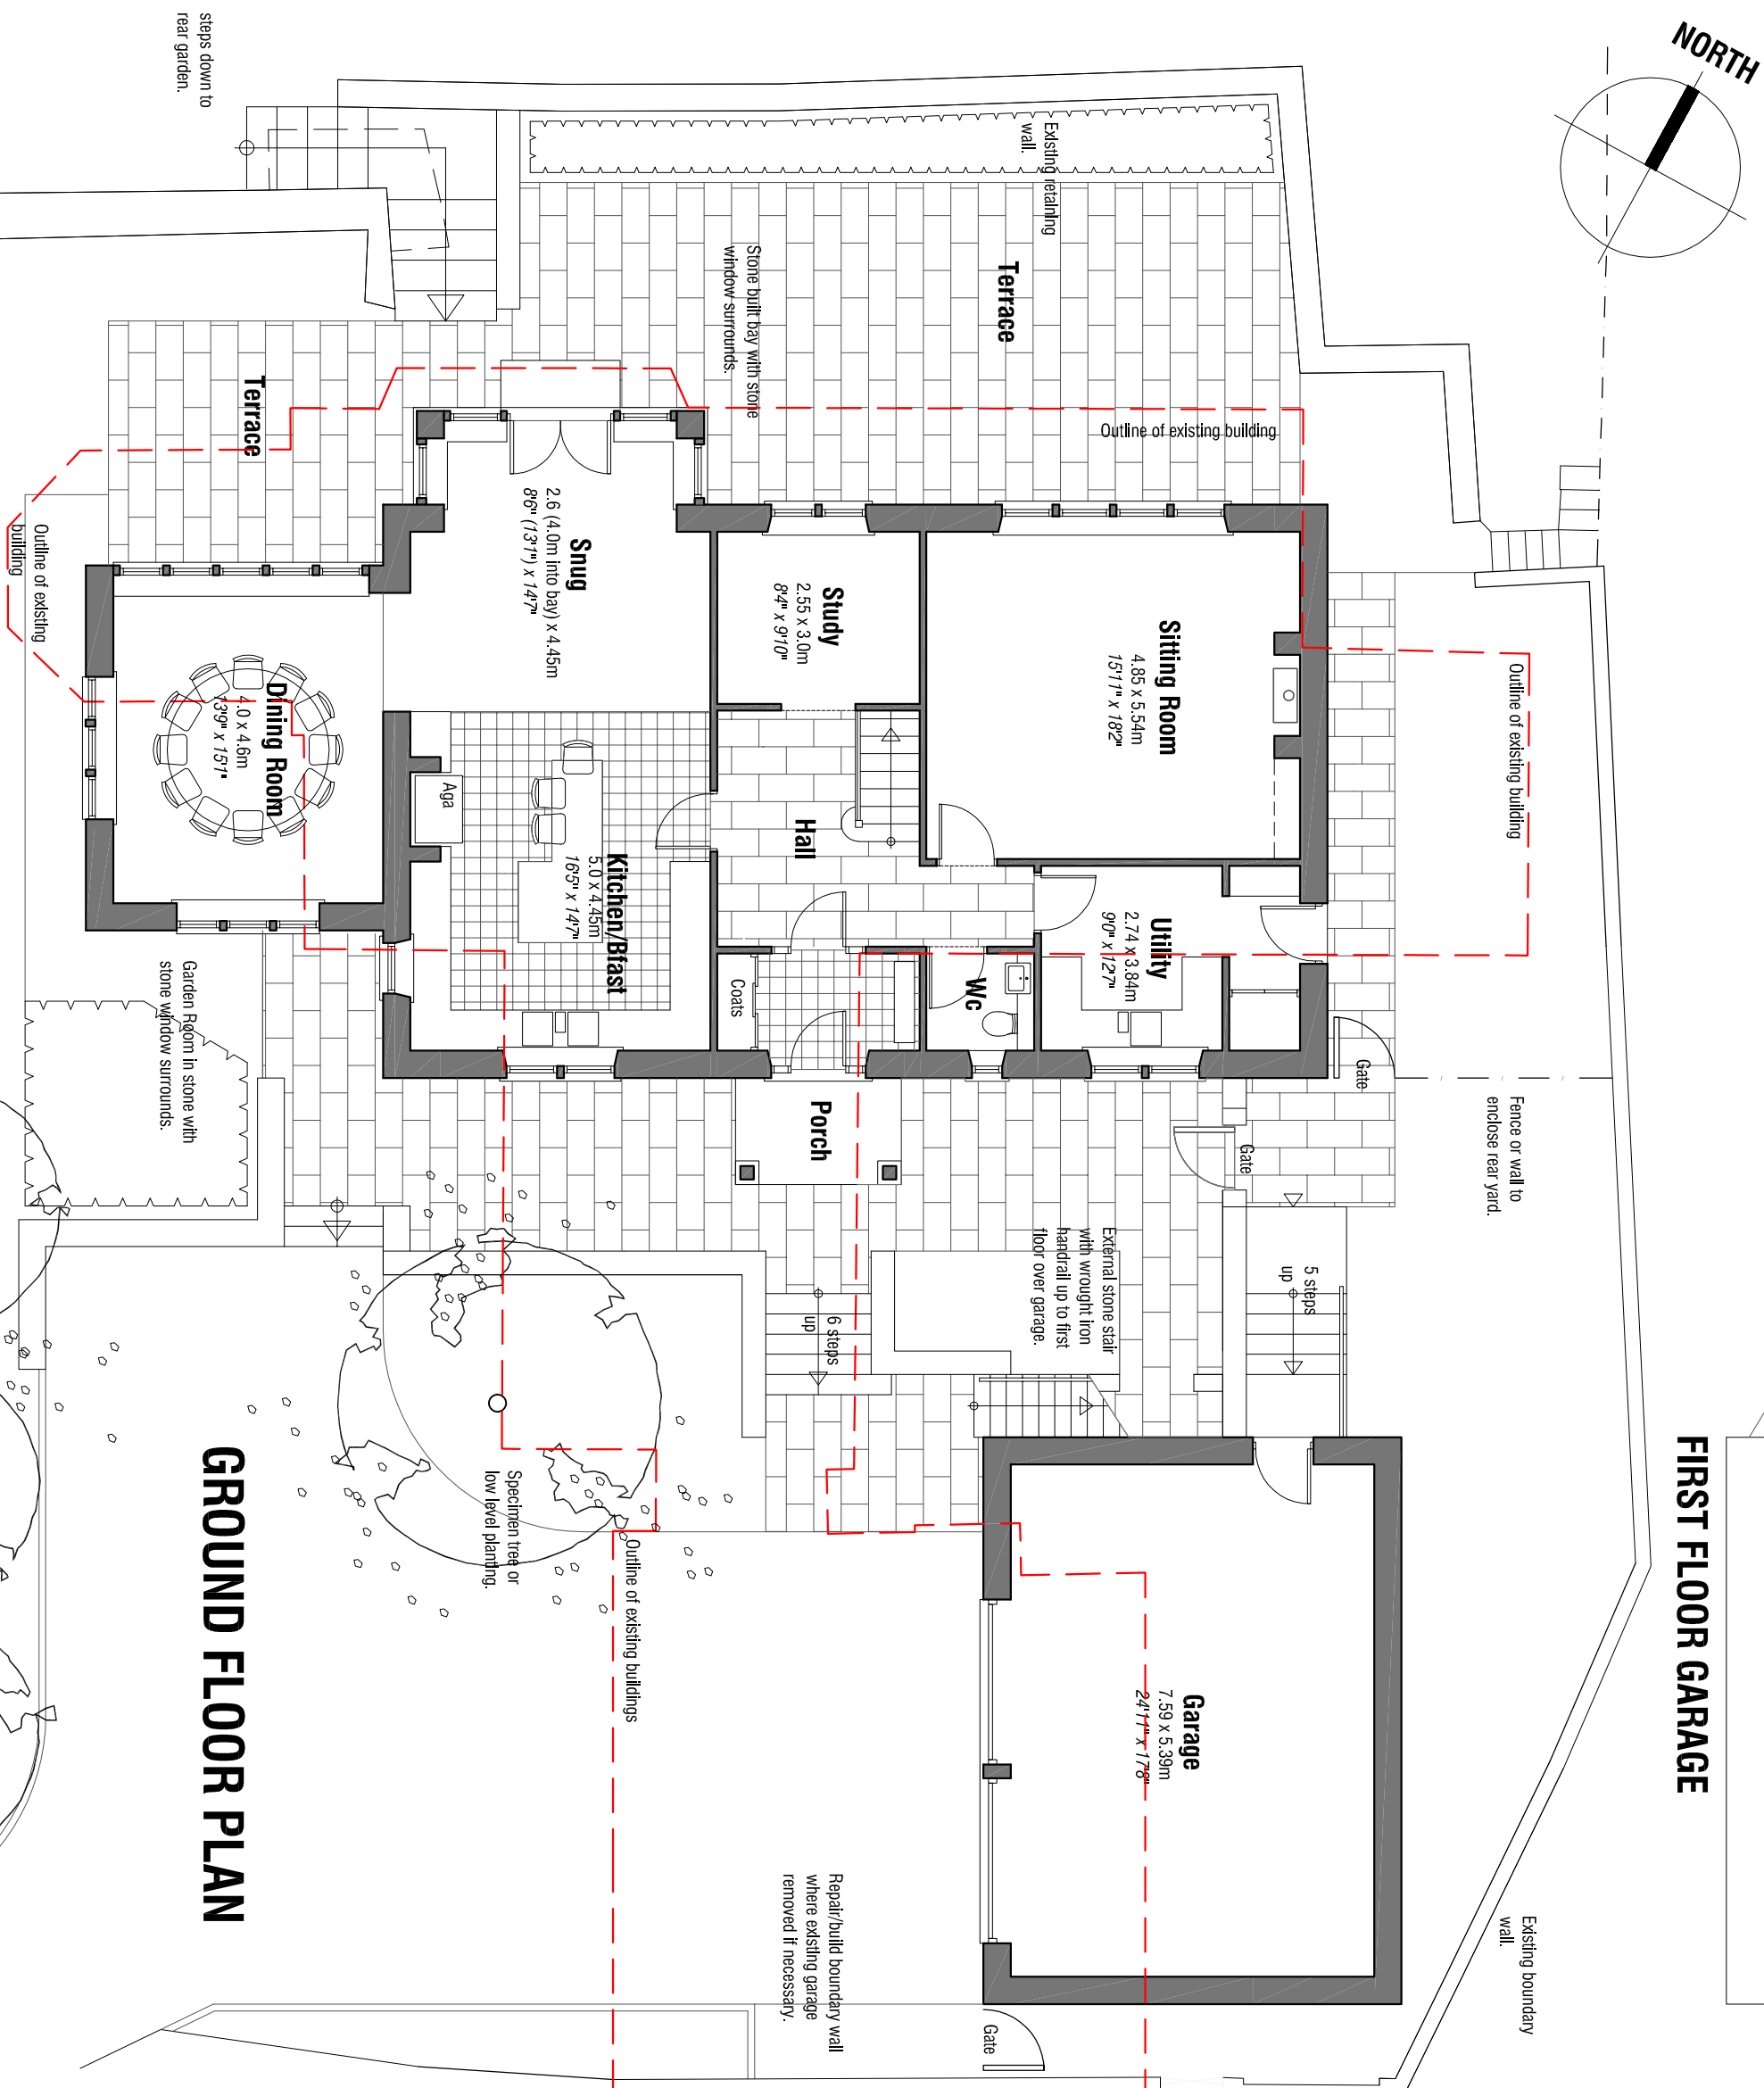

GROUND FLOOR PLAN

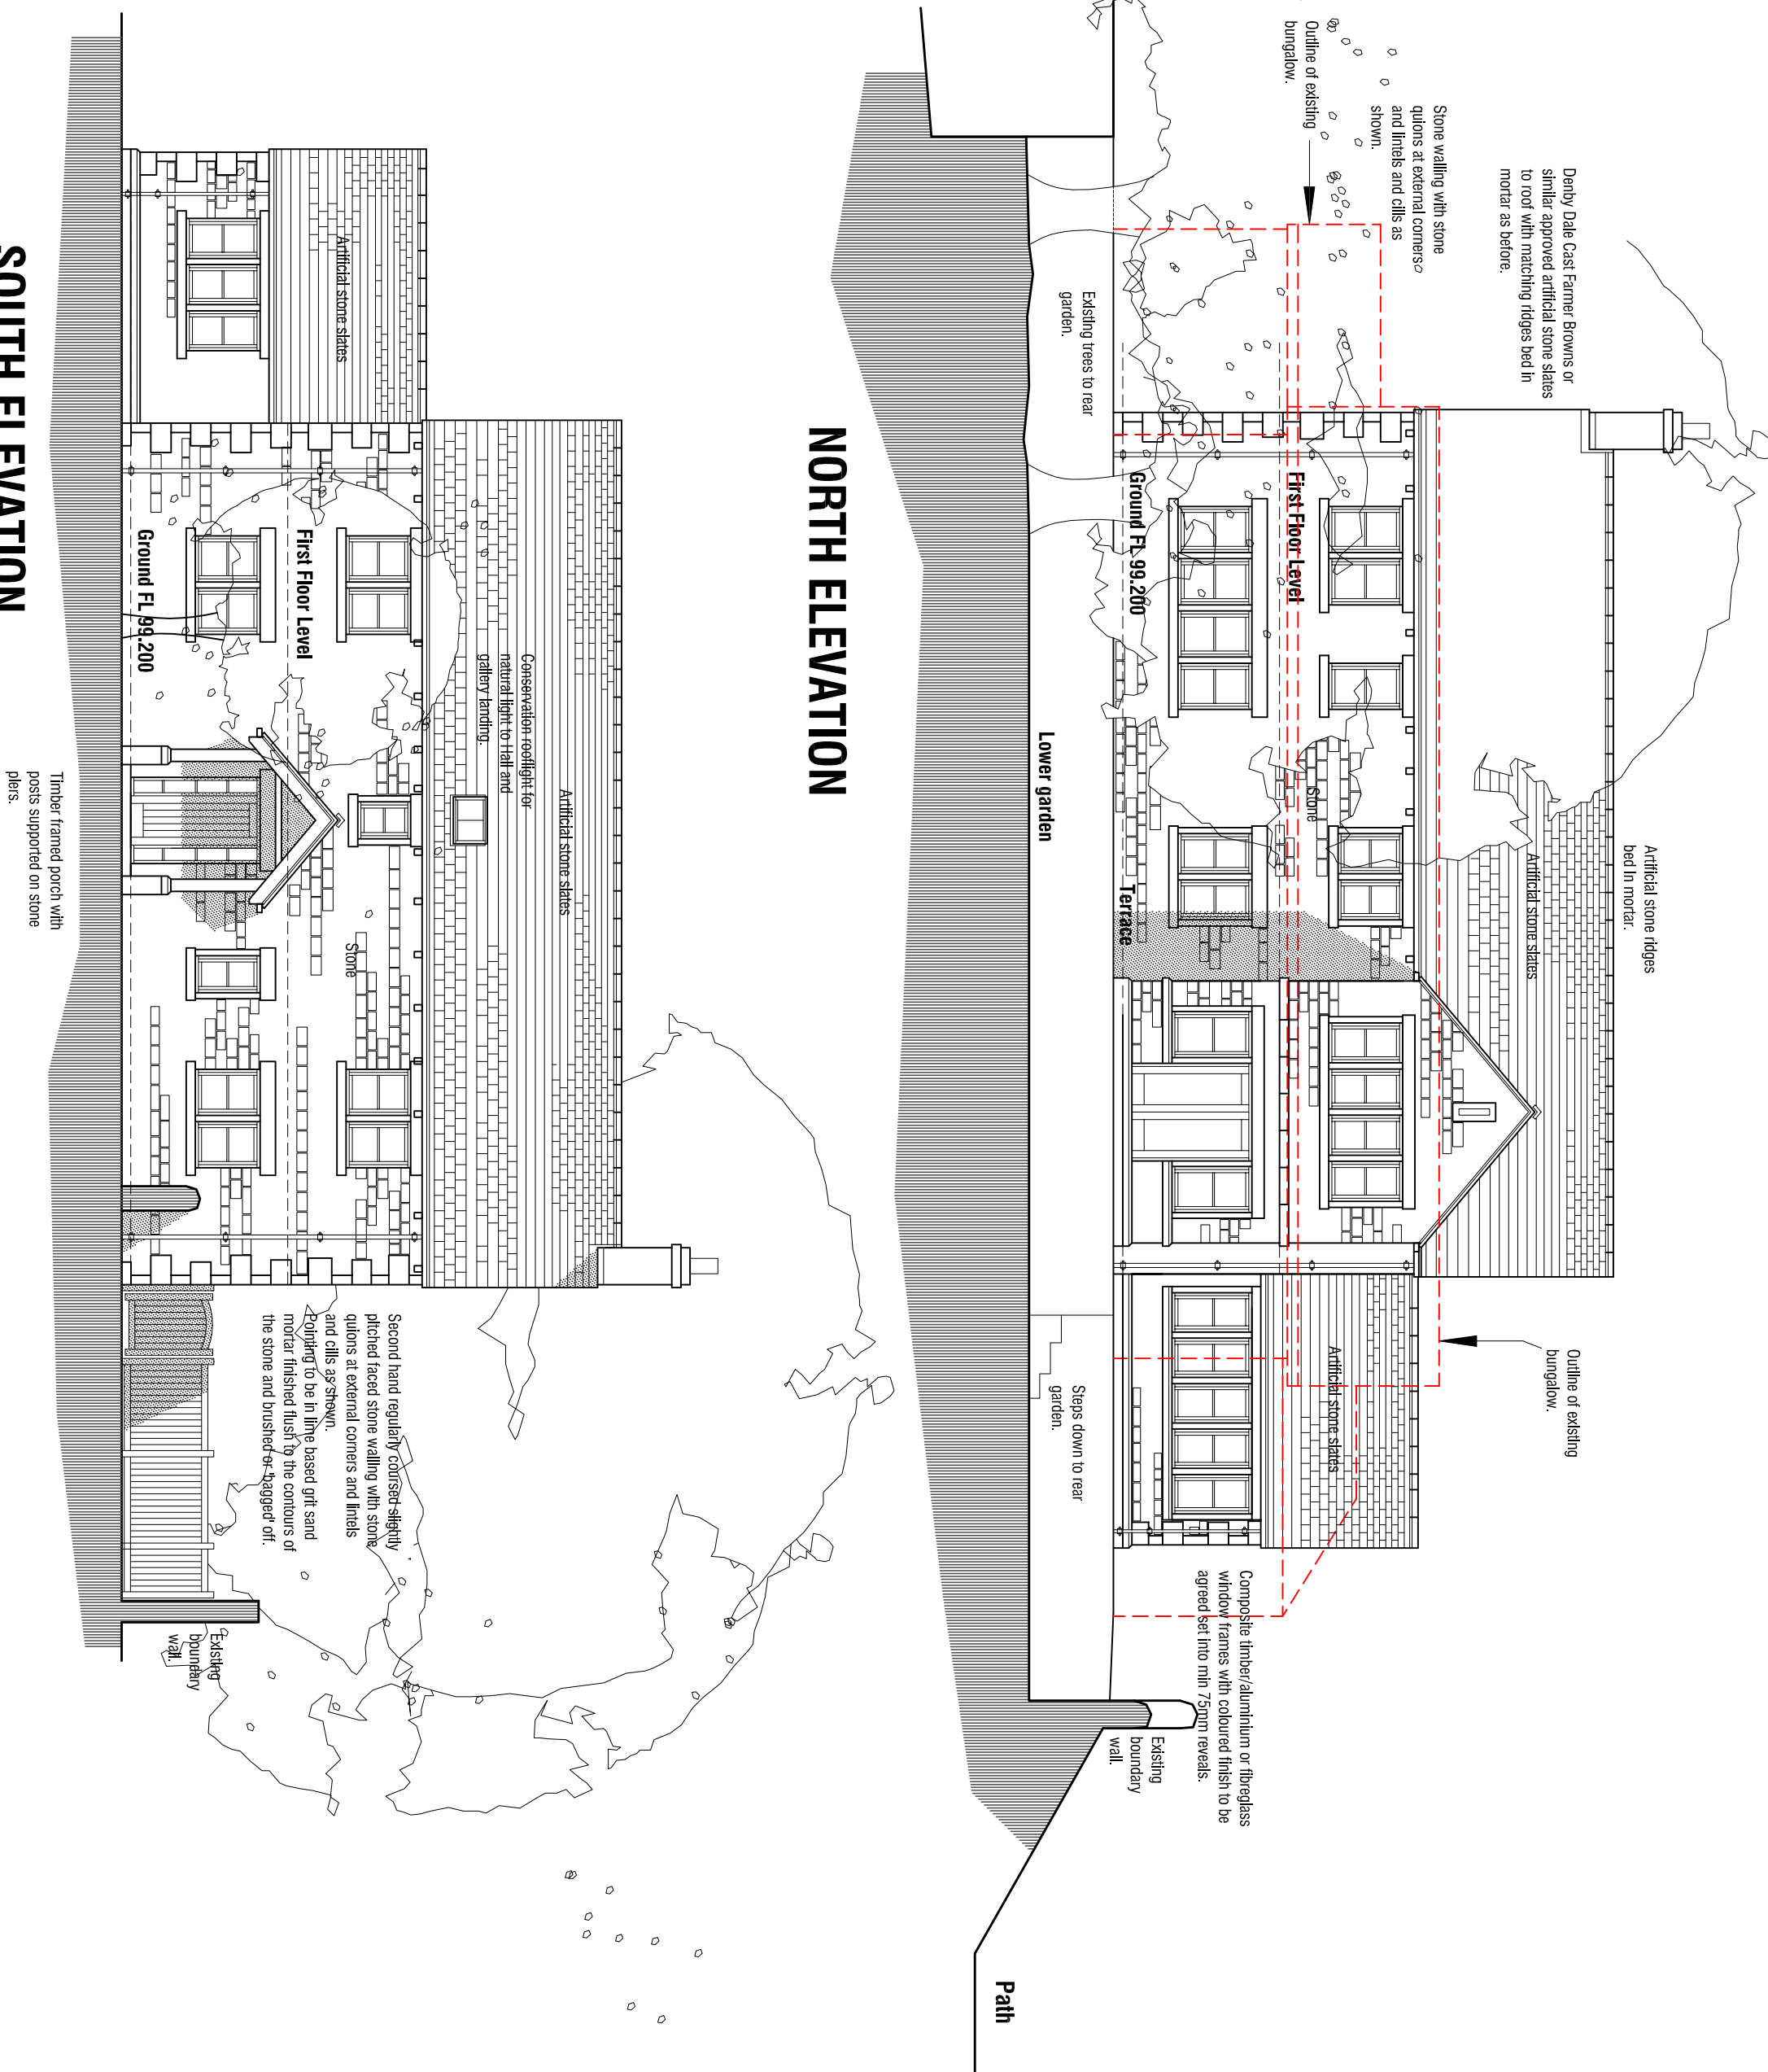

NORTH ELEVATION

SOUTH ELEVATION

DESIGN PROPOSALS

PLANS & ELEVATIONS

☐ ☐ mboothdesign
architectural design and building consultants

11 Crowder Walk, Barnsley
S70 2LU
T: 01759 688555
M: 07781 688900
E: mboothdesign@btconnect.com

Scale: 1:100 @A1 Drawn: MJB

Date: JANUARY 2012 Ref: 11.50

Dwg No: P20 Rev: C

PROPOSED NEW DWELLING
6 CLIFFE HILL
CAWTHORNE
BARNSLEY

C 23.03.2012 - Planning Issue.
B 01.03.2012 - Onit external chimney breast, amend gable window to Dining Room, amend Porch, add wrought iron handrail to external stair.
A 20.02.2012 Amend Chimney breast: reduce width of Dining Room and amend design of windows; onit hall cupcok; add porch.

Copyright reserved. All drawings are the property of mboothdesign. Drawings to be used only for the project for which they were created and not to be re-used on any other project.