


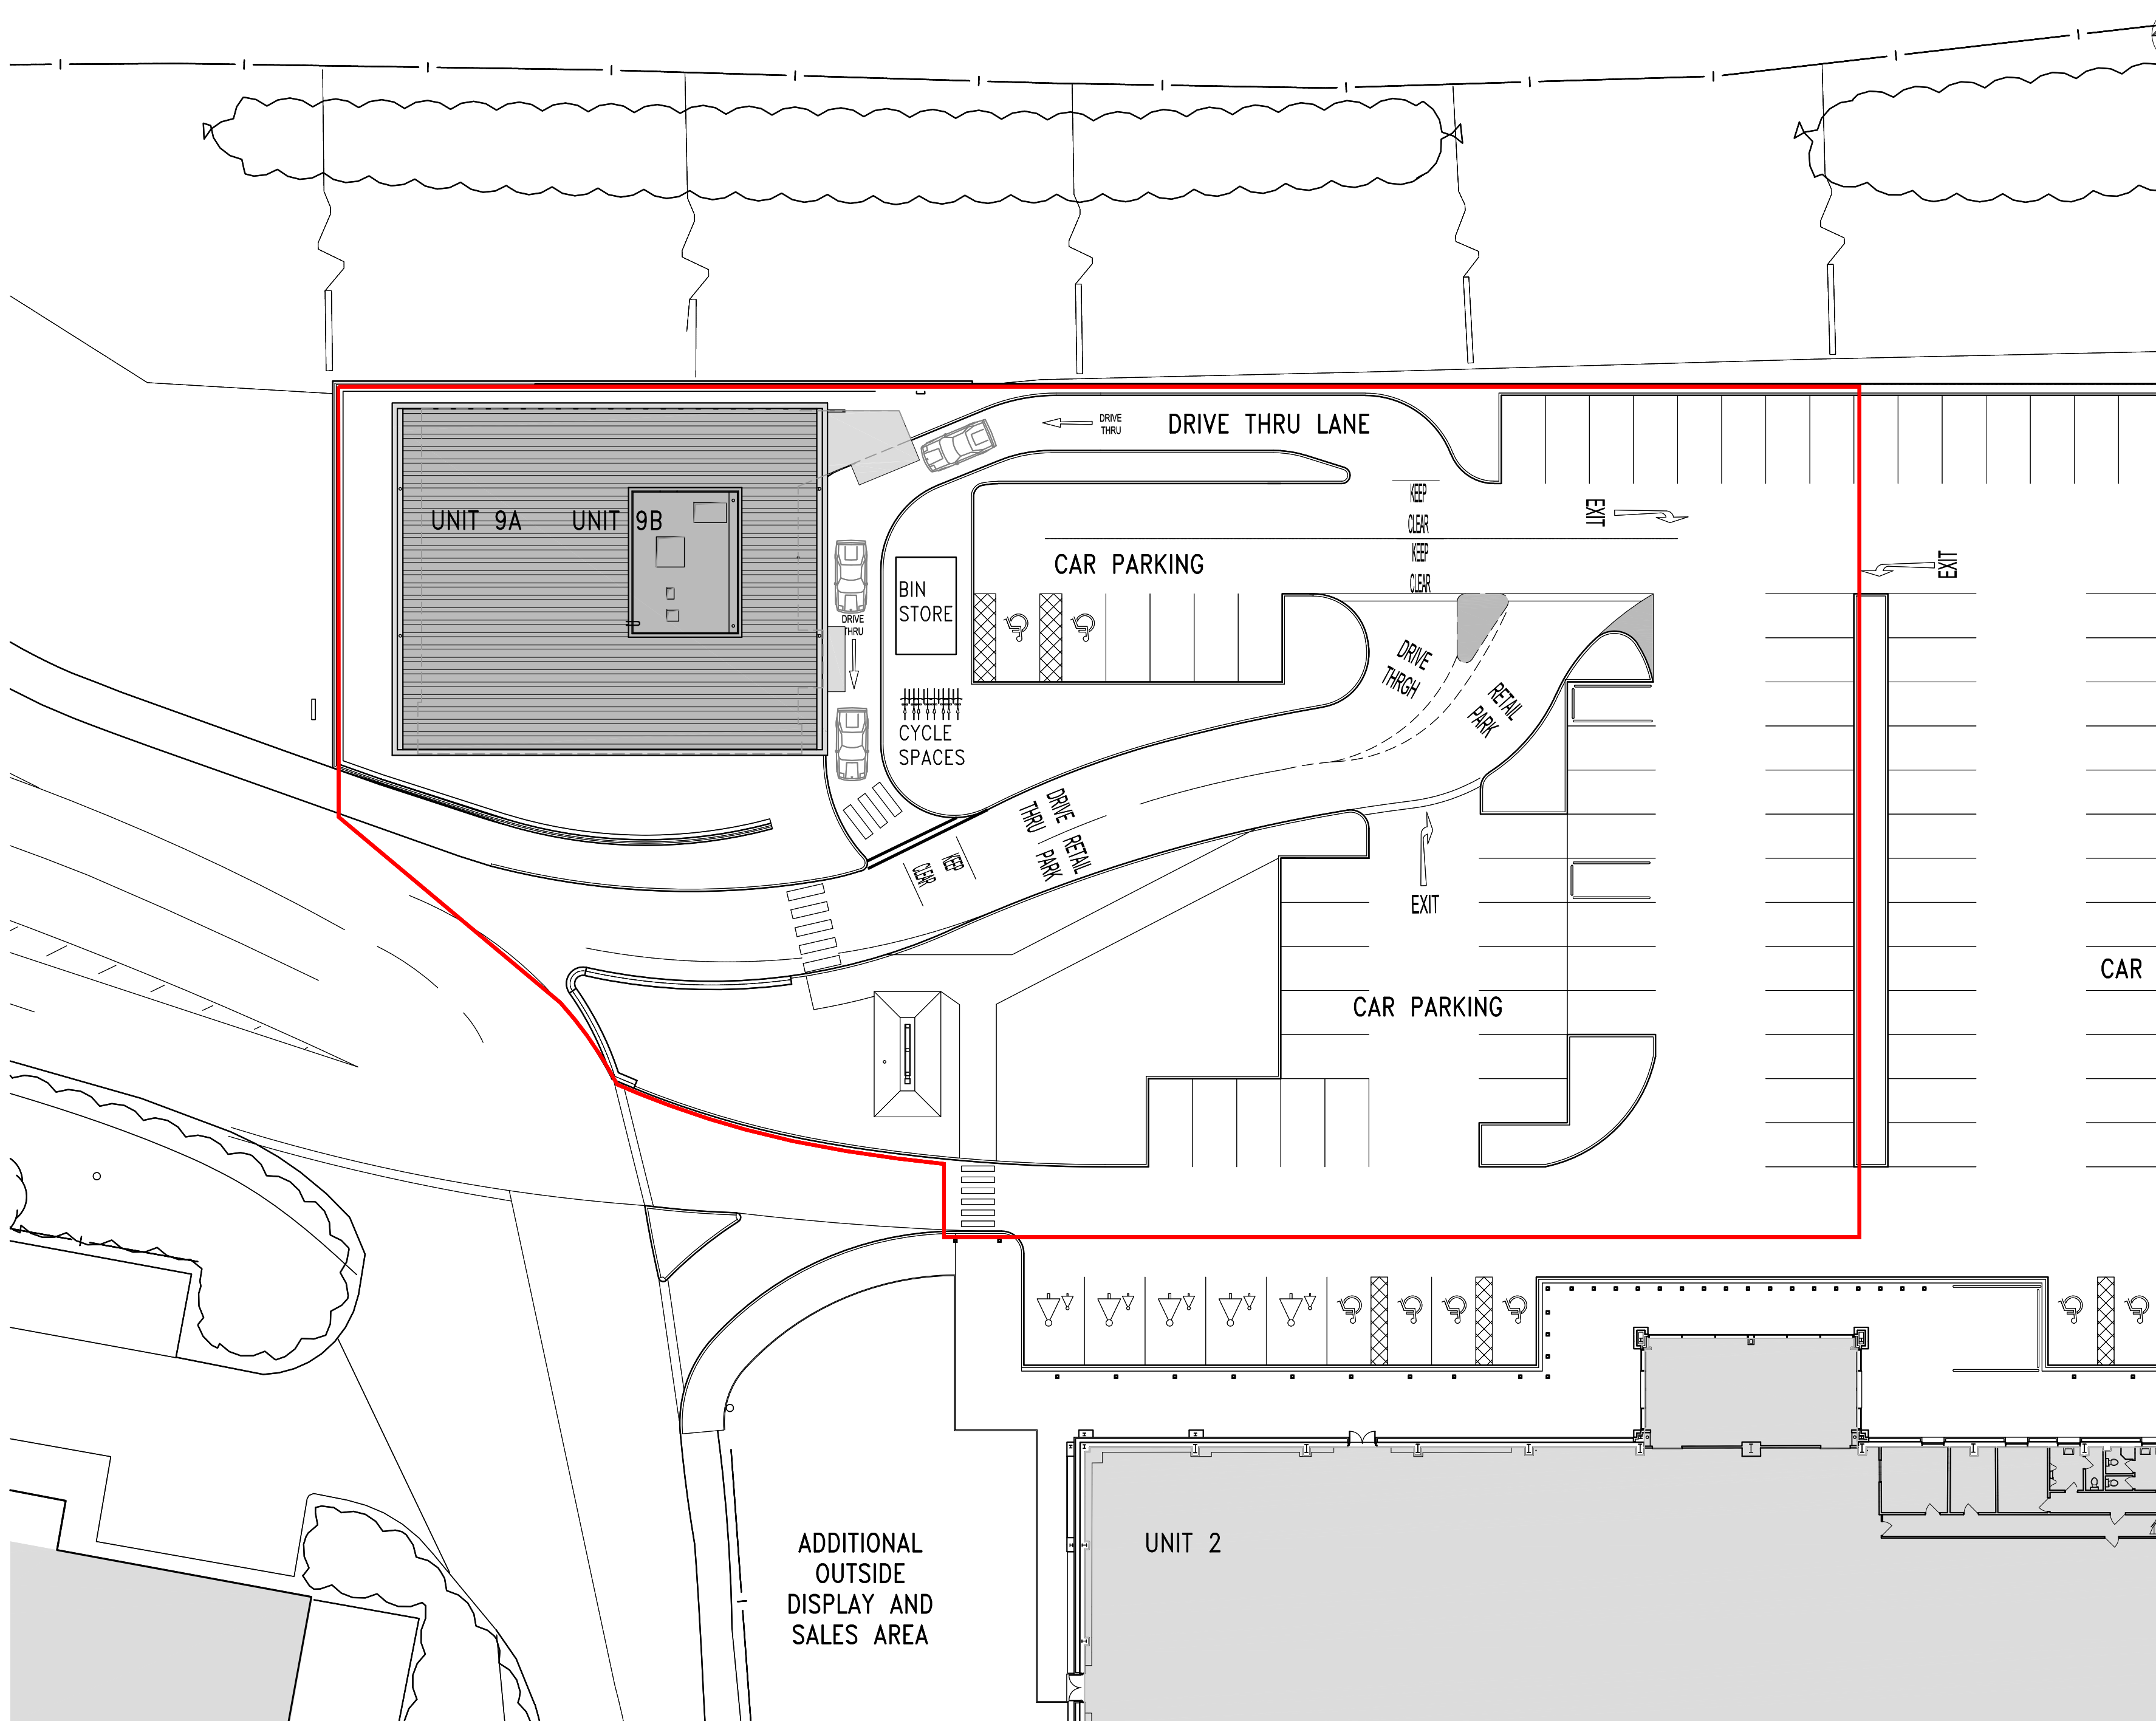

SCHEDULE OF ACCOMMODATION:

AREA OF WORK – 0.86 ACRES

UNIT 9A&B FLOOR AREA

PROPOSED GEFA – 406.6sqm / 4,375sqft  
PROPOSED GIFA – 373.3sqm / 4,016sqft

UNIT 9A GIFA – 105.5sqm / 1,135sqft  
UNIT 9B GIFA – 264.4sqm / 2,845sqft

NOTE: REFER TO PROPOSED FLOOR PLAN FOR NEW FLOOR AREA LOCATIONS.

CAR PARKING SPACES – 48no.  
DDA SPACES – 2no.  
CYCLE SPACES – 8no.

TOTAL CAR PARKING SPACES: – 50no.

REFER TO THHC DRAWINGS AND REPORT FOR DETAILS OFF ALL ALTERATIONS TO EXISTING ROADS AND ACCESS.

| Rev | Description                          | Date     | By | Chk |
|-----|--------------------------------------|----------|----|-----|
| A   | UPDATE TO MATCH TRANSPORT STATEMENT. | 26.03.21 | DL | GB  |

|                                              |                                   |          |
|----------------------------------------------|-----------------------------------|----------|
| Status                                       | Purpose for Issue                 |          |
| Planning <input checked="" type="checkbox"/> | Tender <input type="checkbox"/>   |          |
| Construction <input type="checkbox"/>        | As Built <input type="checkbox"/> | PLANNING |

Client  
PEEL PROPERTY (INVESTMENTS) LTD

Contract  
PROPOSED ALTERATIONS  
UNIT 9  
HARBOROUGH HILL ROAD, BARNSELY

Drawing  
PROPOSED SITE PLAN

**bateandtaylor**  
architects  
[www.bate-taylor.co.uk](http://www.bate-taylor.co.uk)

macintosh house  
4a cambridge street  
manchester m1 5gg  
tel: 0161 236 0999  
fax: 0161 236 0404  
mail@bate-taylor.co.uk

Drawing No. MH1238-06 Revision A  
Scales 1:250 @ A2 Date FEB' 21  
Drawn SH Checked GB

This drawing is the copyright of the Architect and may not be reproduced without licence.  
DO NOT scale from this drawing.