



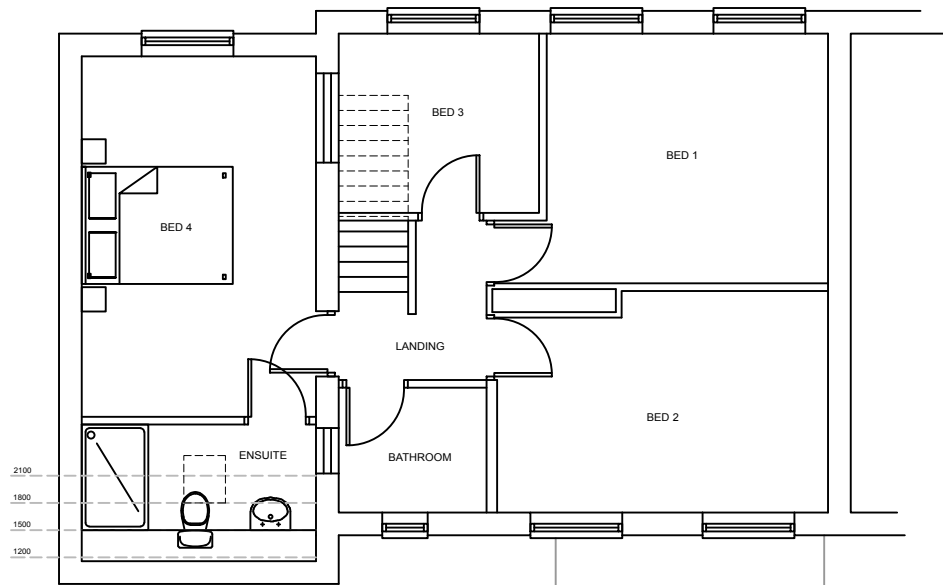

FIRST FLOOR PLAN

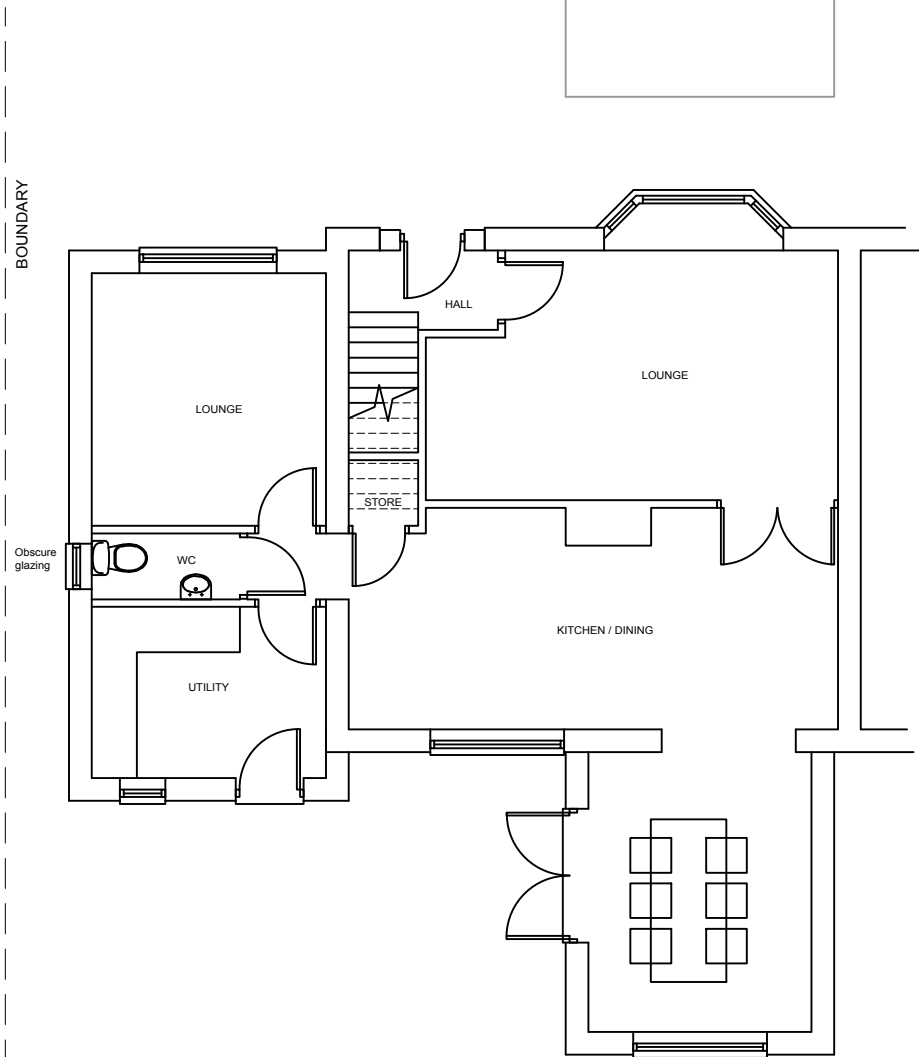

GROUND FLOOR PLAN

FLOOR PLANS

Scale - 1 : 100


FRONT ELEVATION

Scale - 1 : 100




REAR ELEVATION

Scale - 1 : 100

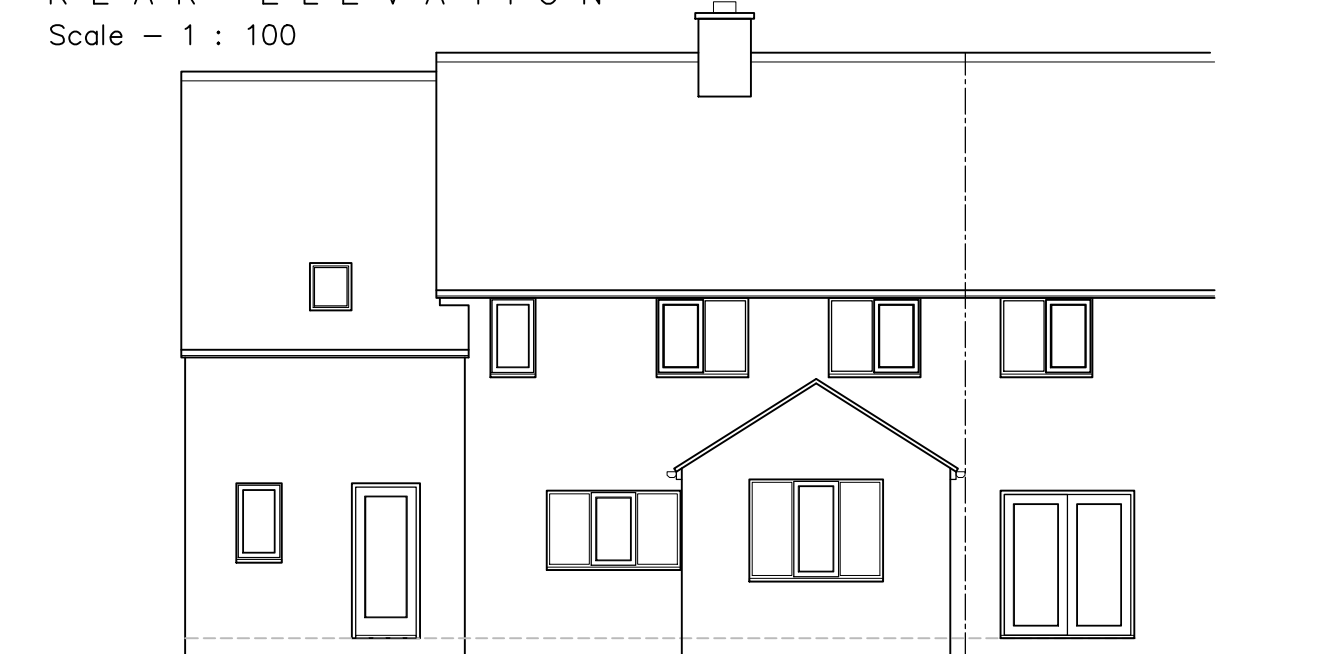

SIDE ELEVATIONS

Scale - 1 : 100

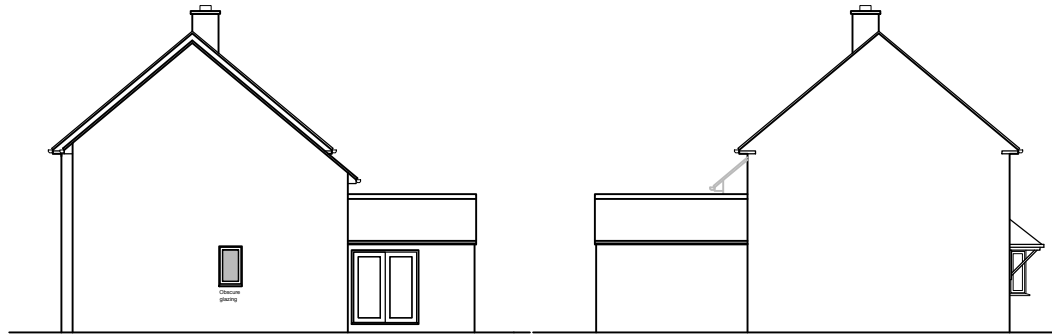

ELEVATIONS

GENERAL NOTES

Figured dimensions only to be taken from this drawing
Do not scale. If in doubt ask.

© Copyright exists on design and information contained in this drawing.

No.	Revision/Issue	Date
-----	----------------	------

Client Name
J. Watkin

Project Name
Residential Extension

Project Address
202 Summer Lane
Wombwell
Barnsley

Drawing Title
Proposed Extension

Drawn By	Checked By
CH	TV

Office Ref
CH/19.101/SummerLane

Project Number	Drawing Number
19.101CH	PL04
Date 08.04.2019	C
Scale 1:100@A3	



Appleby House
Unit 19 Ravenshorn Way
Renishaw, Sheffield S21 3WY
T: 01246 432 338
F: 01246 436 794
E: info@jvnarchitecture.com