




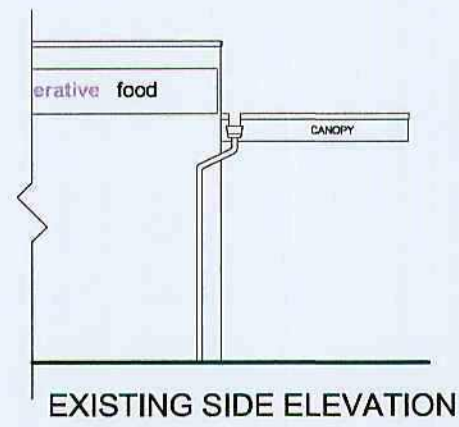


EXISTING SIDE ELEVATION

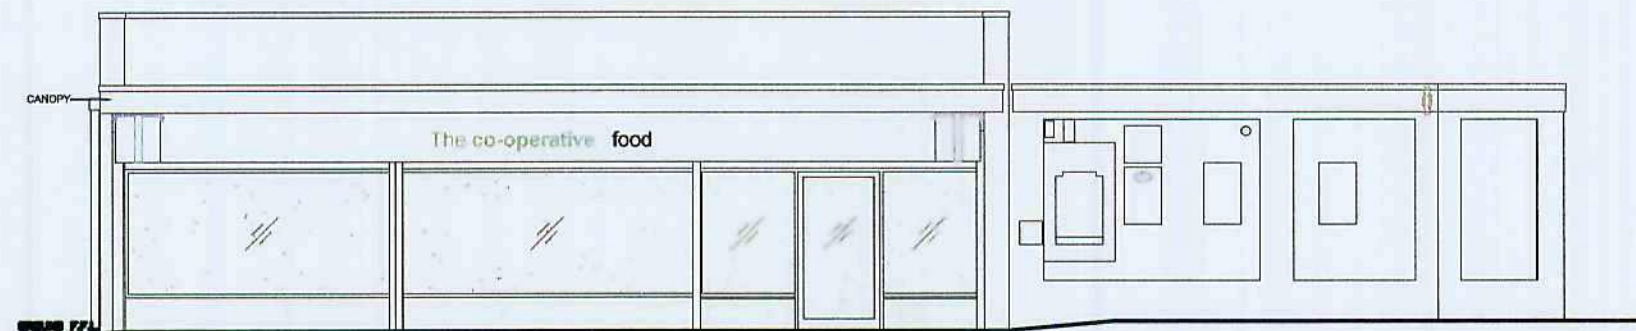

EXISTING FRONT ELEVATION - HOYLAND ROAD

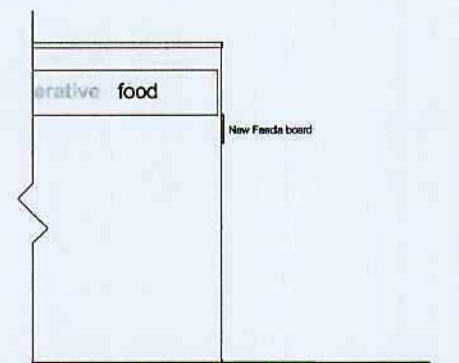

PROPOSED SIDE ELEVATION

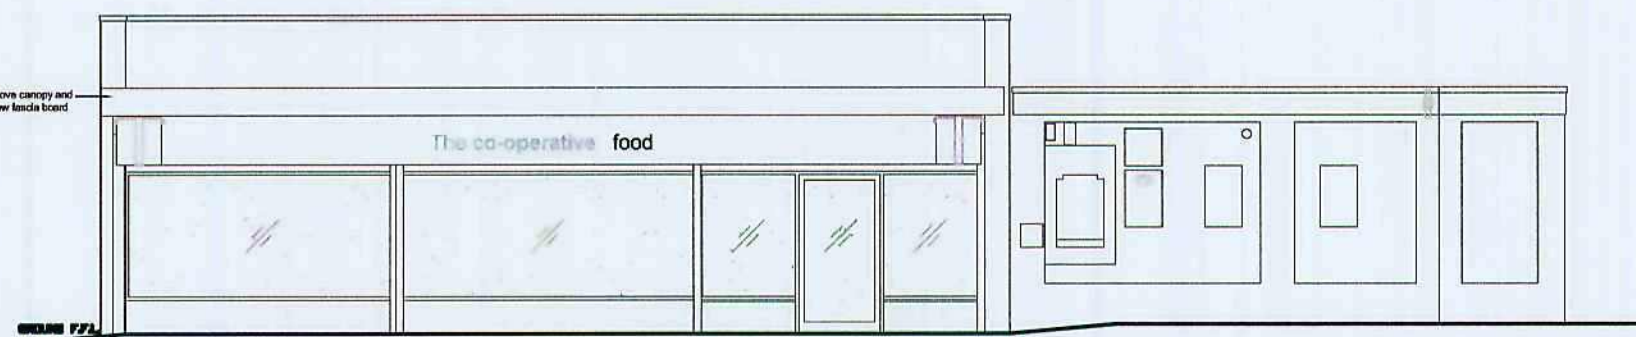

PROPOSED FRONT ELEVATION - HOYLAND ROAD


Barnsley Metropolitan Council

30 SEP 2009


Corporate Mail Room

PLANNING ISSUE ONLY

This drawing is to be read in conjunction with all other issued drawings and specifications.
All dimensions must be verified on site by the contractor before commencing work
Do not scale off this drawing
Refer to written dimensions only
All dimensions are in millimetres unless otherwise stated

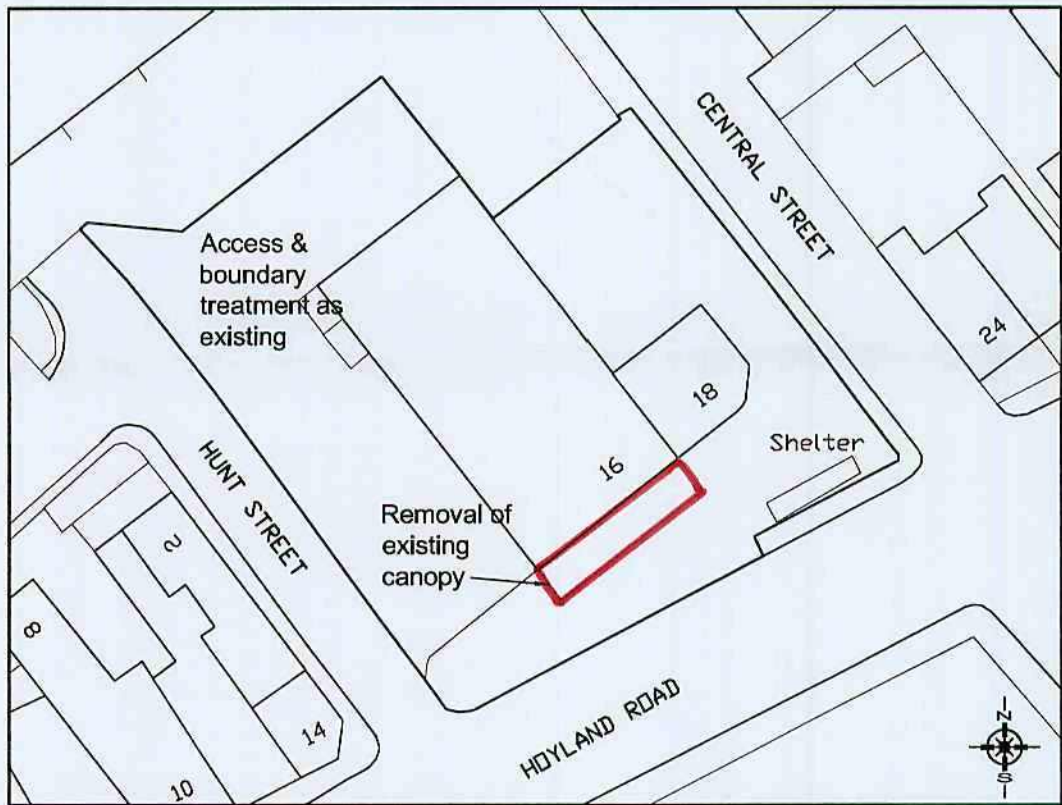

Site / Block Plan Scale: 1/500

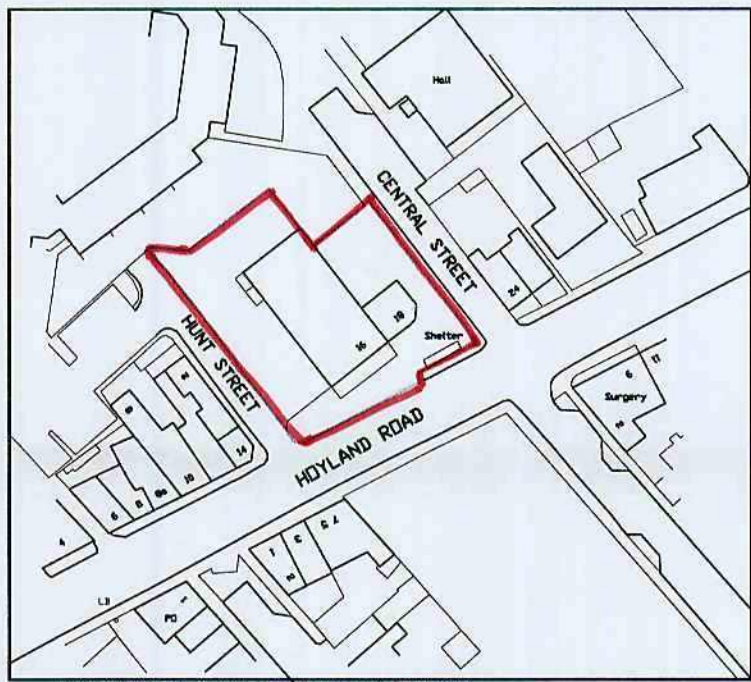

Location Plan Scale: 1/1250

The Co-operative food,
Hoyland Road.
Hoyland, Barnsley,
South Yorkshire.
S74 0NE

Whiteside Building Design

& project management services

16 Elson Road,
Farnley,
Merseyside,
L37 2EG
T: 07940 935 232
E: whitesidesurveyors@yahoo.co.uk

Client:	The Co-operative food	
Site:	Hoyland Road, Hoyland, Barnsley, South Yorkshire. S74 0NE.	
Scheme:	Removal of external canopy to front elevation	
Subject:	Existing & Proposed Plans	
Scale: 1/100 @ A2	Drawing Number	Rev.
Drawn: PAW	178 - 01	
Date: Sept. 2009		