



Drawing No.	Rev No.
MMS001 -004	A

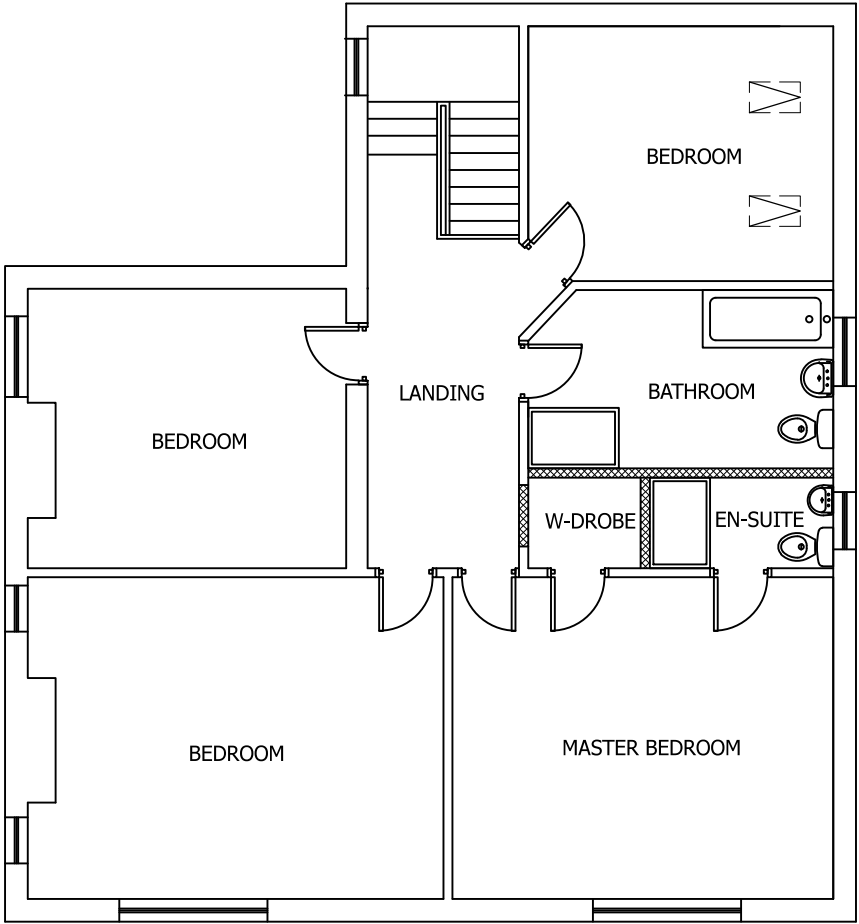

PROPOSED FIRST FLOOR PLAN
SCALE 1:50 AT A3

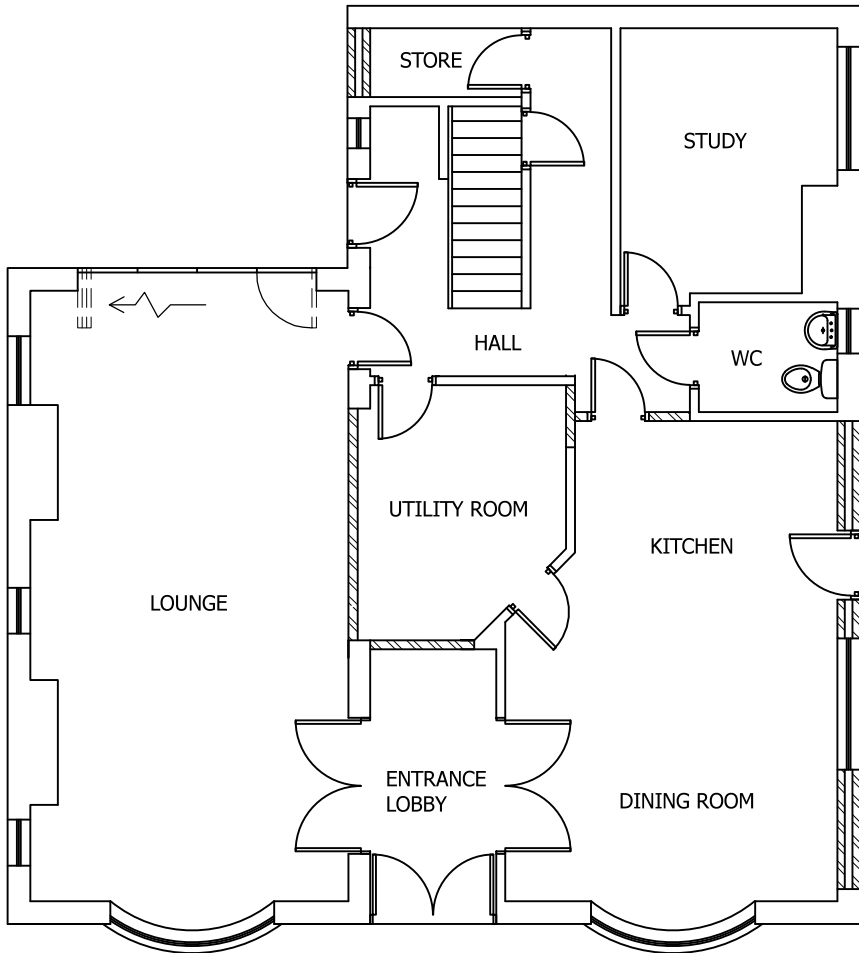

PROPOSED GROUND FLOOR PLAN
SCALE 1:50 AT A3

DO NOT SCALE: Contractor to check all dimensions and report any omissions or errors

NOTES

A	Revised scheme	JRB			03/03/21
Rev	Description	By	Chk	App	Date

JRB DESIGNS Ltd
1 Saville Road
Cudworth
Barnsley
S72 8LT
Tel: 01226 383542
Fax: 01226 380078
Mob: 07970 541192
Email: john@jrbdesigns.co.uk

This drawing is copyright. © jrbdesigns Ltd.

Client

**MR. M SPENCER
MAWBY HALL CASTLE
Y19 6HN**

Drawing Title
PROPOSED PLANS MAIN BUILDING

Address
**THE WHITE BEAR PUB
KEXBOROUGH
BARNSELY
S75 5EF**

Project Title:
**CONVERSION TO 3
DWELLINGS**

Purpose of Issue:
PLANNING

Drawing Status
FIRST ISSUE

Scale at A3 AS SHOWN	Drawn By JRB	Date 30/06/2020
Checked By	Date 30/06/2020	Approved By Date 30/06/2020
Project No. MMS001	Drawing No. 004	Revision A

APPROVAL ☒ INFORMATION ☐ TENDER ☐ CONTRACT ☐ CONSTRUCTION ☐