



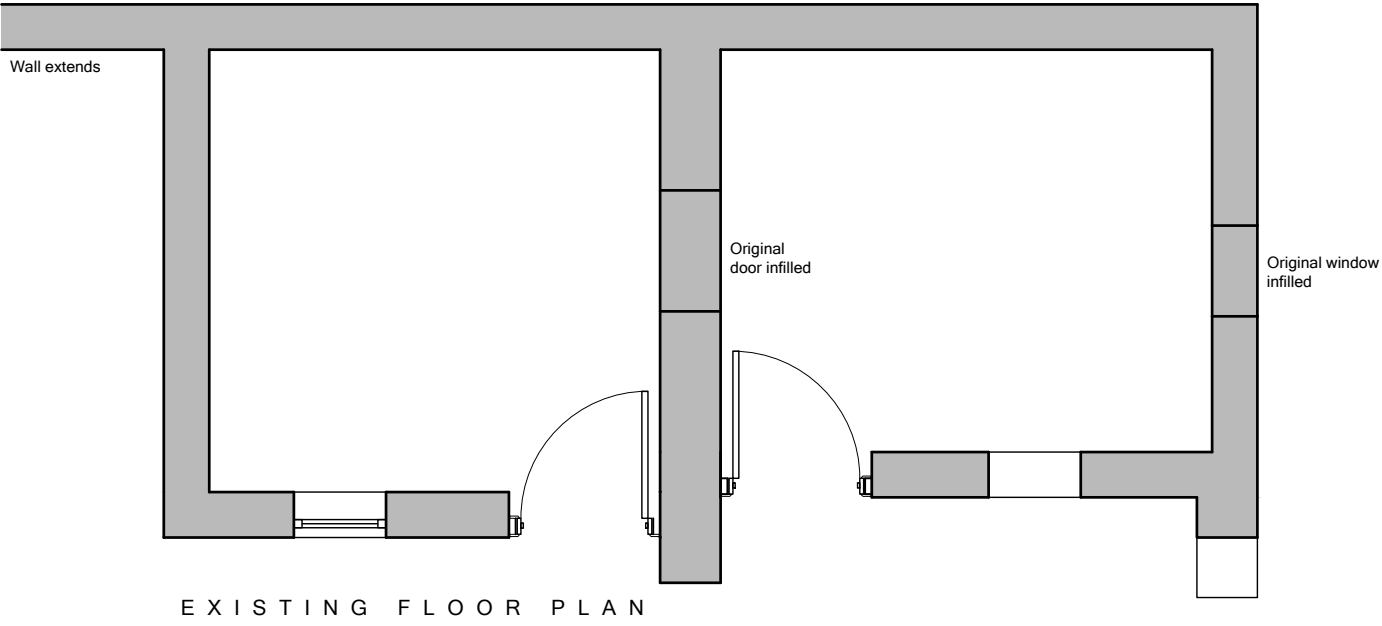

EXISTING FLOOR PLAN

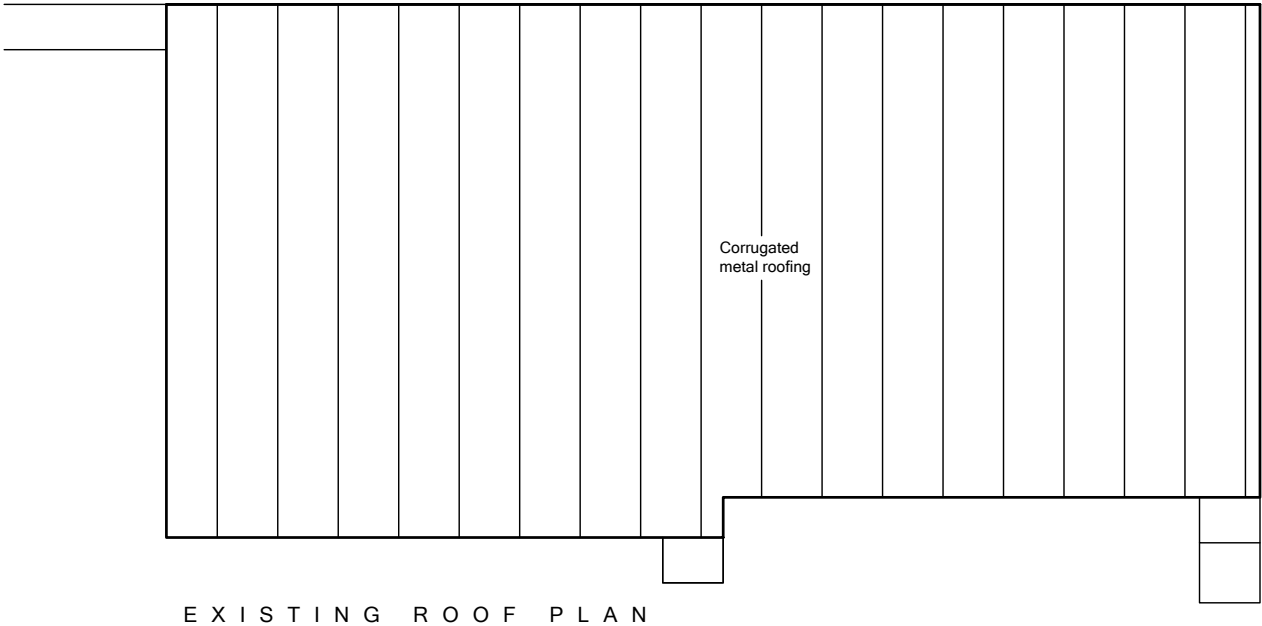


EXISTING ROOF PLAN




EXISTING FRONT ELEVATION



EXISTING SIDE ELEVATION

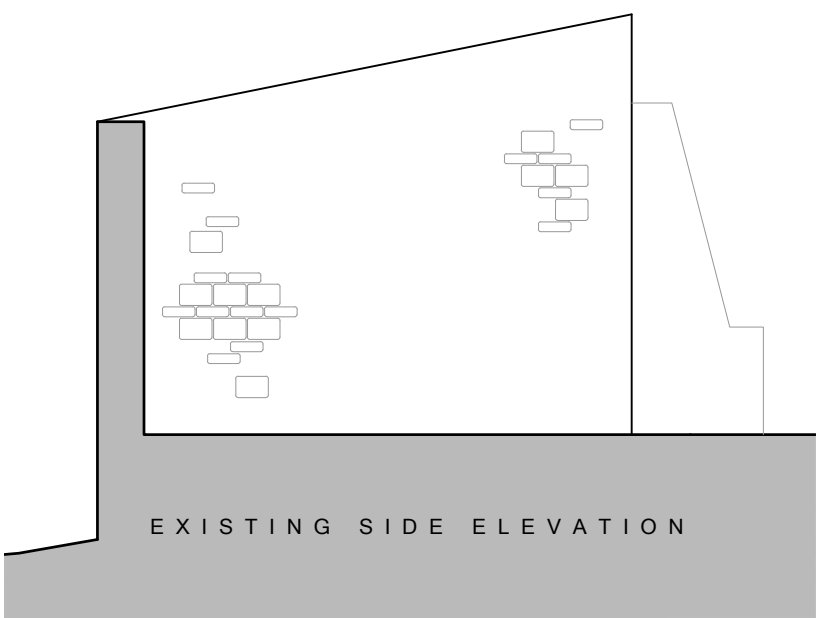


EXISTING SIDE ELEVATION

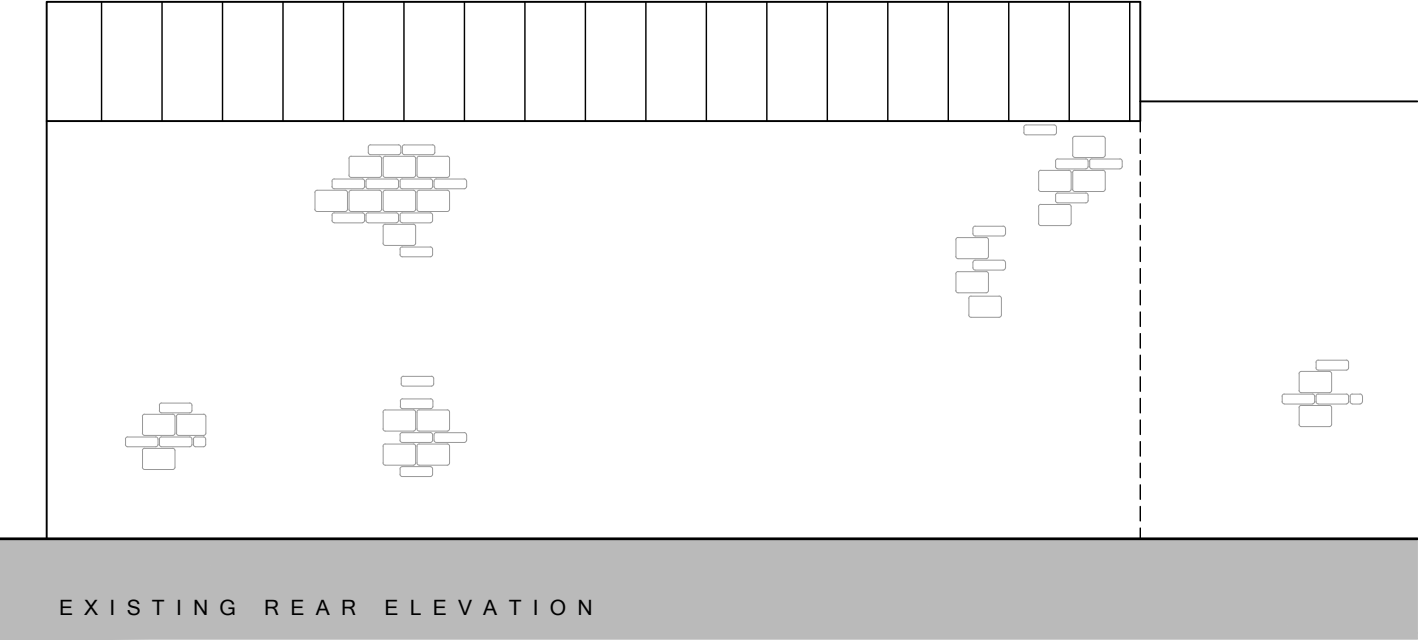

EXISTING REAR ELEVATION

Scale bar (1:50)

 

 Prism Agriculture Ltd				Agricultural Building, off Hartcliffe Lane, Hillside, Thurlstone, South Yorkshire			
NO. REVISION		DATE		Mr & Mrs Ridge			
				Proposed Bothy Conversion			
				Existing Plans and Elevations			
DRAWN		CHECK		SCALE		DATE	DRAWING NO.
				1:50		July 2019	251-01
							REVISION