


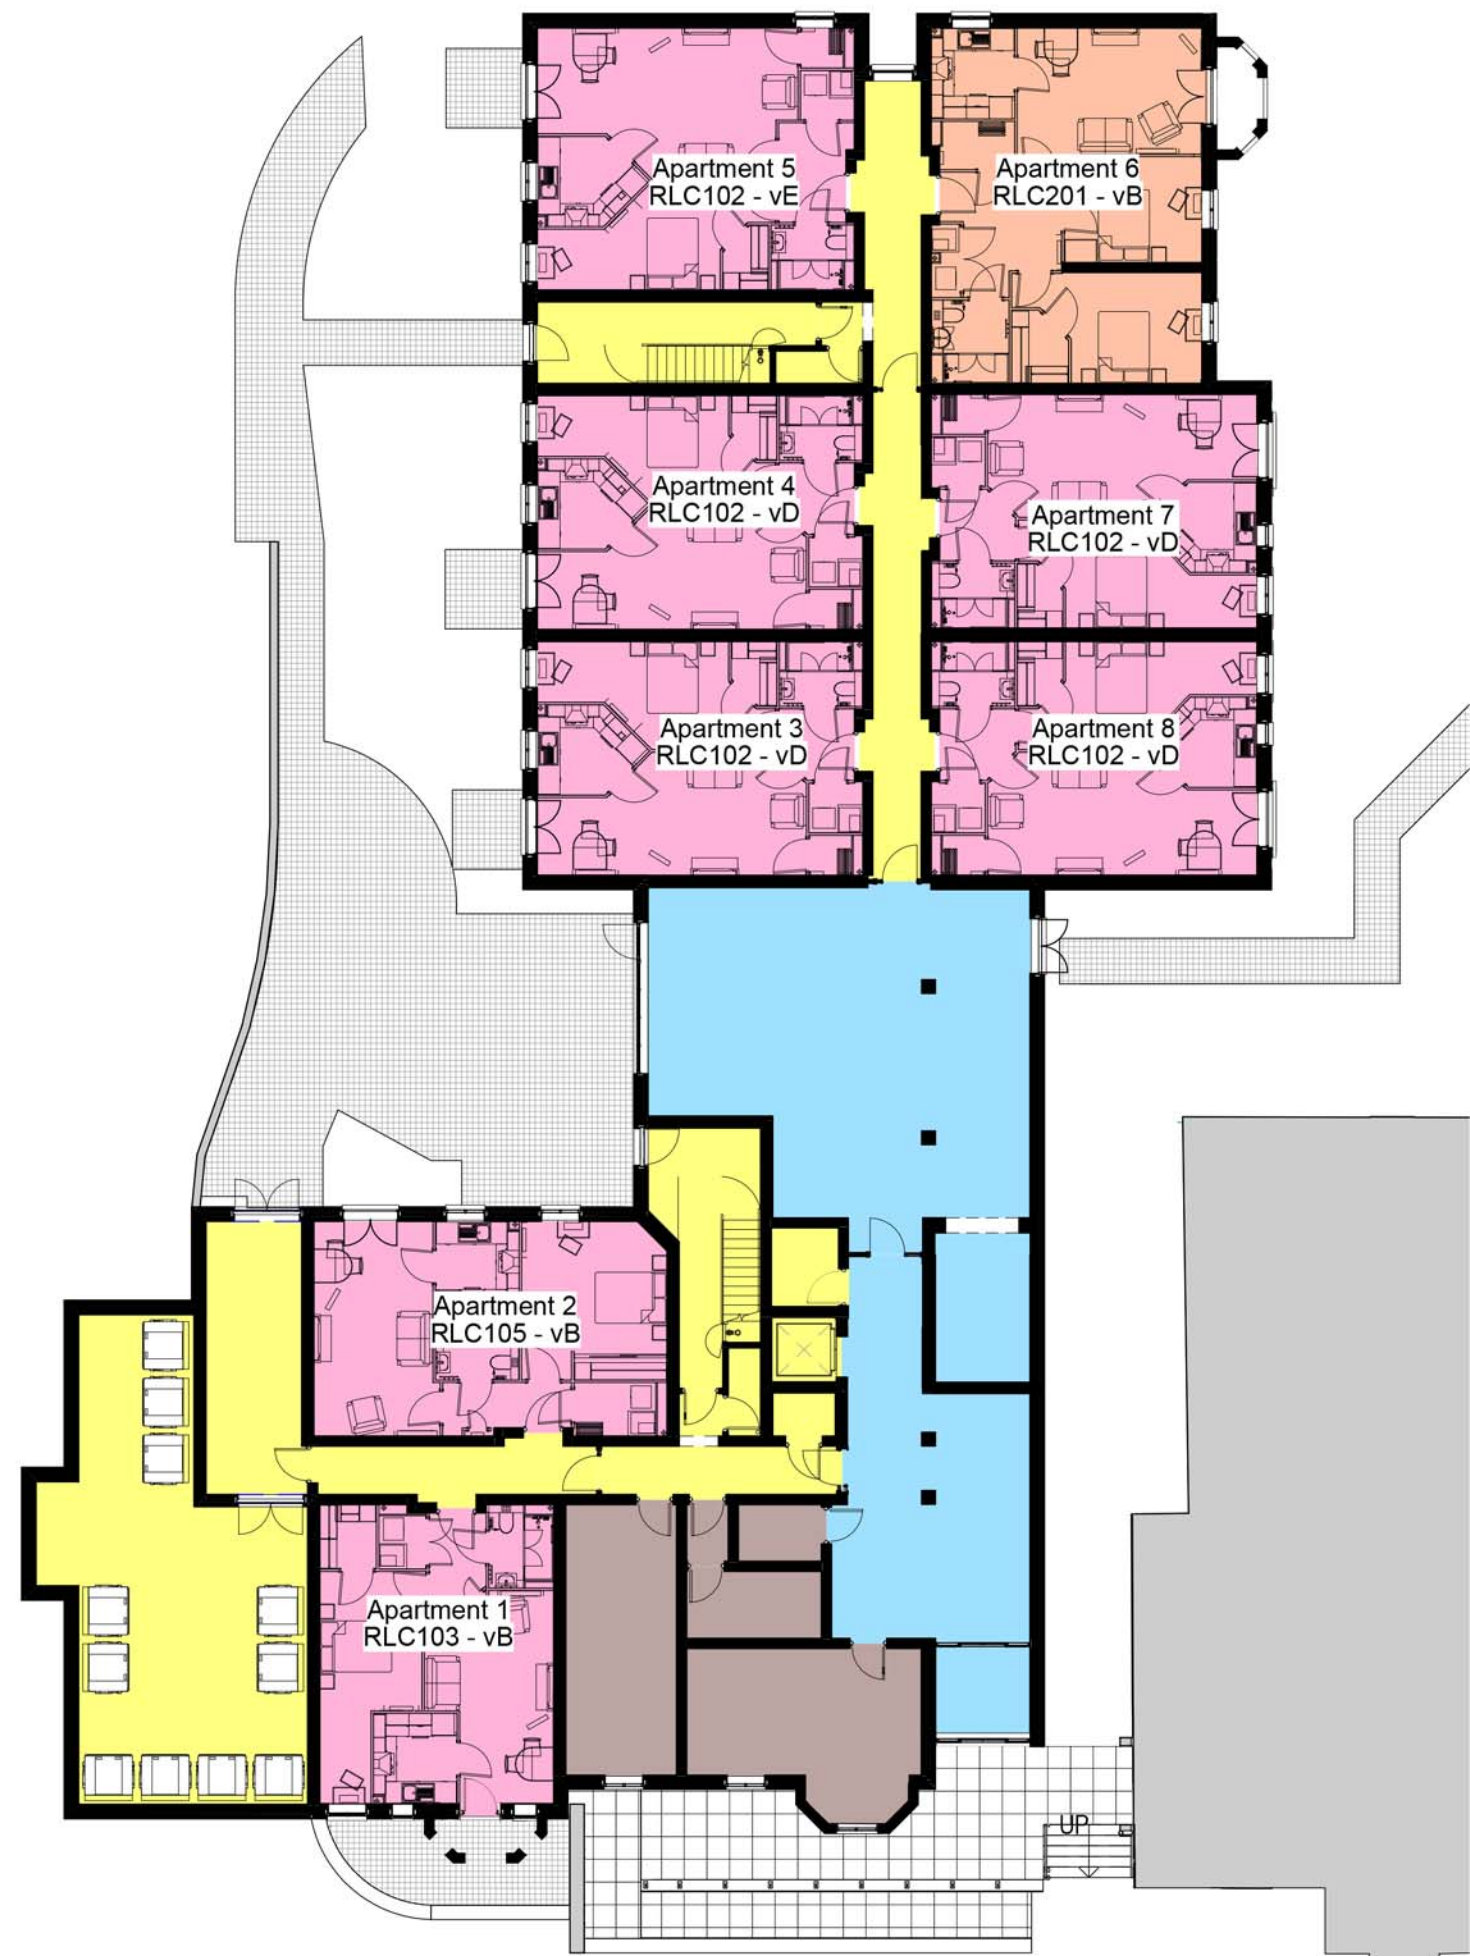


FLOOR PLAN AREAS_LEVEL 00




FLOOR PLAN AREAS_LEVEL 01




FLOOR PLAN AREAS_LEVEL 02

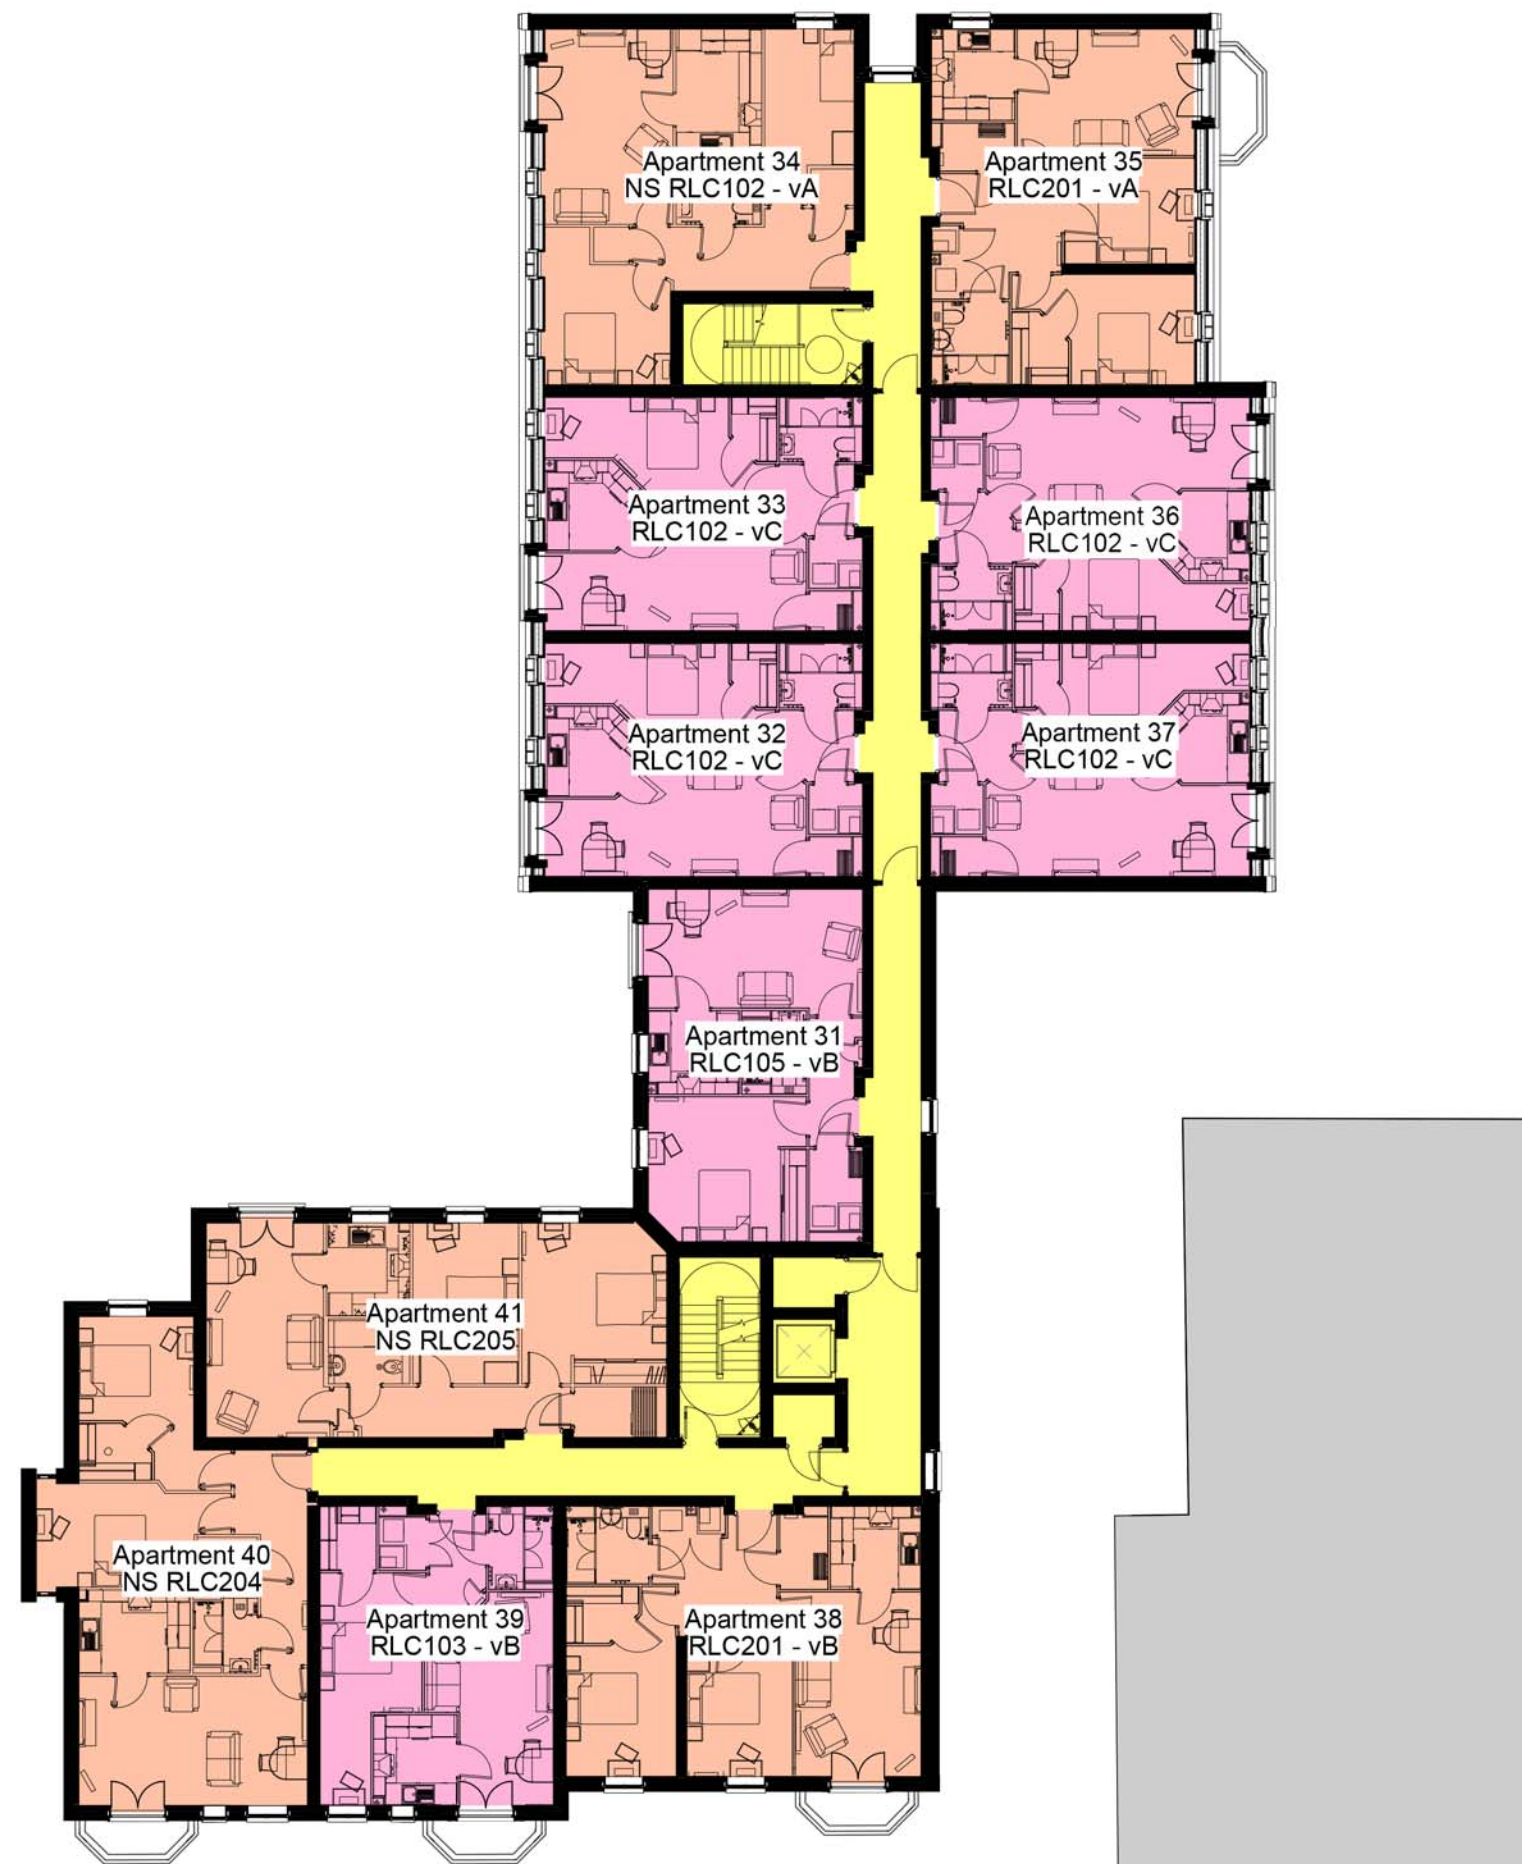

FLOOR PLAN AREAS_LEVEL 03

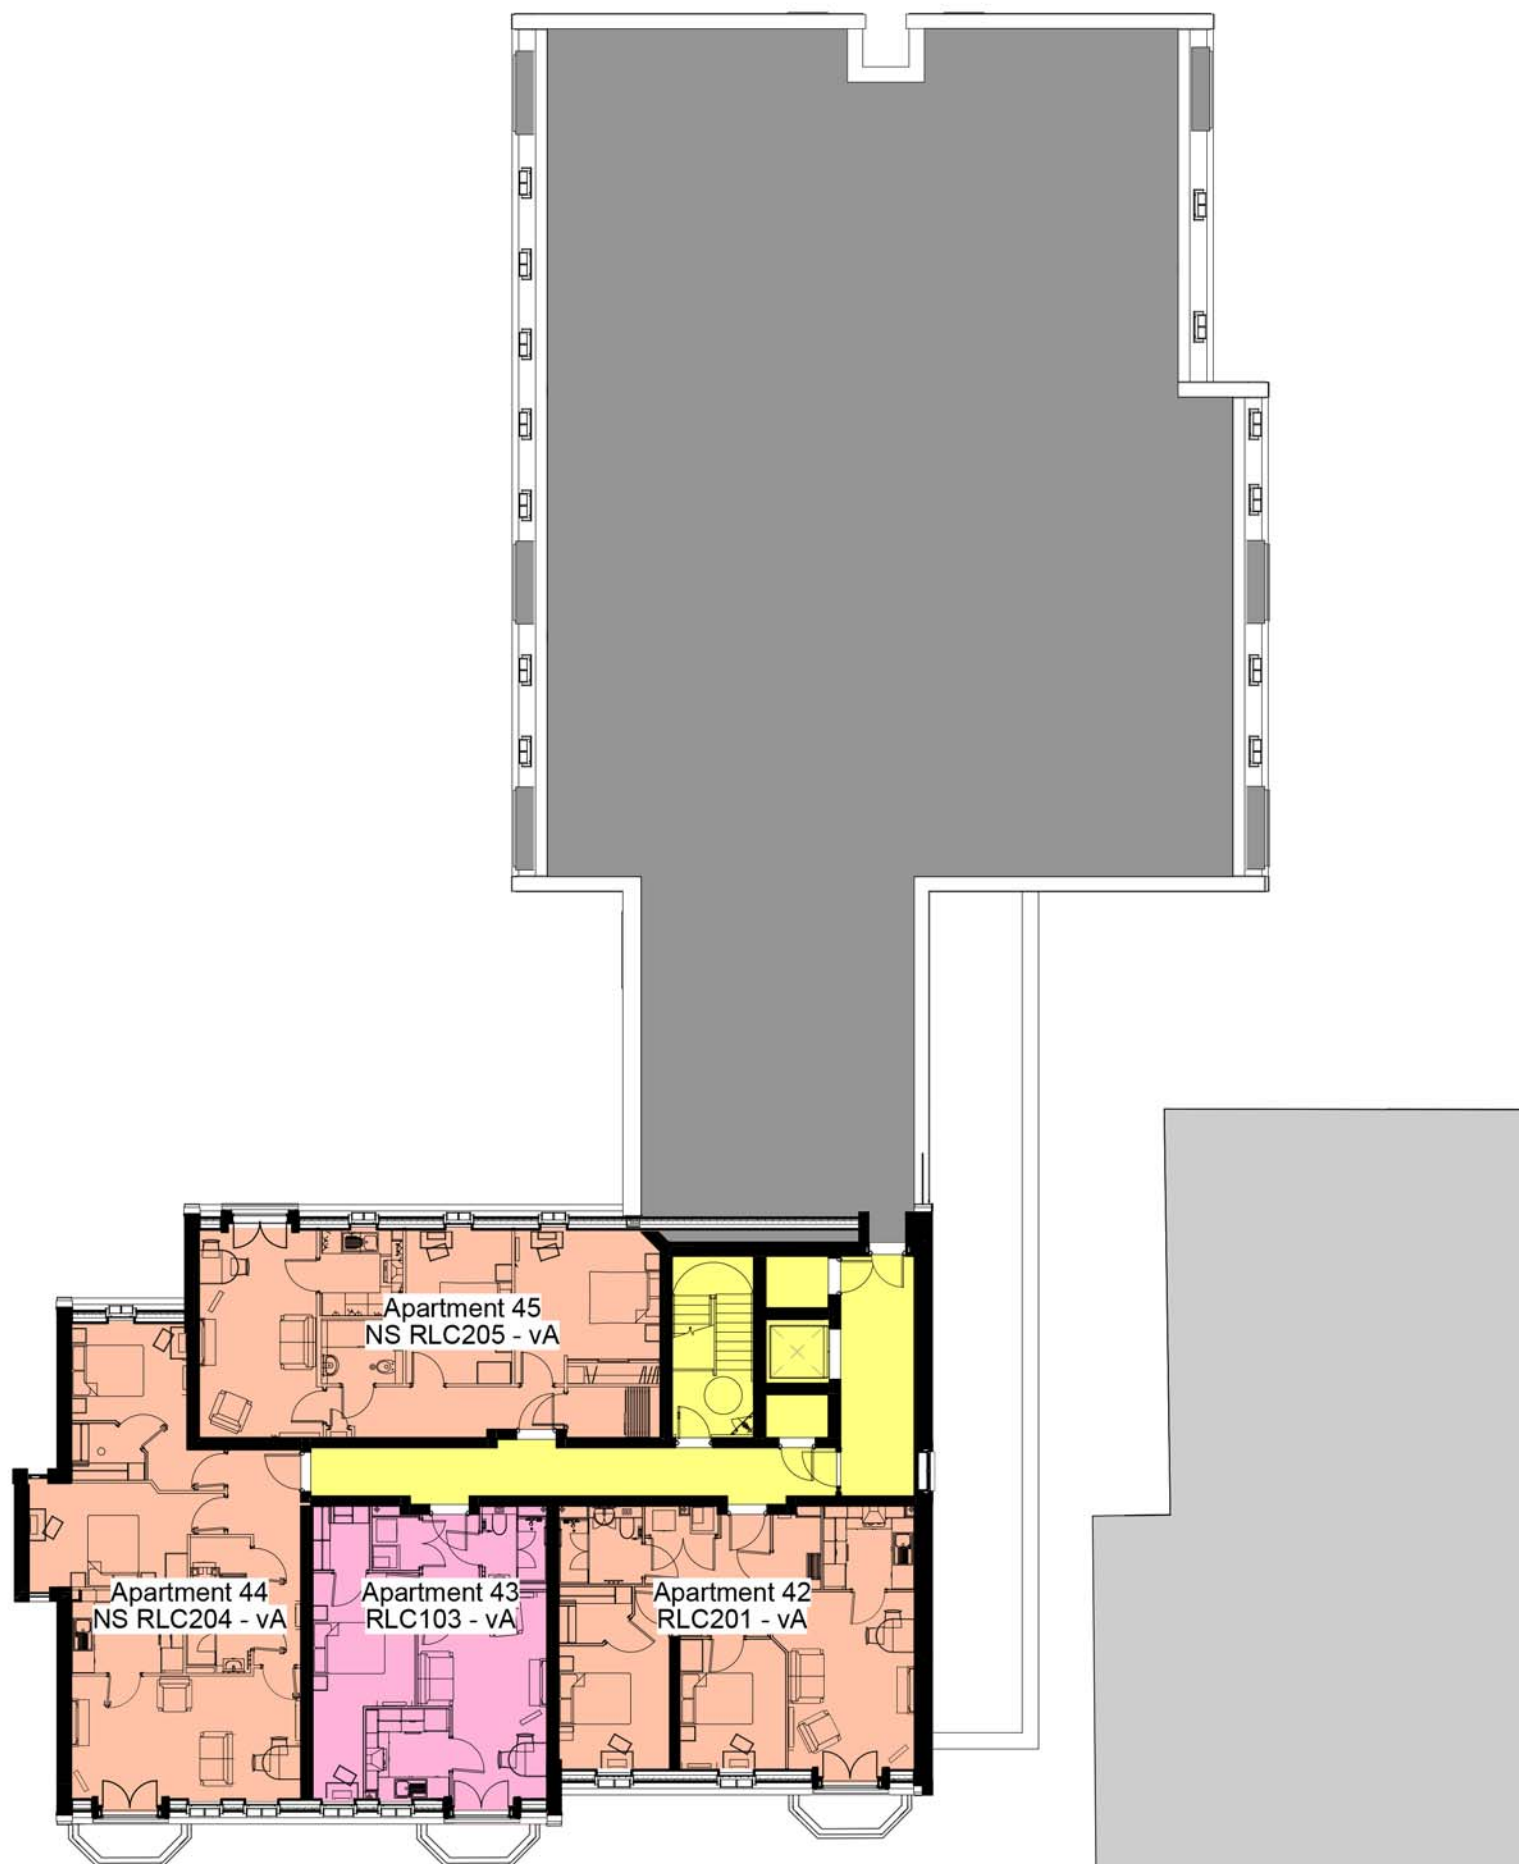

FLOOR PLAN AREAS_LEVEL 04

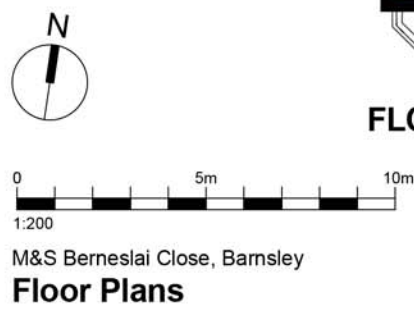

Floor Plans

- notes
- DO NOT SCALE FROM THIS DRAWING - USE FIGURED DIMENSIONS ONLY.
 - TO BE READ IN CONJUNCTION WITH ALL OTHER CONSULTANTS / SPECIALISTS DRAWINGS. REPORT ANY DISCREPANCIES BEFORE AFFECTED WORK COMMENCES.
 - ALL SETTING OUT DIMENSIONS TO BE CHECKED ON SITE BY CONTRACTOR BEFORE WORK COMMENCES.

revisions		
A	ABU	Apartment mix amended
B	ABU	Planning Application
C	ABU	Planning Application
D	ABU	Addition of two units at Level 00 added.
E	ABU	Mobility Scooter store moved external to the building. Unit areas adjusted to suit Space Standards. Two additional parking spaces added to new build scheme. Retained building parking altered (minus two spaces)
F	ABU	Landscape plan updated
G	ABU	Cycle store omitted and Bin store increased
H	GNA	Planning Revisions
I	RVF	Plans amended to correlate with Elevation alterations to introduce bays. Client LA change.
J	RVF	1-Bed Plans to front elevation amended following Client email 29-06-18 to move kitchen window outside of bay
K	RVF	Plans amended following Client email 3-07-18 to windows outside of bays.

© McCarthy & Stone Retirement Lifestyles Limited
All rights reserved. The reproduction of all or any part of this drawing/document and/or construction of any building or part of a building or structure to which this drawing/document relates without the written permission of the copyright owner is prohibited

client

project

drawing title

job number

drawing number

revision

drawing status

scale

date

drawn by

checked by

Retirement Living Housing
M&S Berneslai Close,
Barnsley

Floor Plans

017146

NE-2473-03-01-AC-009

K

Planning

1 : 200 @ A1

10/18/17

ABU

ADC

McCarthy & Stone

Later Life. Greater Life

seven architecture

seven architecture offices at :
61 Oxford Street, MANCHESTER, M1 6EQ
t : 0161 236 5655
Clarendon House, Victoria Avenue, HARROGATE, North Yorks, HG1 1DY
t : 01423 709 807
24 Greville Street, LONDON, EC1N 8SS
t : 0203 036 0691
Galleri 6, Doe Victoria, CAERNARFON, Gwynedd, LL55 1SQ
t : 01286 685 253
www.sevenarchitecture.co.uk