



house type a

plots 1,2,


99m2 -floor area

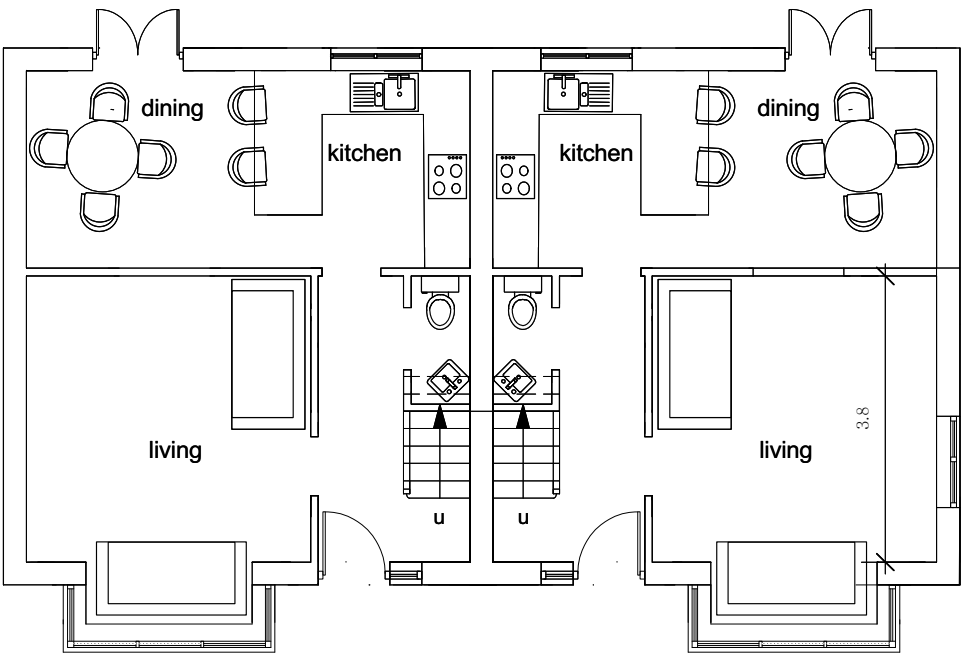


Ground Floor

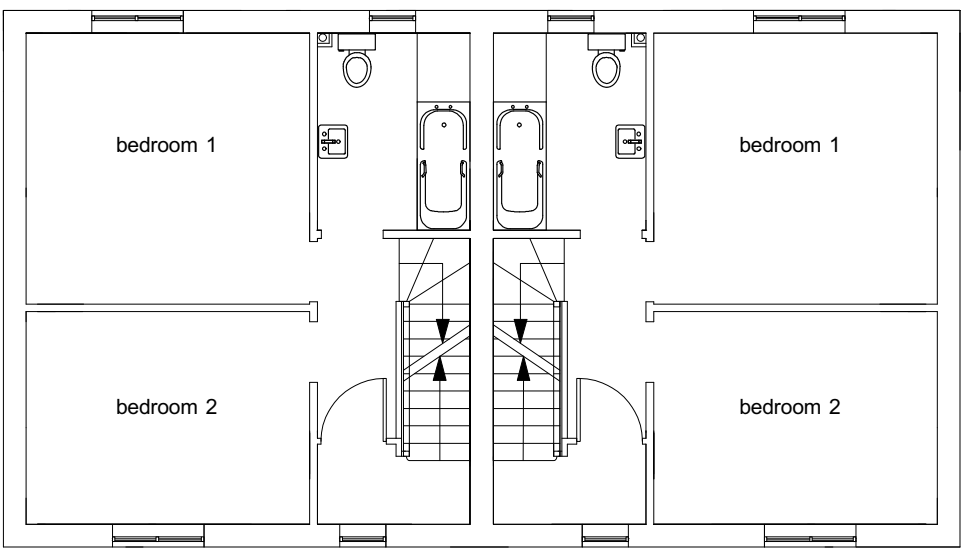

First Floor

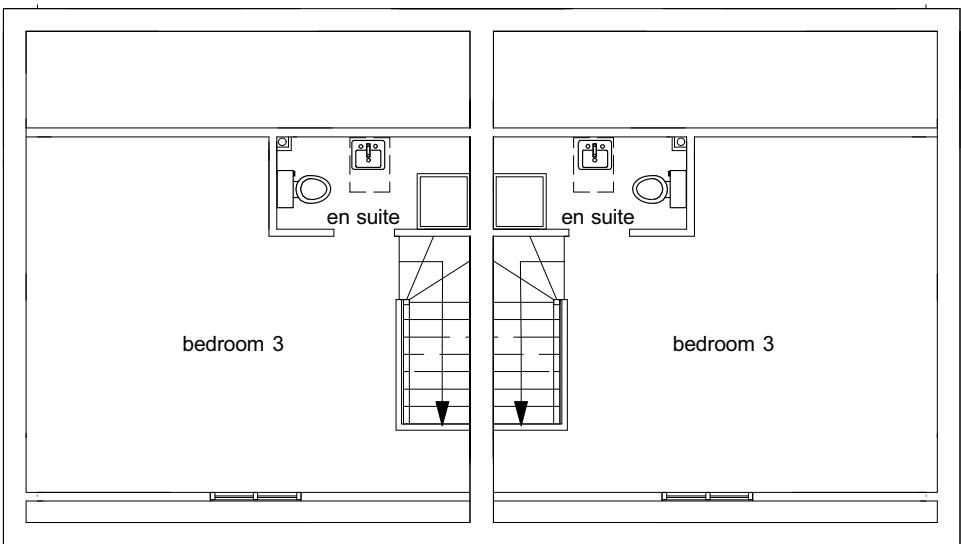

Second Floor

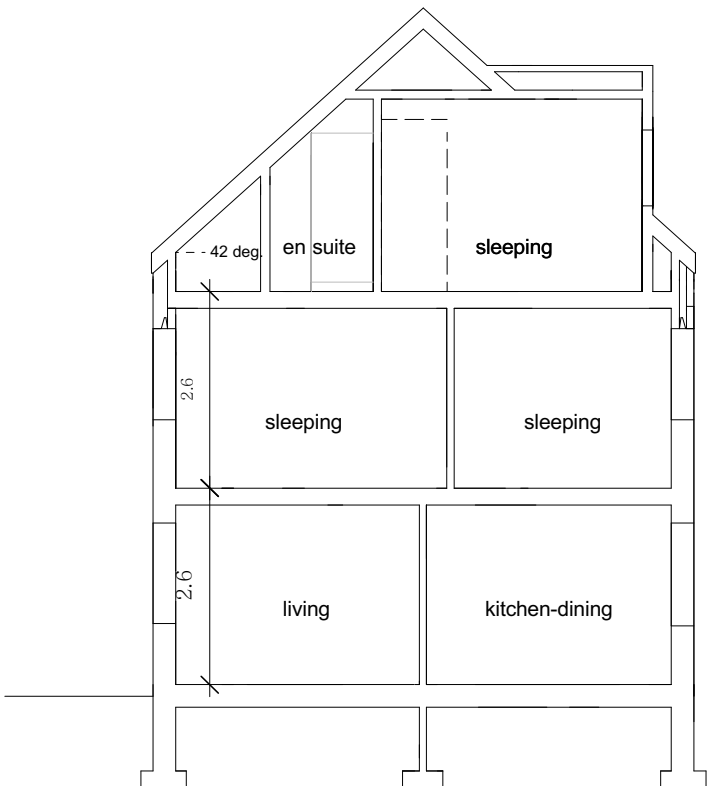

cross section



- marley modern tile
- stone coping
- flush fascia, half round gutter (black)
- coursed stone
- marley modern tile
- art stone heads and cills
- windows set back 75mm in reveal


front elevation



rear elevation



side (south)

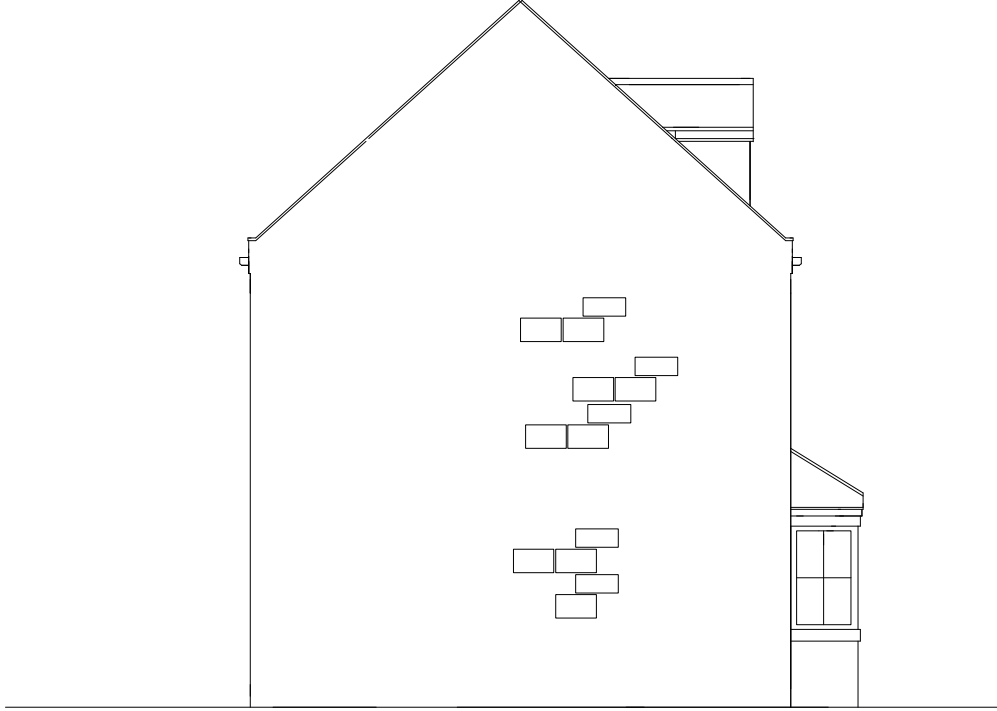

side (north)

notes

No dimensions to be scaled from this drawing which is the property of the company. It is not to be used or disclosed in any way except as authorized by the company. The client is responsible for providing architect with correct site boundary/ownership definitions and any covenants or easements relating to the site. Architect will assume site boundaries as clearly defined, unless otherwise informed by client.

No work to be carried out without planning permission, until all pre start planning conditions have been discharged and until a building regulations application has been submitted.

Any work carried out before building regulations approval has been granted will be strictly at clients own risk.

Any building works within 6m of a neighbouring home's foundations may require you to notify the owner of that property of your intentions at least one month before you start work.

Work to an existing party wall requires you to give at least two months notice of your intentions. If consent to carry out work cannot be reached procedures dealing with an dispute should be followed (the party wall act 1996).

IT IS THE RESPONSIBILITY OF THE CONTRACTOR TO NOTIFY THE ARCHITECT OF ANY DISCREPANCIES ON THE DRAWING PRIOR TO CONSTRUCTION.

ALL DIMENSIONS TO BE CHECKED ON SITE IF IN DOUBT ASK!

revisions

title: house type a

project: WHARNCLIFFE ARMS RESIDENTIAL

for TRIPLE G DEVELOPMENTS LTD

scale 1:100 at A1

drawing no P02 v4

Andrew Bailey Architects Ltd
RIBA CONSERVATION REGISTER ARCHITECT
Glenhouse House
105 Lutterell Road
Barnes, SW13 9NL
T 01226 742990
E www.abaarchitects.com
W www.abaarchitects.com

akb