

plans as proposed  
site plan

A 628 BARNSELEY ROAD

SHARED ACCESS

GARDEN

DRIVE

4500mm electric gates

4500mm gravel drive

car port

gravel drive  
5000mm wide

log store  
garage block 7m x 10.5 m  
GARAGE BLOCK

garage

rear garage wall  
forms boundary wall

install 1.5m high dry stone  
wall with semi circular  
topping stones

PARK/TURN  
gravel drive

1200mm wide Yorkstone path

install 1.5m high dry stone  
wall with semi circular  
topping stones


install 1.5m high dry stone  
wall with semi circular  
topping stones

HOUSE


install velux  
on inner roof slope

infill extension  
with flat roof

install 1.5m high dry stone  
wall stone faced to match  
boundary walls

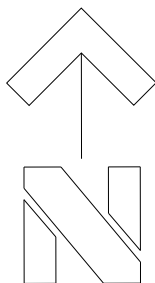

Scale 1 to 100 @A1

 

0 1 5 10

J MURRAY  
4 BROOKSIDE CLOSE, HACKENTHORPE  
SHEFFIELD S12 4LE 0114 247 0602

TITLE  
Installation of velux windows  
two storey rear extension, garage  
new boundary wall and gate  
Bank House Farm, Barnsley Road  
Silkstone S75 4FZ  
CLIENT Mr C Carr

planning drawing

DATE: 27/7/2021 SCALE: 1:100@A1

DRAWING No:  
c/21/P2

REVISION | a |