




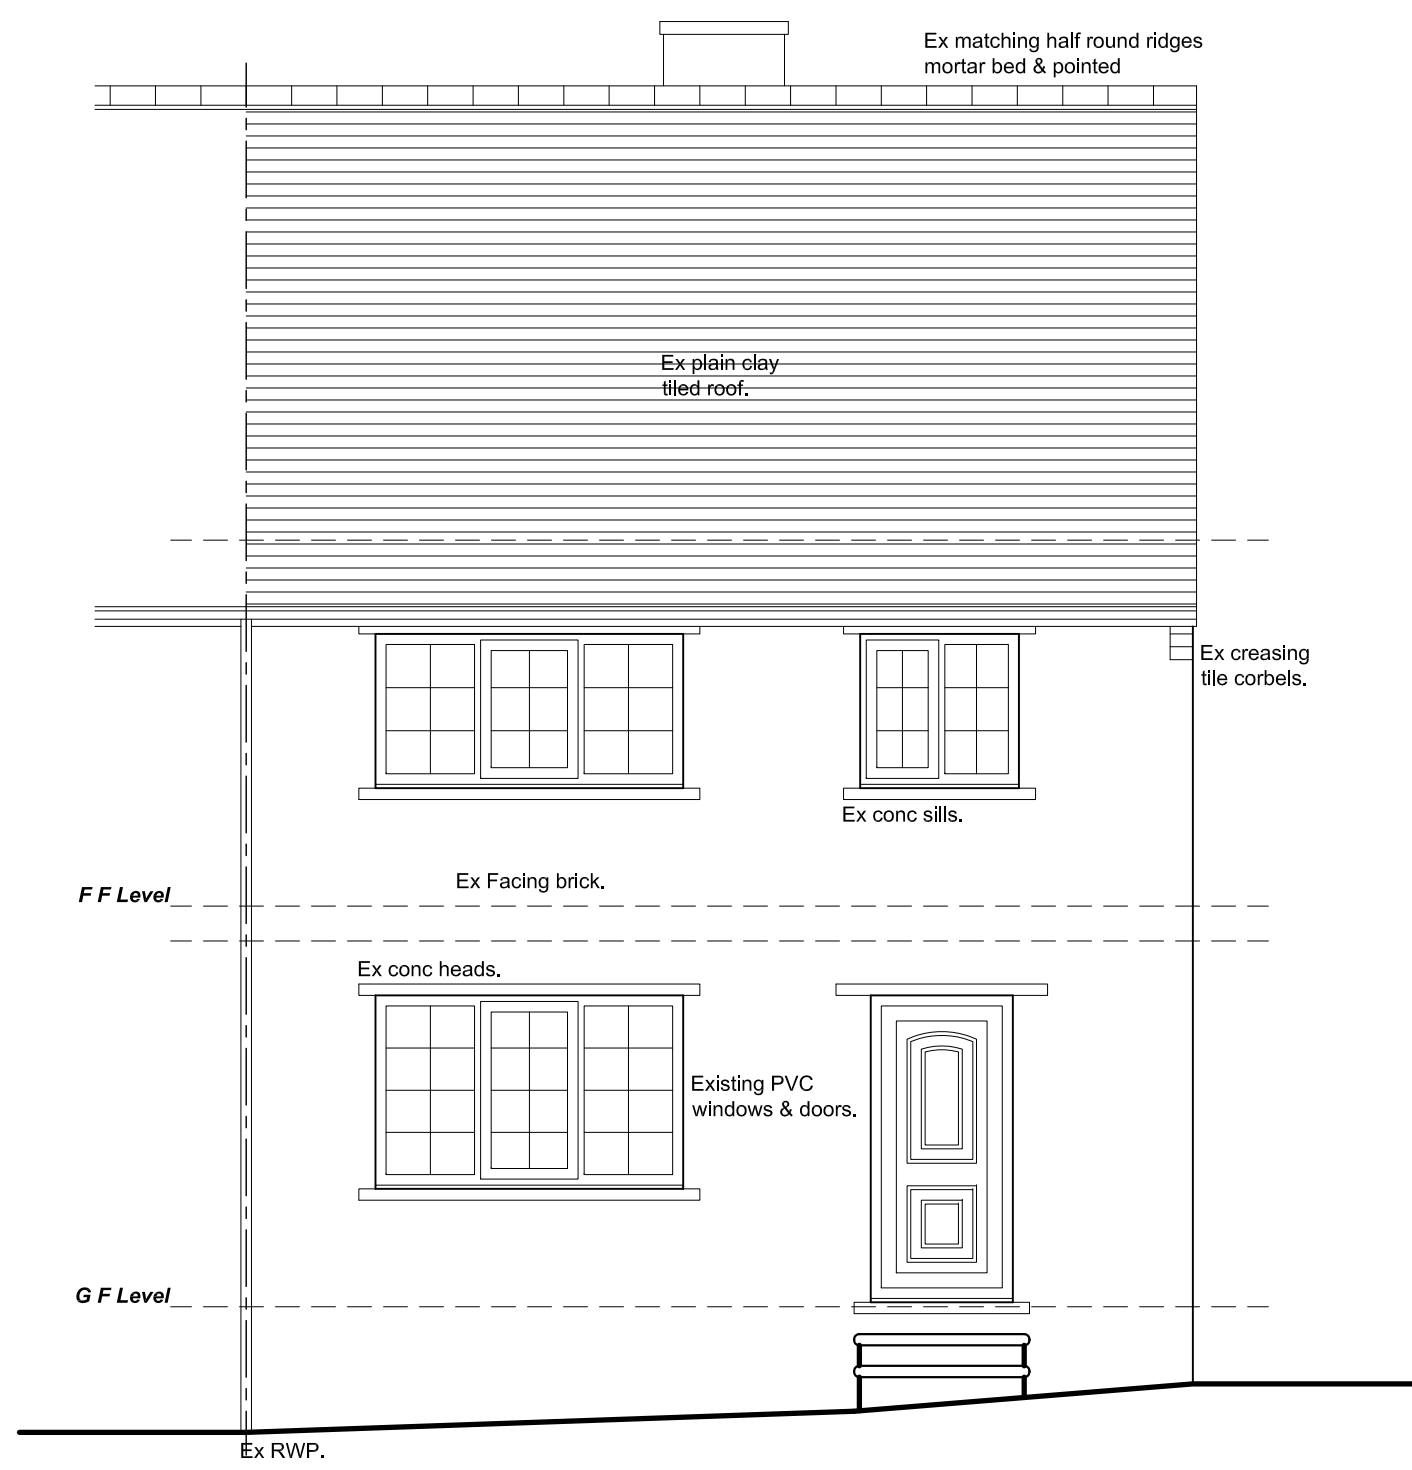


FRONT ELEVATION

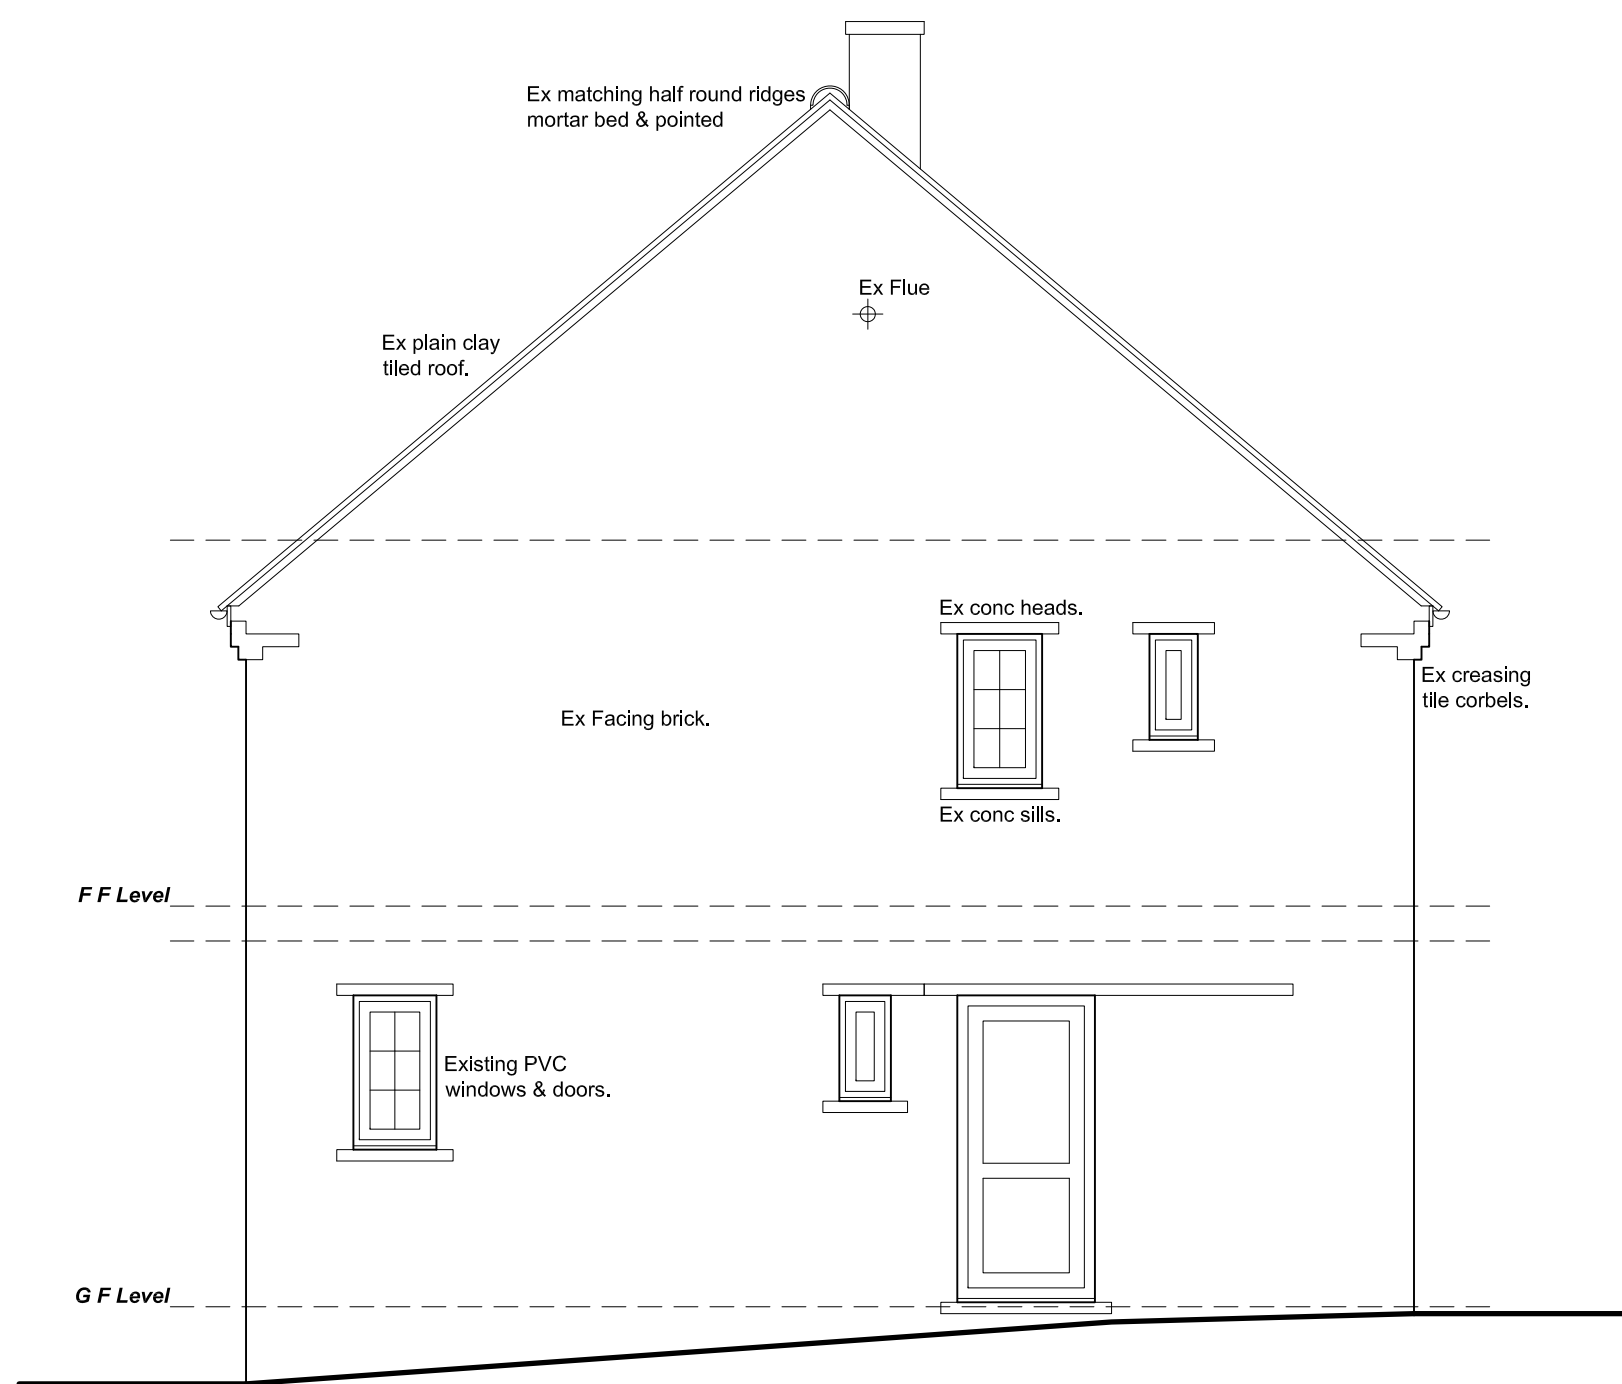


END ELEVATION

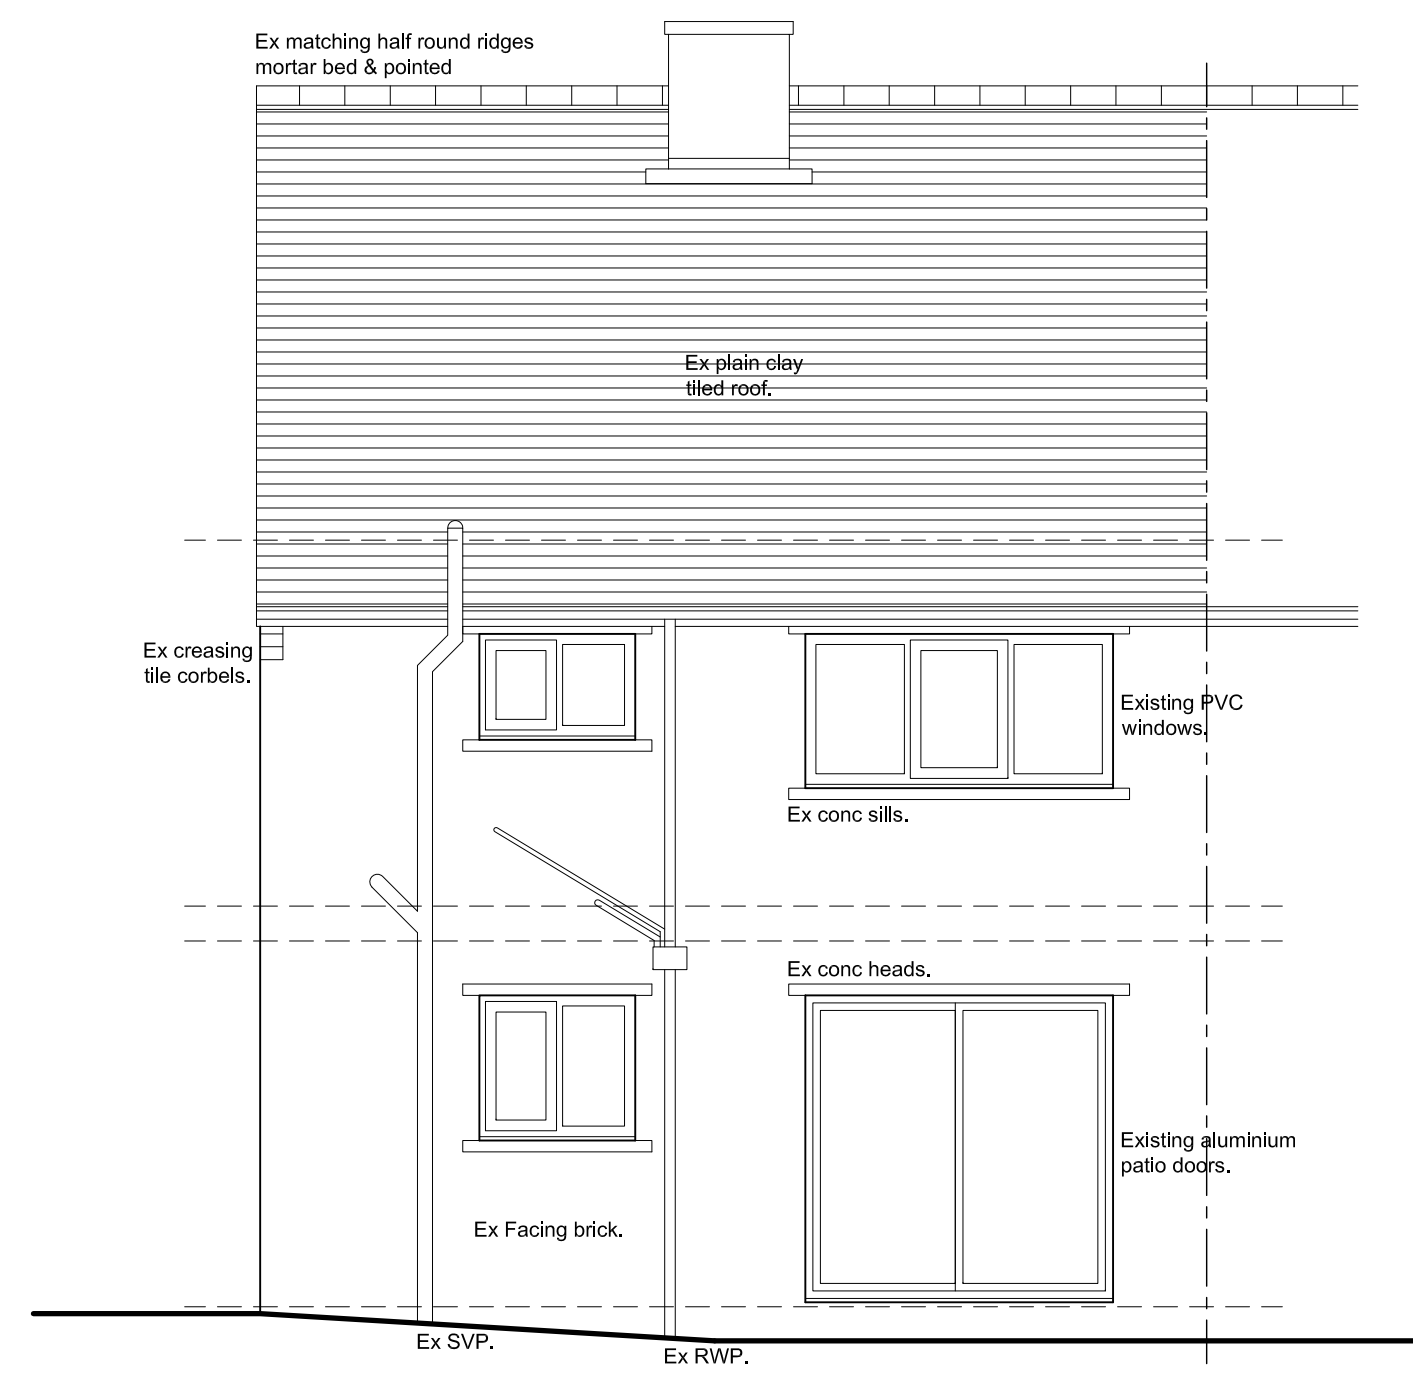

REAR ELEVATION

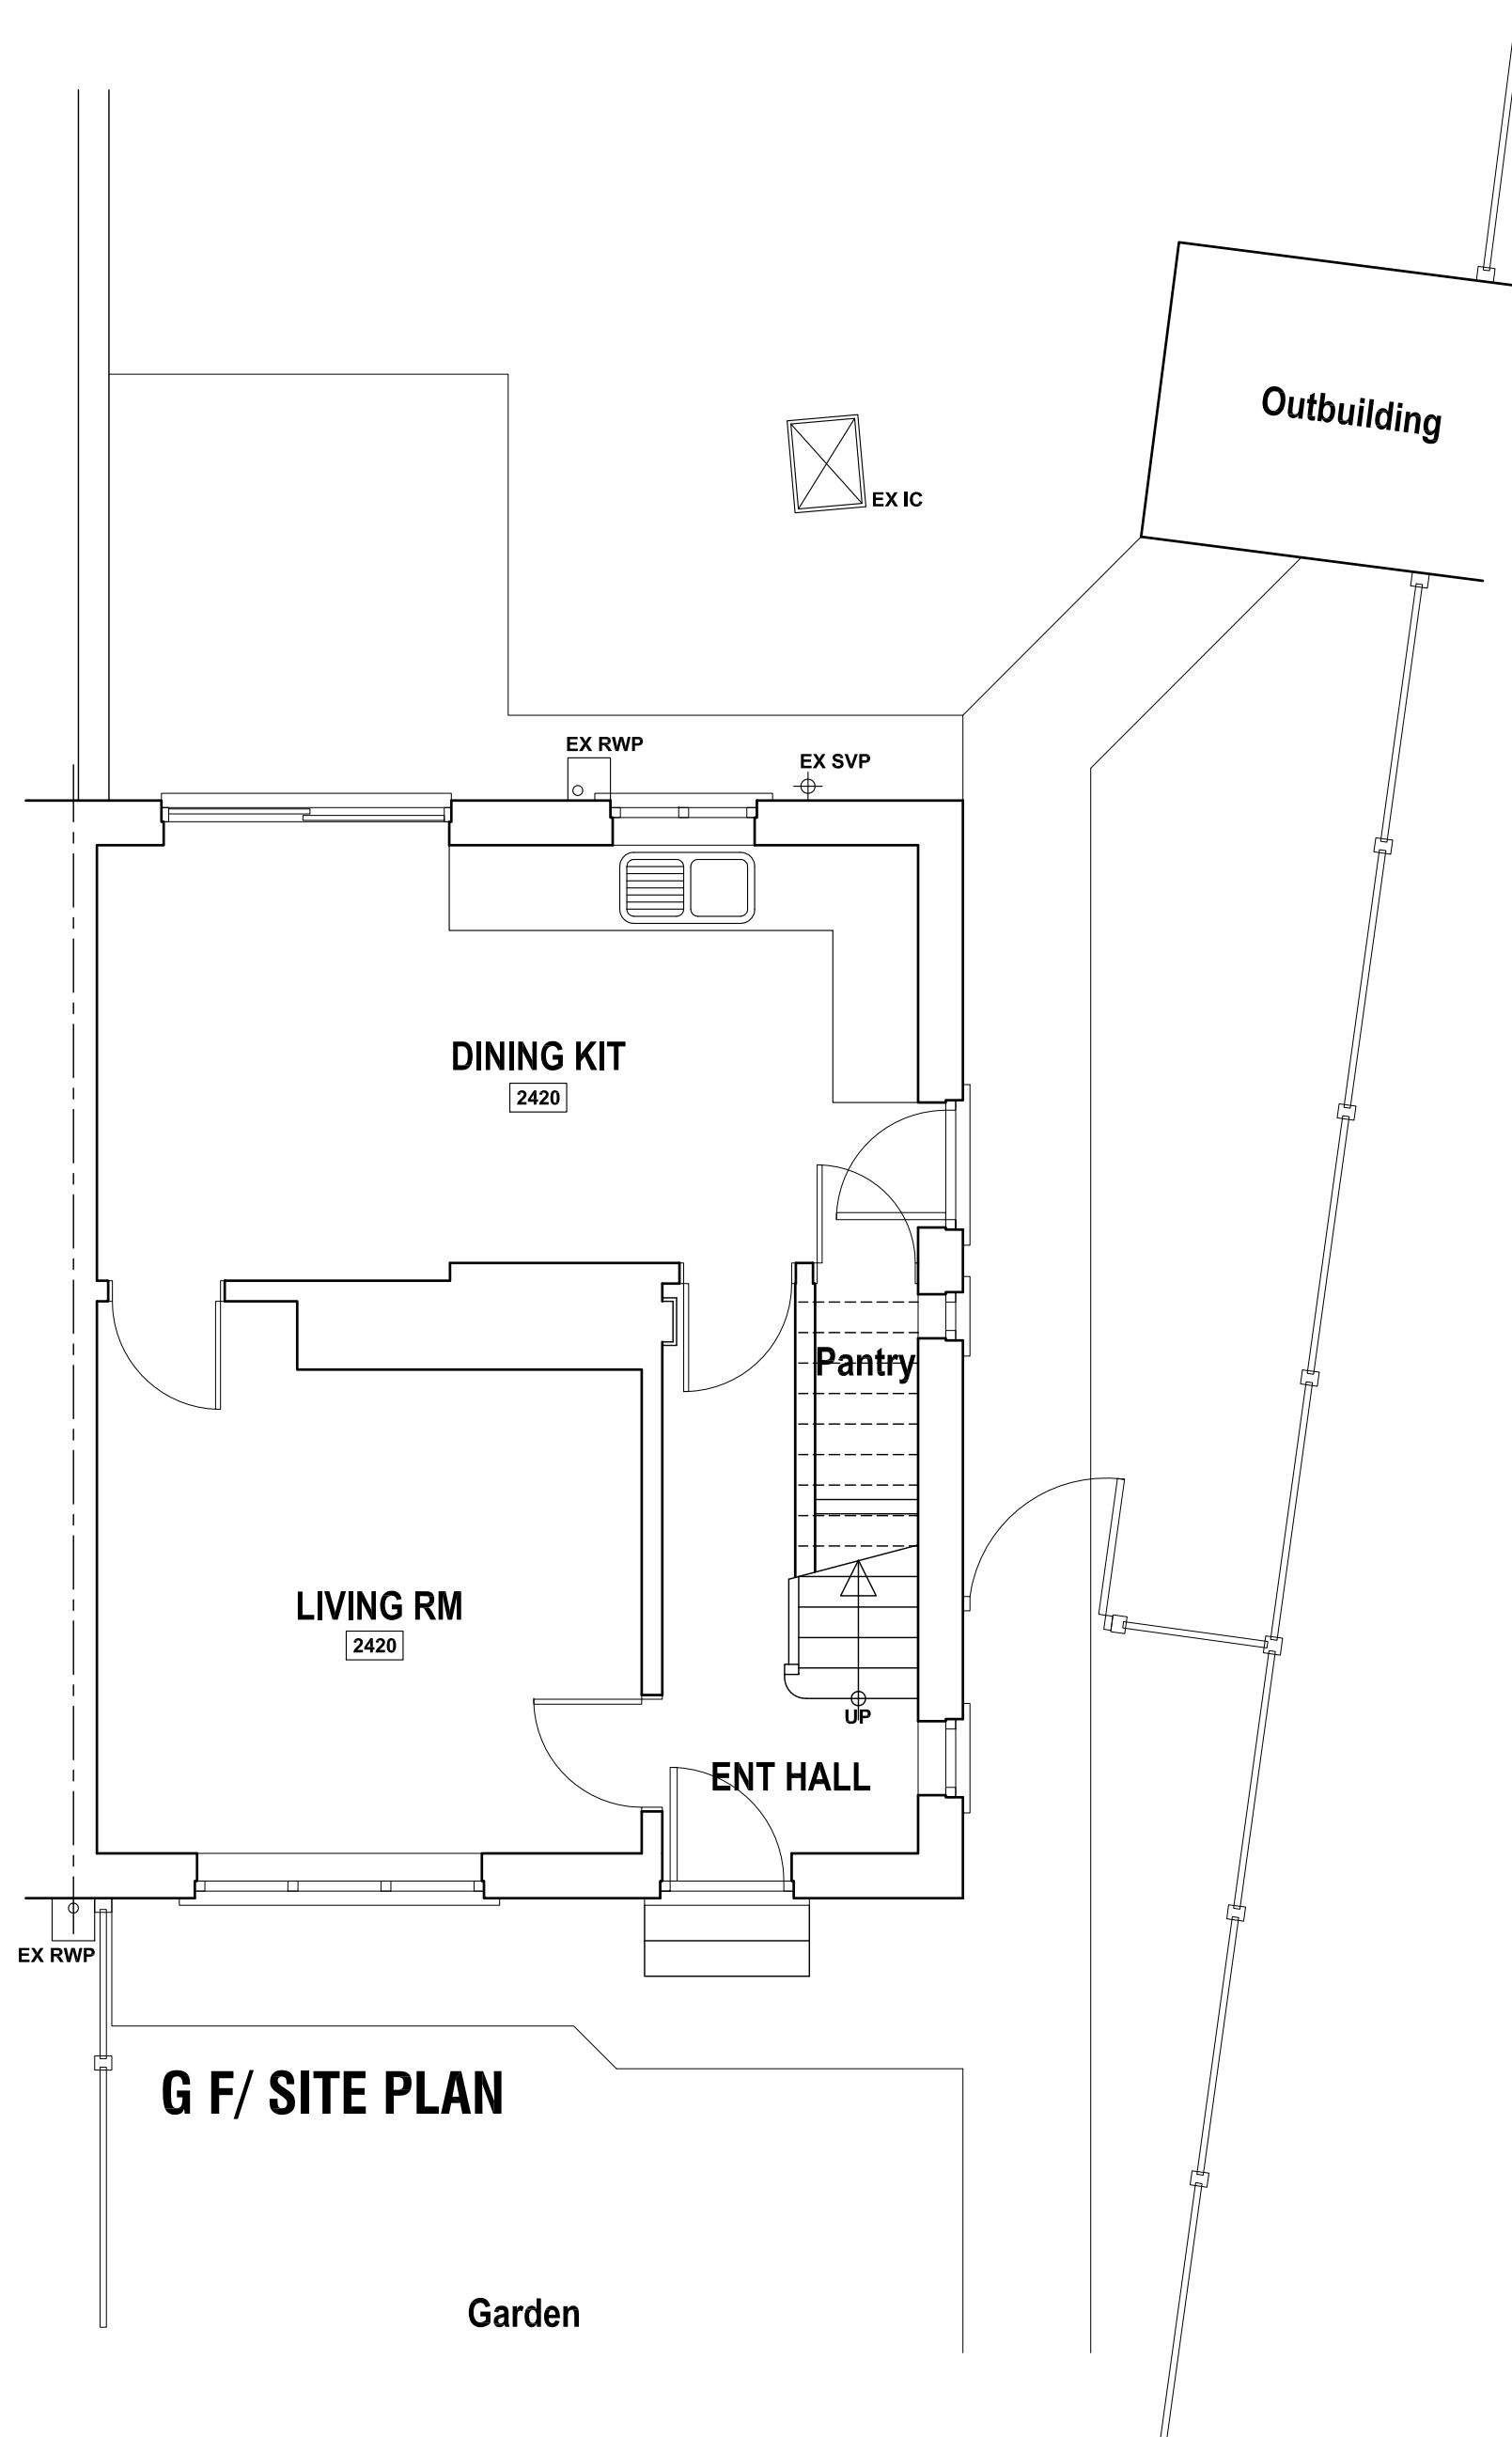

G F/ SITE PLAN

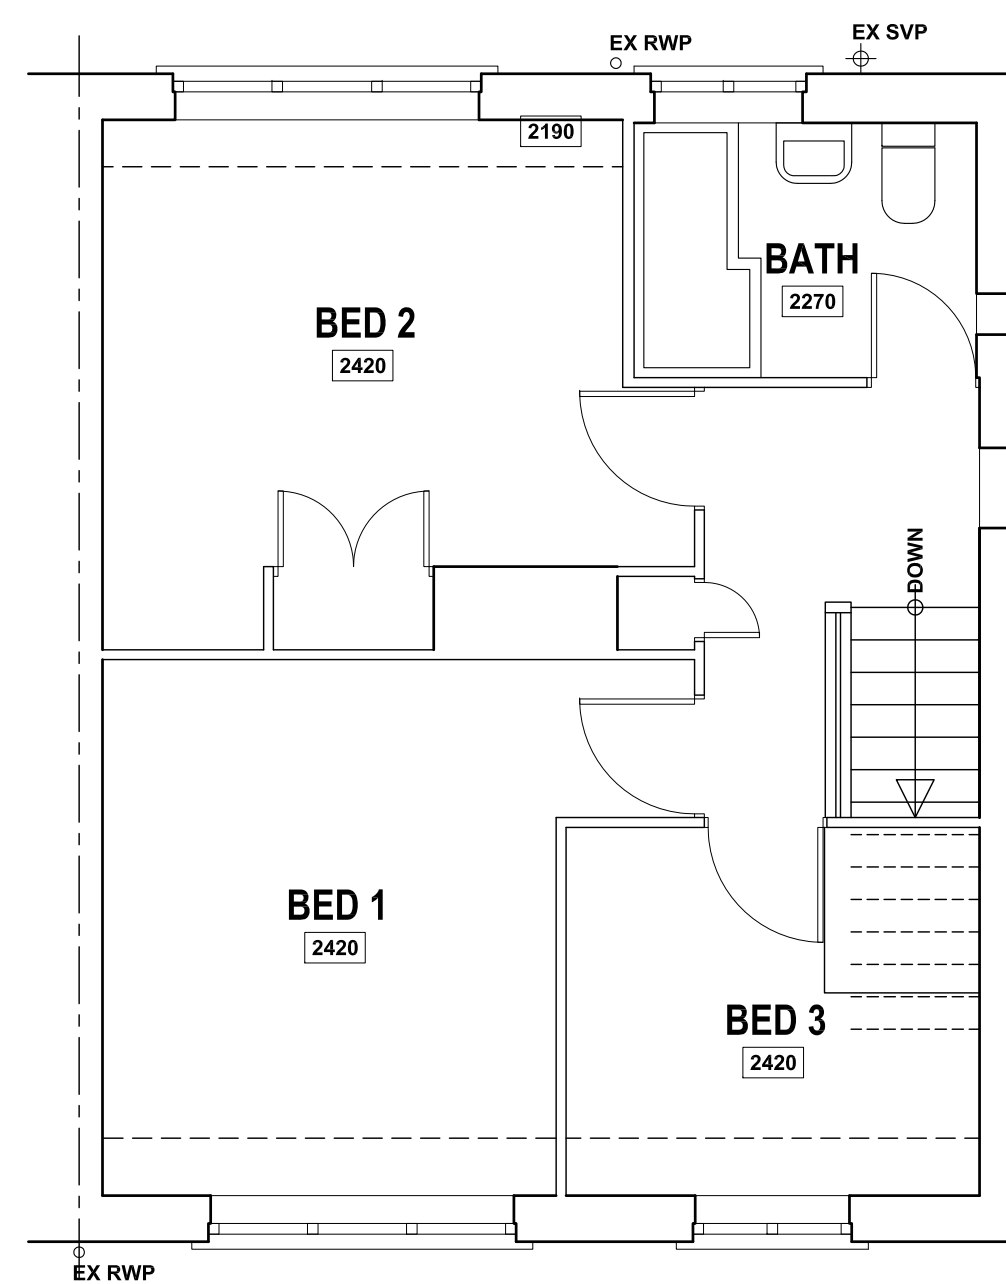

FIRST FLOOR PLAN

Revision	Date	Description
45 KITCHIN ROAD, WOMBWELL, BARNSELEY, S73 8QY.		
SURVEY Plans & Elevations.		
G & K Platts.		
 JEA Building Design Services		
J.E. Architectural Ltd 23 Windmill Road, Wombwell, Barnsley, S73 8PW. Tel: 01226 754507 Email: jeald@btconnect.com		
This drawing and the copyright is the Architectural Company's property and maybe used or reproduced only by agreement. All Dimensions in Millimetres Unless specified otherwise and subject to verification on site.		
Scale: 1:50 @ A1		Date: DEC 2021
Ref: 202110		Drwg No: 01
0 cm	2 cm	4 cm