


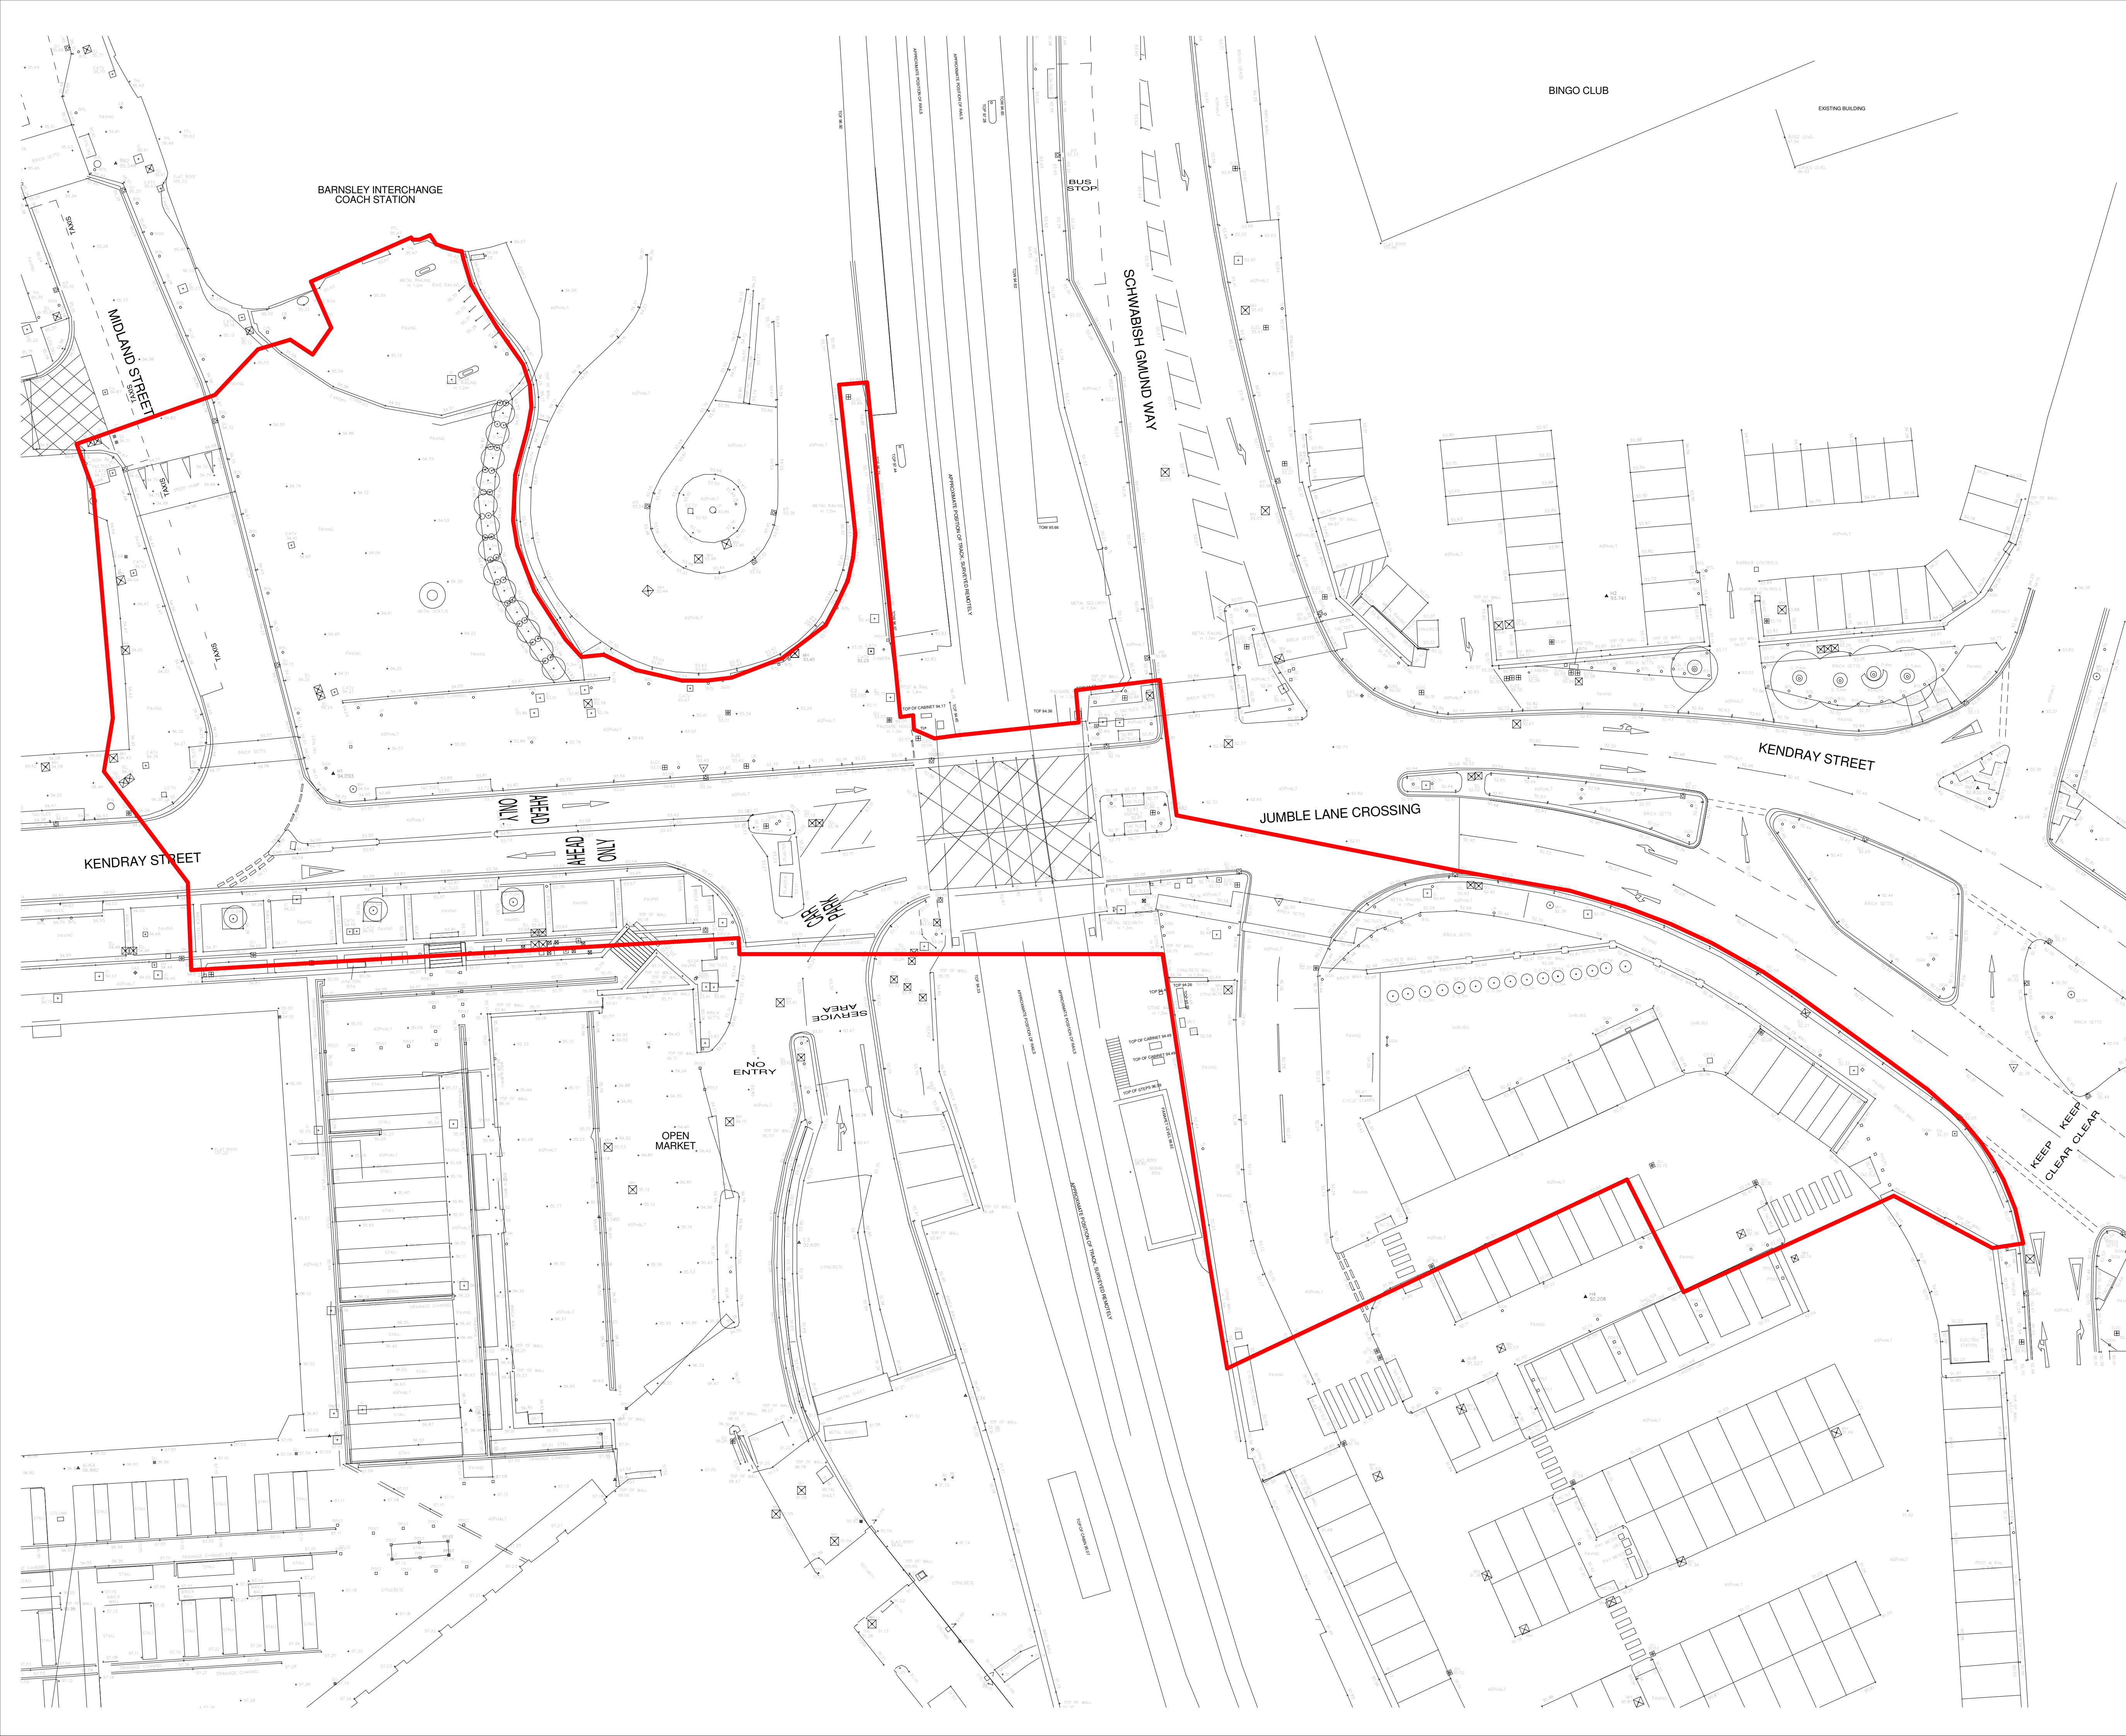

Notes:

- This drawing is copyright.
- Do not scale dimensions from this drawing.
- This drawing is to be read in conjunction with all other relevant drawings.
- All discrepancies on this drawing are to be reported to the architect.
- Do not modify any element of this drawing.
- Use drawing only for purpose(s) issued.

North Sign / Key Plan

0 1 5 10 15 20m

1:250 Scale @ A1

The following external model files are included within this drawing:

KEY

Planning application boundary

P01 27.07.18 Planning Issue.		WL	SL	
Rev	Date	Revision Notes	Dn	Rv
Client Barnsley Metropolitan Borough Council				
Project Barnsley Pedestrian Bridge		www.ibigroup.com		
Drawing Title Existing Site Plan				
Job Number 50147	Drawing Originated Date 18/07/2018	PAS 1192 Status Code S4		
Scale@A1 1 : 250	Purpose Planning			
Drawing Number BGW2-IBI-PB-XX-SU-A-F100-0012				Revision 1