


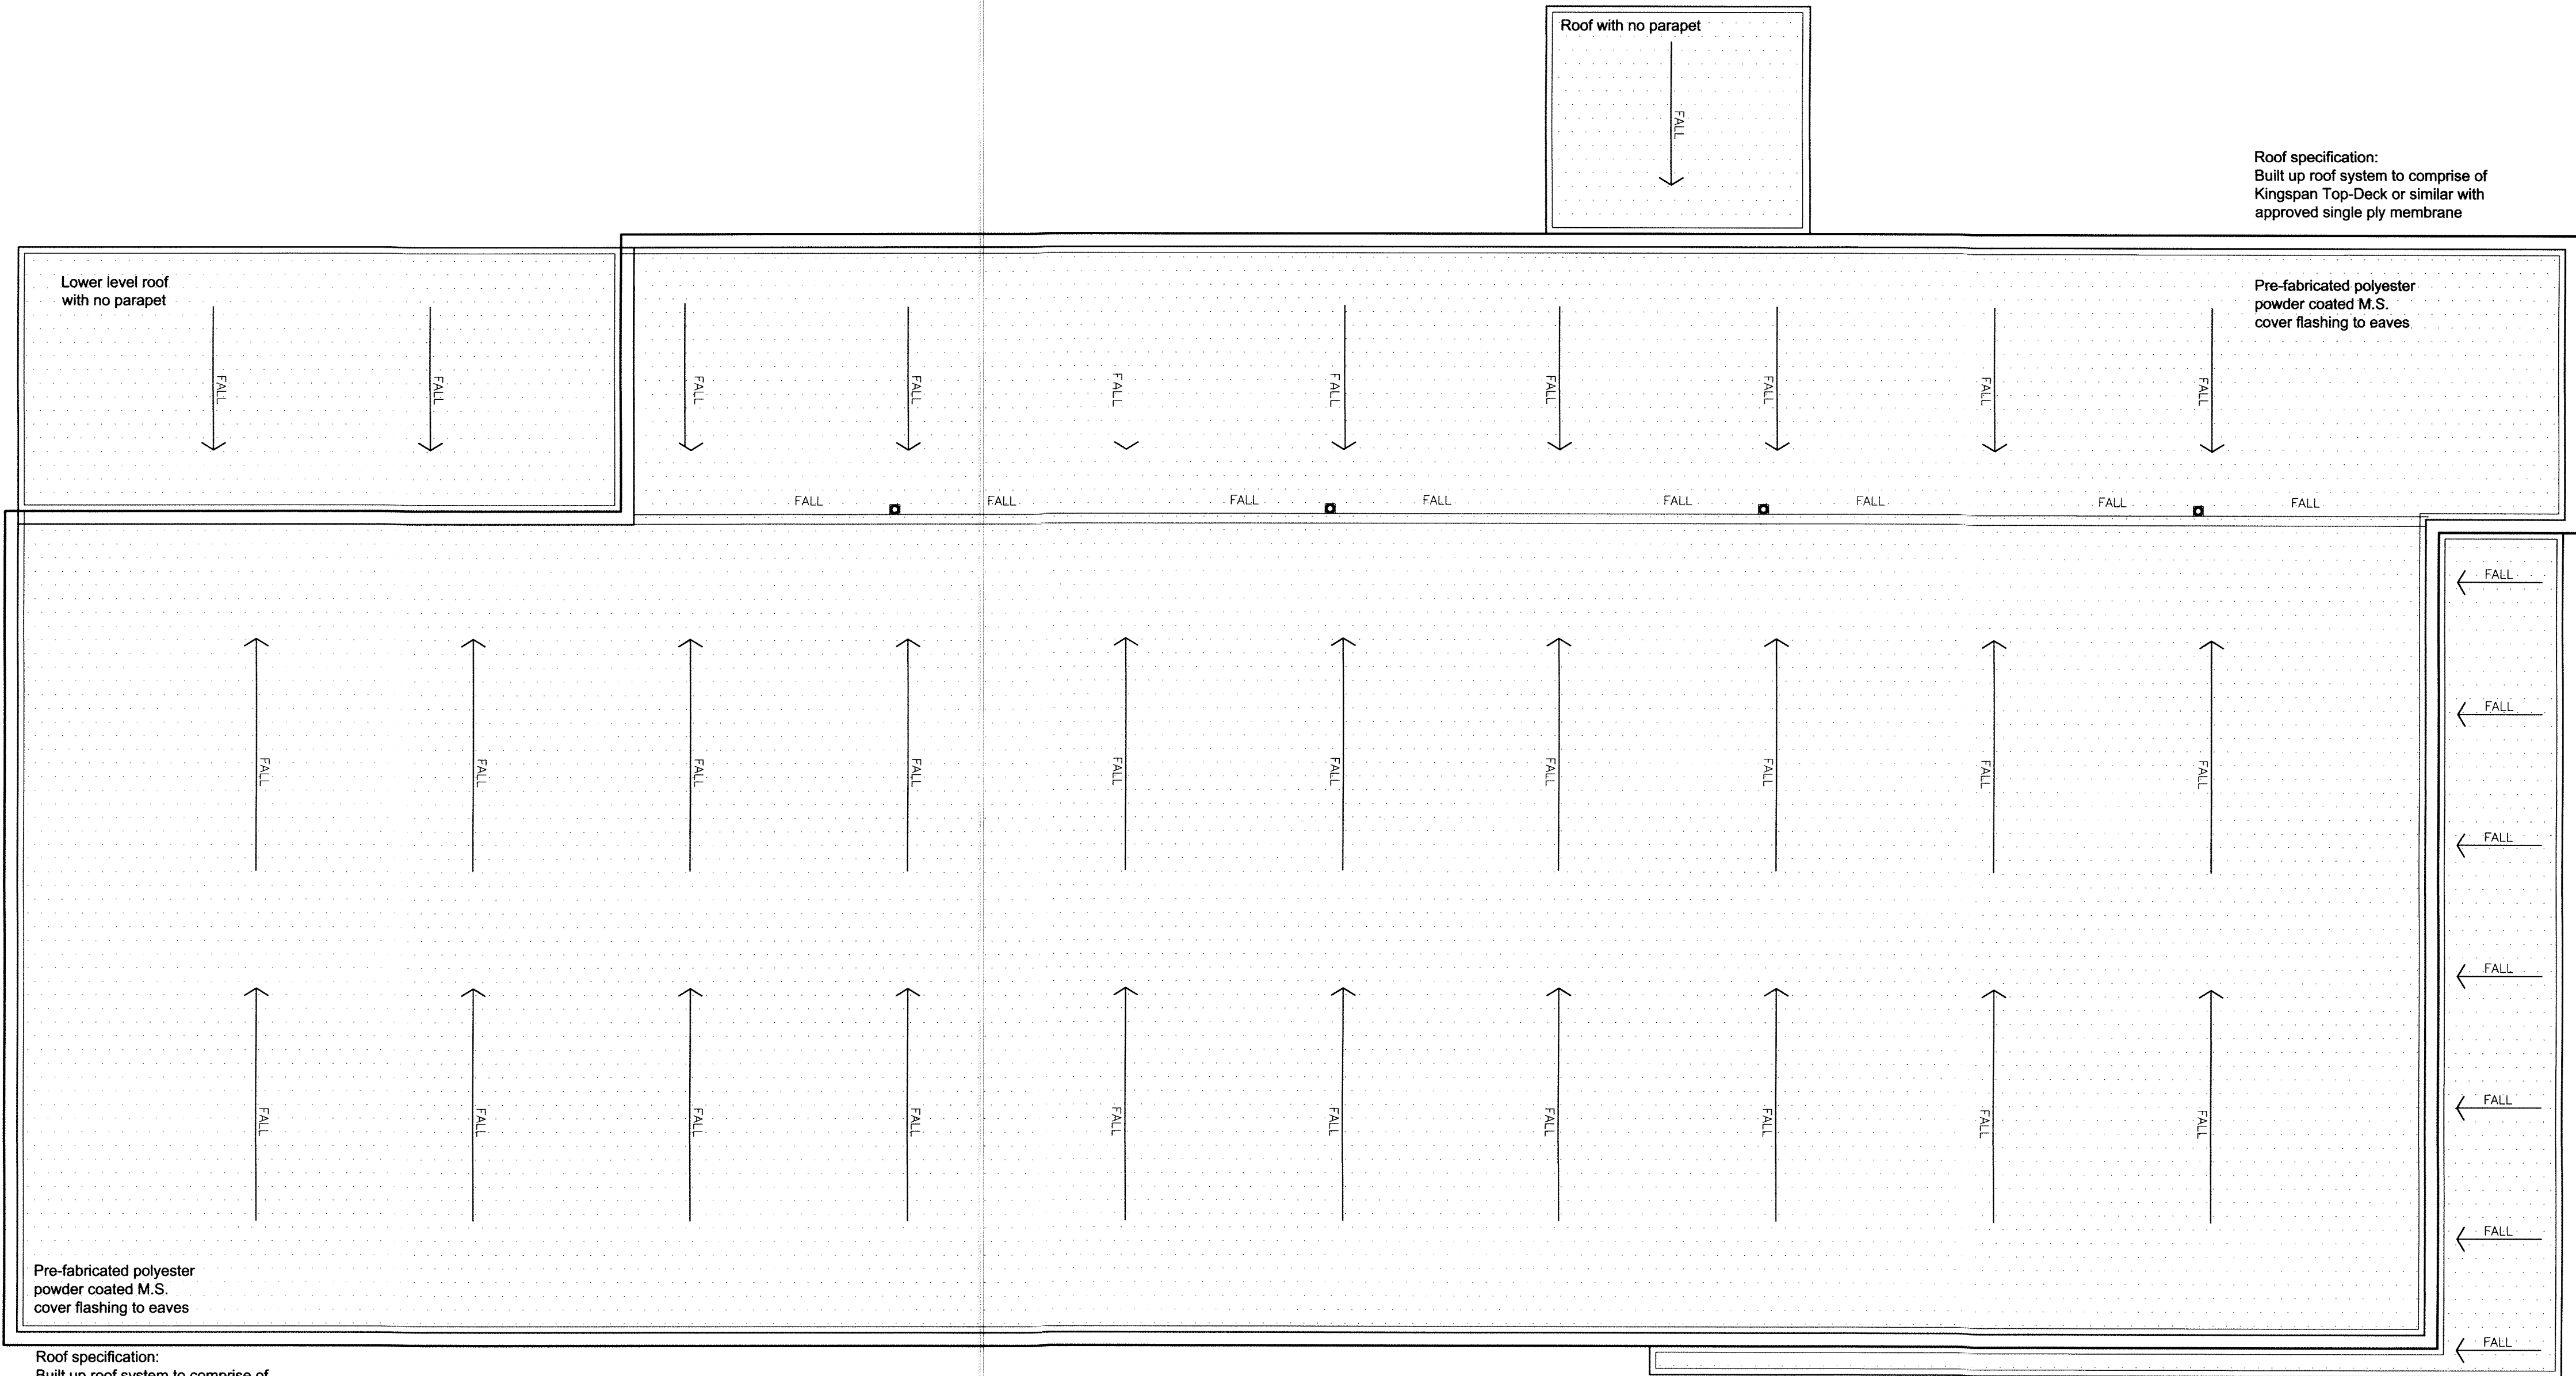

Roof specification:
Built up roof system to comprise of
Kingspan Top-Deck or similar with
approved single ply membrane

Lower level roof
with no parapet

Pre-fabricated polyester
powder coated M.S.
cover flashing to eaves

Pre-fabricated polyester
powder coated M.S.
cover flashing to eaves

Roof specification:
Built up roof system to comprise of
Kingspan Top-Deck or similar with
approved single ply membrane

Canopy Roof Construction:
Trocal or similar approved single ply membrane

Canopy Soffit:
150mm wide luxalon aluminium exterior or similar approved.
Recessed light fittings in accordance with M&E consultant
details. Colour RAL 9010 white

Canopy Fascia:
To be coated aluminium colour RAL 7016 Anthracite grey

22.04.15		Nilb added to staff welfare area.		LH	GH
Rev	Date	Description		Rev By	Chkd By
Project Title		Proposed Foodstore Development			
		Barnsley Road Cudworth			
Client		ALDI Stores Ltd			
Status		Planning			
Scale	1:100		Drawing Size A1		
Drawn By	SJB	Checked By	JDB	Date	06/13
Drawing Title		Proposed Roof Plan			
Job/Dwg No	0738-104			Rev	A

THE HARRIS PARTNERSHIP WAKEFIELD
231, Johns North, Wakefield, WF1 3QA
T: 01924 291 800 F: 01924 290 072

THE HARRIS PARTNERSHIP MANCHESTER
77 Dale Street, Manchester, M1 2HG
T: 0161 238 8555 F: 0161 244 5809

THE HARRIS PARTNERSHIP MILTON KEYNES
The Old Rectory, 75 High Street
Newport Pagnell, MK16 8AS
T: 01908 211 577 F: 01908 211 722

THE HARRIS PARTNERSHIP READING
108 London Road, Reading, RG1 5BY
T: 0118 950 7700 F: 0118 956 8642

