



Onduline Roof Sheet
Colour Black

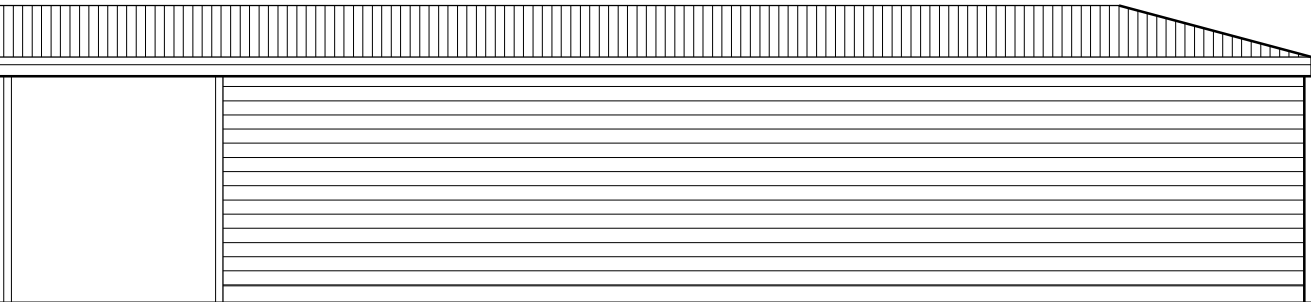

Horizontal Timber Cladding
Natural Finish

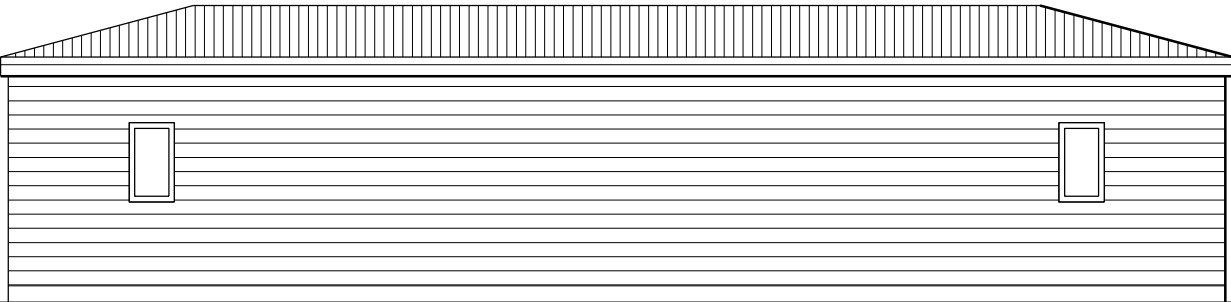

Side Elevation

PVC Gutters & Downpipes
Colour Black




Rear Elevation





Internal Side Elevation 1

Internal Side Elevation 2

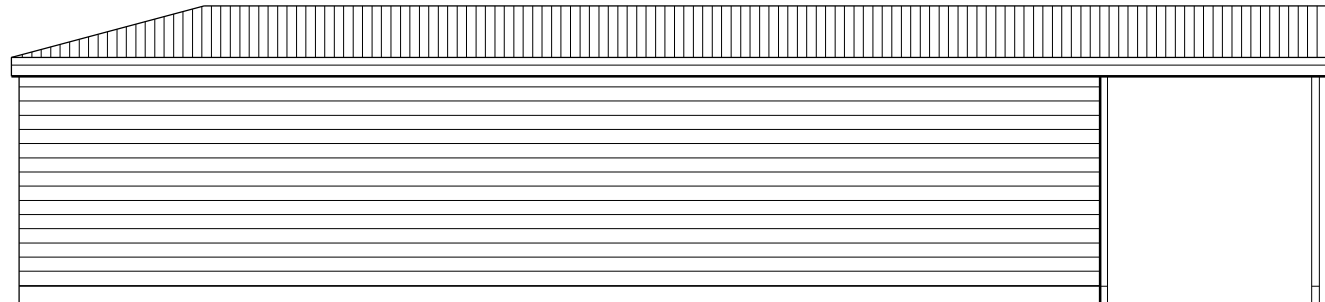

Side Elevation

Front Elevation

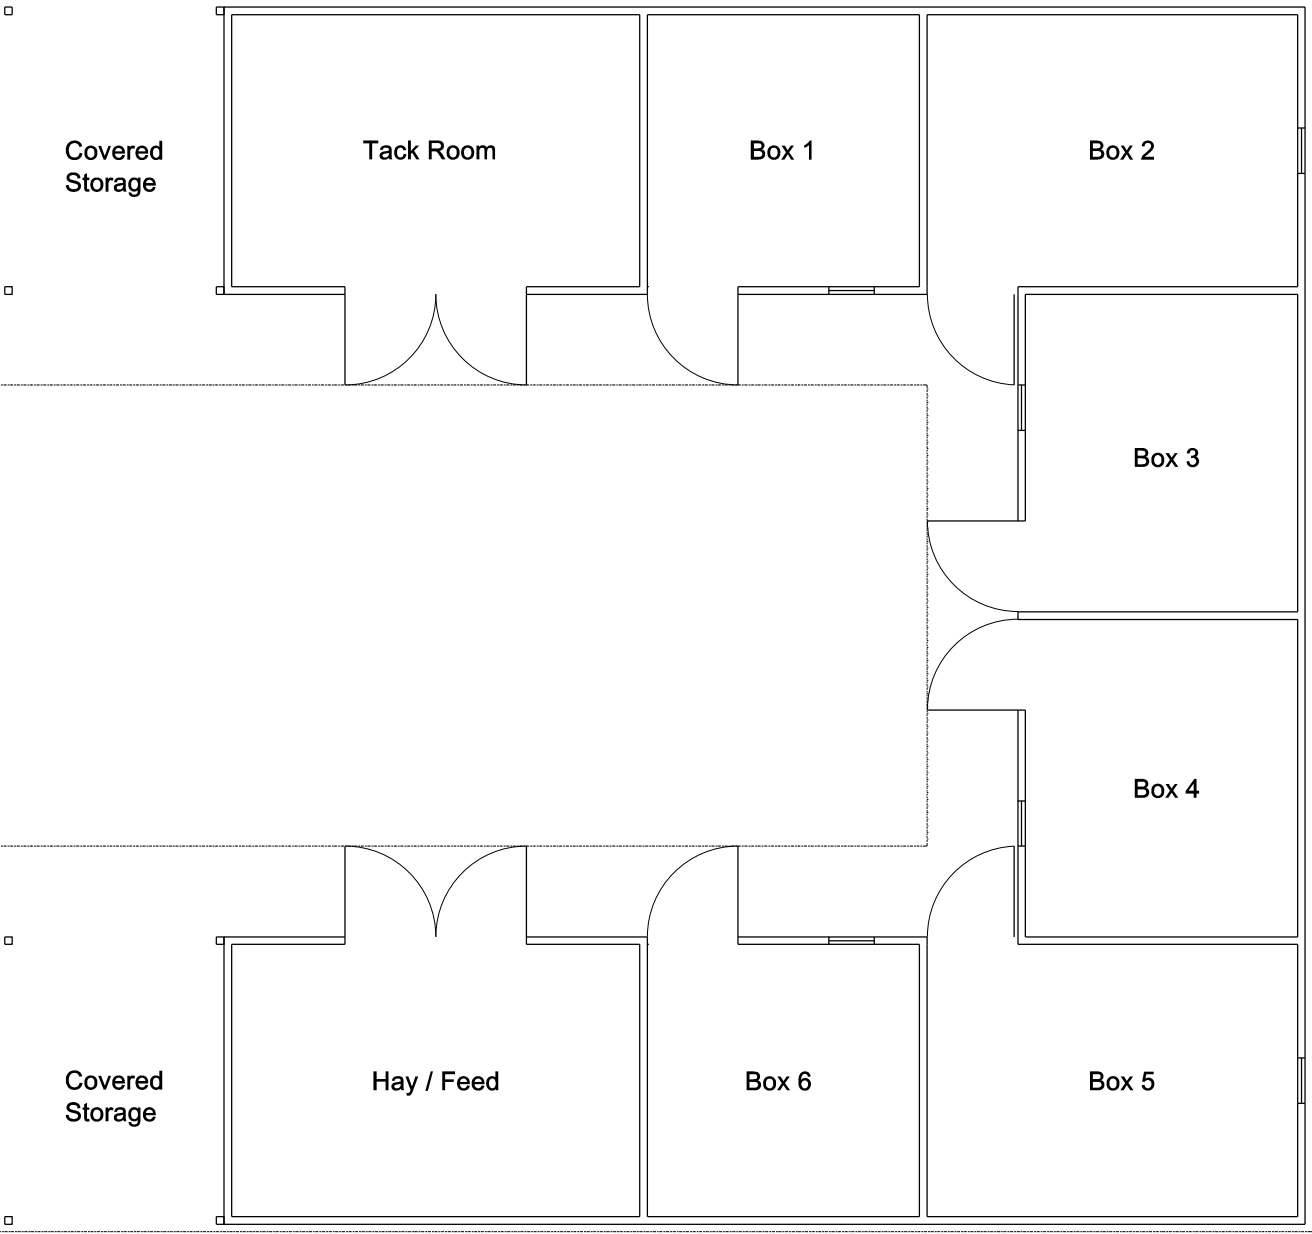 

NOTES:

© THIS DRAWING IS COPYRIGHT AND REMAINS THE
PROPERTY OF RPS DESIGN GROUP LTD.
DO NOT SCALE THIS DRAWING - ALL DIMENSIONS TO BE
CHECKED ON SITE

REVISION	NOTES
----------	-------

RPS

equine

0845 5442005

rpsdesigngroup.co.uk

Project No: 19.62

Client: Alison Rowell

Site Address:
Land West of Stainborough Fold Farm,
Stainborough Fold, Hood Green, Barnsley.

Drawing Title:

Proposed Stable Plans

Date: 09.10.19 Scale: 1:100@A2

Drawn by:
ML

Checked by:
RWM

Drawing No:
L103
Status:
PLANNING