



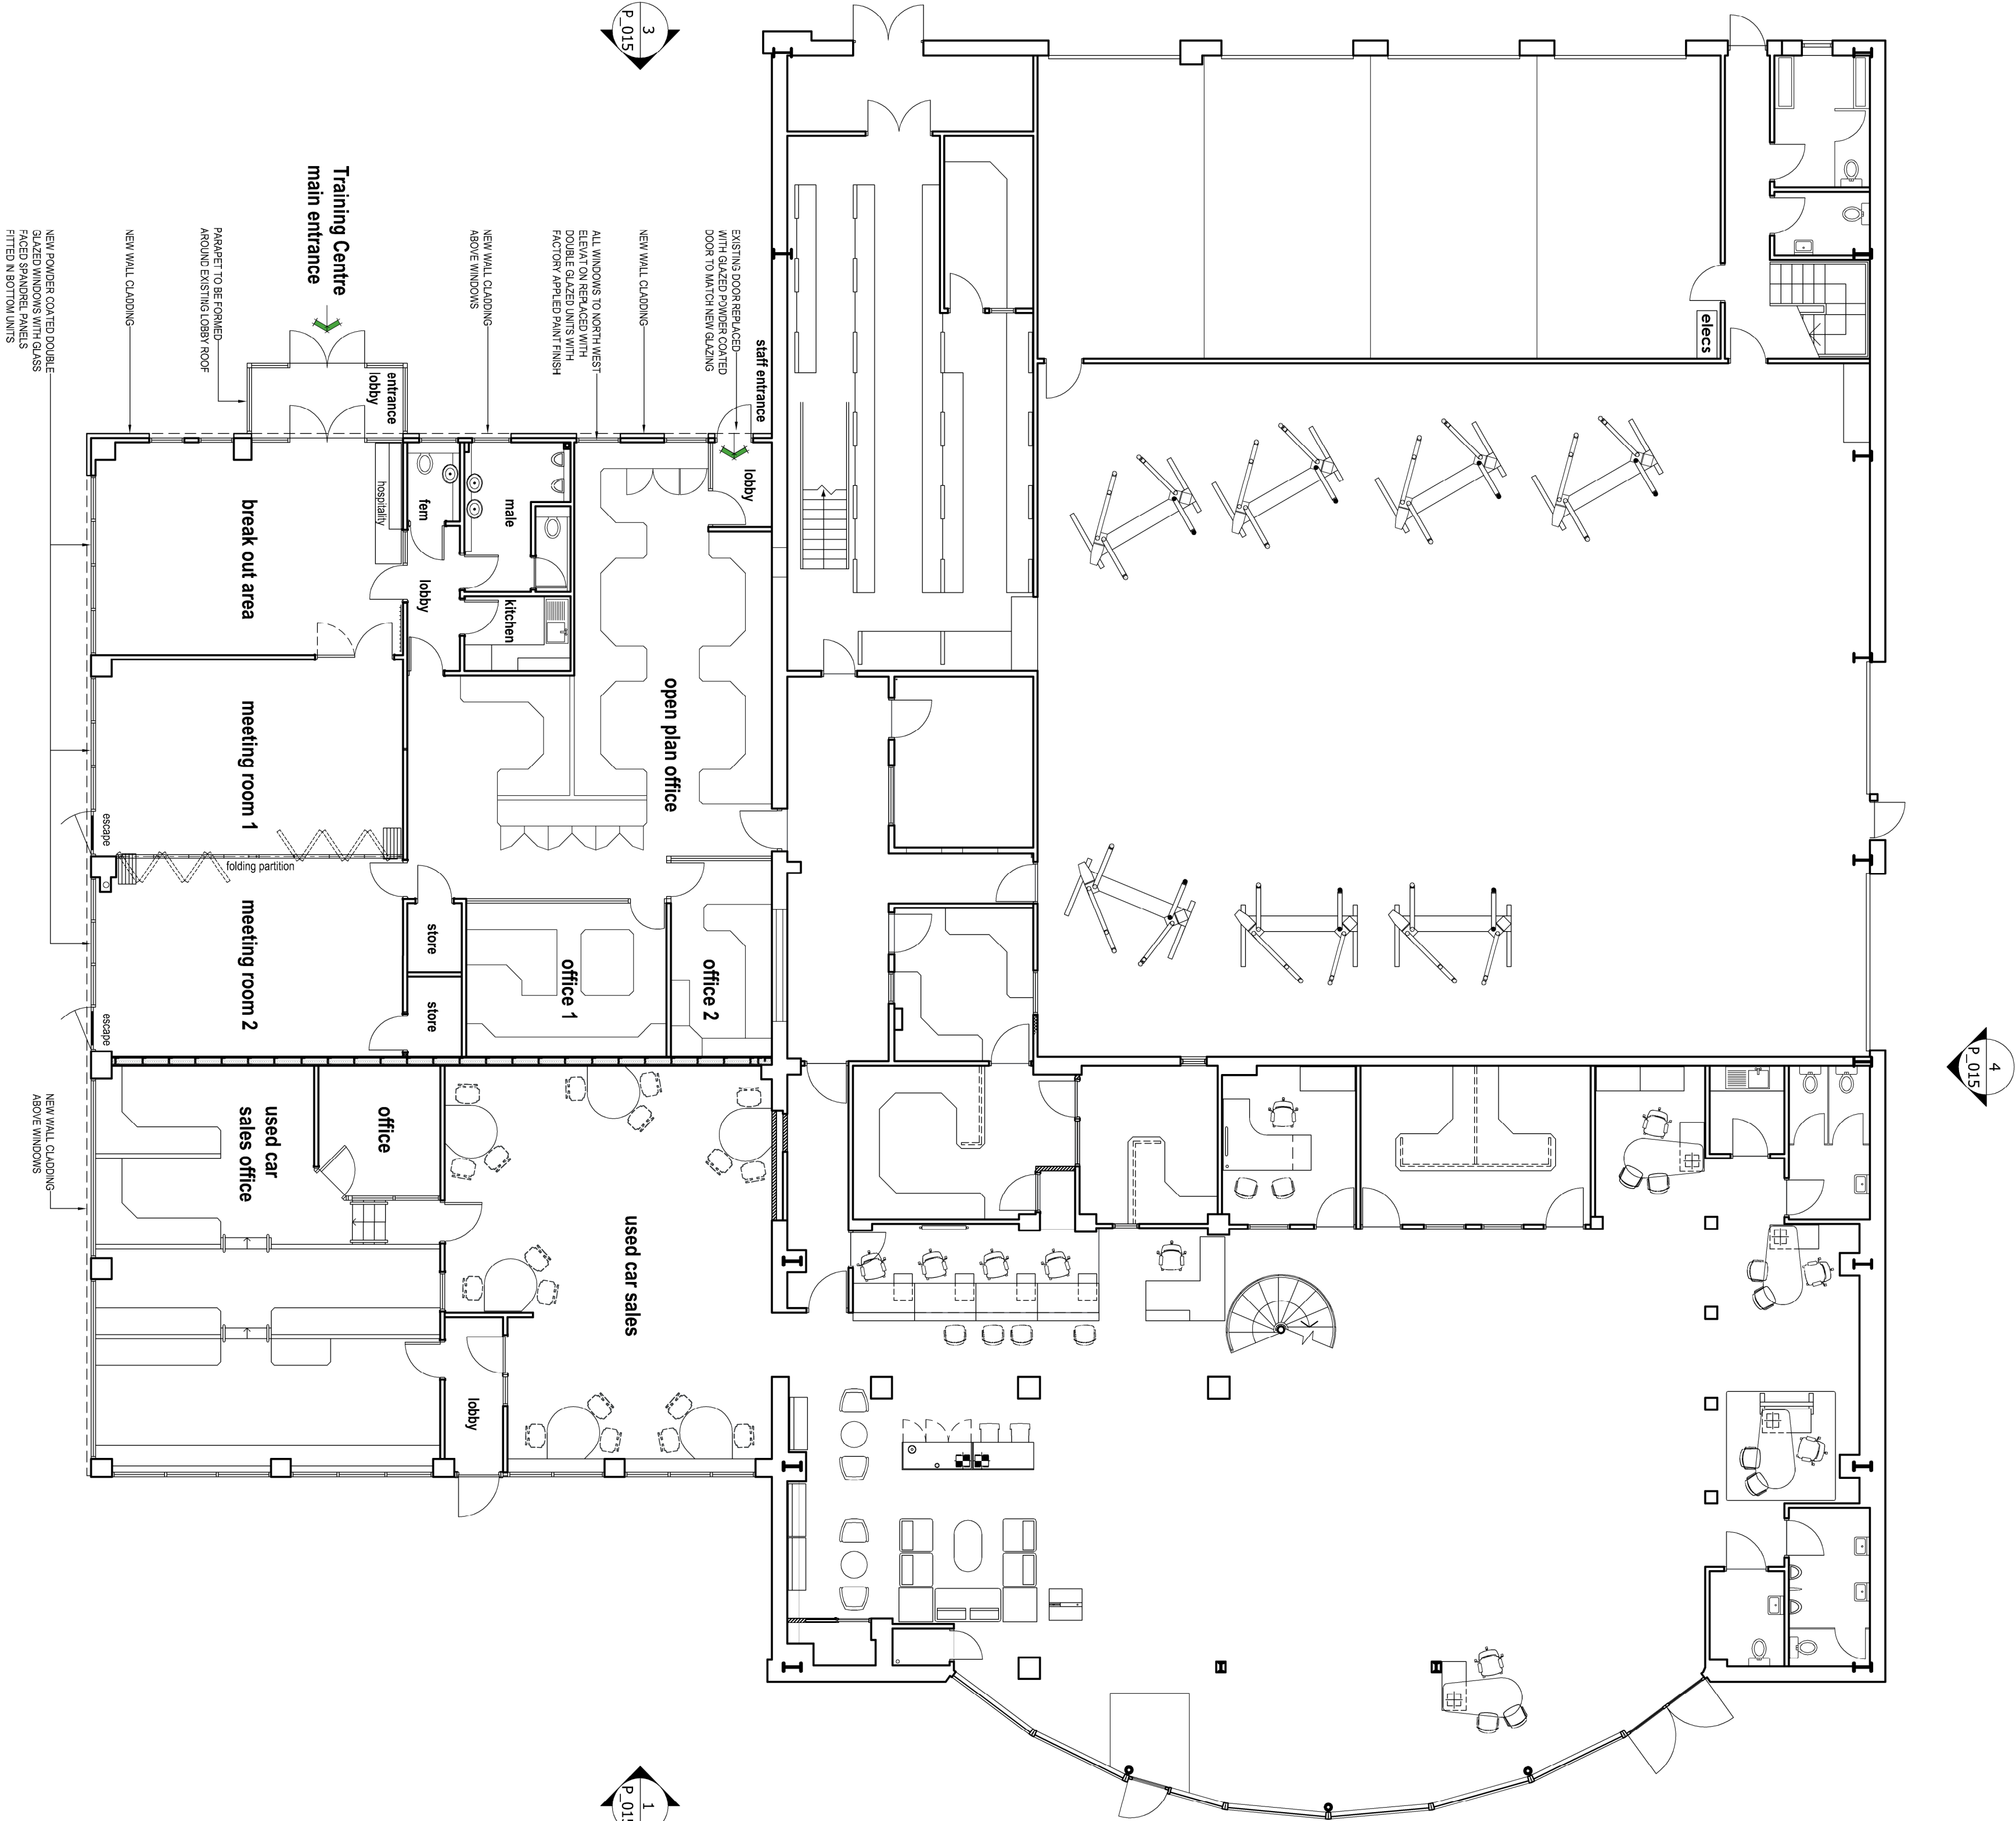

1 PROPOSED PLAN
Scale: 1:100 @ A1

SCALE 0m 1m 2m 3m 4m 5m 10m
1:100 at A1

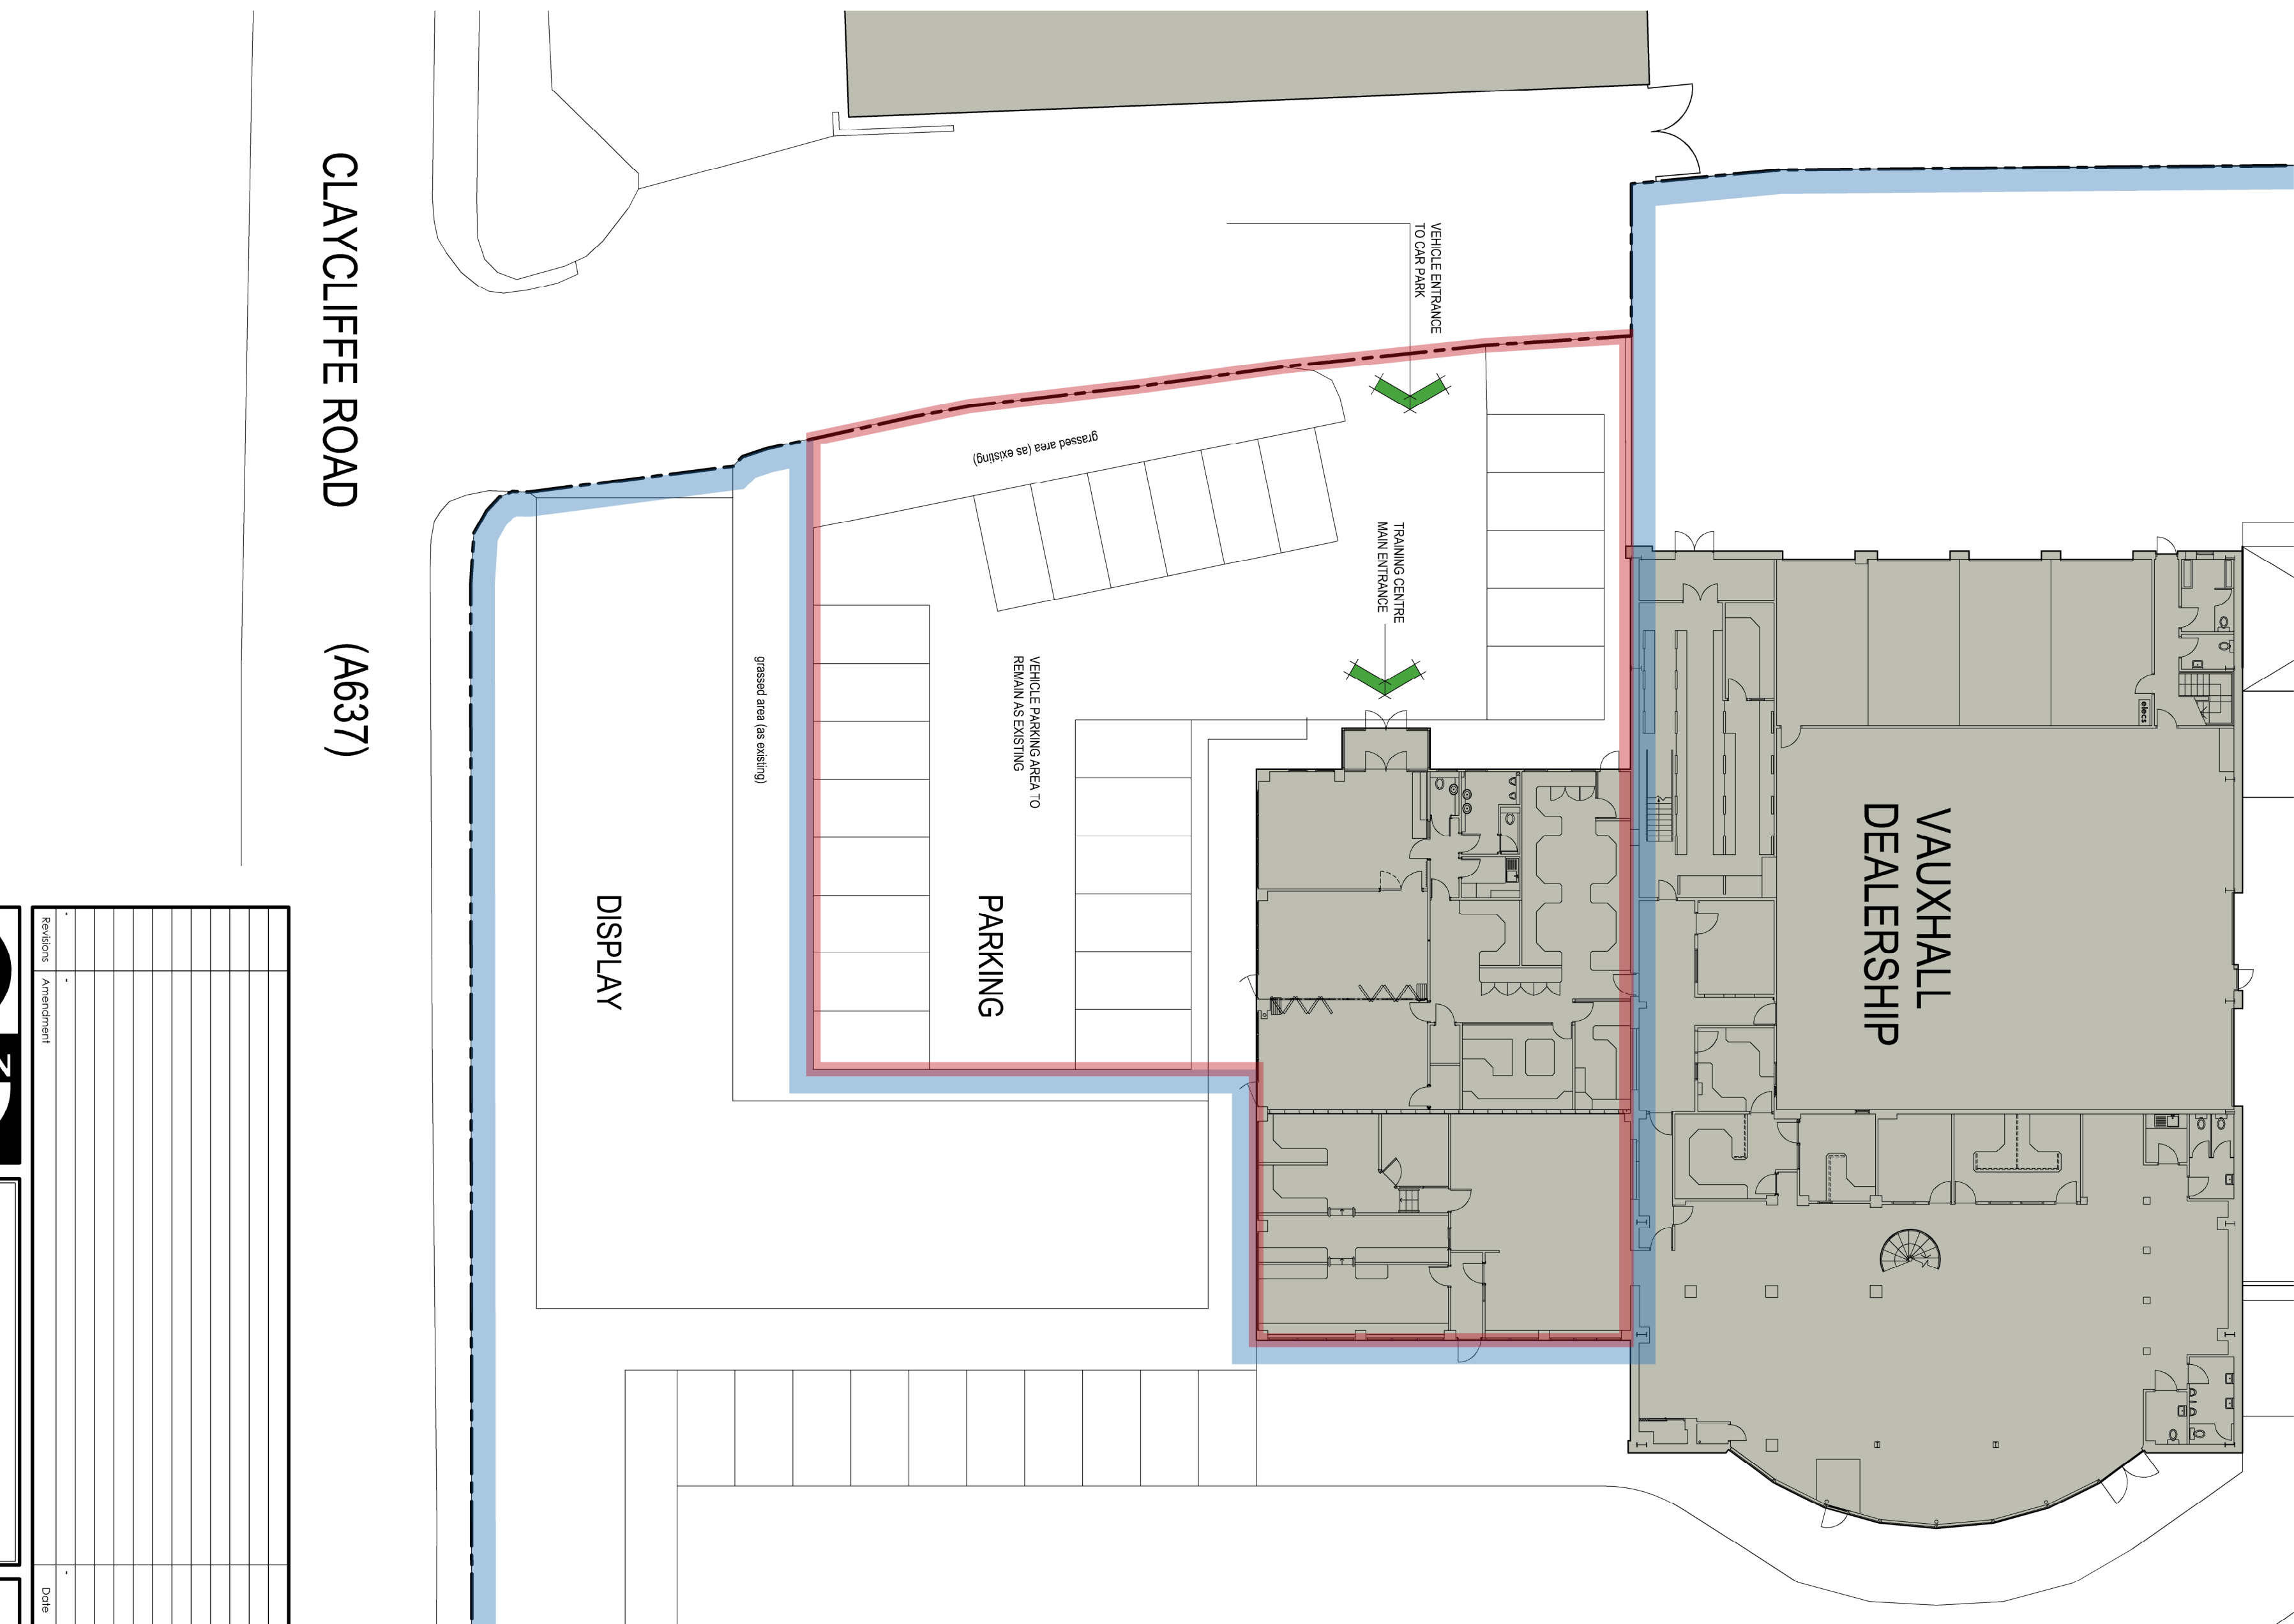

2 SITE PLAN
Scale: 1:200 @ A1

SCALE 0m 5m 10m 20m
1:200 at A1

CLAYCLIFFE ROAD (A637)

DOWSON GIBSON		Client: PERRY'S MOTOR SALES LIMITED	
GD Design Group		Project: PERRY'S TRAINING CENTRE	
Architectural & Planning Management Development Consultants, Planning Supervisors 8 The Studios, Linbury Hall Ripon, North Yorkshire YO5 1AA Tel: 01430 423345 Email: gds@gdgroup.co.uk		Location: BARNSLEY	
Proposed Plan		Status: Proposed	
AS SHOWN 1234-PTCB		Project No: P.014	

PLANNING