



51 Springfield street  
Barnsley  
South York's  
S70 6HH

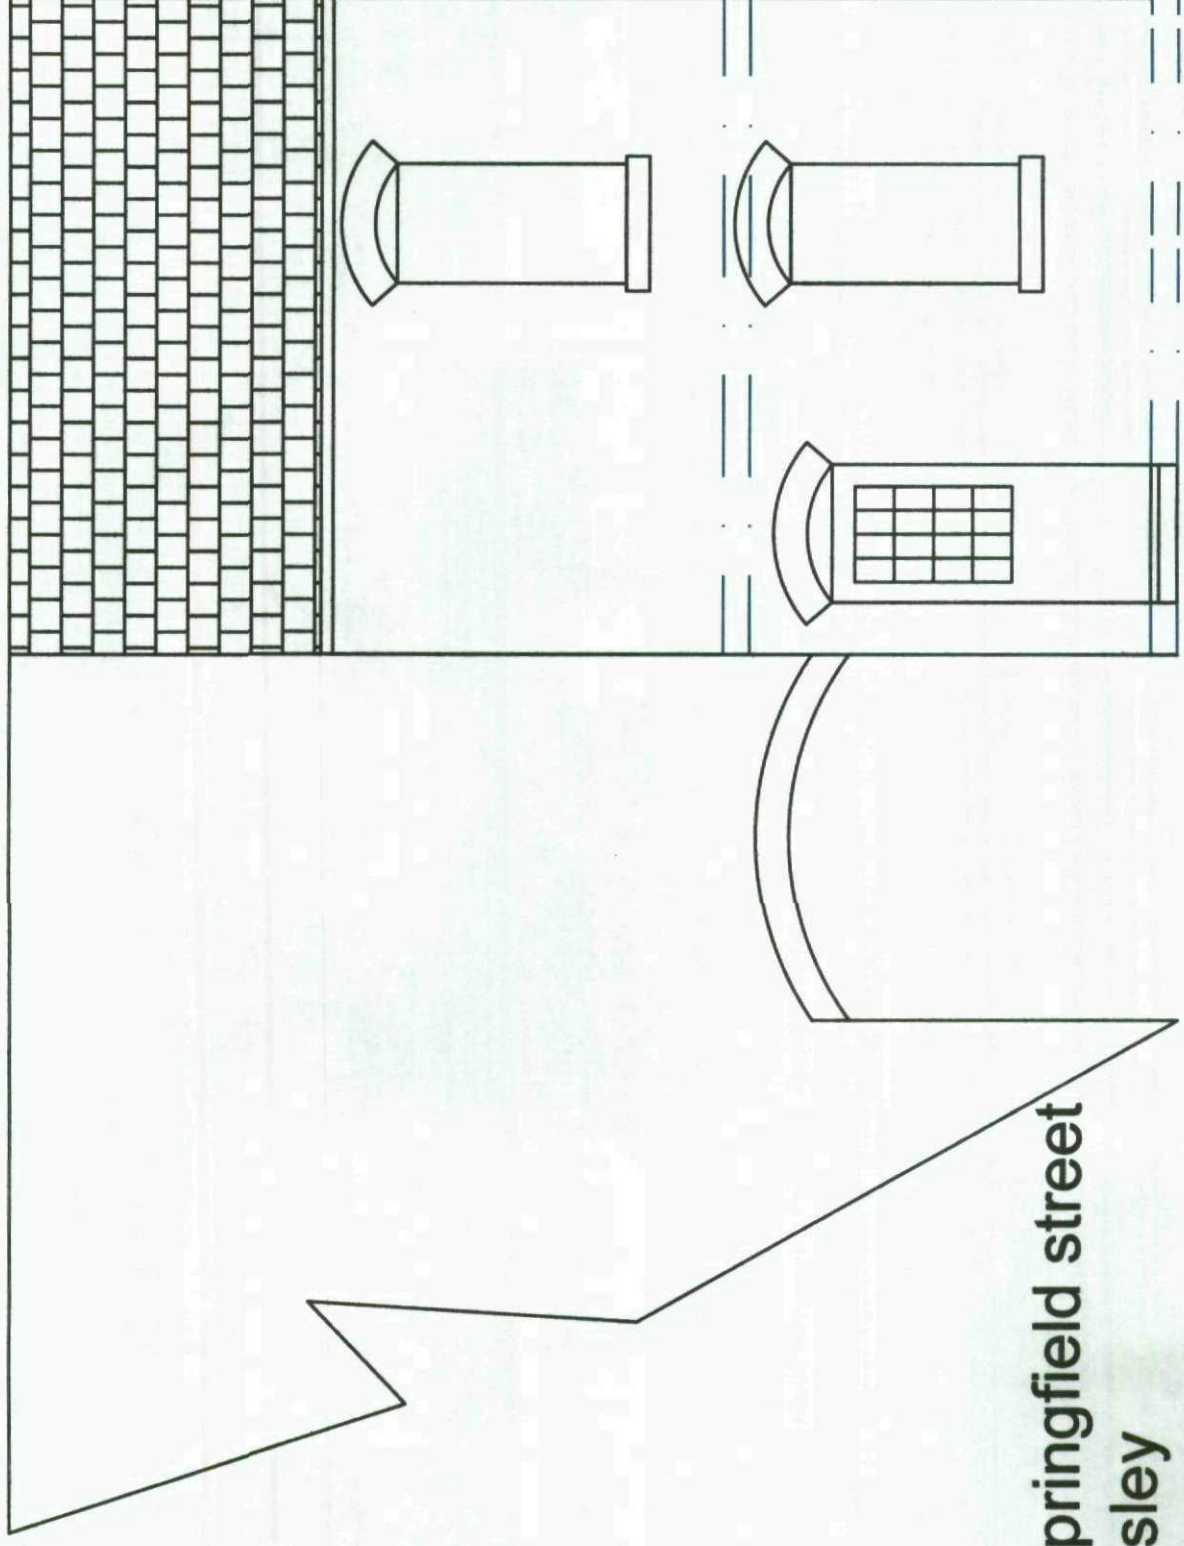


Existing Front Elevation    scale 1:50

51 Springfield street  
Barnsley  
South York's  
S70 6HH

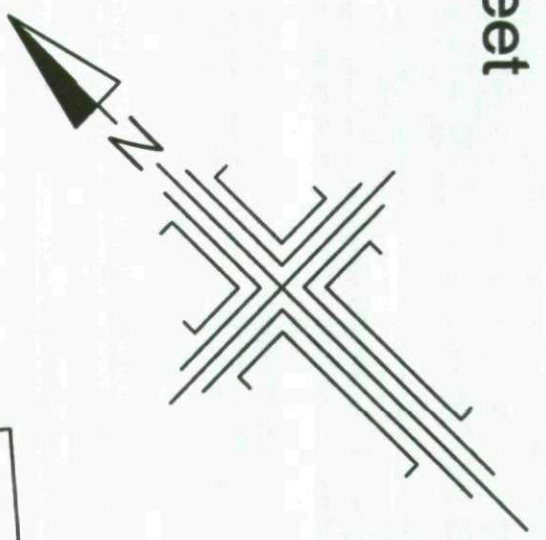


Existing Ground Floor scale 1:50

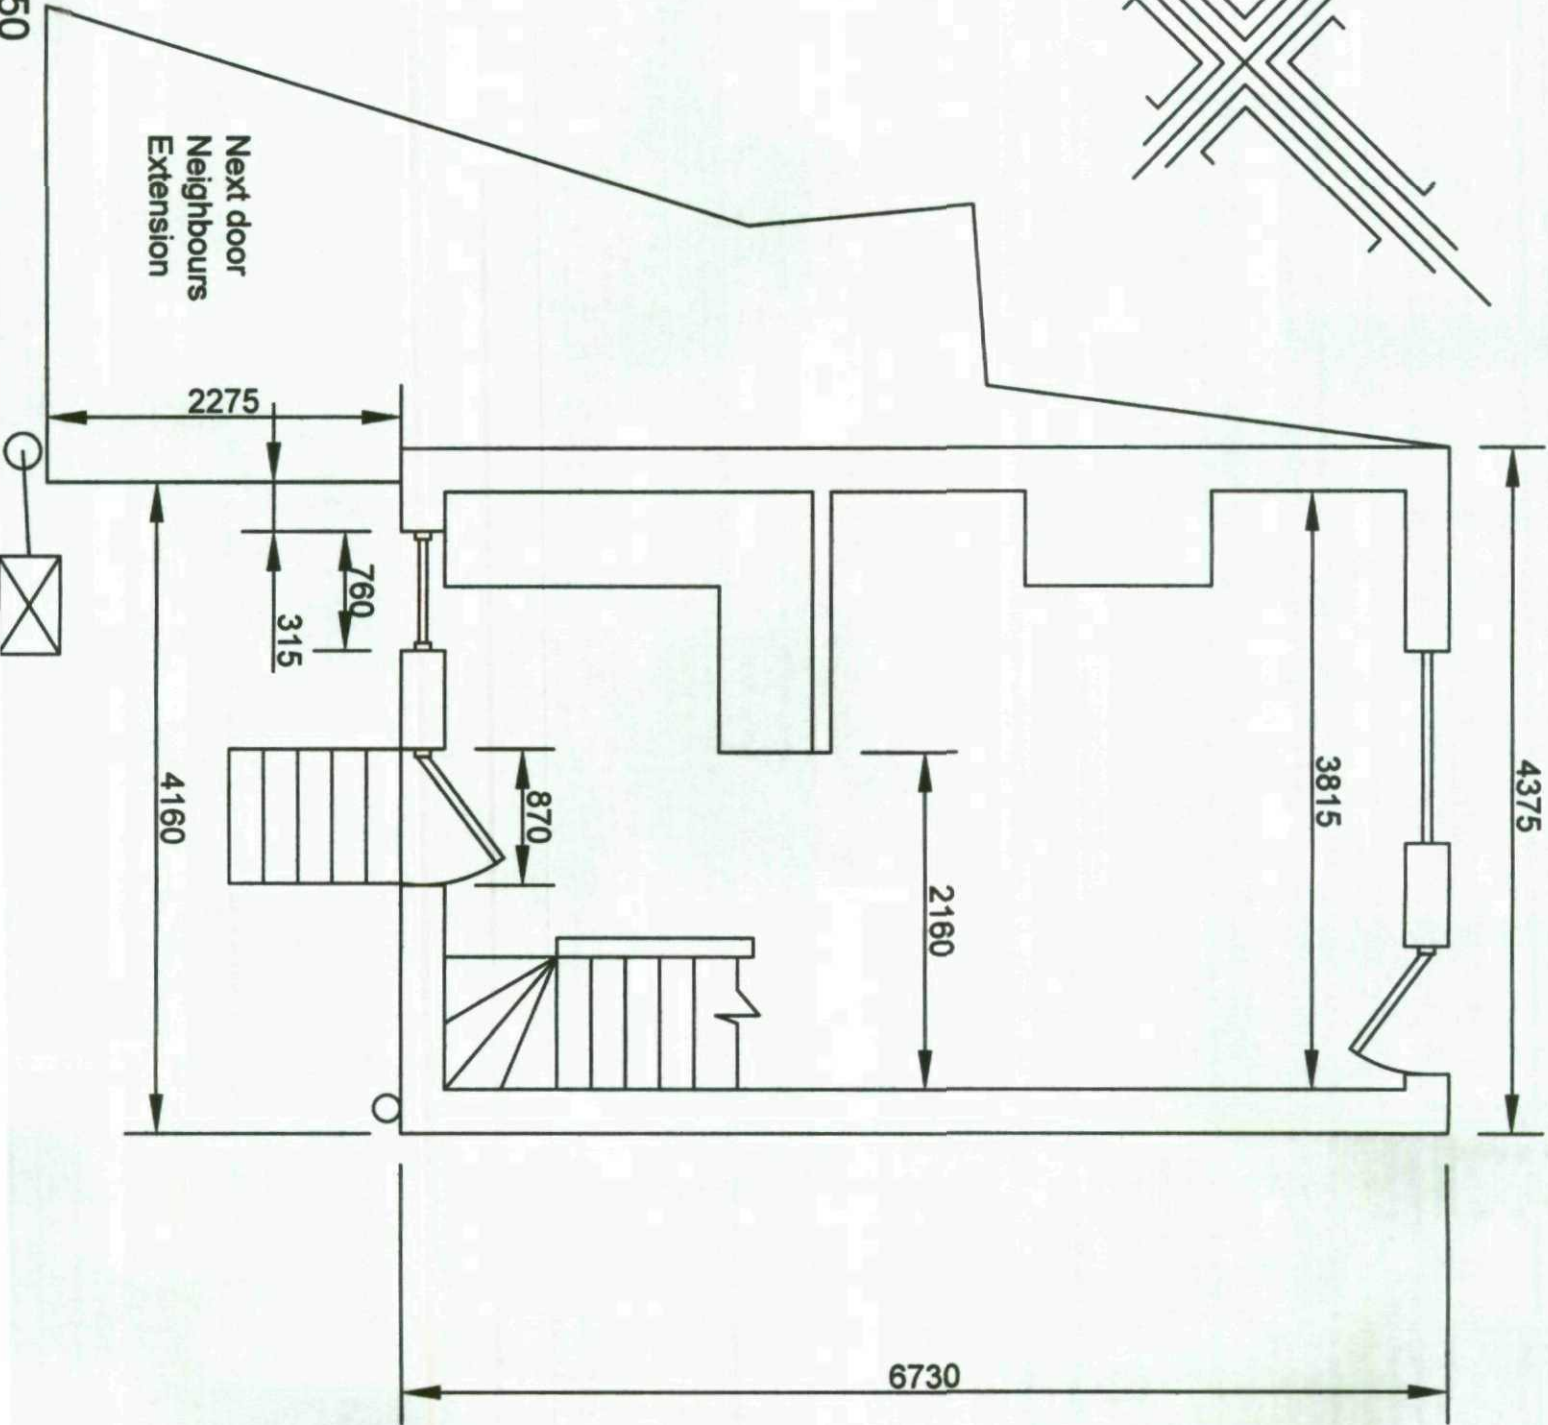


51 Springfield street  
Barnsley  
South York's  
S70 6HH


New Extension

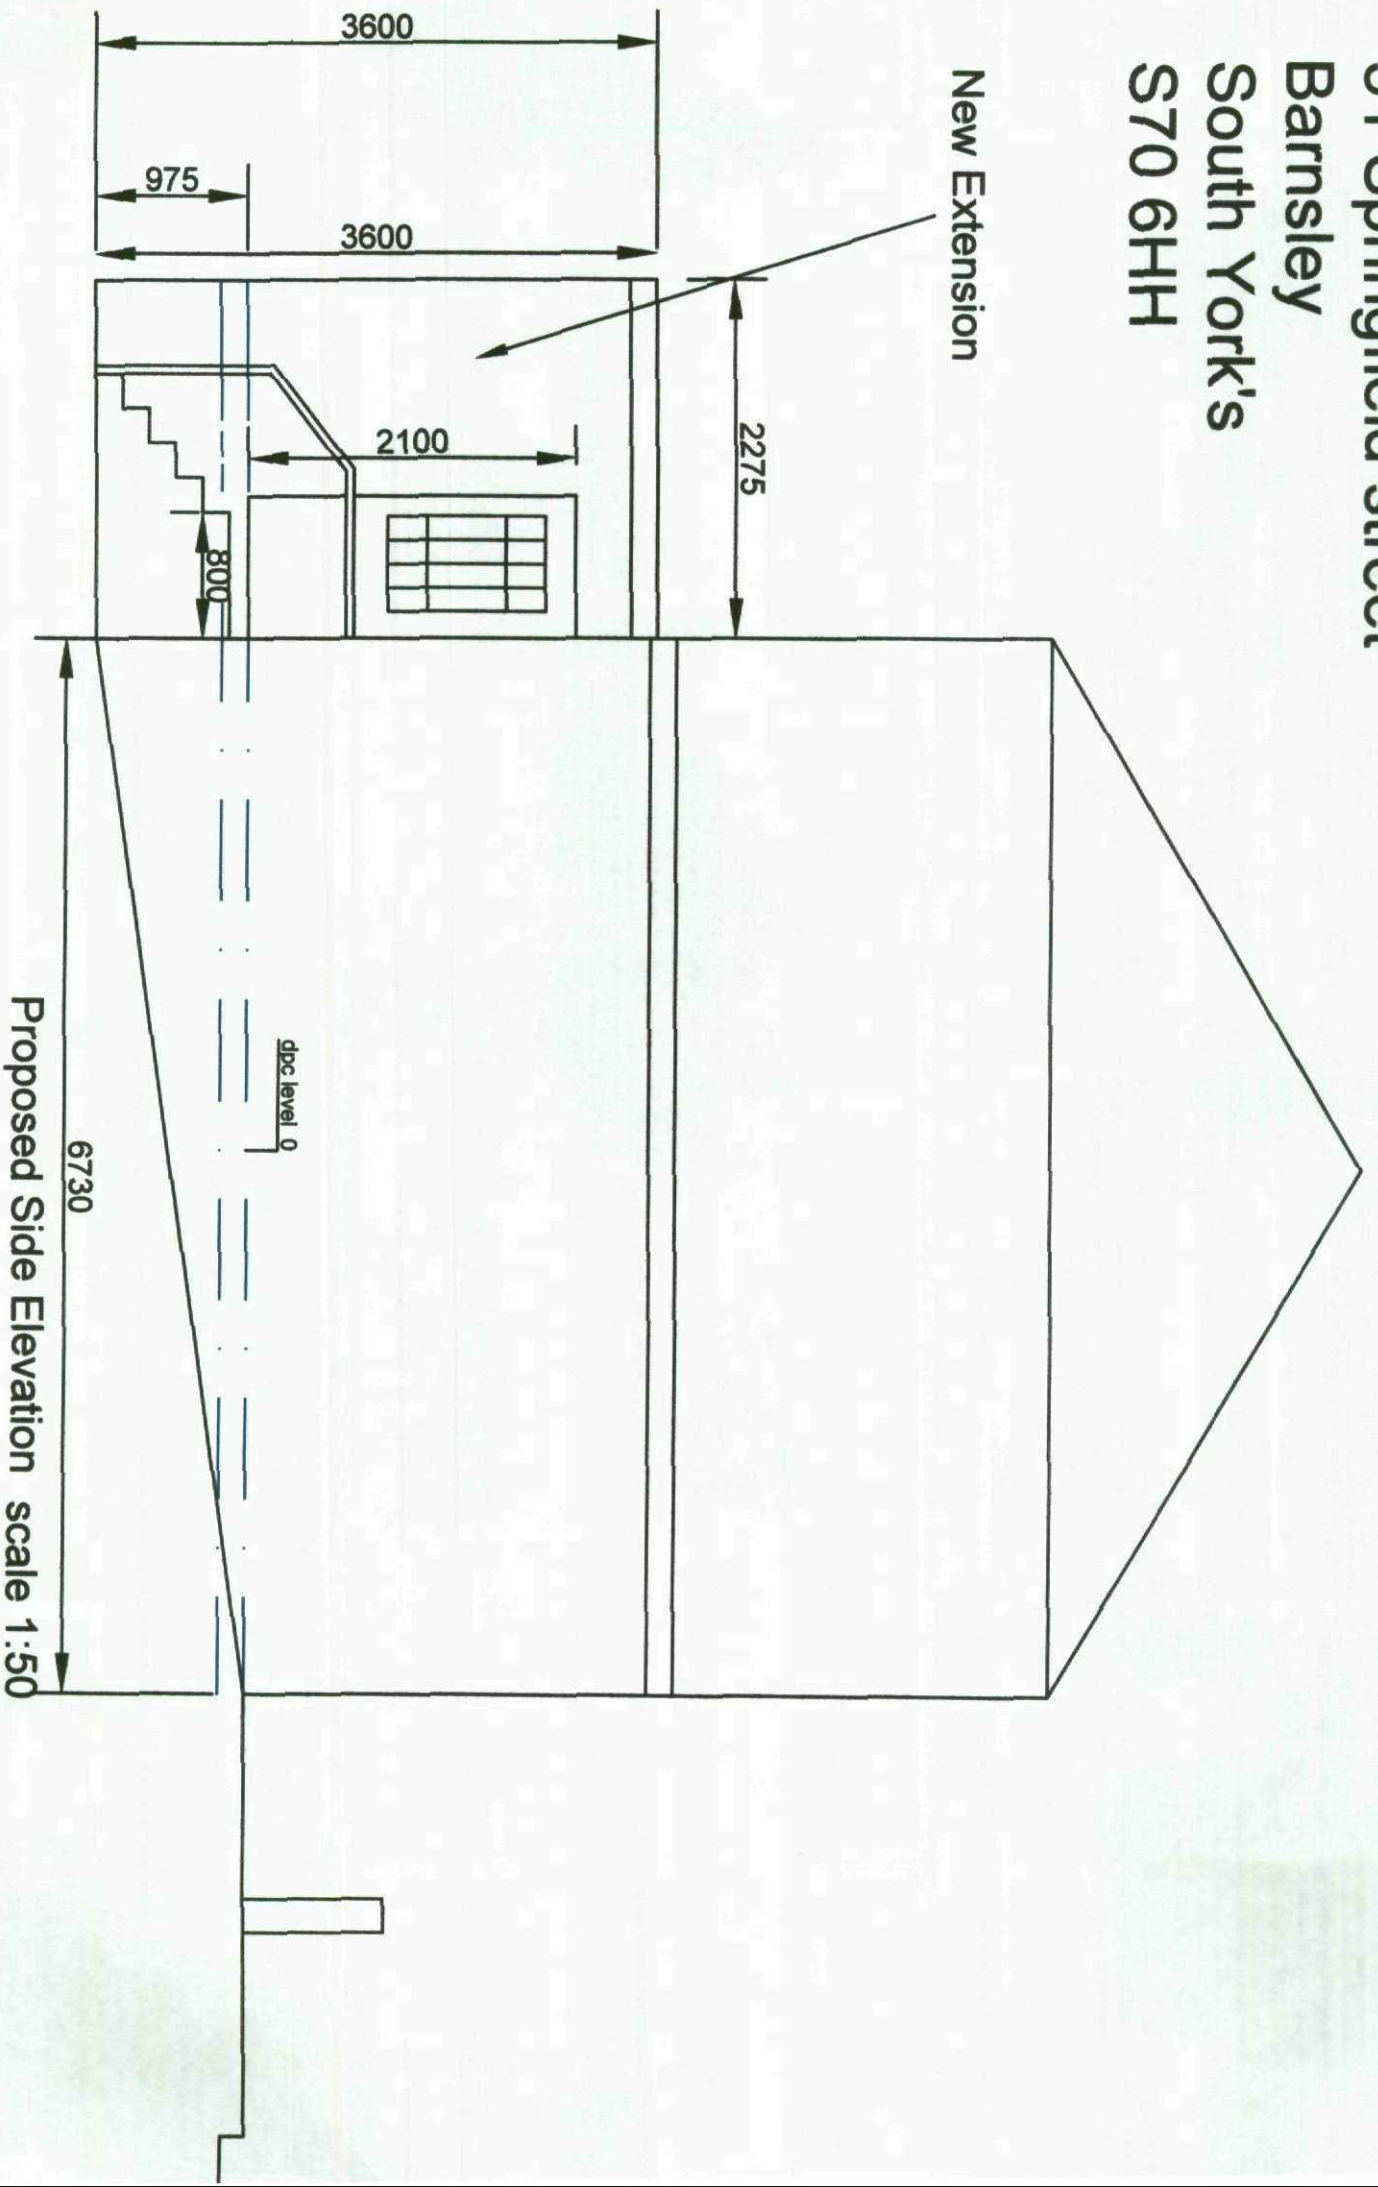


51 Springfield street  
Barnsley  
South York's  
S70 6HH

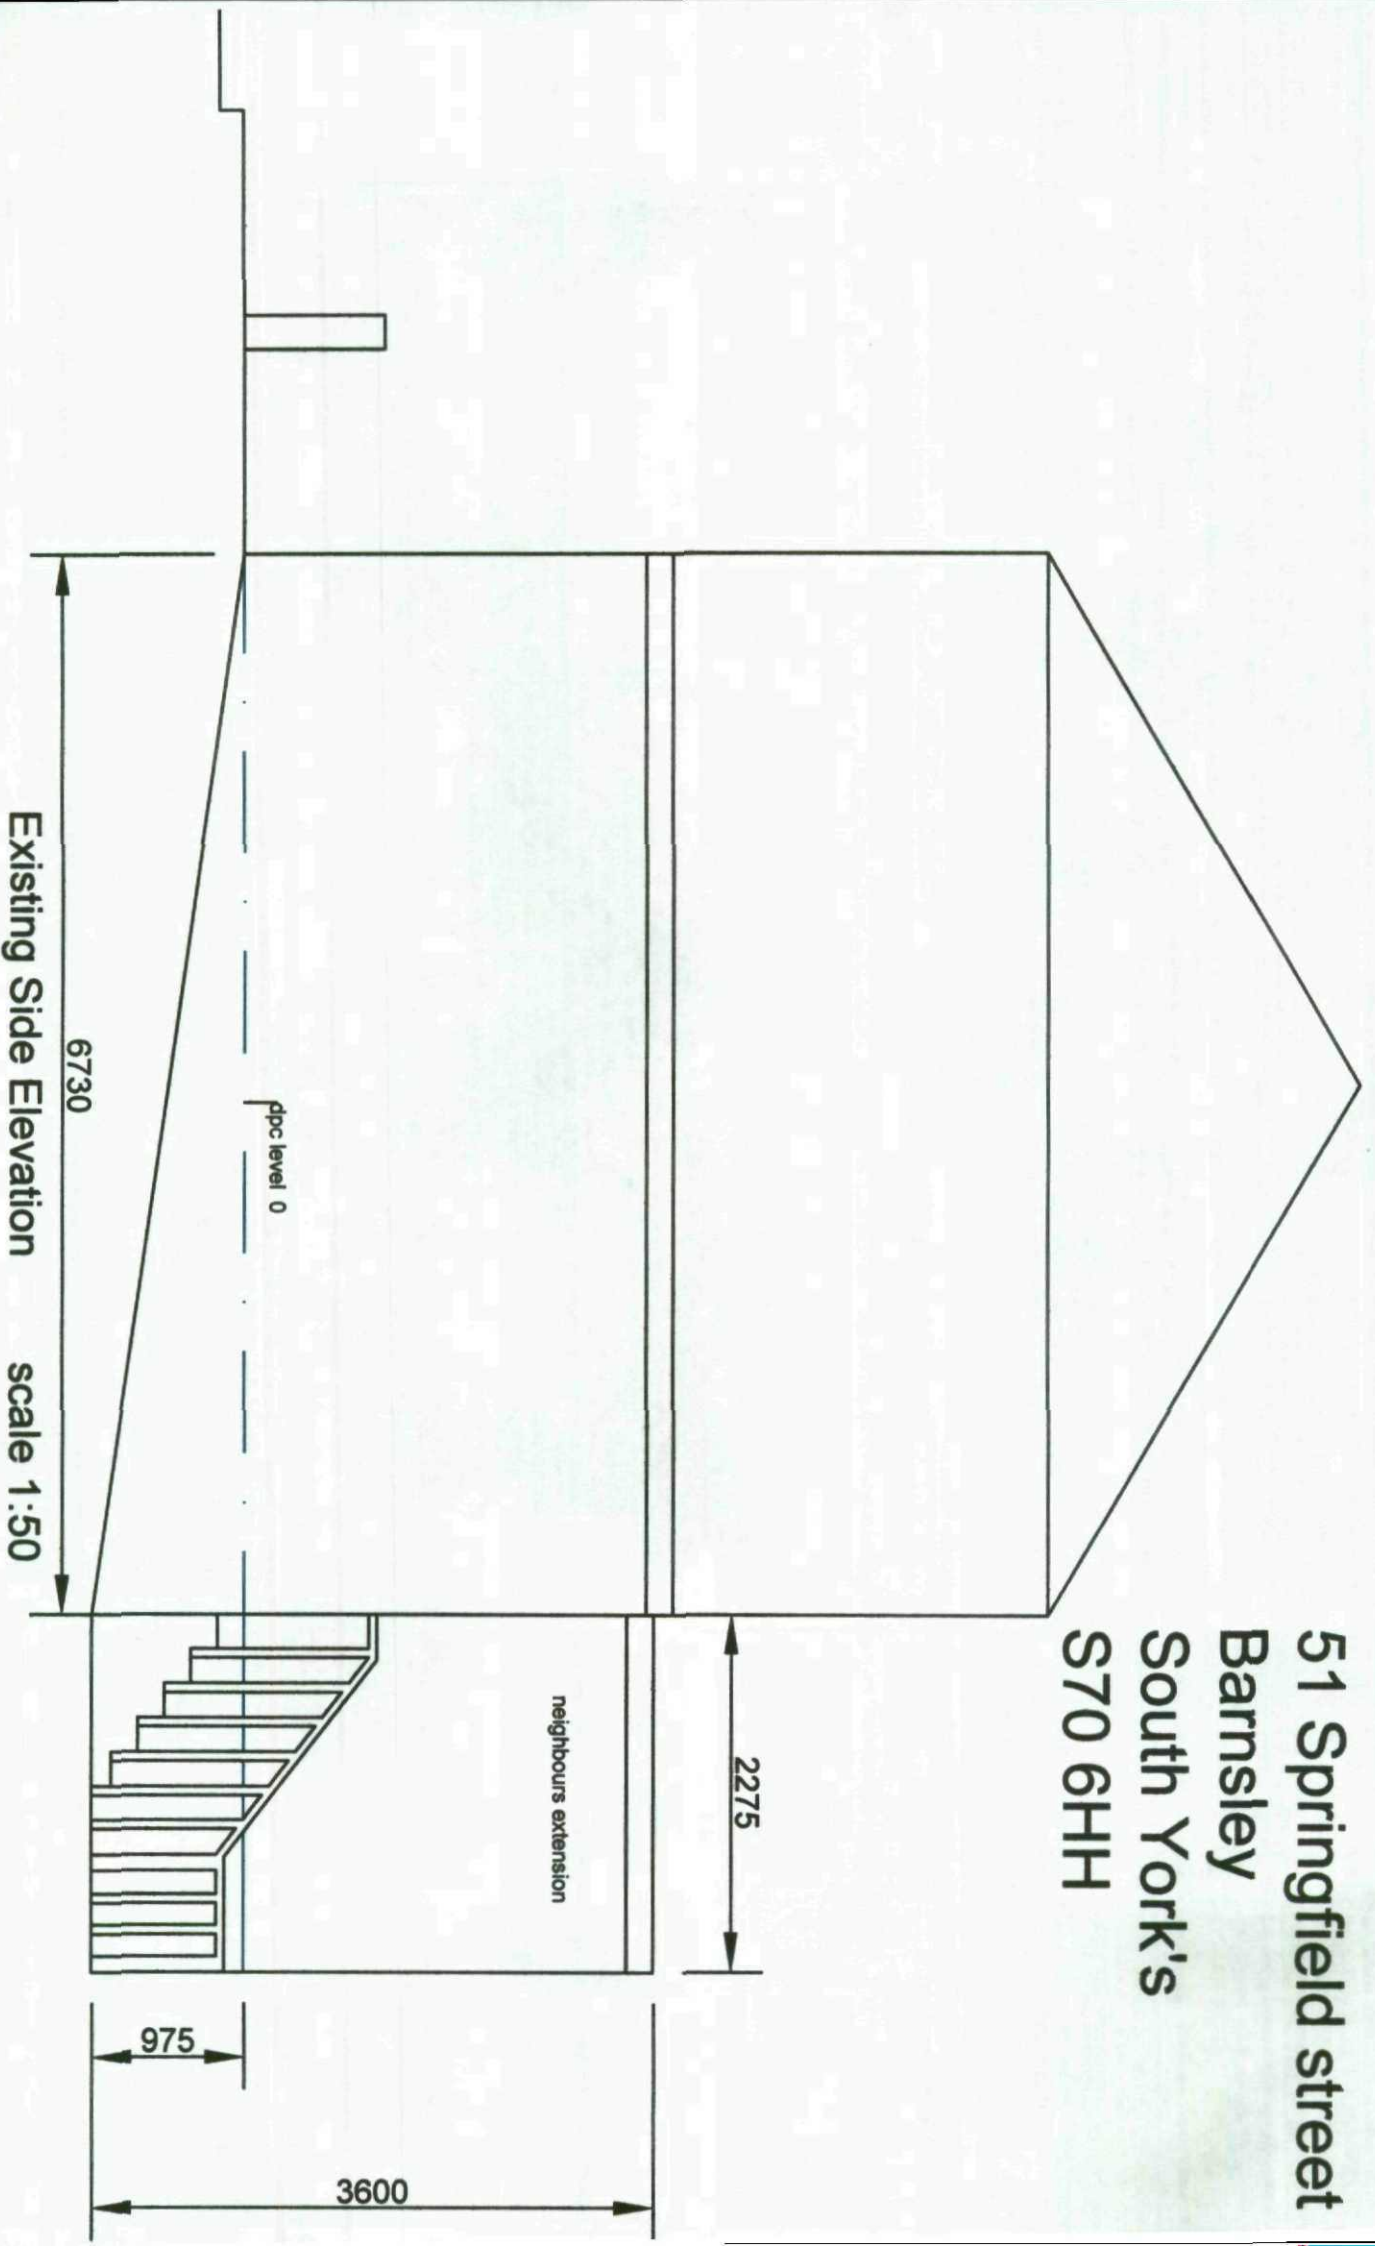


51 Springfield street  
Barnsley  
South York's  
S70 6HH

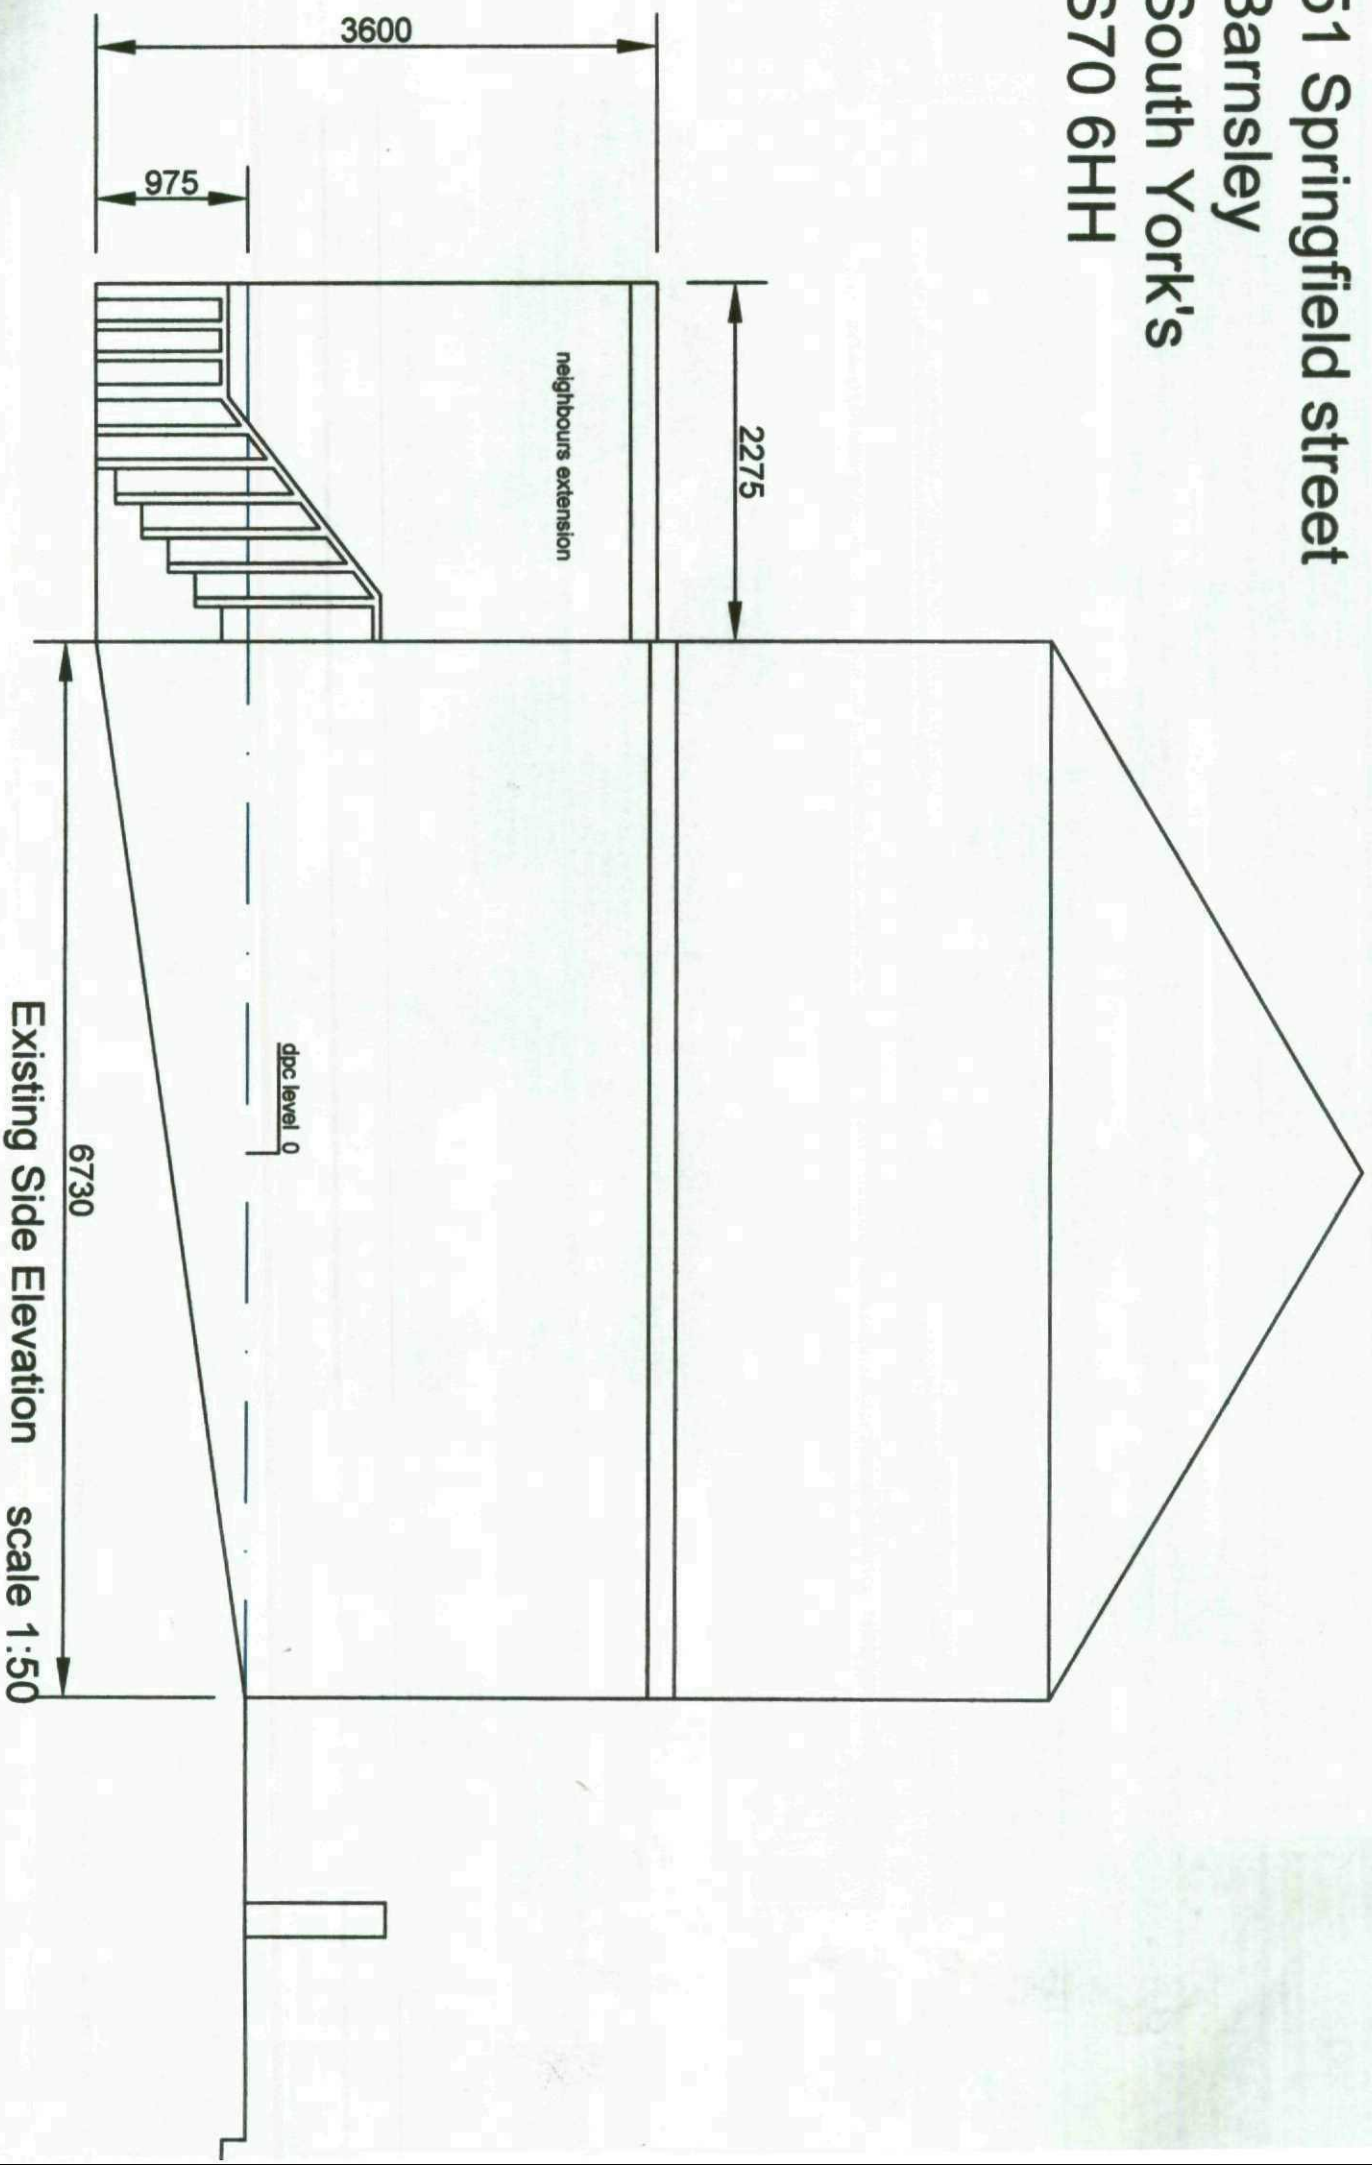

51 Springfield street  
Barnsley  
South York's  
S70 6HH

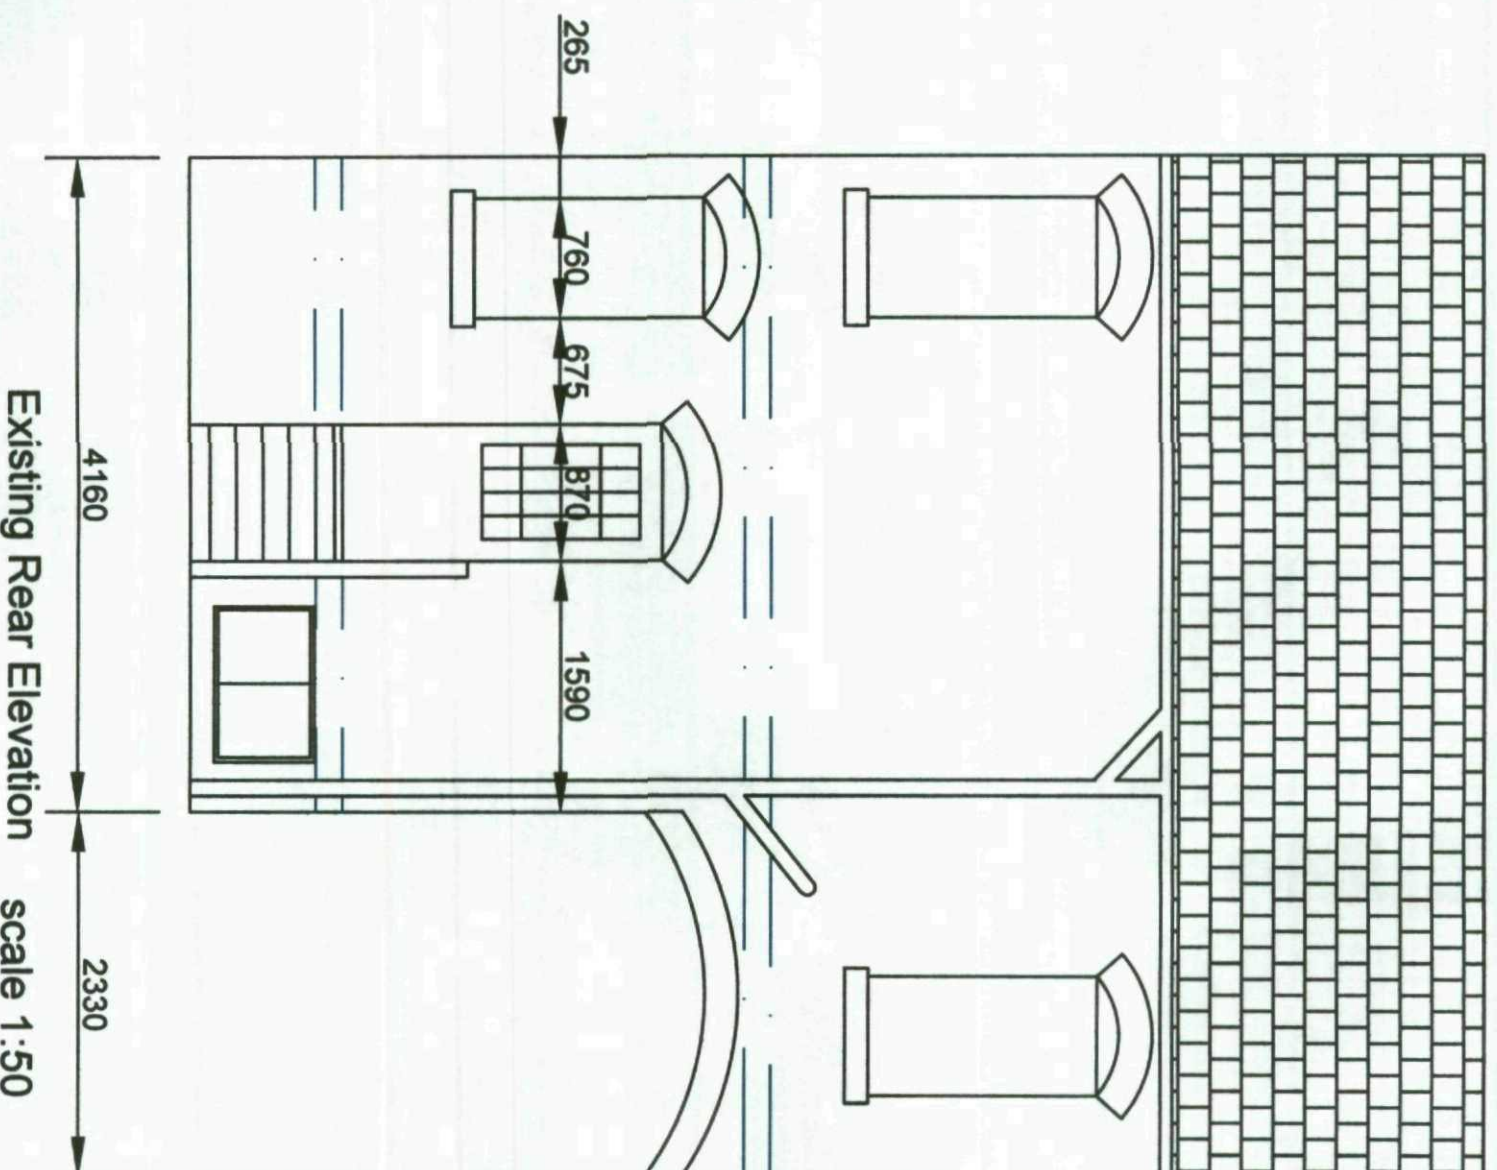

51 Springfield street  
Barnsley  
South York's  
S70 6HH

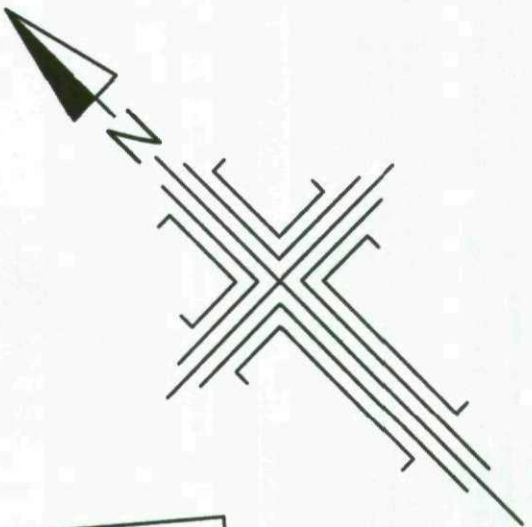

Proposed New Extension scale 1:50

