



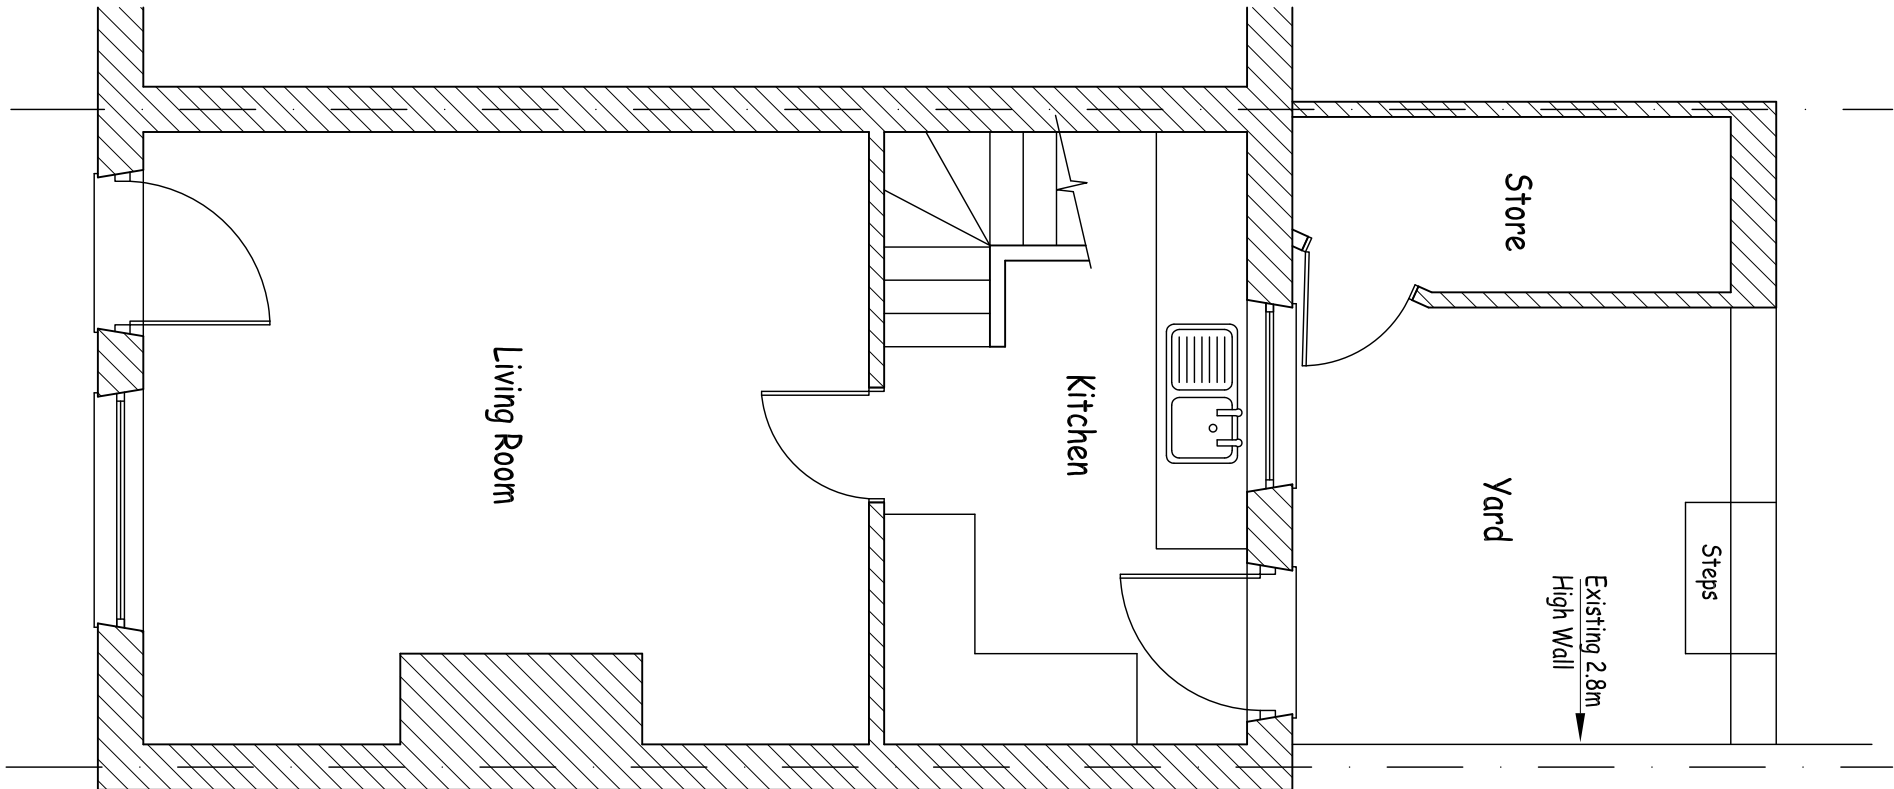


Existing Ground Floor Plan

Scale 1:50

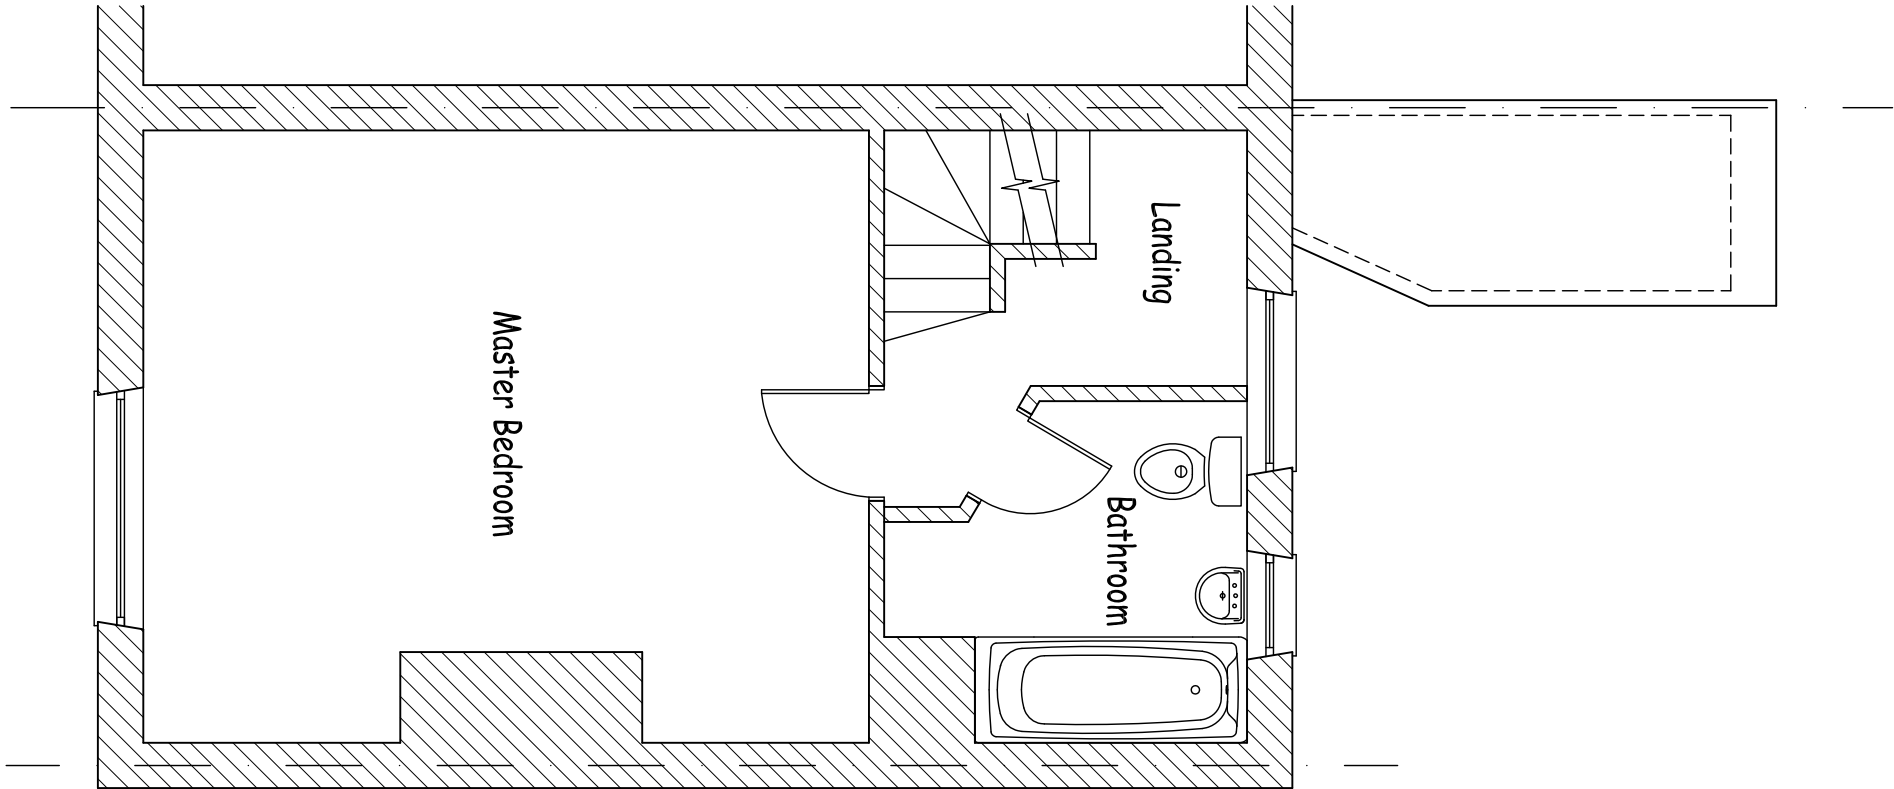

Existing First Floor Plan

Scale 1:50

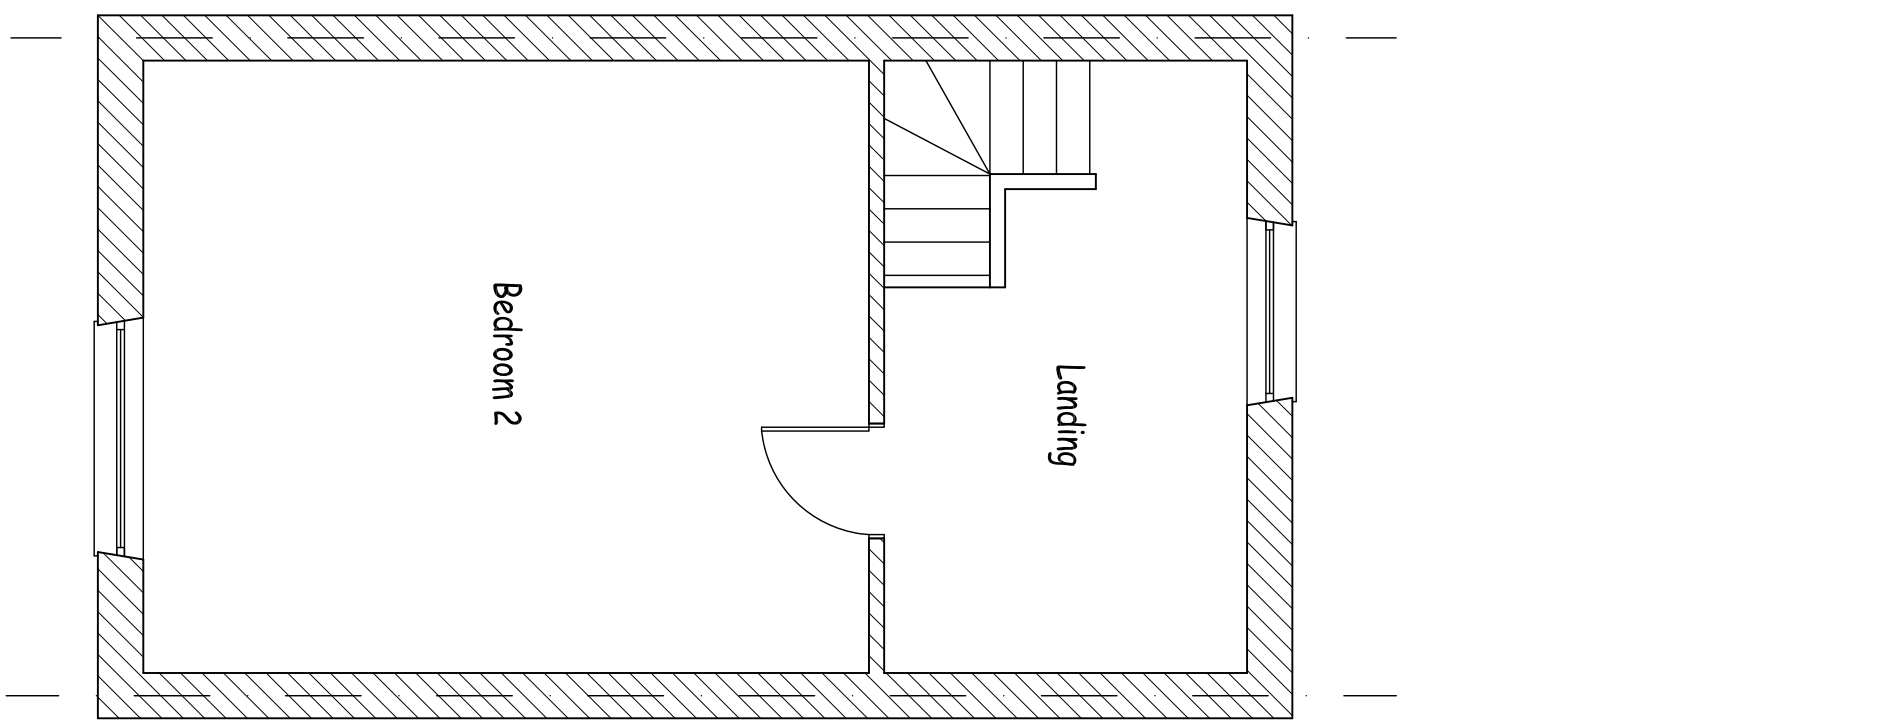


Existing Second Floor Plan

Scale 1:50



Existing Rear Elevation

Scale 1:50

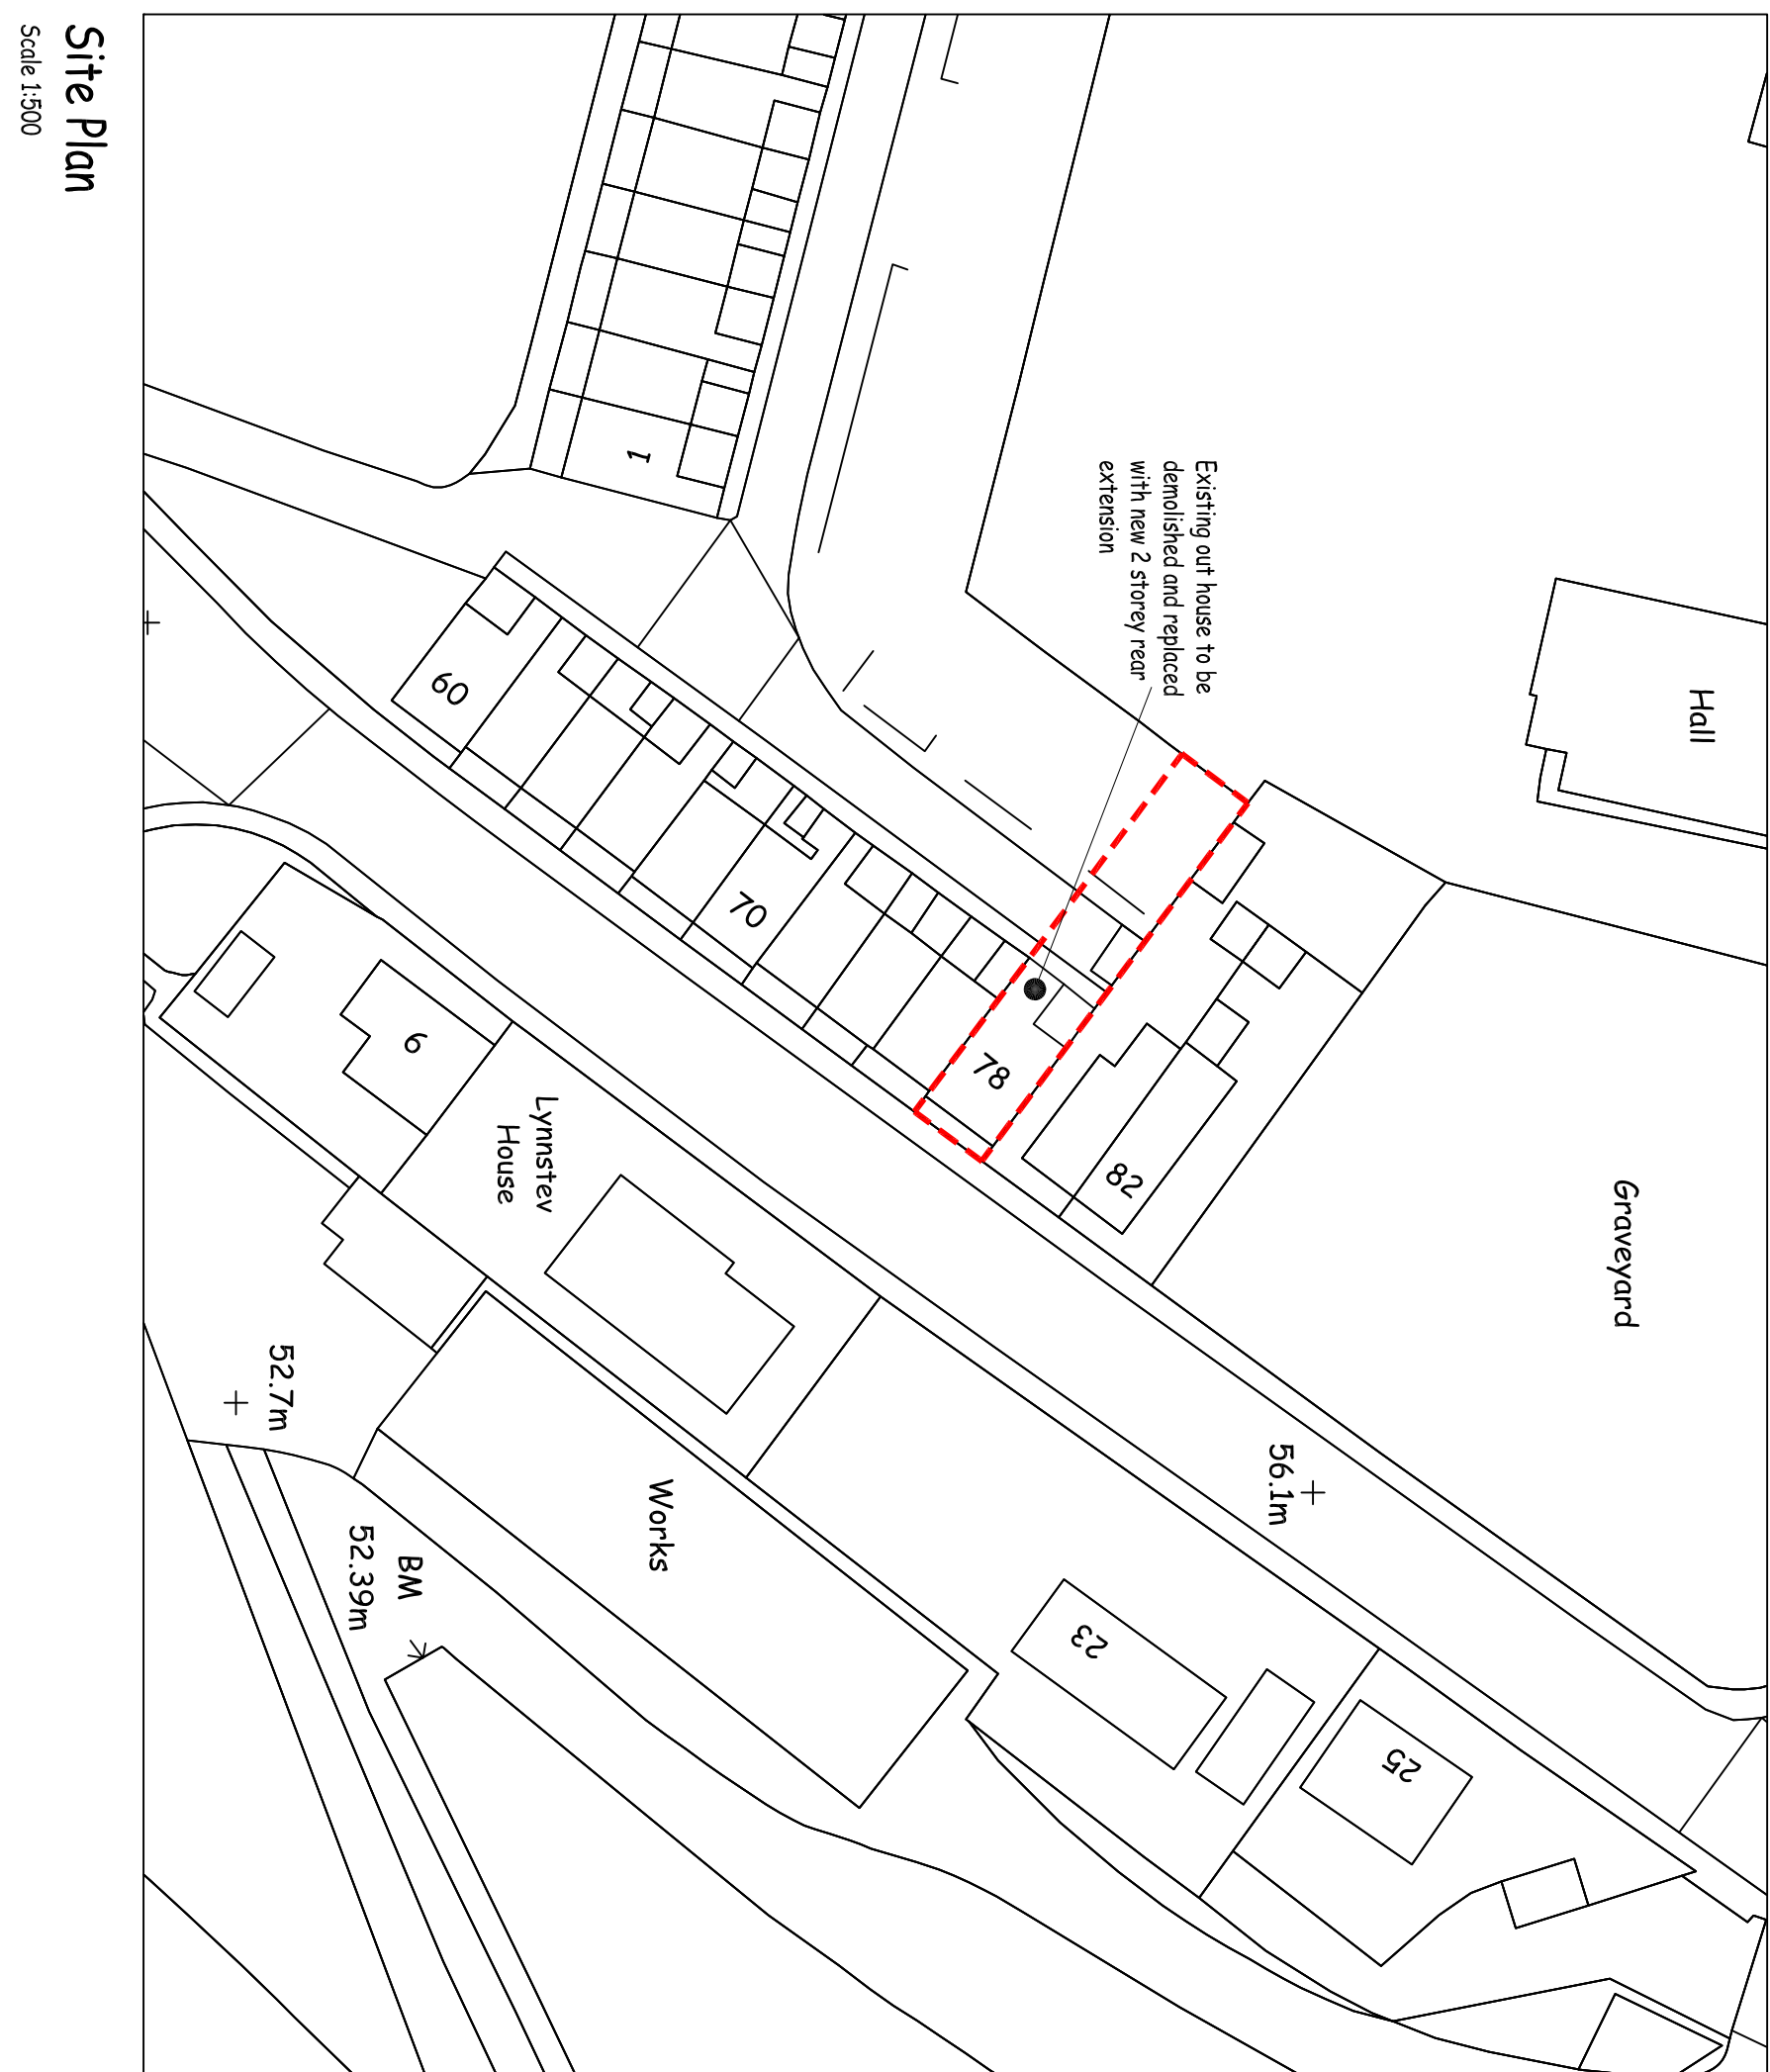


Site Plan

Scale 1:500

Elevation A


Elevation C

Elevation B

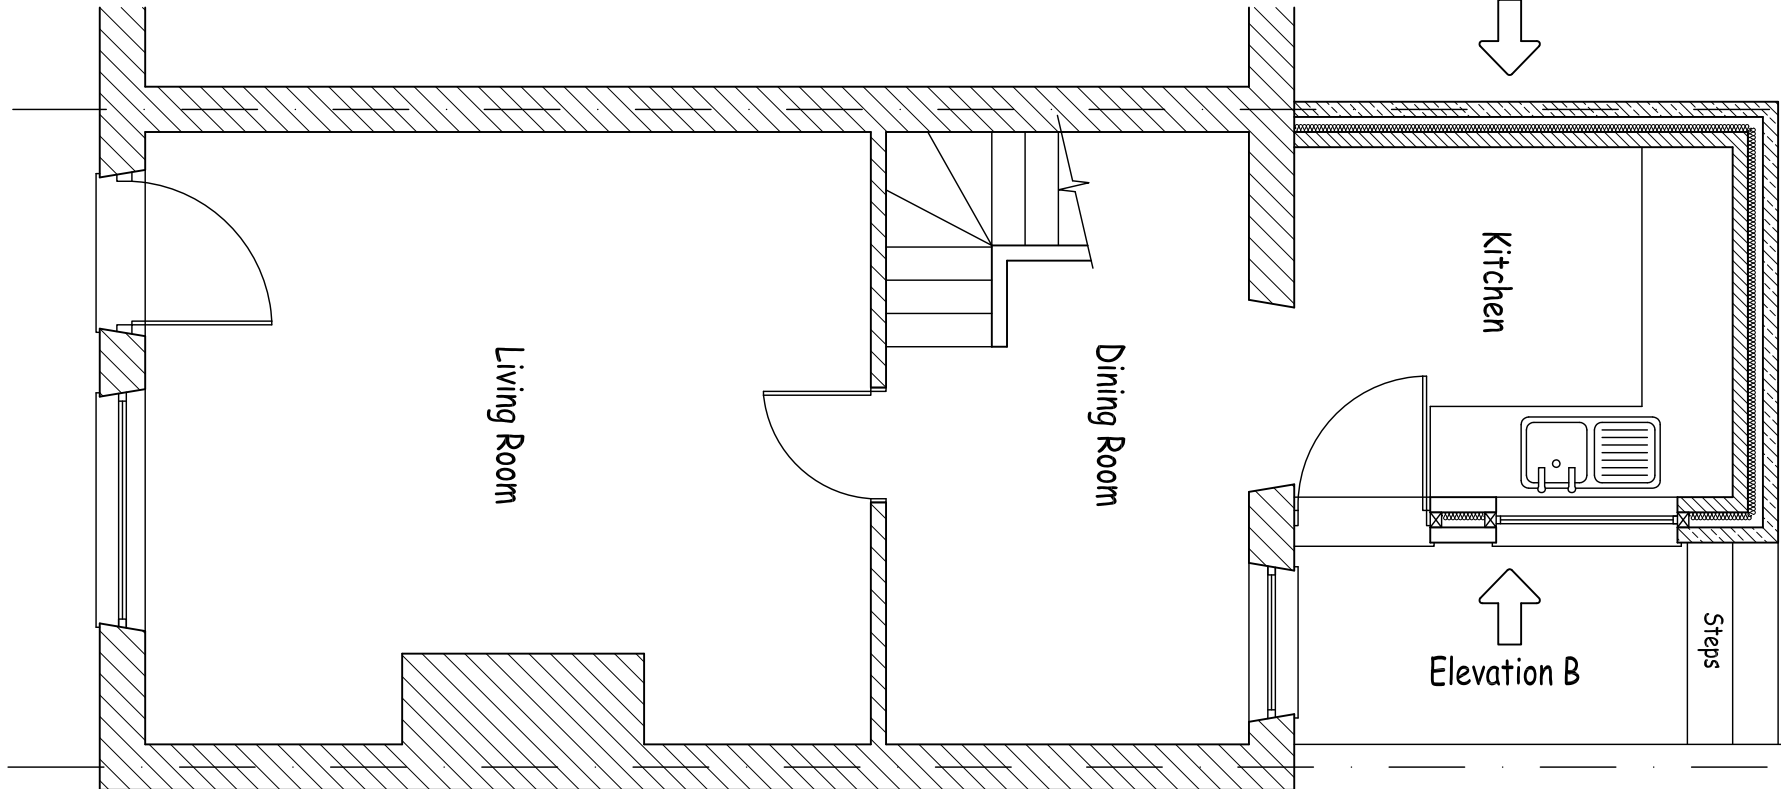


Proposed Ground Floor Plan

Scale 1:50

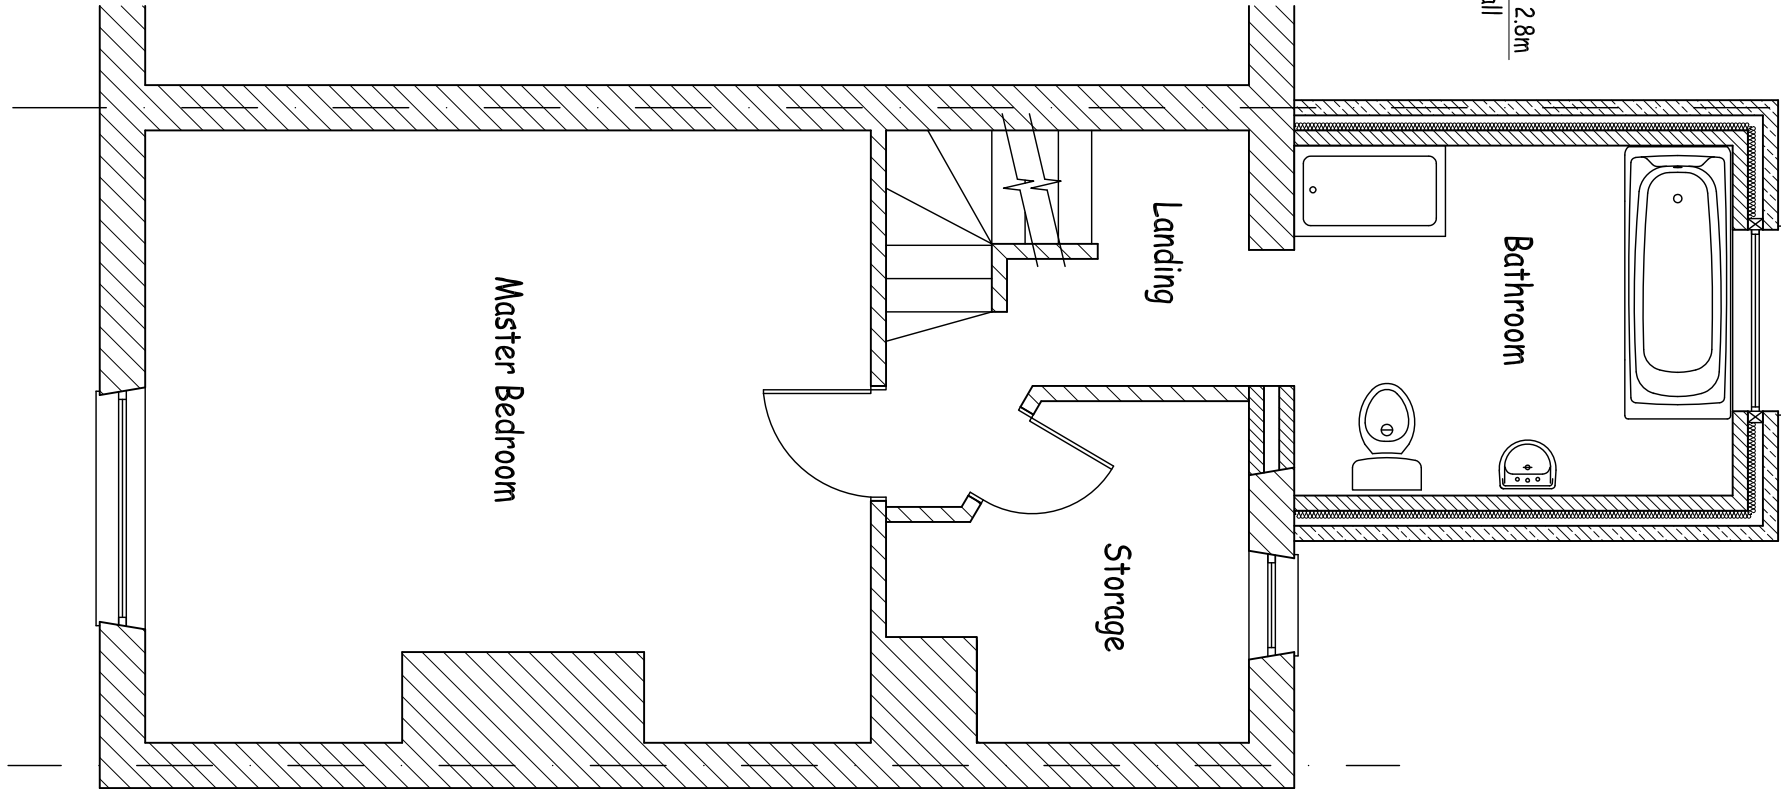

Proposed First Floor Plan

Scale 1:50

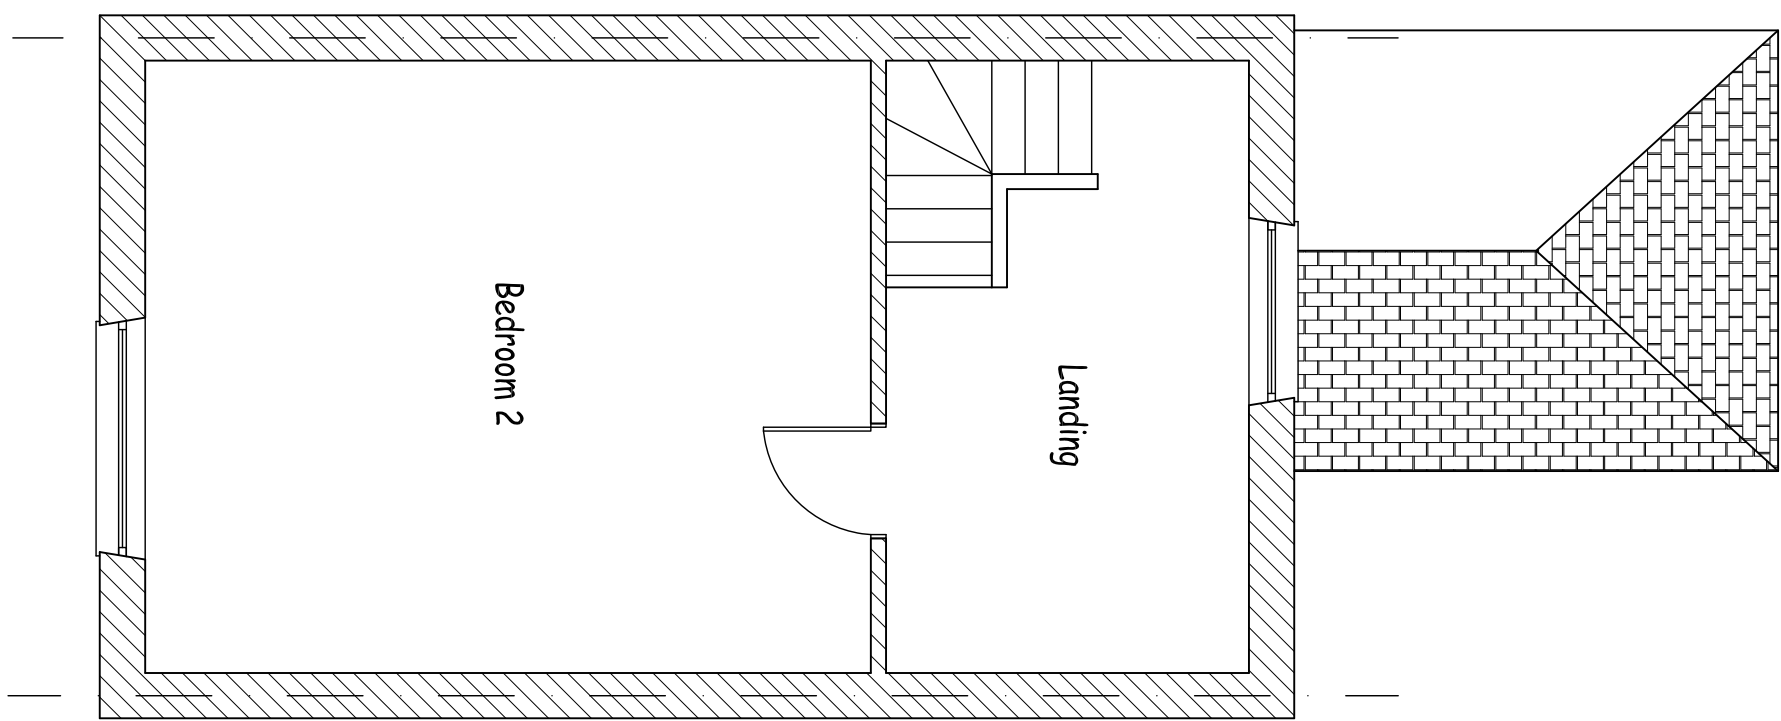


Proposed Second Floor Plan

Scale 1:50


Existing windows to be replaced with similar wood frame windows

All roof tiles / stonework / rainwater goods and windows to match existing.

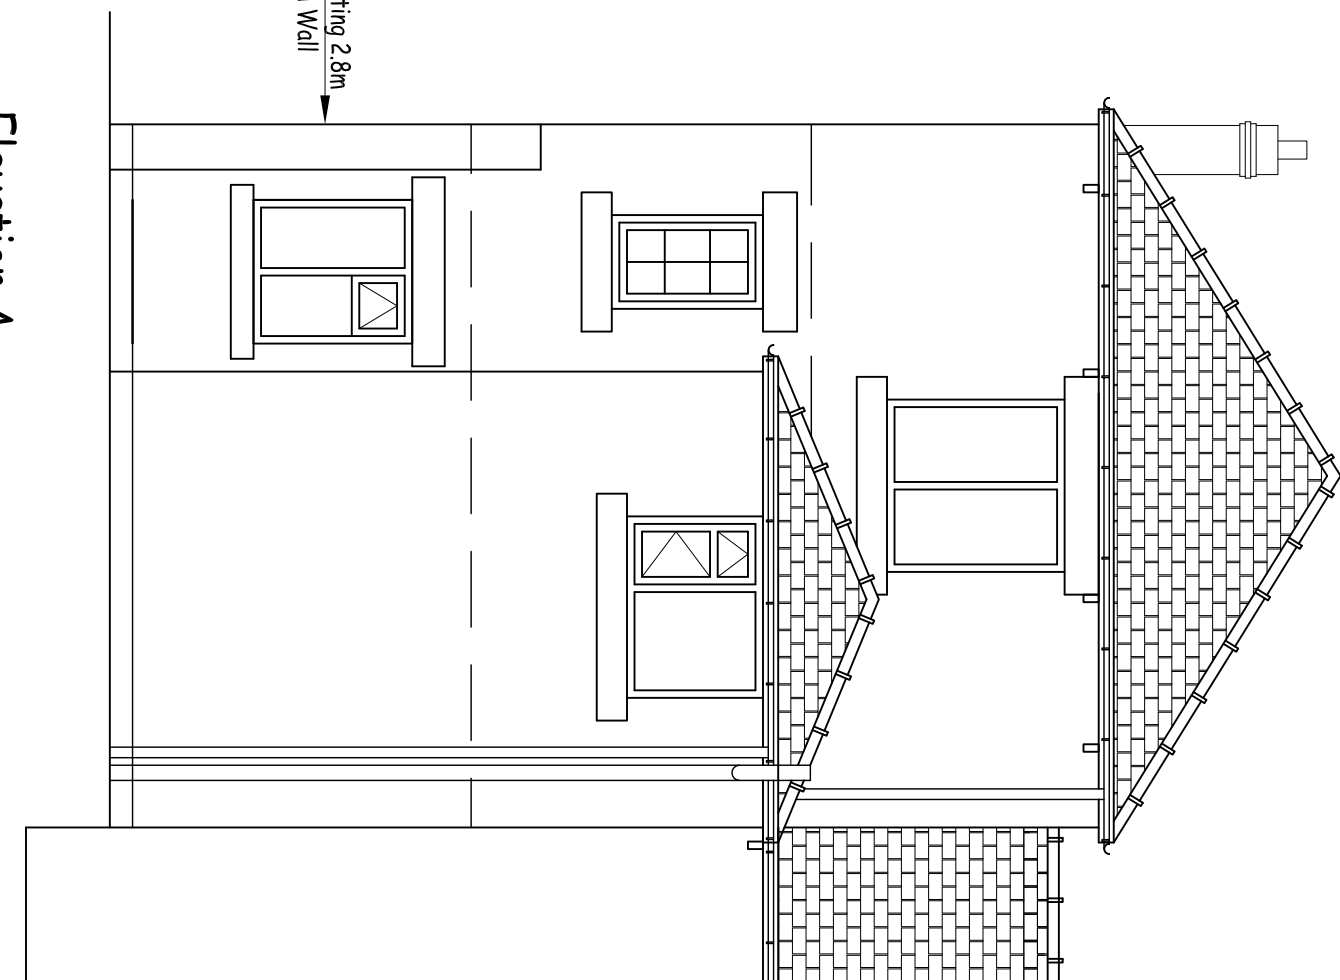


Elevation A

Scale 1:50

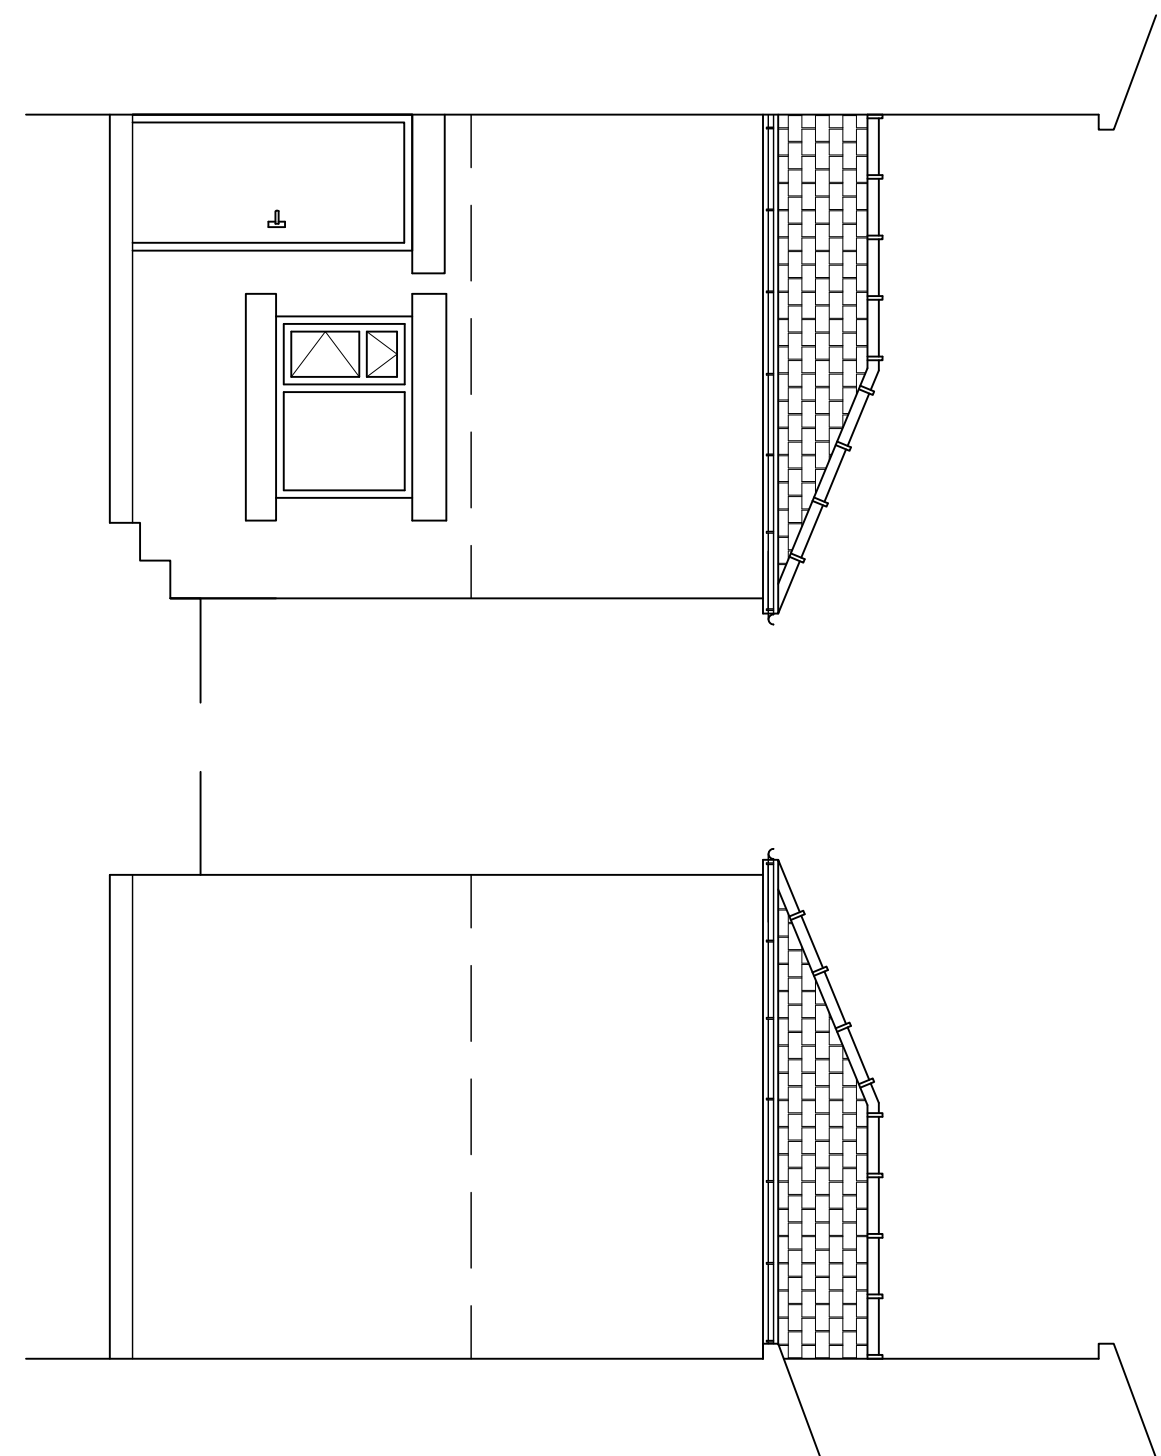

Elevation B

Scale 1:50

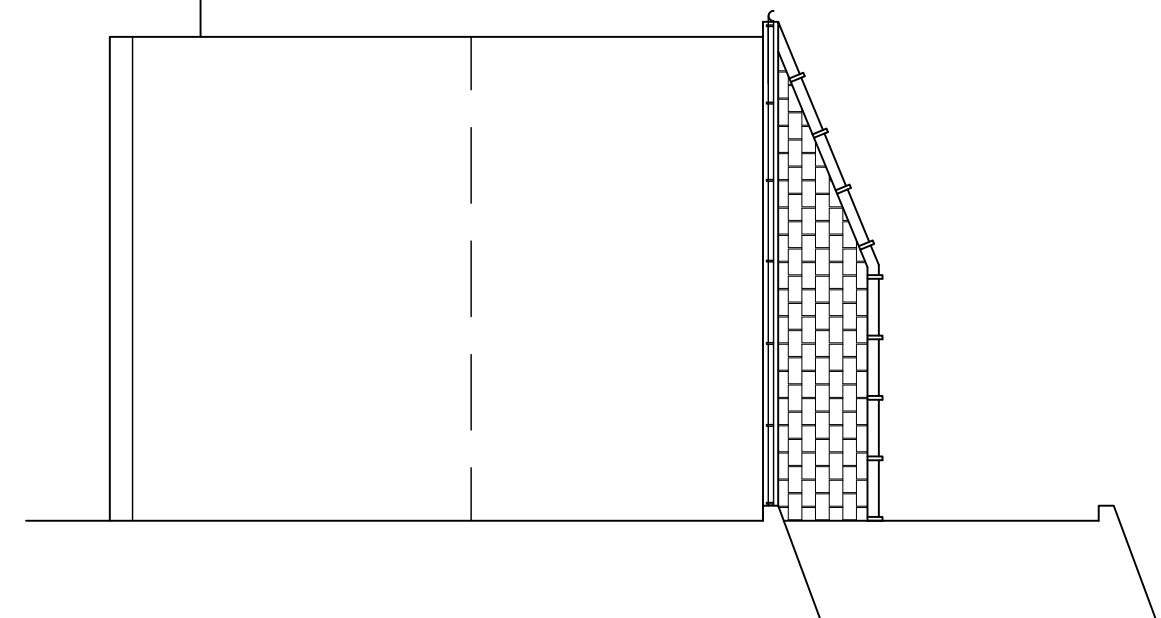

Elevation C

Scale 1:50

E2A Ltd
51 Birchall Bank
Elsacar
Barnsley
South Yorkshire
S74 8DP
Tel/Fax: 01226 744252
Mobile: 07808 164975
Email: enquiries@e2a-buildingdesigners.co.uk
Web: www.e2a-buildingdesigners.co.uk



Proposed Rear Extension
78 Wath Road
Elsacar, Barnsley

CLIENT:
Mrs Meadows

TITLE:
Planning Application

SCALE: 1:50, 1:500
DATE: Oct-08
DRAWN BY: CJ
CHECKED BY: JMS
DRAWING NO.: 1-01
REV: 1