



Proposed Side Elevation
(to No 54) - (1:100)

Proposed Rear Elevation
(1:100)


Proposed Side Elevation
(facing No 58) - (1:100)

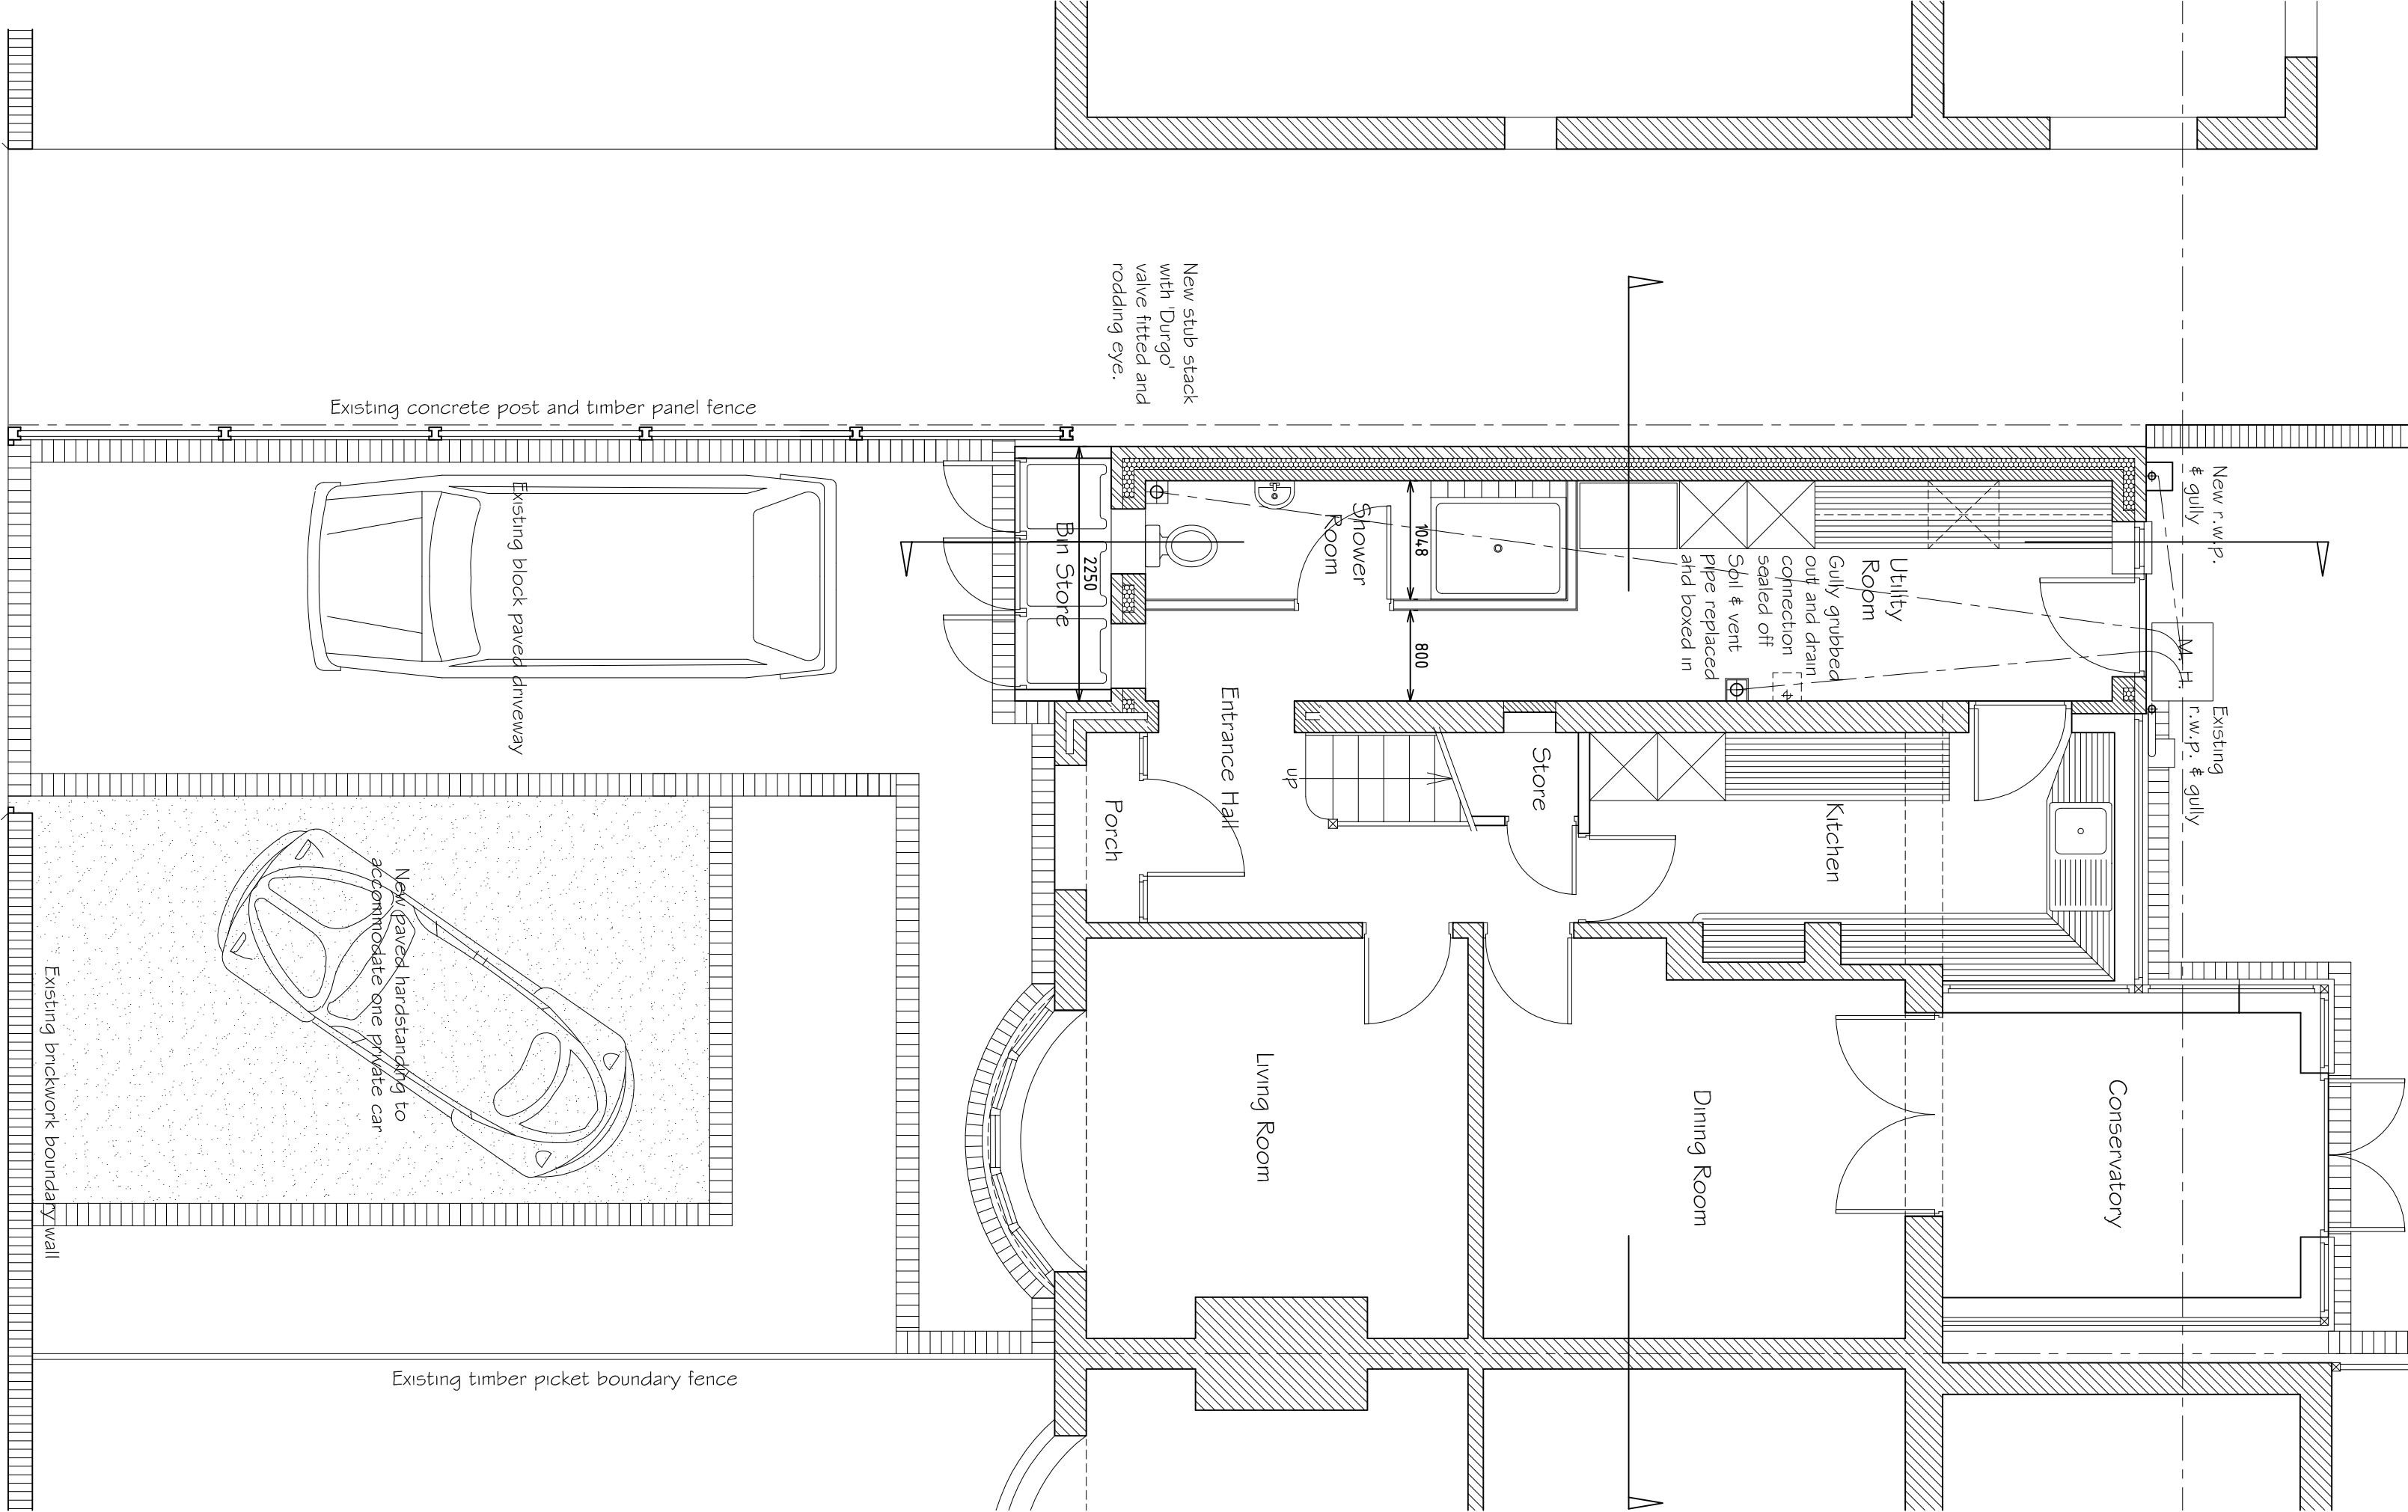


Ground Floor Plan as Proposed (1:50)

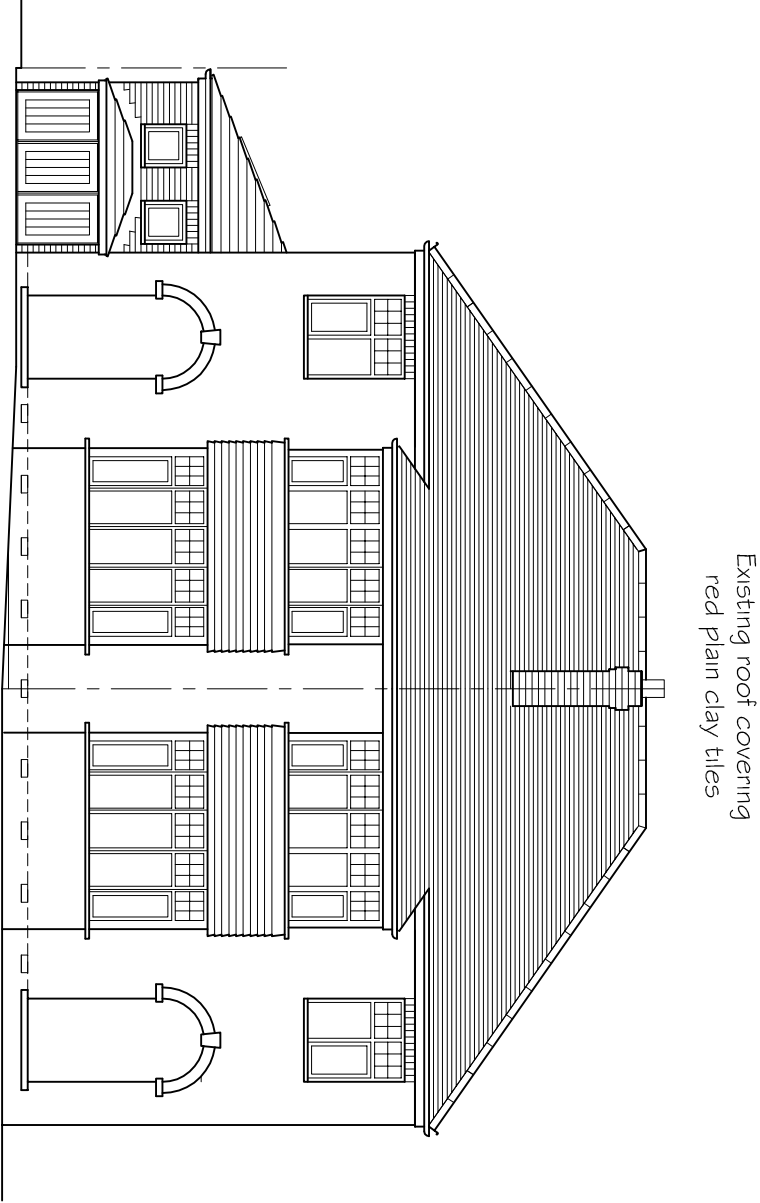

Proposed Front Elevation (1:100)

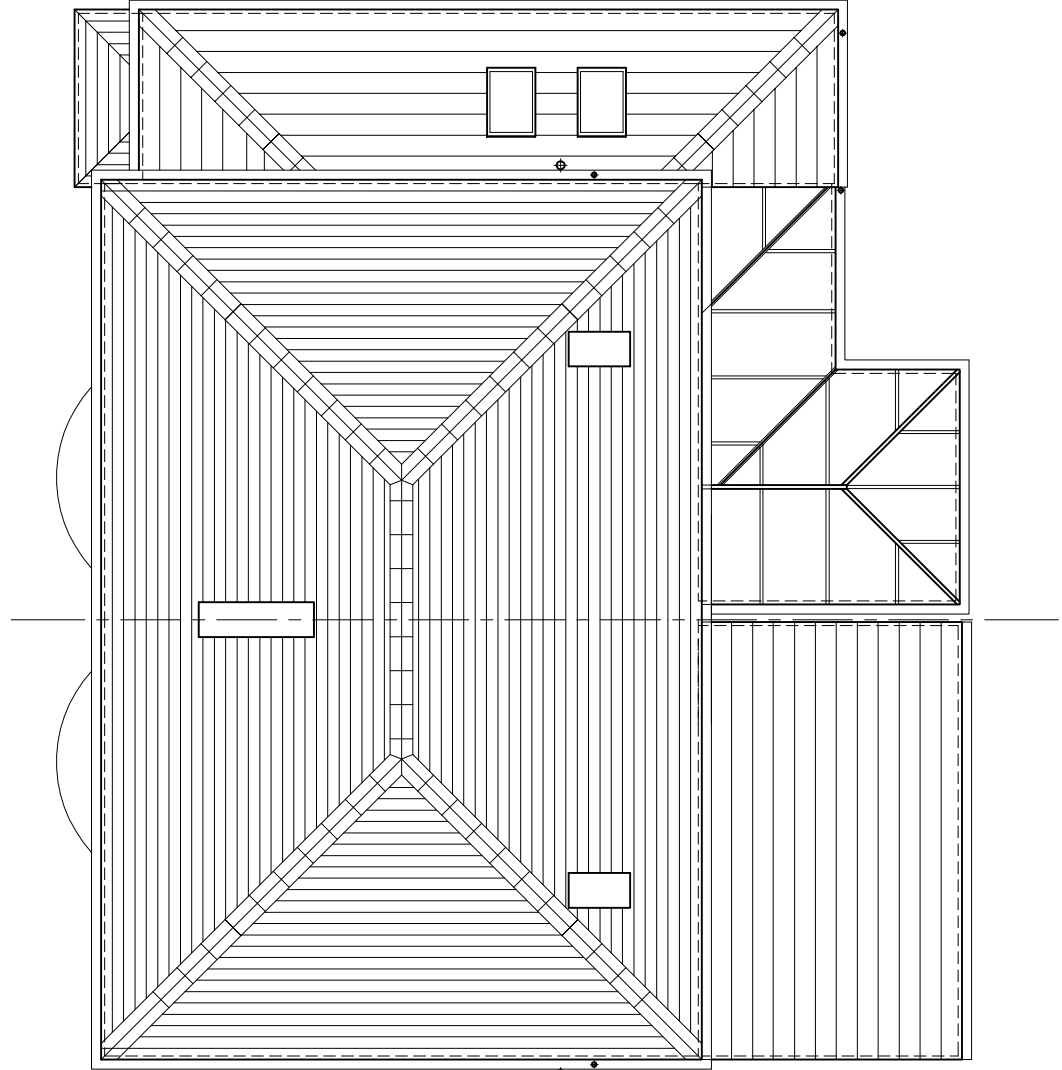

Roof Plan as Proposed (1:100)

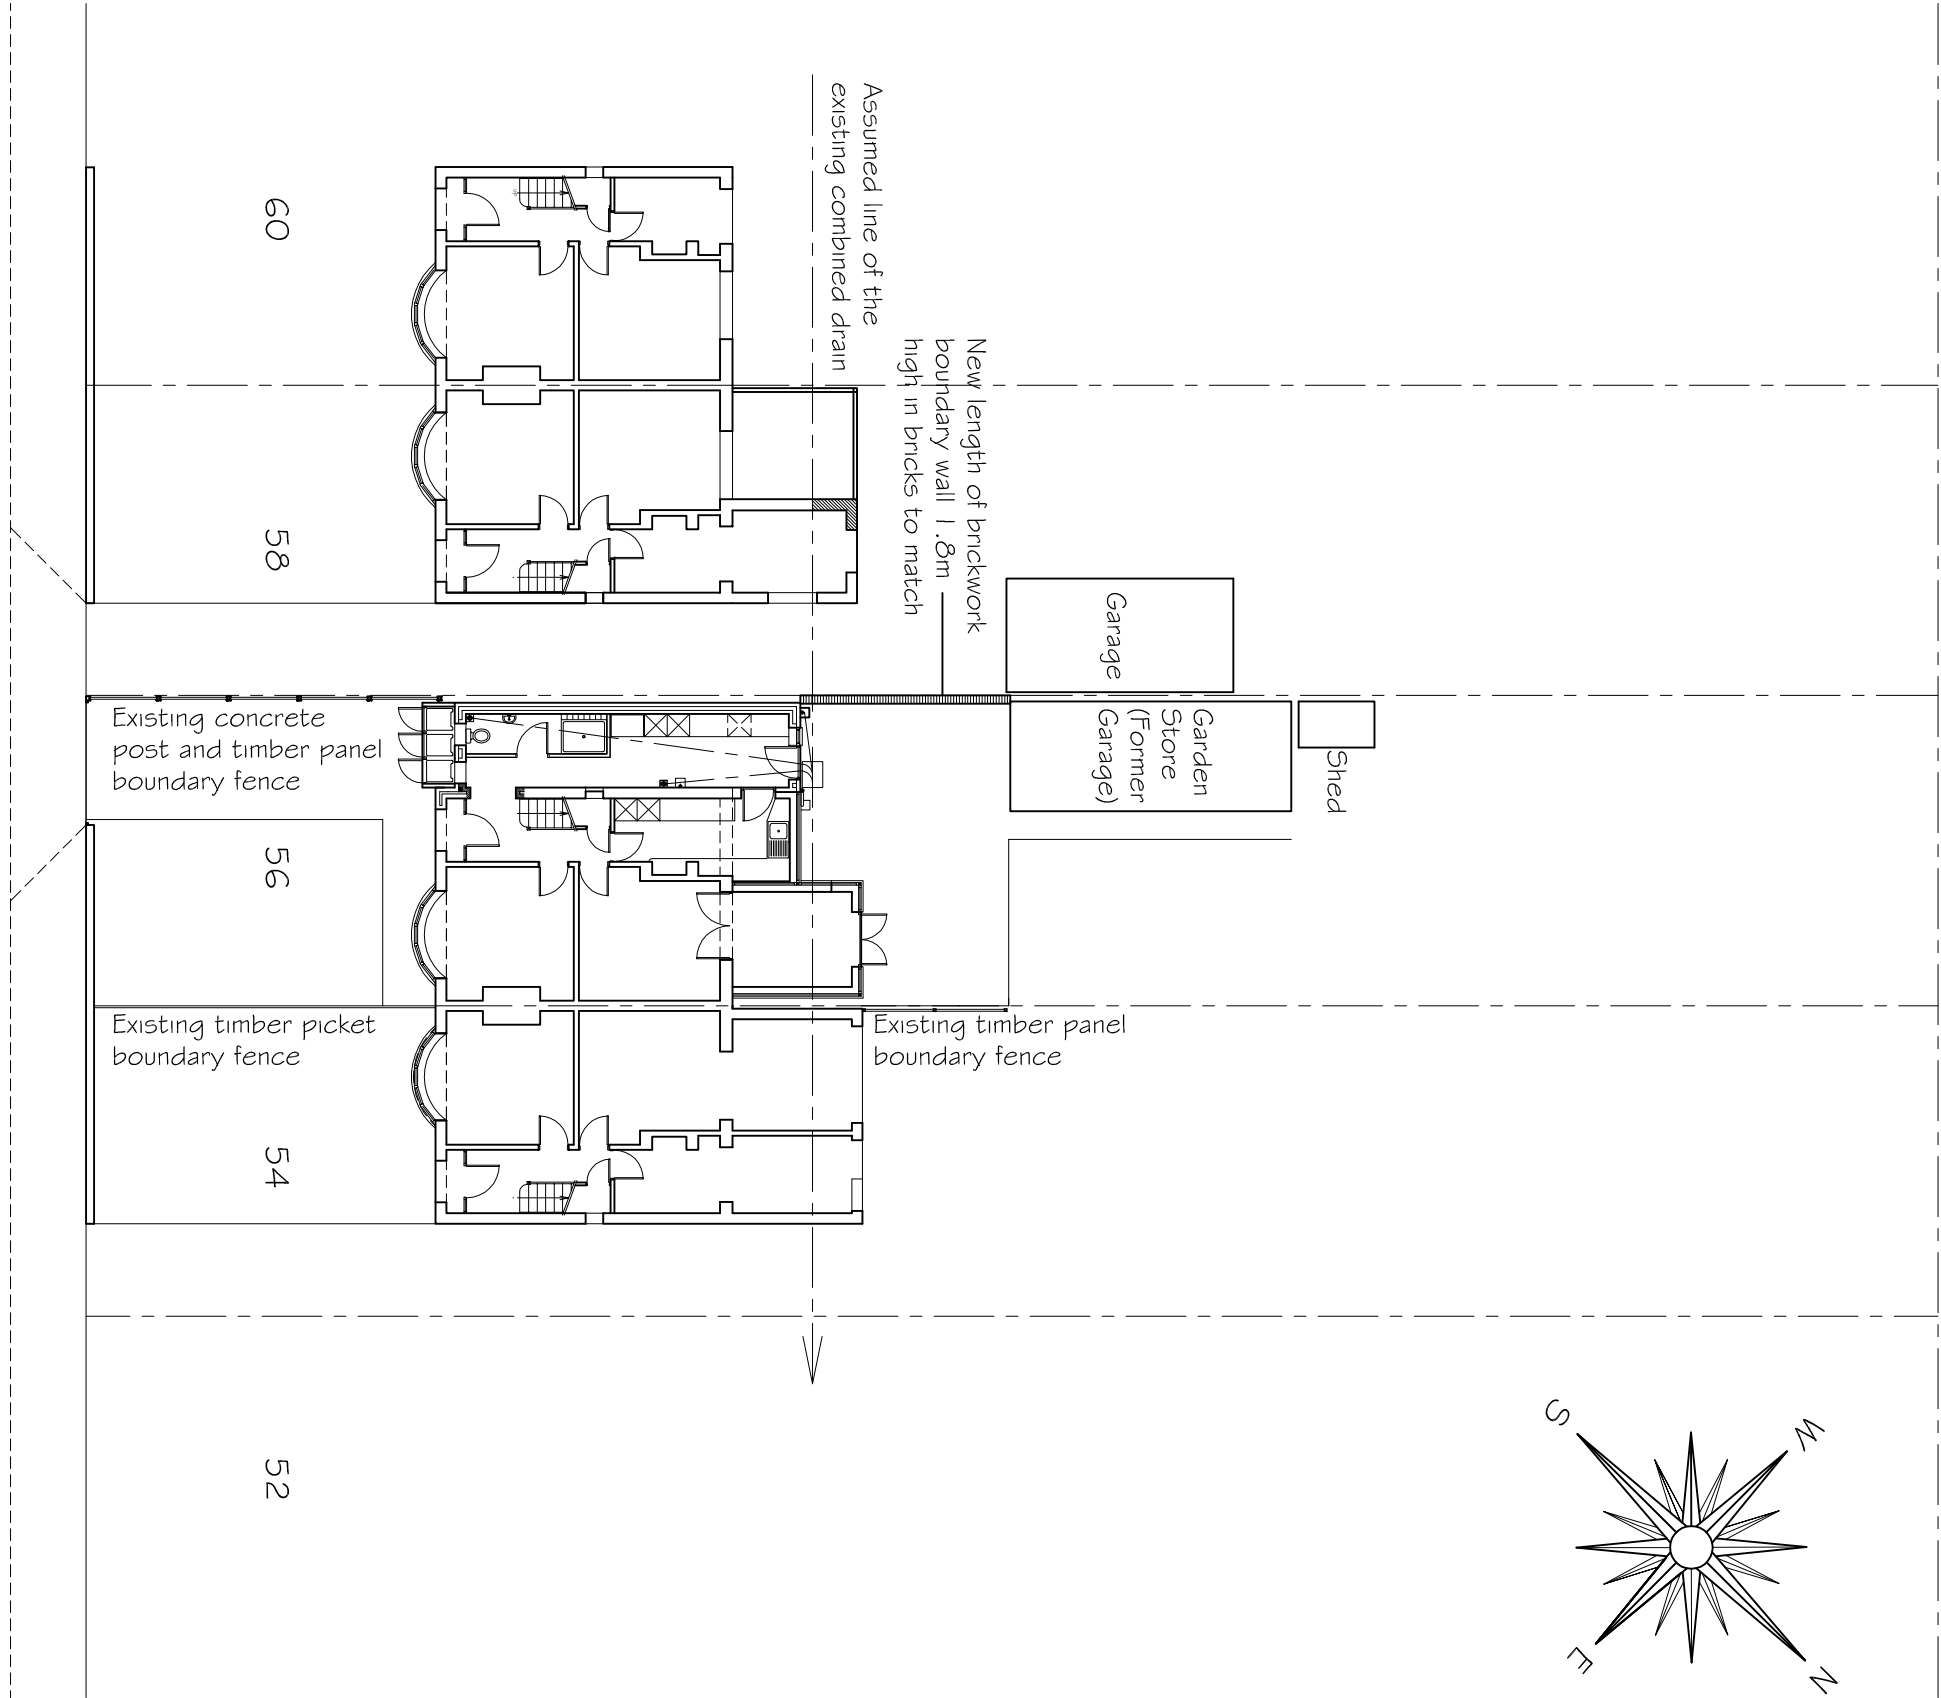

Site Plan as Proposed (1:200)

Project Single-Storey Side Extension to 56 Wood Walk, Wombwell, Barnsley, S. Yorks., S73 0NF			
Drawing Proposed Plans and Elevations			
Client Mr and Mrs. S. Merrills			
Arcadia Building Consultancy			
Building Surveyors, Building Engineers and Building Design Consultants			
Deane Valley Design Studio, 30 Norton Road, Wath-upon-Deane, Rotherham, South Yorkshire, S63 6QD 01779 878 854 k@dvdesign.co.uk			
Scale As Noted	Date 08.2013	Drawn K.A.	
Plot Scale 1:50	CAD File No	Checked	
Job No 13004	Dwg No 03	Rev	