



- notes
1. DO NOT SCALE FROM THIS DRAWING - USE FIGURED DIMENSIONS ONLY
  2. TO BE READ IN CONJUNCTION WITH ALL OTHER CONSULTANTS / SPECIALISTS DRAWINGS. REPORT ANY DISCREPANCIES BEFORE AFFECTED WORK COMMENCES
  3. ALL SETTING OUT DIMENSIONS TO BE CHECKED ON SITE BY CONTRACTOR BEFORE WORK COMMENCES

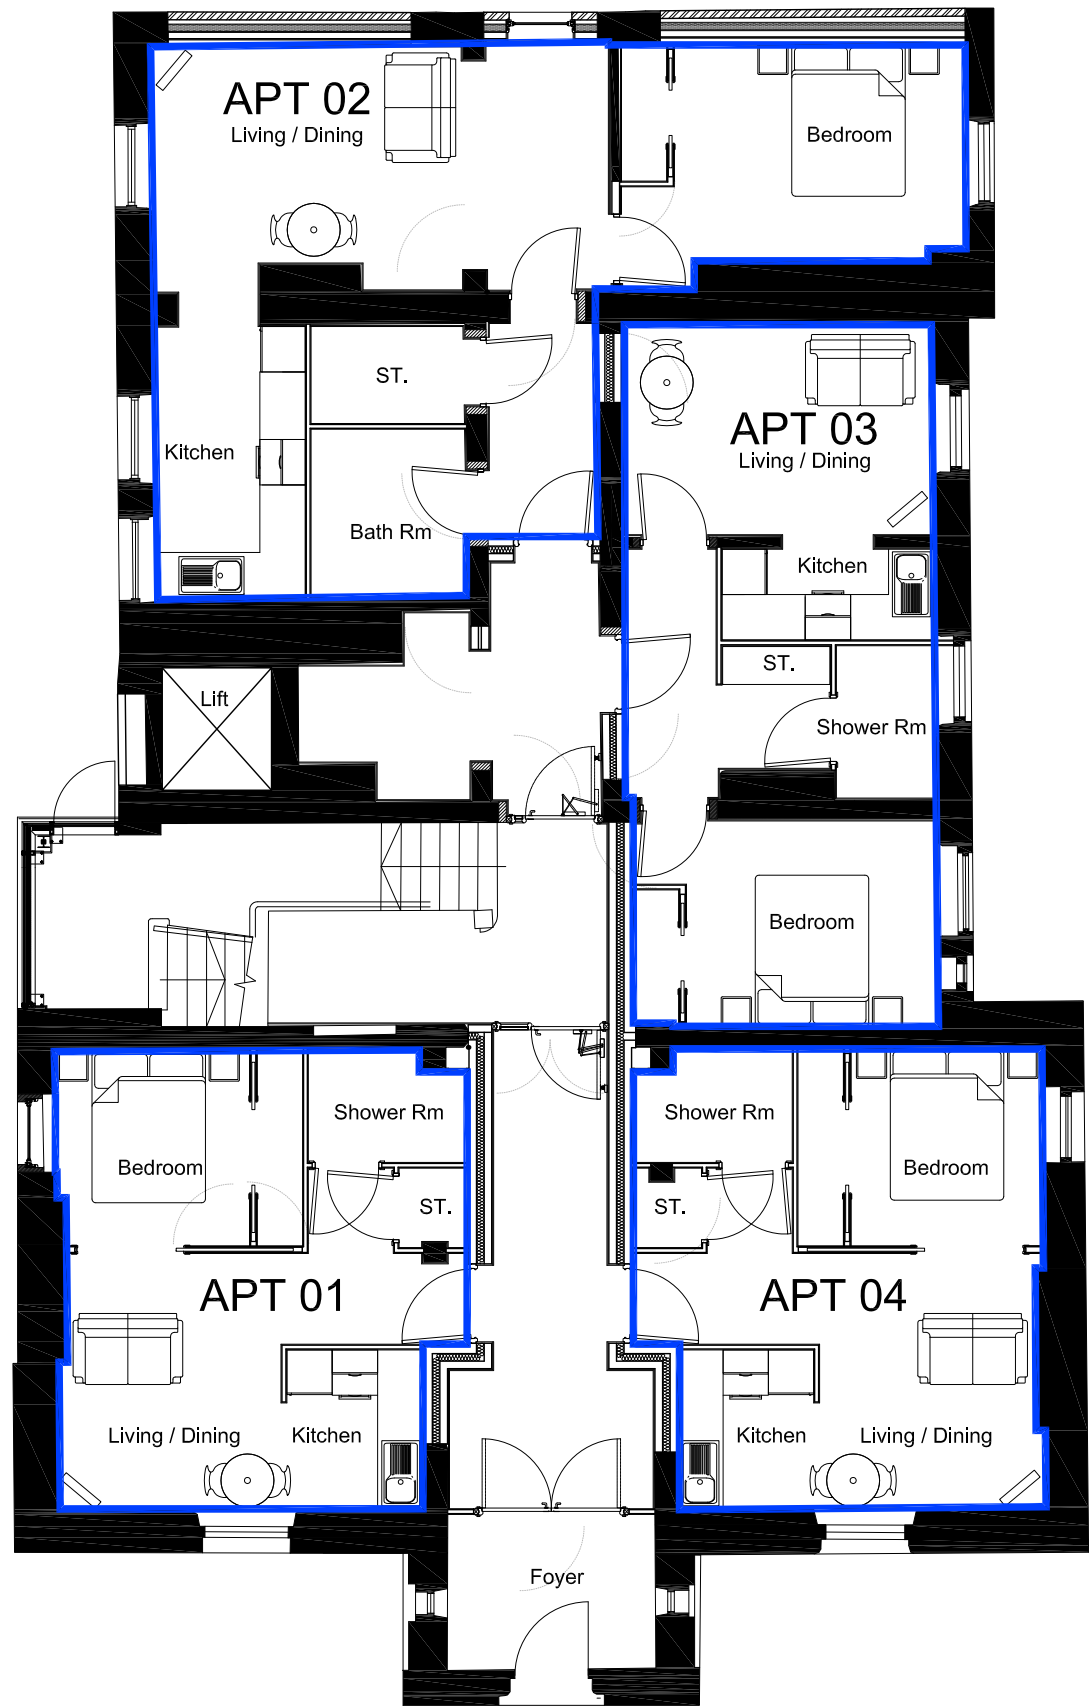

Level 00 - Proposed

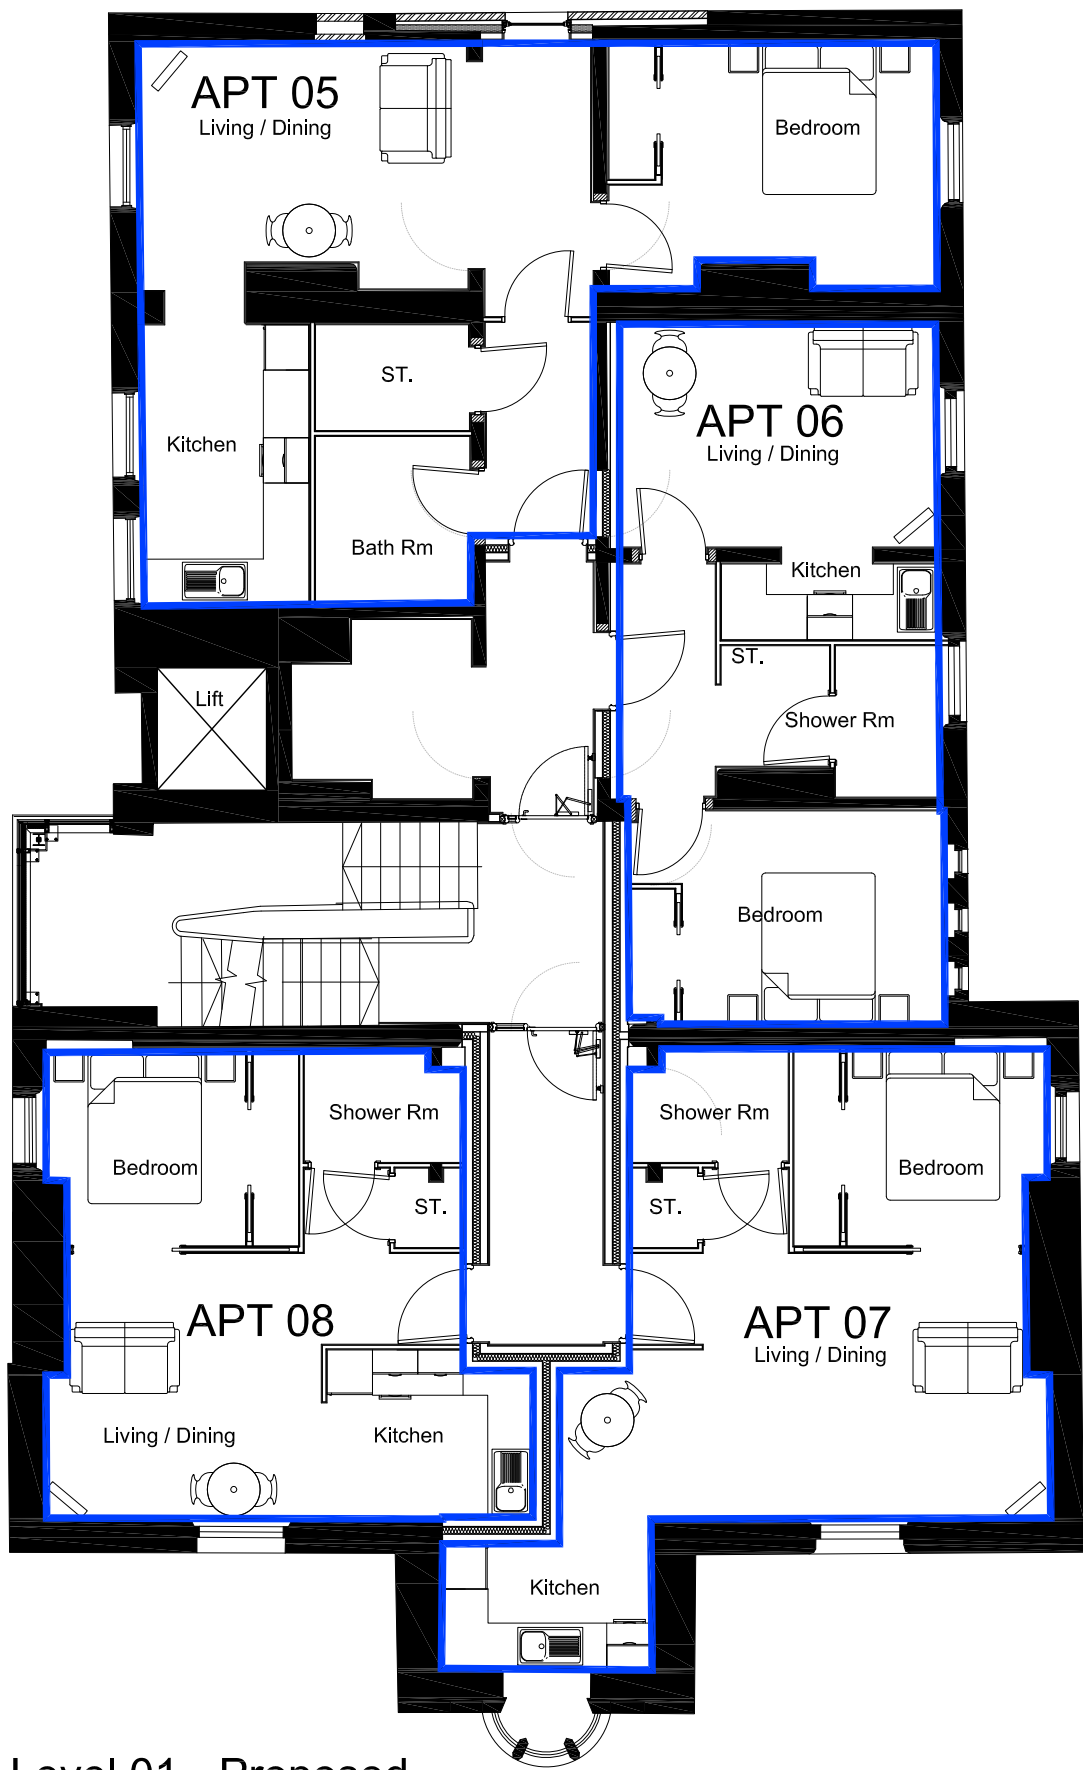

Level 01 - Proposed



Level 02 - Proposed



South Elevation - Proposed




East Elevation - Proposed



West Elevation - Proposed



North Elevation - Proposed

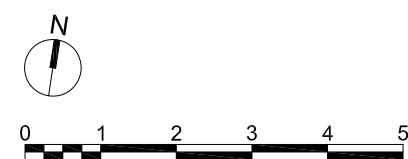

1862 BUILDING  
EXISTING GROUND FLOOR PLAN  
1:100

| rev. | description                        |     |     |  |
|------|------------------------------------|-----|-----|--|
| A    | 28/11/2017<br>Planning Application | ABu | ADC |  |

THE PLANNING BUREAU LIMITED

Town Planners

Architects

George Martin

B.A.Hons (Arch) - B.Arch - RIBA

Design Director

York

Tel: 01904 444 200

Client

McCarthy & Stone

Later Life. Greater Life

© McCarthy & Stone Retirement Lifestyles Limited

All rights reserved. The reproduction of all or any part of this drawing/document and/or construction of any building or part of a building or structure to which this drawing/document relates without the written permission of the copyright owner is prohibited.

client

M&S Berneslai Close  
(1862 Building),  
Barnsley

project

Former Barnsley CO Offices:  
Plans & Elevations - As Proposed

drawing title

NE-2473R-03-01-AC-006-3

drawing number

NE-2473R-03-01-AC-006-3

revision

A

drawing status

Planning

scale

1:100 @A1

date

7/11/2017

drawn by

GNA

checked by

BD / ABu

seven

architecture

Seven Architecture offices at:  
61 Oxford Street, **MANCHESTER**, M1 6EQ  
t: 0161 236 6652  
Clarendon House, Victoria Avenue, **HARROGATE**, North Yorks, HG1 1JD  
t: 01423 709 807  
24 Greville Street, **LONDON**, EC1N 8SS  
t: 0203 036 0691  
Galleri Caernarfon, Doc Fictoria, **CAERNARFON**, Gwynedd, LL55 1SQ  
t: 01286 685 253  
e: info@sevenarchitecture.co.uk

www.sevenarchitecture.co.uk