


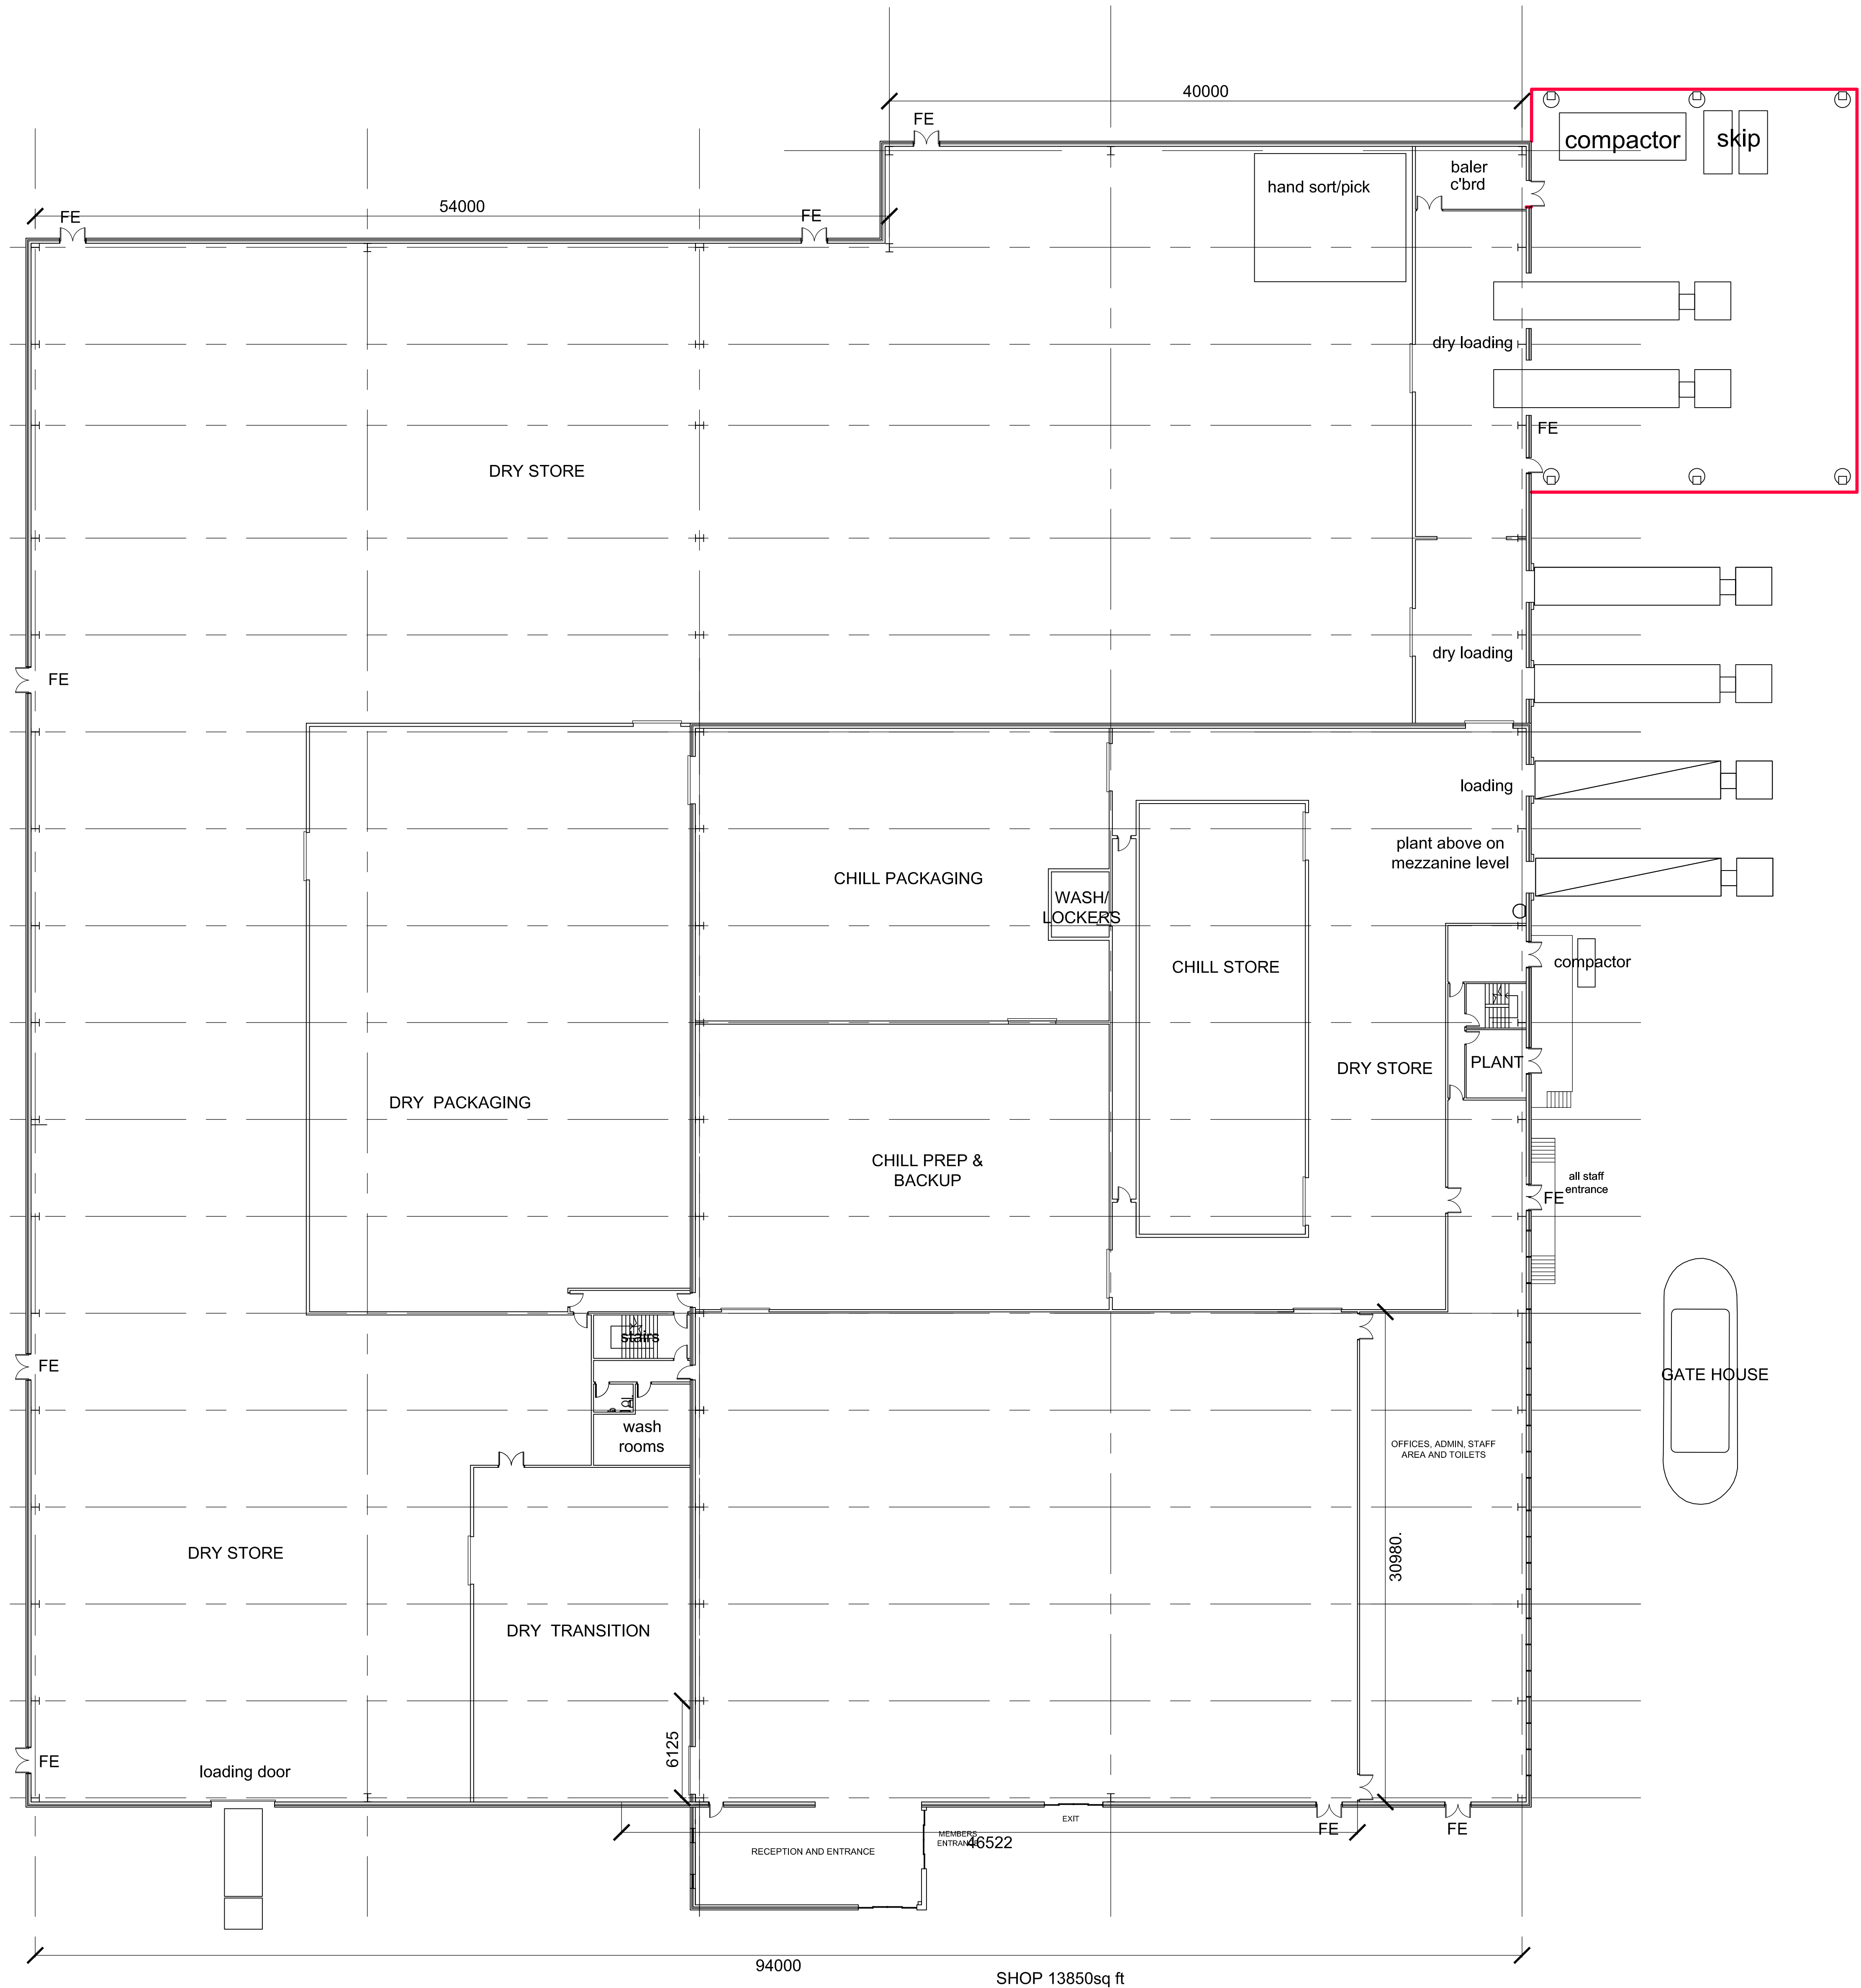

1:200 @ A1

Rev.

Client: **Company Shop**

Project: **New Premises
Wentworth Business Park
Barnsley**

Drawing Title: **Ground Floor Plan
Phase 1 & 2**

Scales: 1:200 @ A1	Cad ref : ADS\TADS\TV\RG\Drwgs\ 05
Drawn: tv	Checked: Date: July 2010
Project no. 476	Drawing no. 08A

JVANA
JENKINS • VEITCH • NOLAN
ARCHITECTURE LTD

Jenkins Veitch Nolan Architecture Ltd
Appleyby House
Unit 19 Ravenshorn Way
Renishaw, Sheffield S21 3WY
T: 01246 432 338
F: 01246 436 794
E: info@jvnarchitecture.com