


Proposed materials:

- Walls** - reclaimed coursed natural stone (flat faced).  
Course indicated as 140mm with 150mm bed depth.
- Coins / Cills / Mullions / Jambs** - reclaimed or new natural stone.
- Mortar** - lime based with grit stone, flush with face of stone with brushed finish.
- Roof** - Reproduction stone slates by Greys Artstone - natural weathered finish. Verges to be traditionally pointed.
- Windows** - Generally aluminium faced timber - colour to a / Main Cart opening to be aluminium curtain walling or composite timber aluminium curtain walling.
- Roof lights** - Conservation type roof lights to main house and garage.
- External Doors** - Sliding folding door to be aluminium / Timber doors generally / Garage doors to be aluminium.
- Rainwater goods** - PPC aluminium / PVC finished black supported on proprietary galvanised rise and fall brackets.
- Balcony guarding** - frameless structural glazing with steel fixings.


General Notes:

This drawing must be used only for the intended purpose as identified within the drawing legend below. Although a scale is identified, this drawing must not be scaled for the purpose of construction or manufacture.


Project Specific Notes:

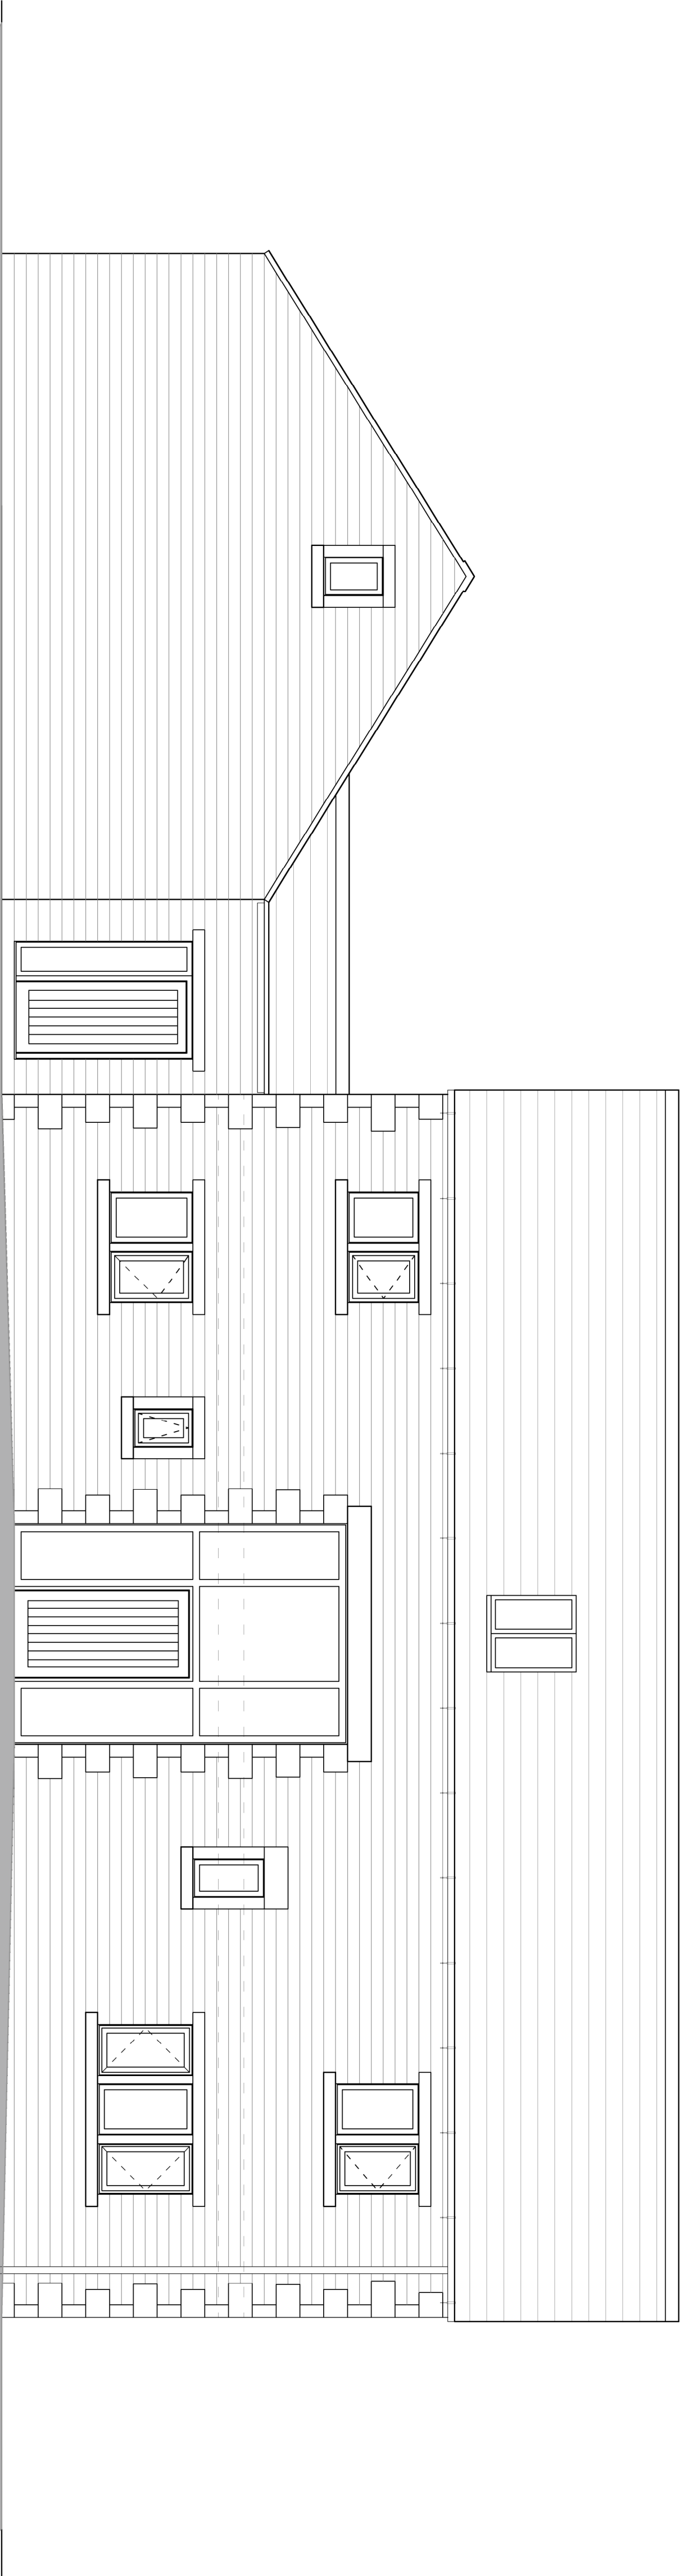


SOUTH ELEVATION | 1:50 @A1

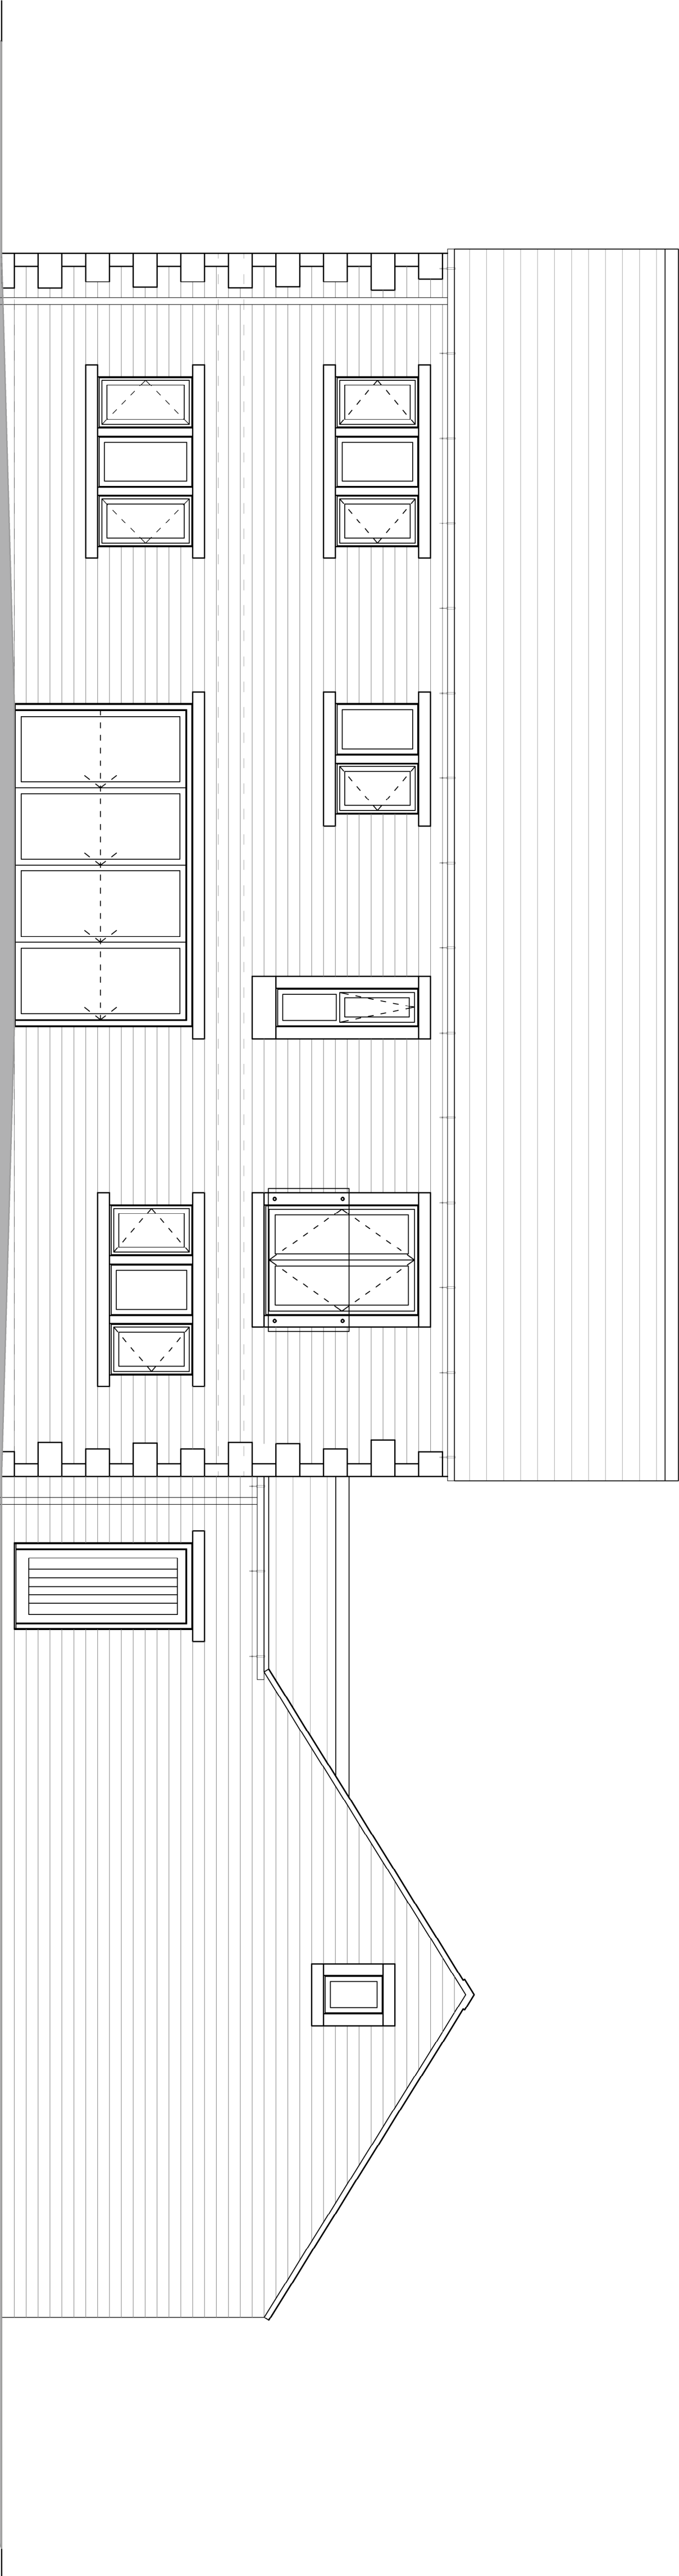

NORTH ELEVATION | 1:50 @ A1

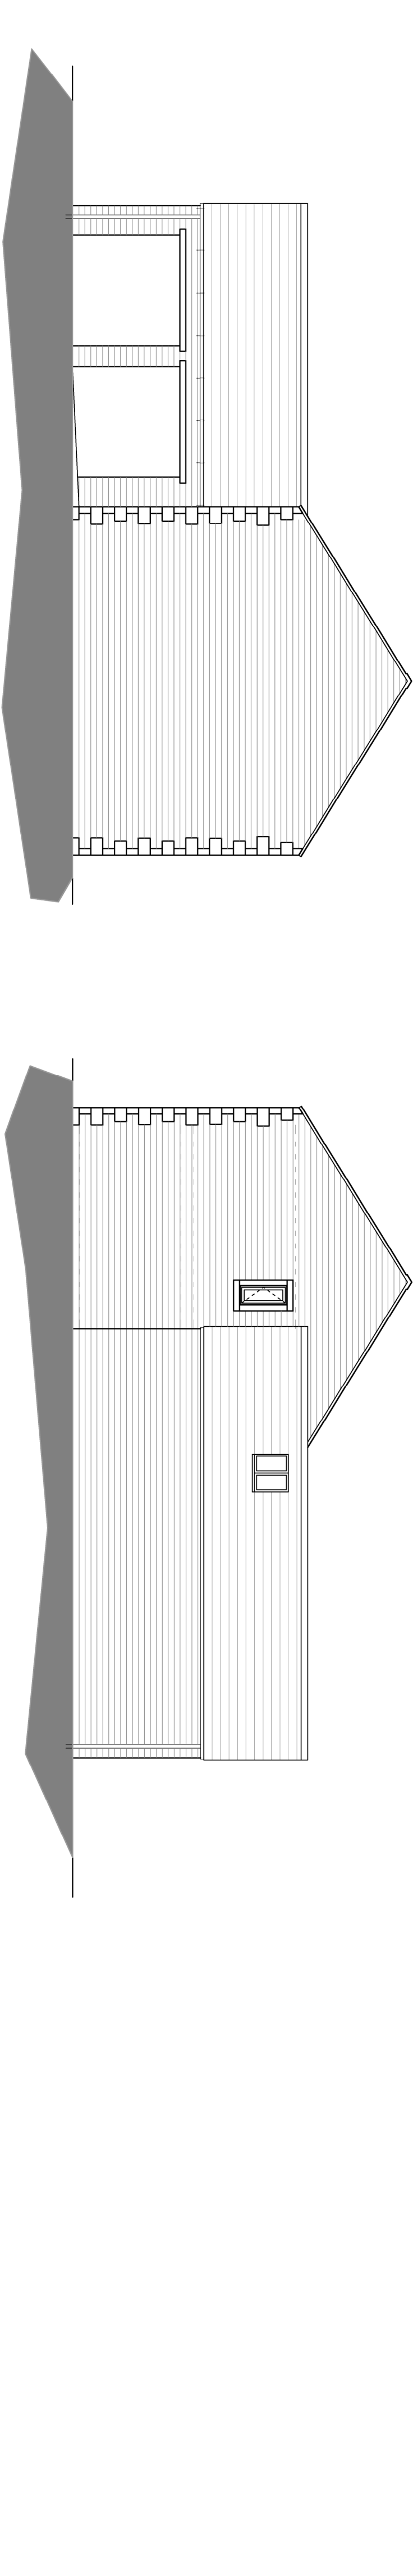


EAST ELEVATION | 1:100 @ A1

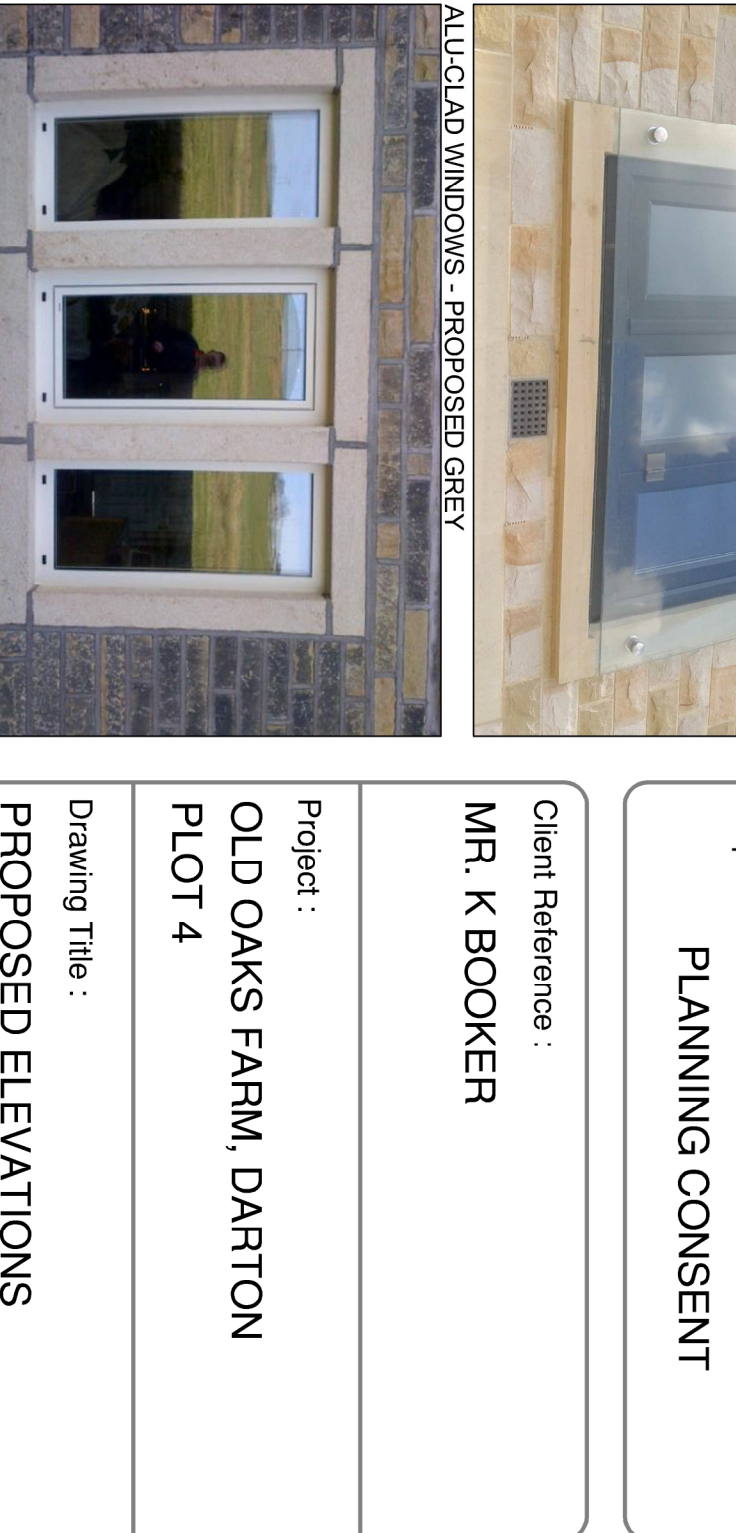

WEST ELEVATION | 1:100 @A1


GREYS ARTSTONE & CONSERVATION ROOFLIGHTS

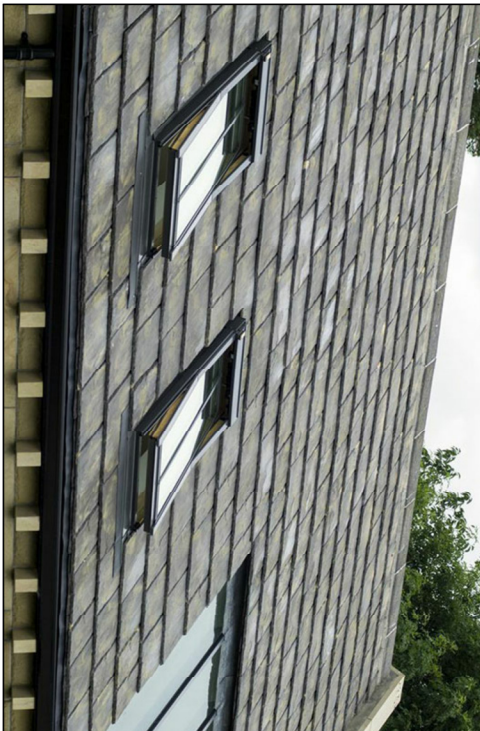

RISE & FALL GUTTER BRACKETS



NEW CONSTRUCTION PLOT 3 - TO MATCH

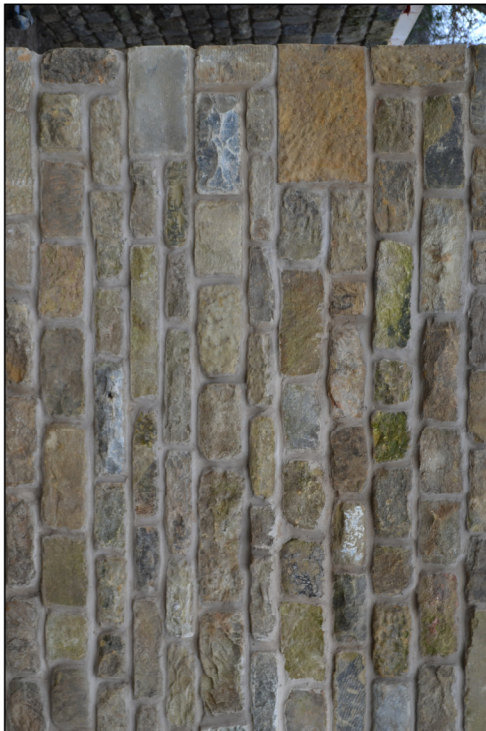

FRAMELESS GLAZED GUARDING TO FIRST FLOOR DOORS



ALU CLAD WINDOWS - PROPOSED GREY



Revision: Date:

Purpose of Issue :  
PLANNING CONSENT

Client Reference :  
MR. K BOOKER

Project :  
OLD OAKS FARM, DARTON  
PLOT 4

Drawing Title :  
PROPOSED ELEVATIONS

|              |          |        |
|--------------|----------|--------|
| Scale :      | Date :   | Size : |
| 1:50         | 11.12.16 | A1     |
| Drawing No : | Rev:     | -      |
| KB-16-01     |          |        |