




Section AA

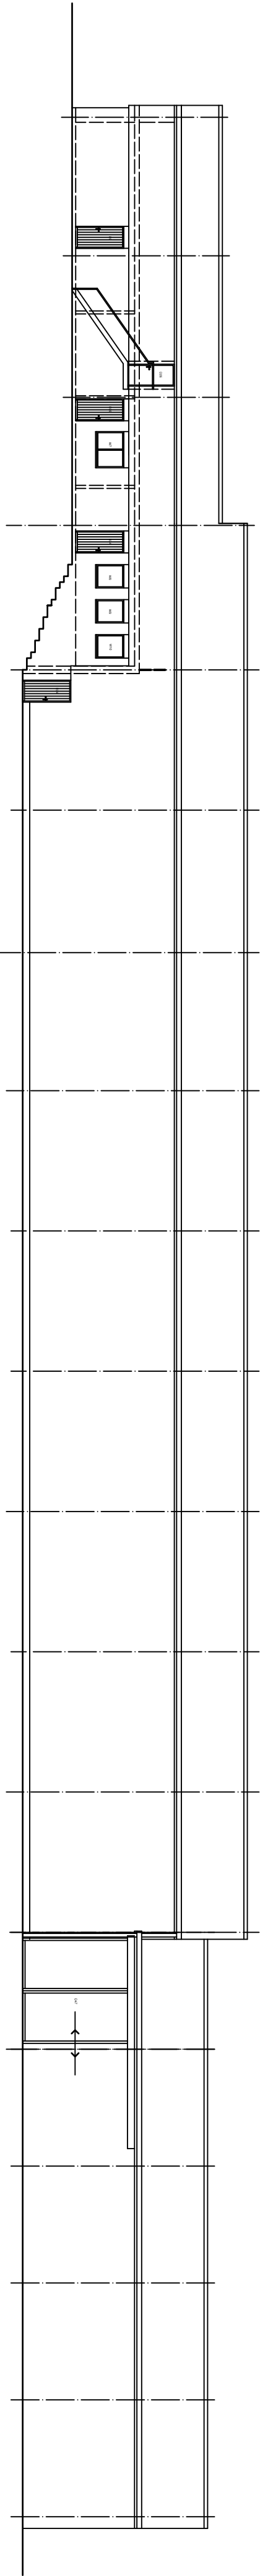


Rear Elevation - South

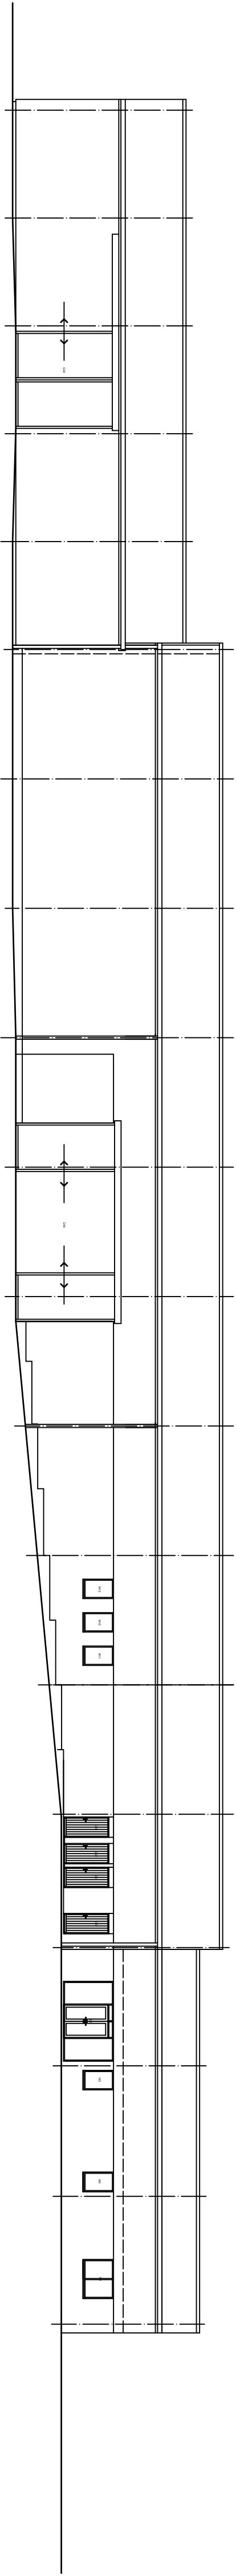


Front Elevation - North

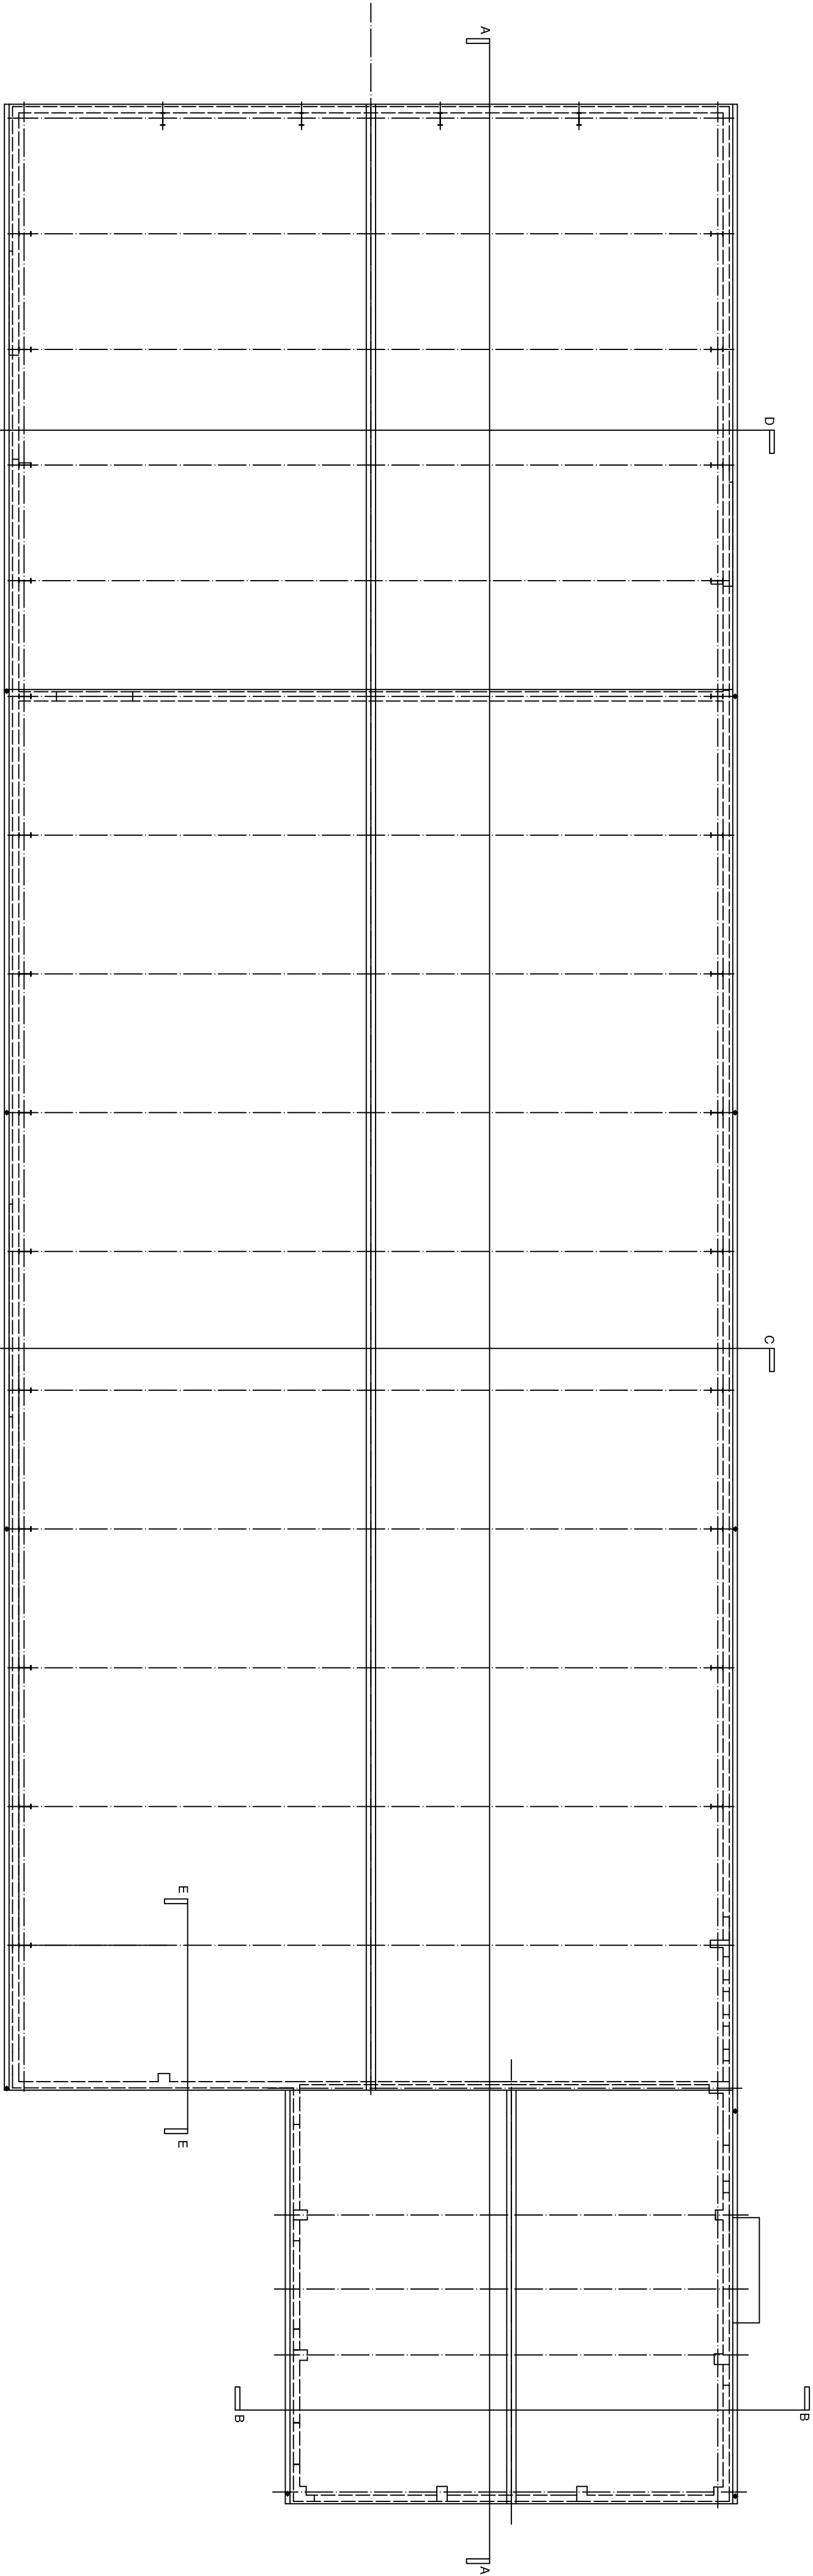


Roof Plan

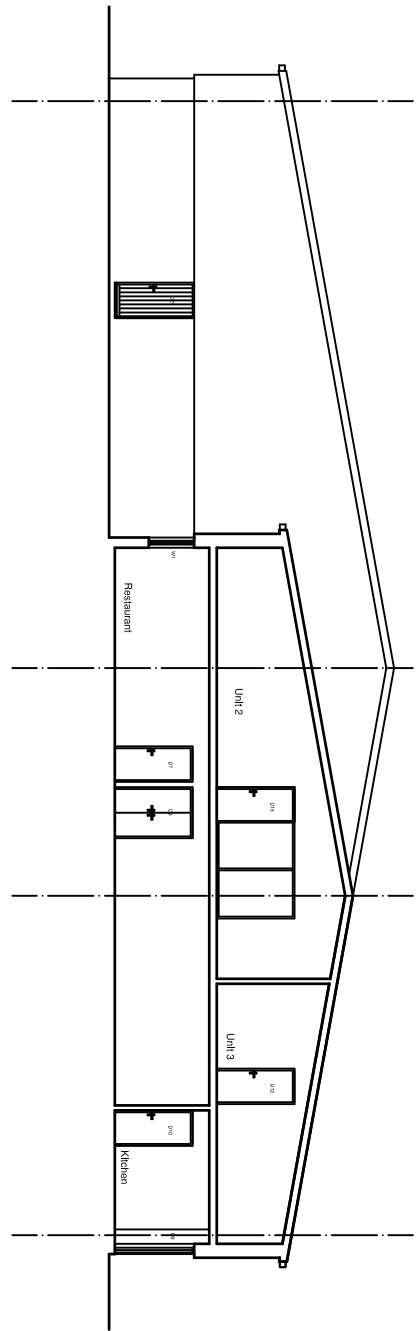


Section BB

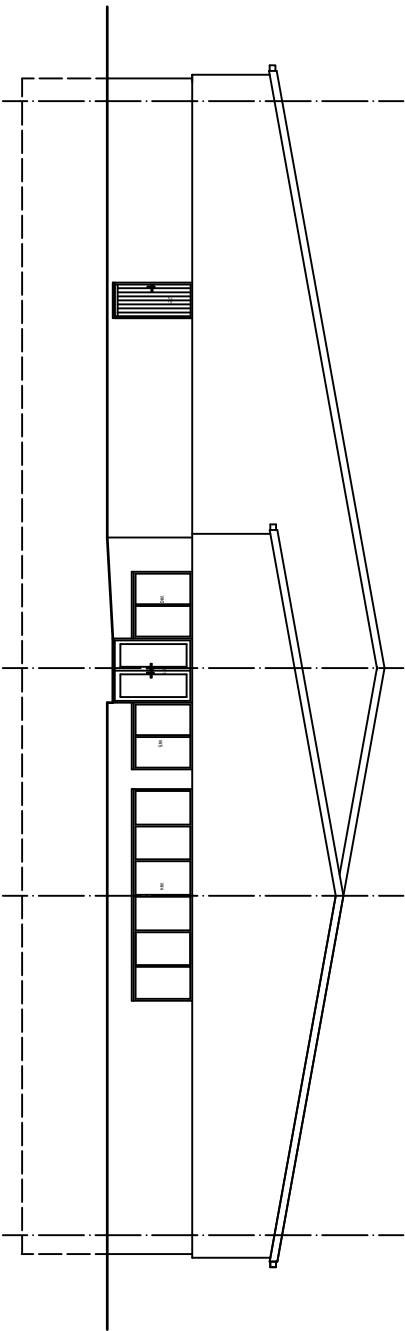

End Elevation - West

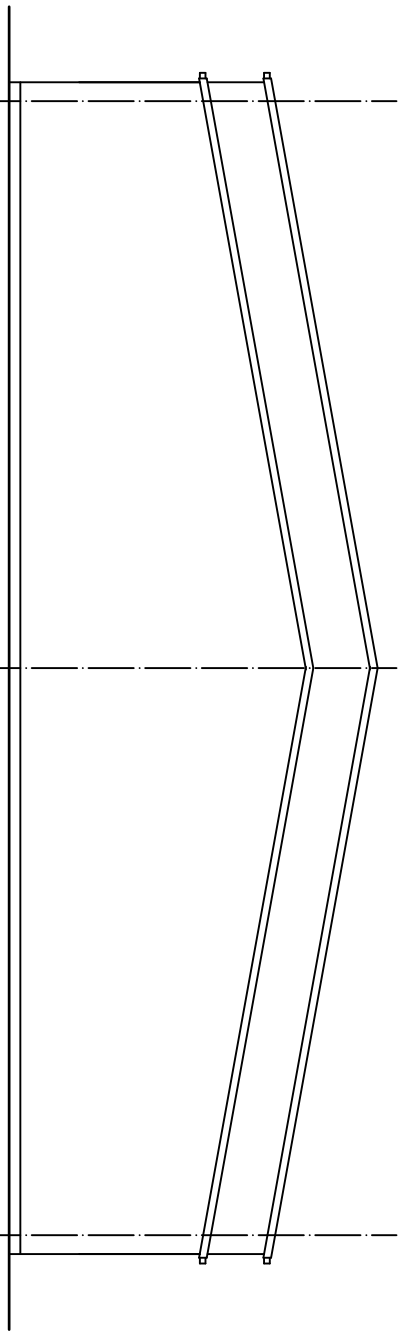

End Elevation - East

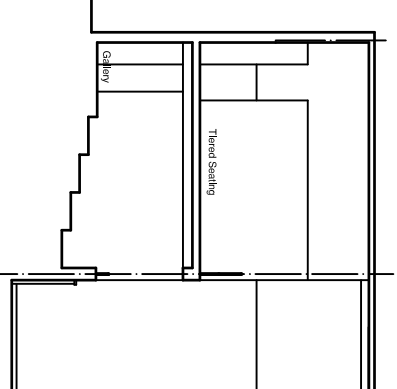


Section EE

Rev	Date	Notes

GRAHAM WILLIS
Chartered Architect

33 The Green, Town Street, Glastonbury, Lincoln LS27 7AB
Tel: 01949 571 477
www.grahamwillis.co.uk

 CLIENT/PROJECT			Proposed Alterations & Change of Use of Indoor Equitation Centre to Indoor Horse School The client has requested a change of use of the existing indoor equitation centre to an indoor horse school. The project involves the removal of the existing equestrian equipment and the installation of new horse school equipment.		
CONSENT			The project has been approved by the local planning authority. The client has also obtained the necessary consents from the relevant authorities.		
Existing Roof Plan, Sections & Elevations					
DRAWN	GSW	SCALE		1:200	
DATE		16-09-2010			
Original Drawing Size - A1					
JOB No.	1037	DRAWING No.	110	REVISION	
				-	

