


**New Road / North Elevation -
Street view - As Proposed**

MATERIAL - AS PROPOSED


Roof -
"Sandoft Britlock" artificial slate

Walls -
Reconstituted stone generally to match existing


Door and Windows -
Polyester Powder Coated double Aluminium
with double glazing and
with Reconstituted stone cills and lintols

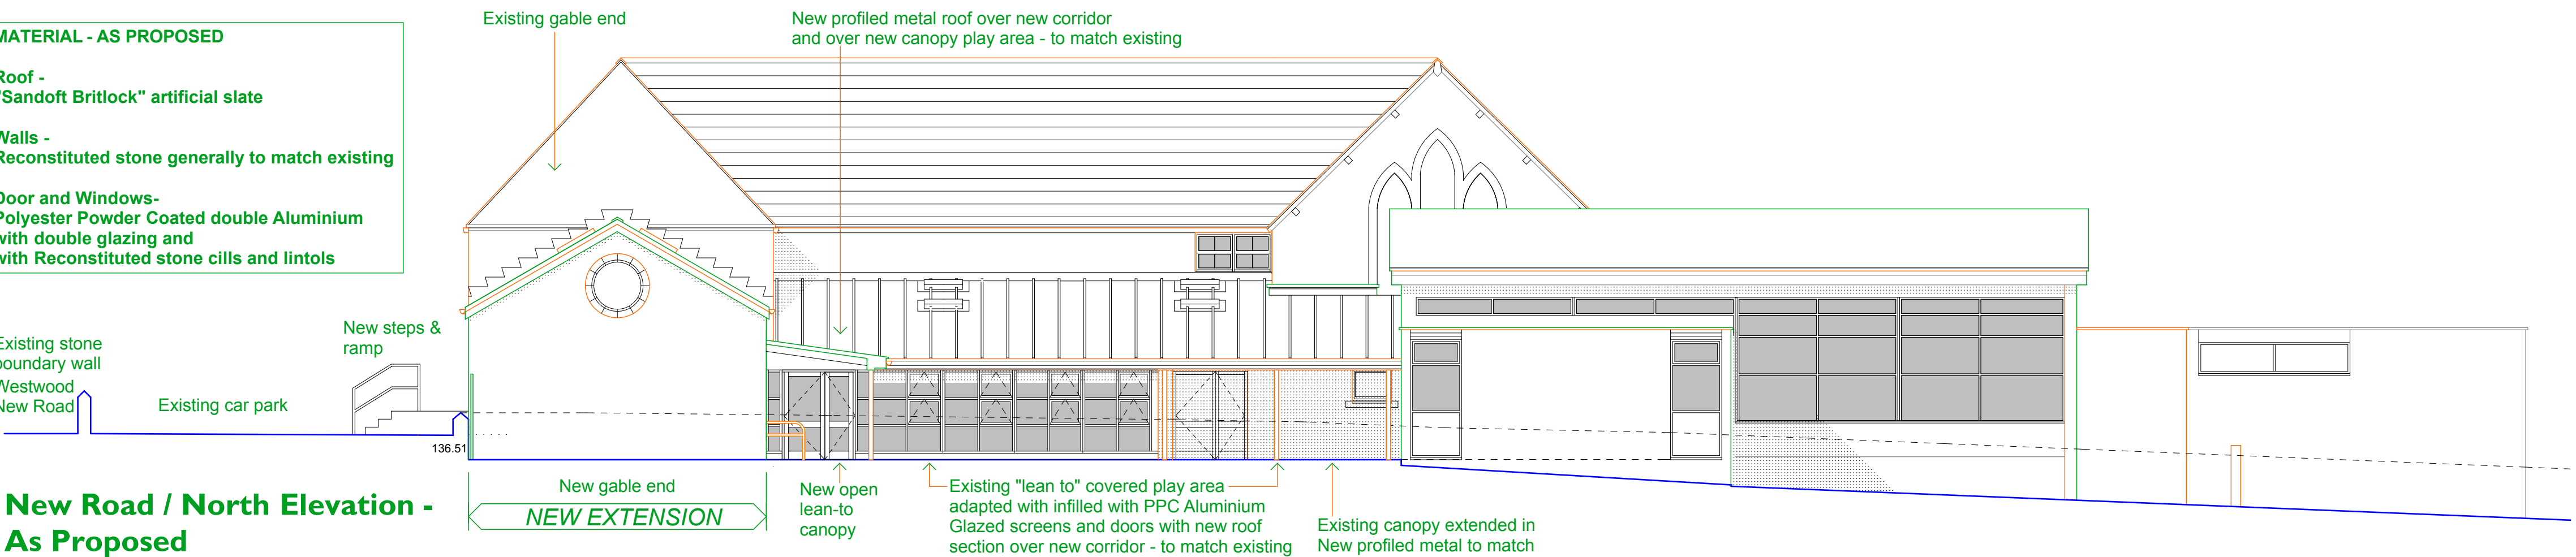


**New Road / North Elevation -
As Proposed**

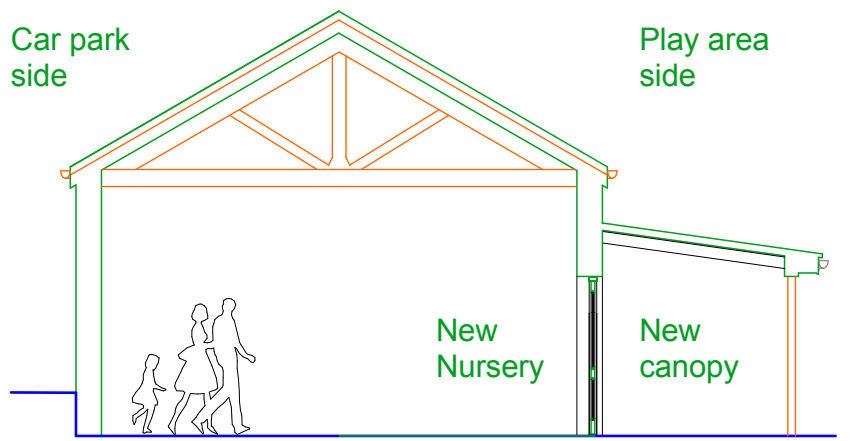

**Part Section A-A
Across New Nursery**

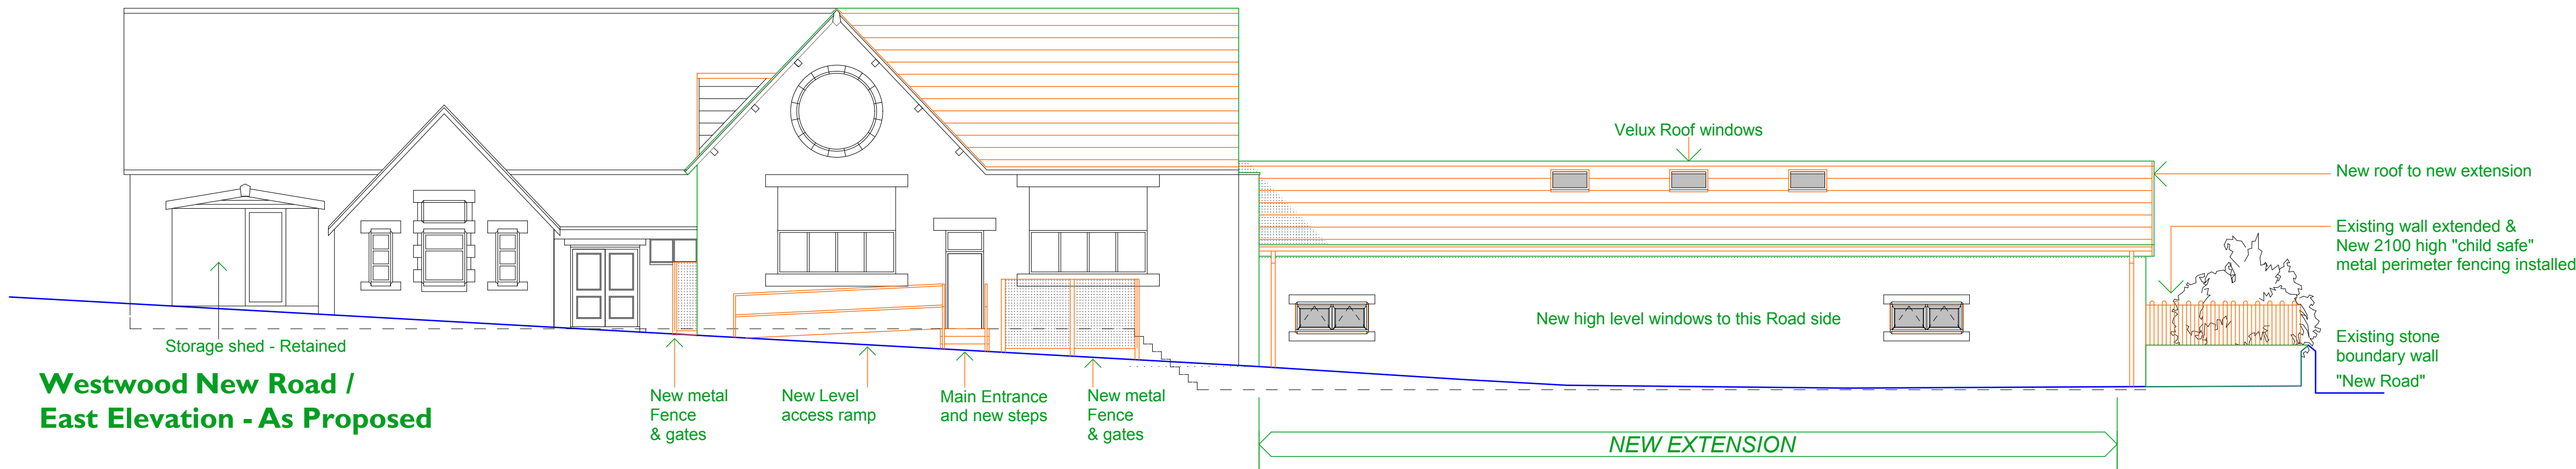

**Westwood New Road /
East Elevation - As Proposed**

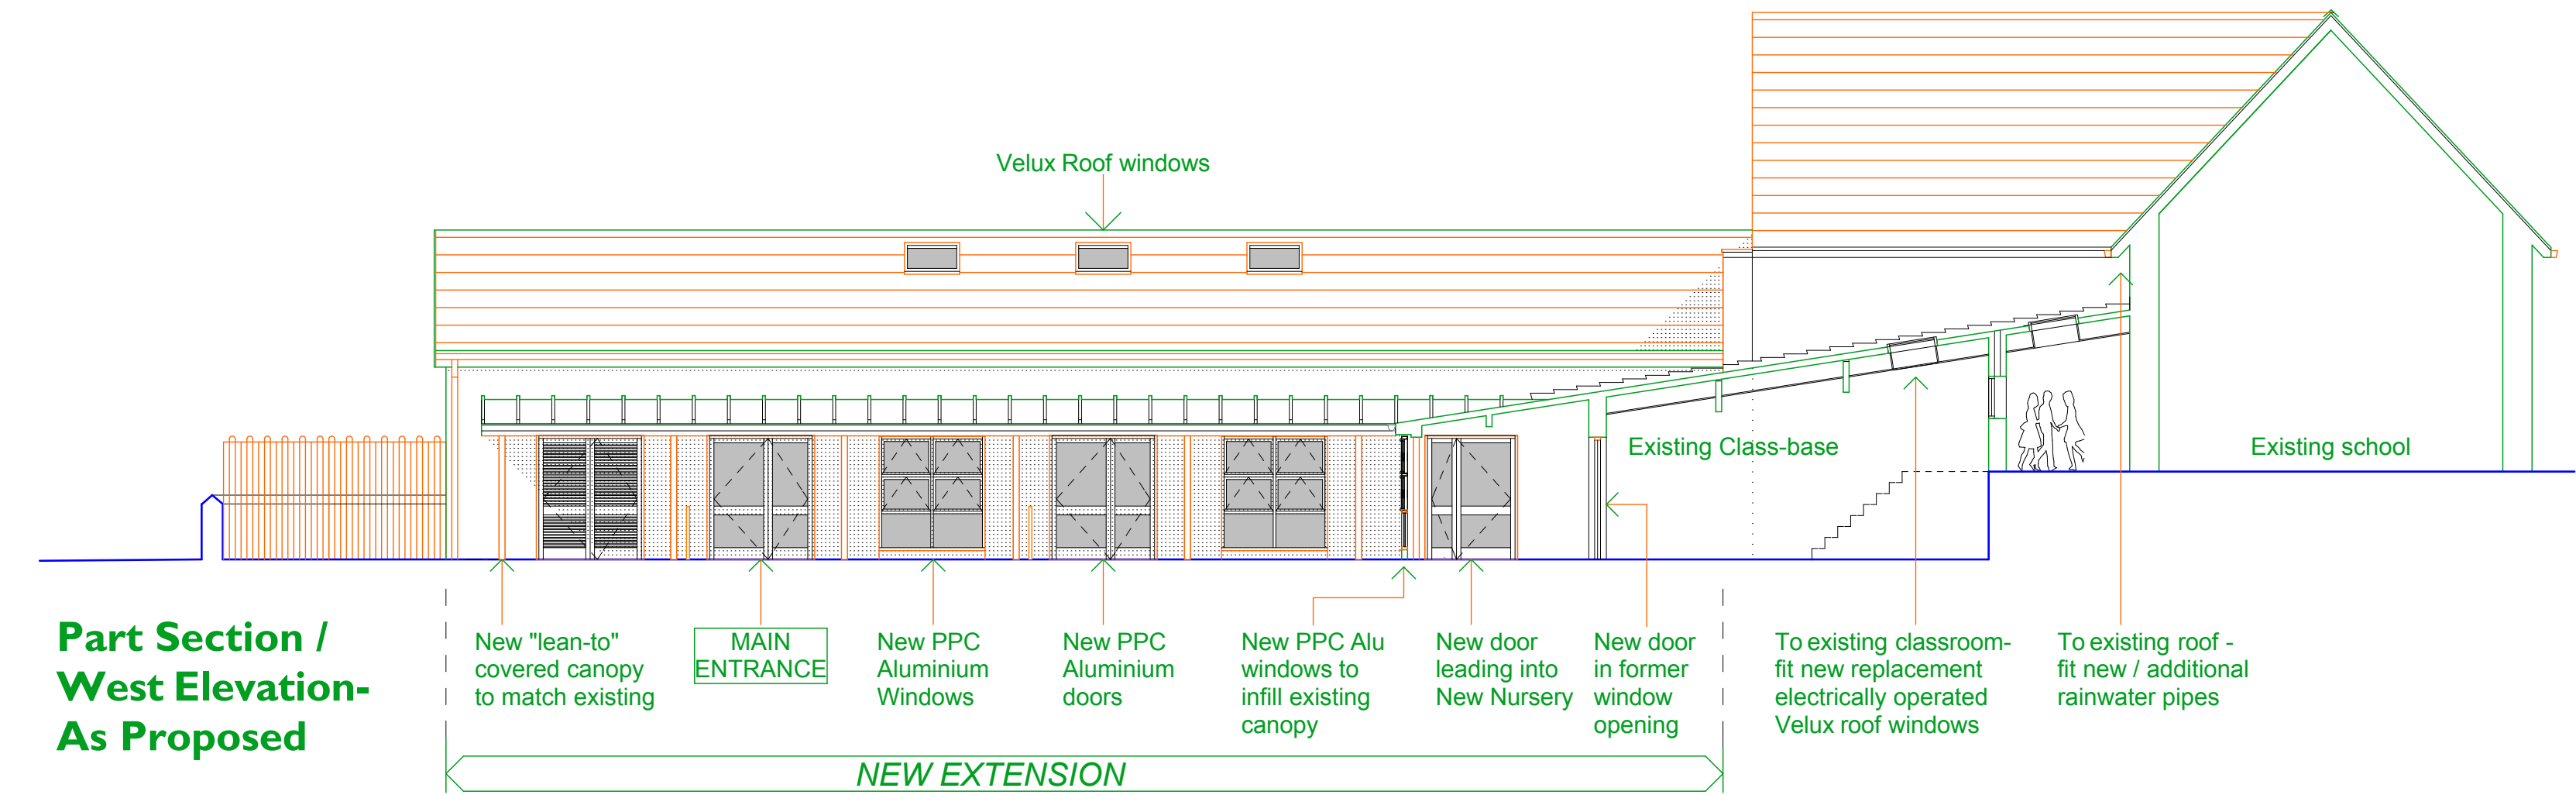

**Part Section /
West Elevation -
As Proposed**

94 The Mount, York, YO24-1AR
Tel: 01904 623034 Fax: 01904 634869
Email: post@ppiy.co.uk

ppiy
limited

**POTTS PARRY
IVES + YOUNG**
Chartered Architects

**TANKERSLEY ST PETERS CE(A) SCHOOL
NEW FOUNDATION UNIT
ELEVATIONS - AS PROPOSED**

SCALE 1:100
DATE MAY 2010
DRAWN SAY / MDD

REV

2336A/102

All Drawings Strictly Copyright of PPI+Y